


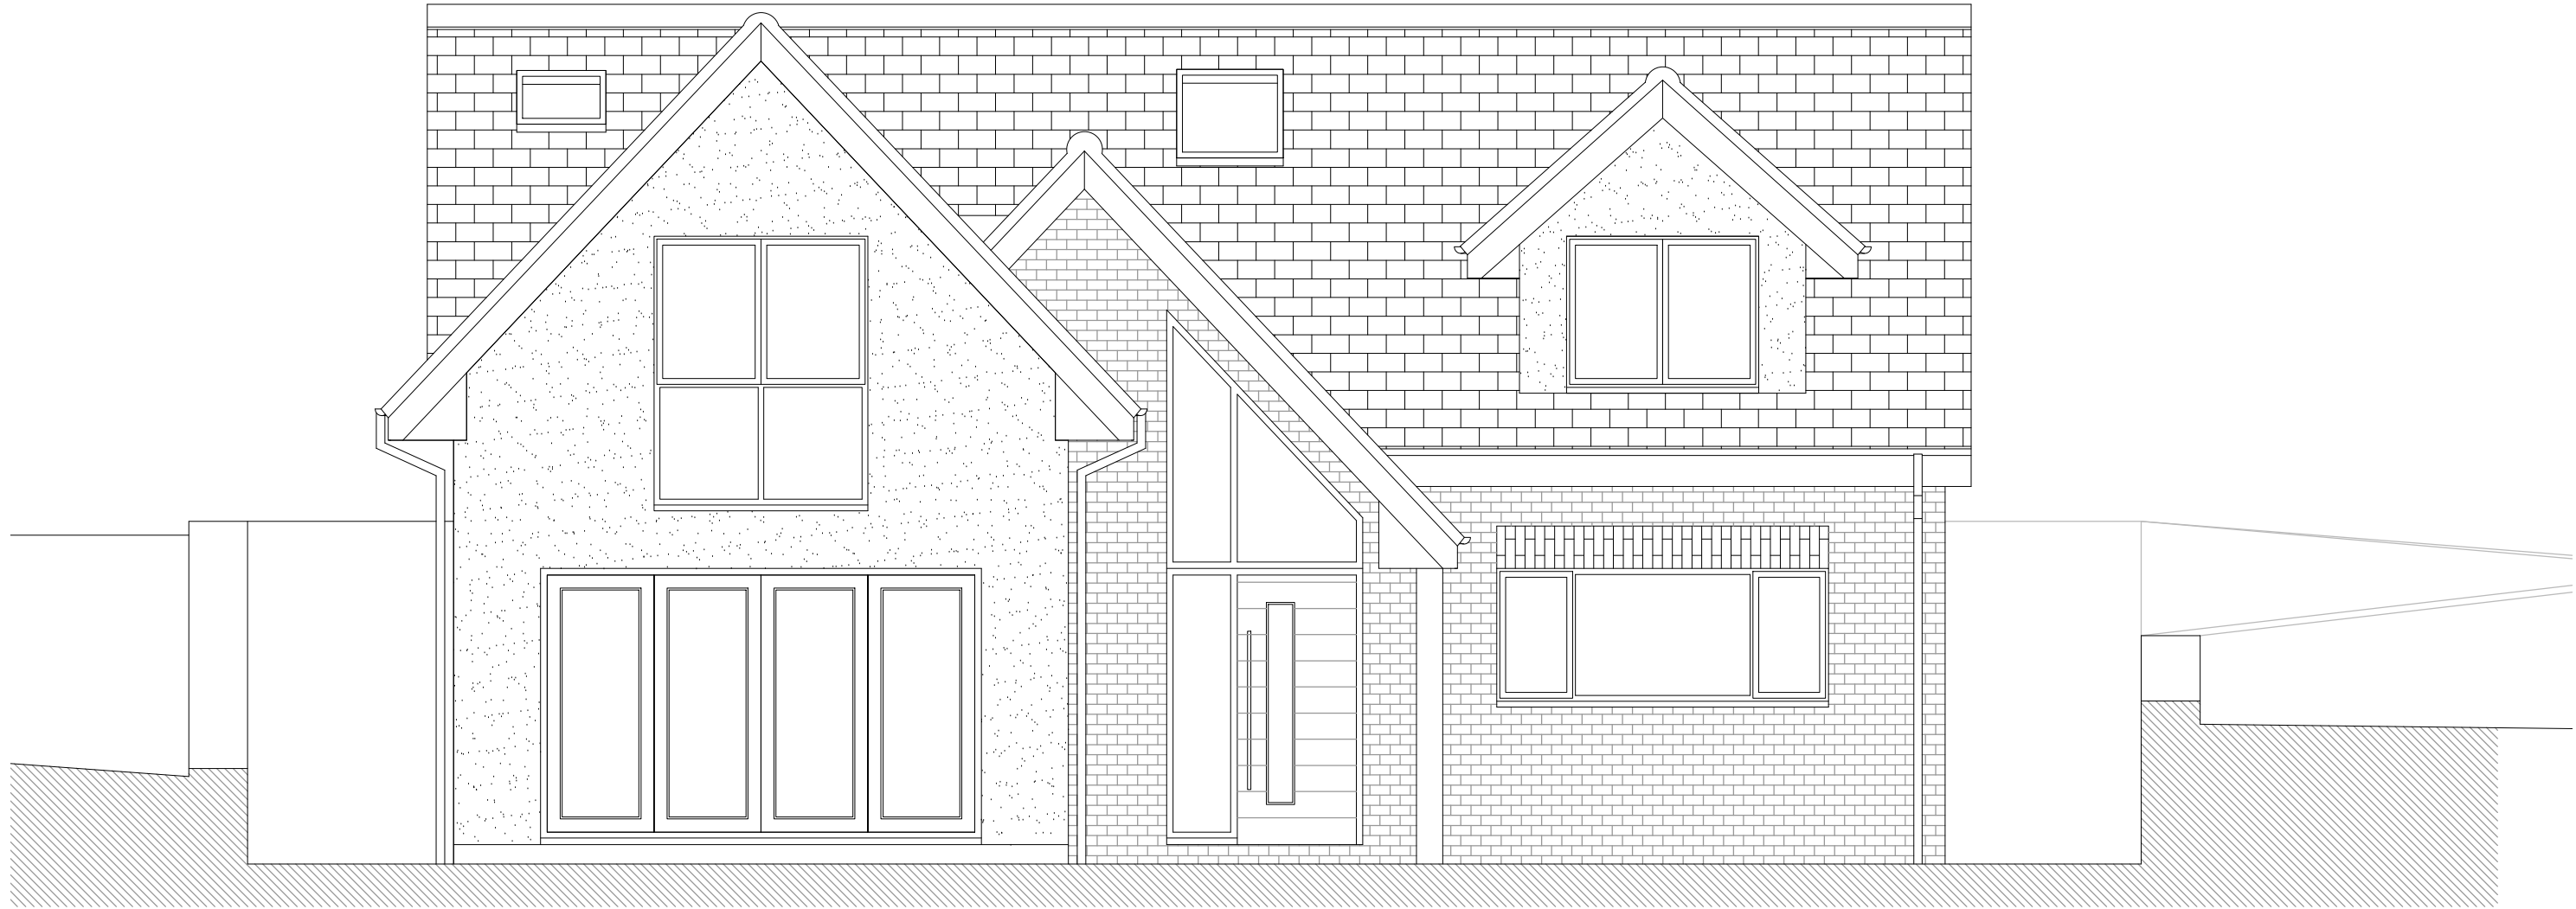


Proposed Front Elevation

1:50



Proposed Rear Elevation

1:50

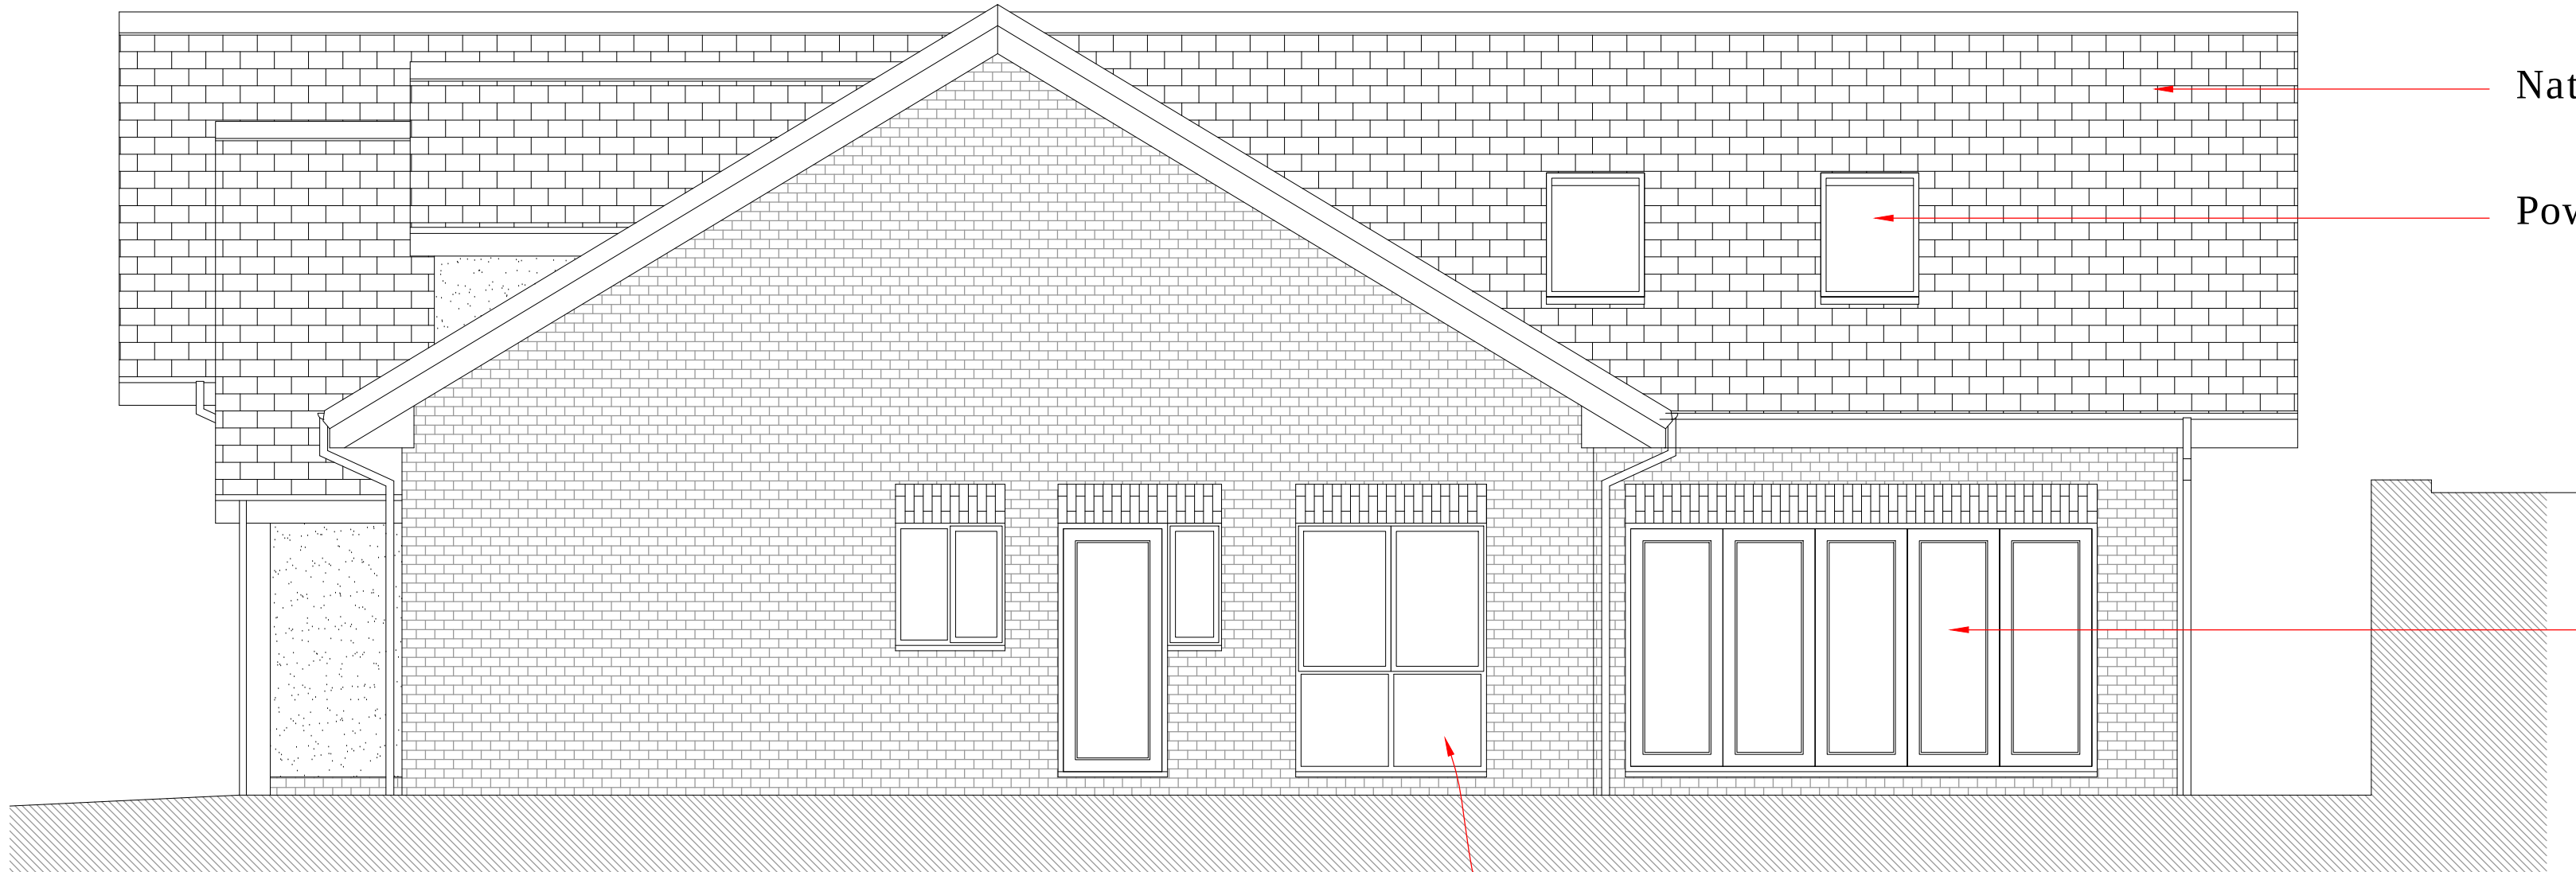

Proposed Side Elevation


1:50

Natural slate.

Powdercoated aluminium rooflights - Dark grey.

Powdercoated aluminium sliding doors - Dark grey.

Powdercoated aluminium windows - Dark grey.

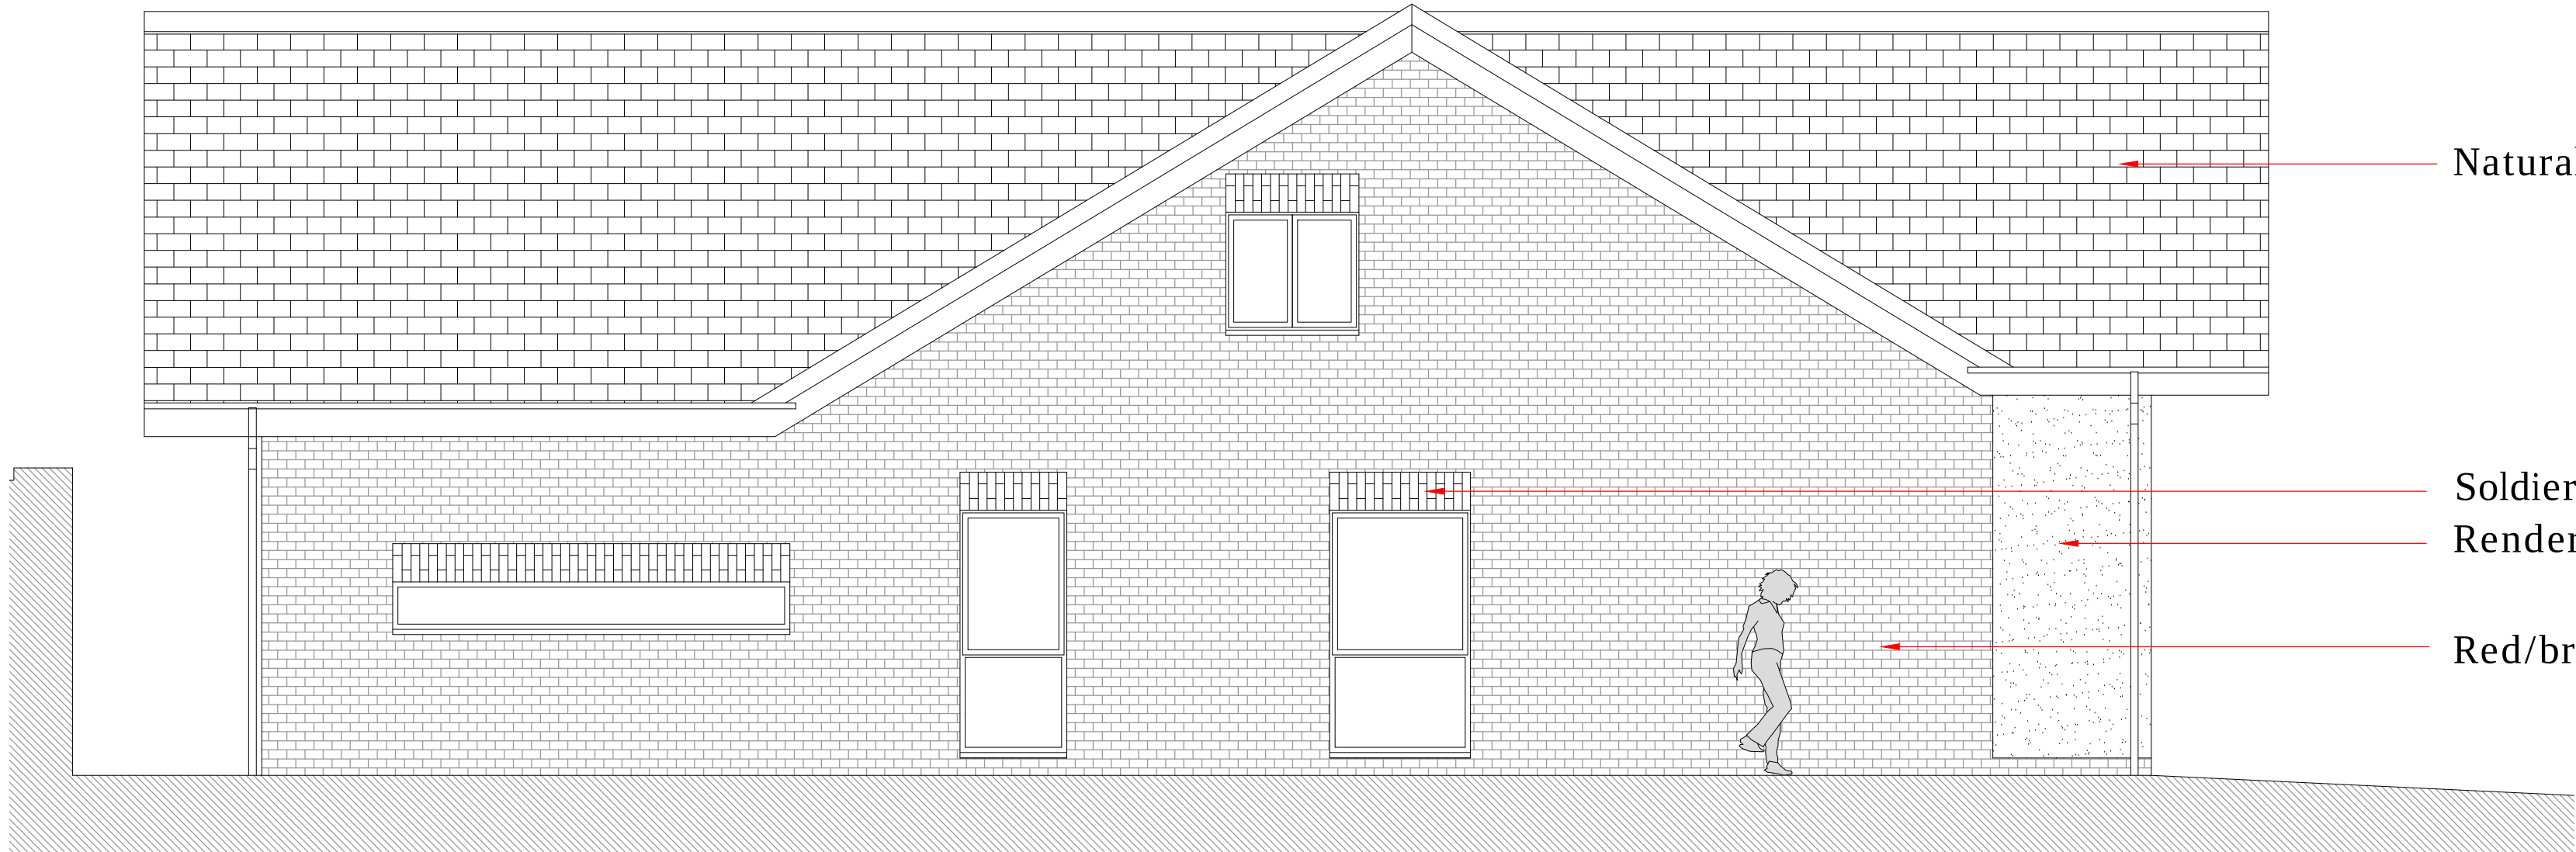

Proposed Side Elevation

1:50

Natural slate.

Soldier course.
Render.

Red/brown facing brick.

 CULLIS-ARCHITECTURAL-DESIGN 25 Sunningdale Close Wrexham North Wales LL13 9QU T 01978 264376 M 07791 480768 E ajones540@btinternet.com	Client: Mr. & Mrs. Evans.			
	Drawing Title: Proposed Elevations.			
	Job Title: Proposed New Dwelling at Land Adjacent to 4 Sunnycroft, Wrexham.			
	Date: Feb 2021	Scale: 1:50 at A1	Rev:	Draw No: PD202 / 04