


NOTES
All dimensions and levels to be checked on site
Any discrepancies are to be reported to the Architect before any work commences
This drawing shall not be scaled to ascertain any dimensions, work to figured dimensions only
This drawing shall not be reproduced without express written permission from AFL Architects Ltd.

DISCLAIMER
When this drawing is issued in CAD, it is an uncontrolled version issued for information only, to enable the recipient to prepare their own documents/drawings for which they are solely responsible.

SOFTWARE INTEROPERABILITY
AFL prepared this drawing using Autodesk REVIT Architecture.
AFL does not accept liability for any loss or degradation of any information held in the drawing resulting from the translation from the original file format to any other file format or from the recipients reading of it in any other programme.

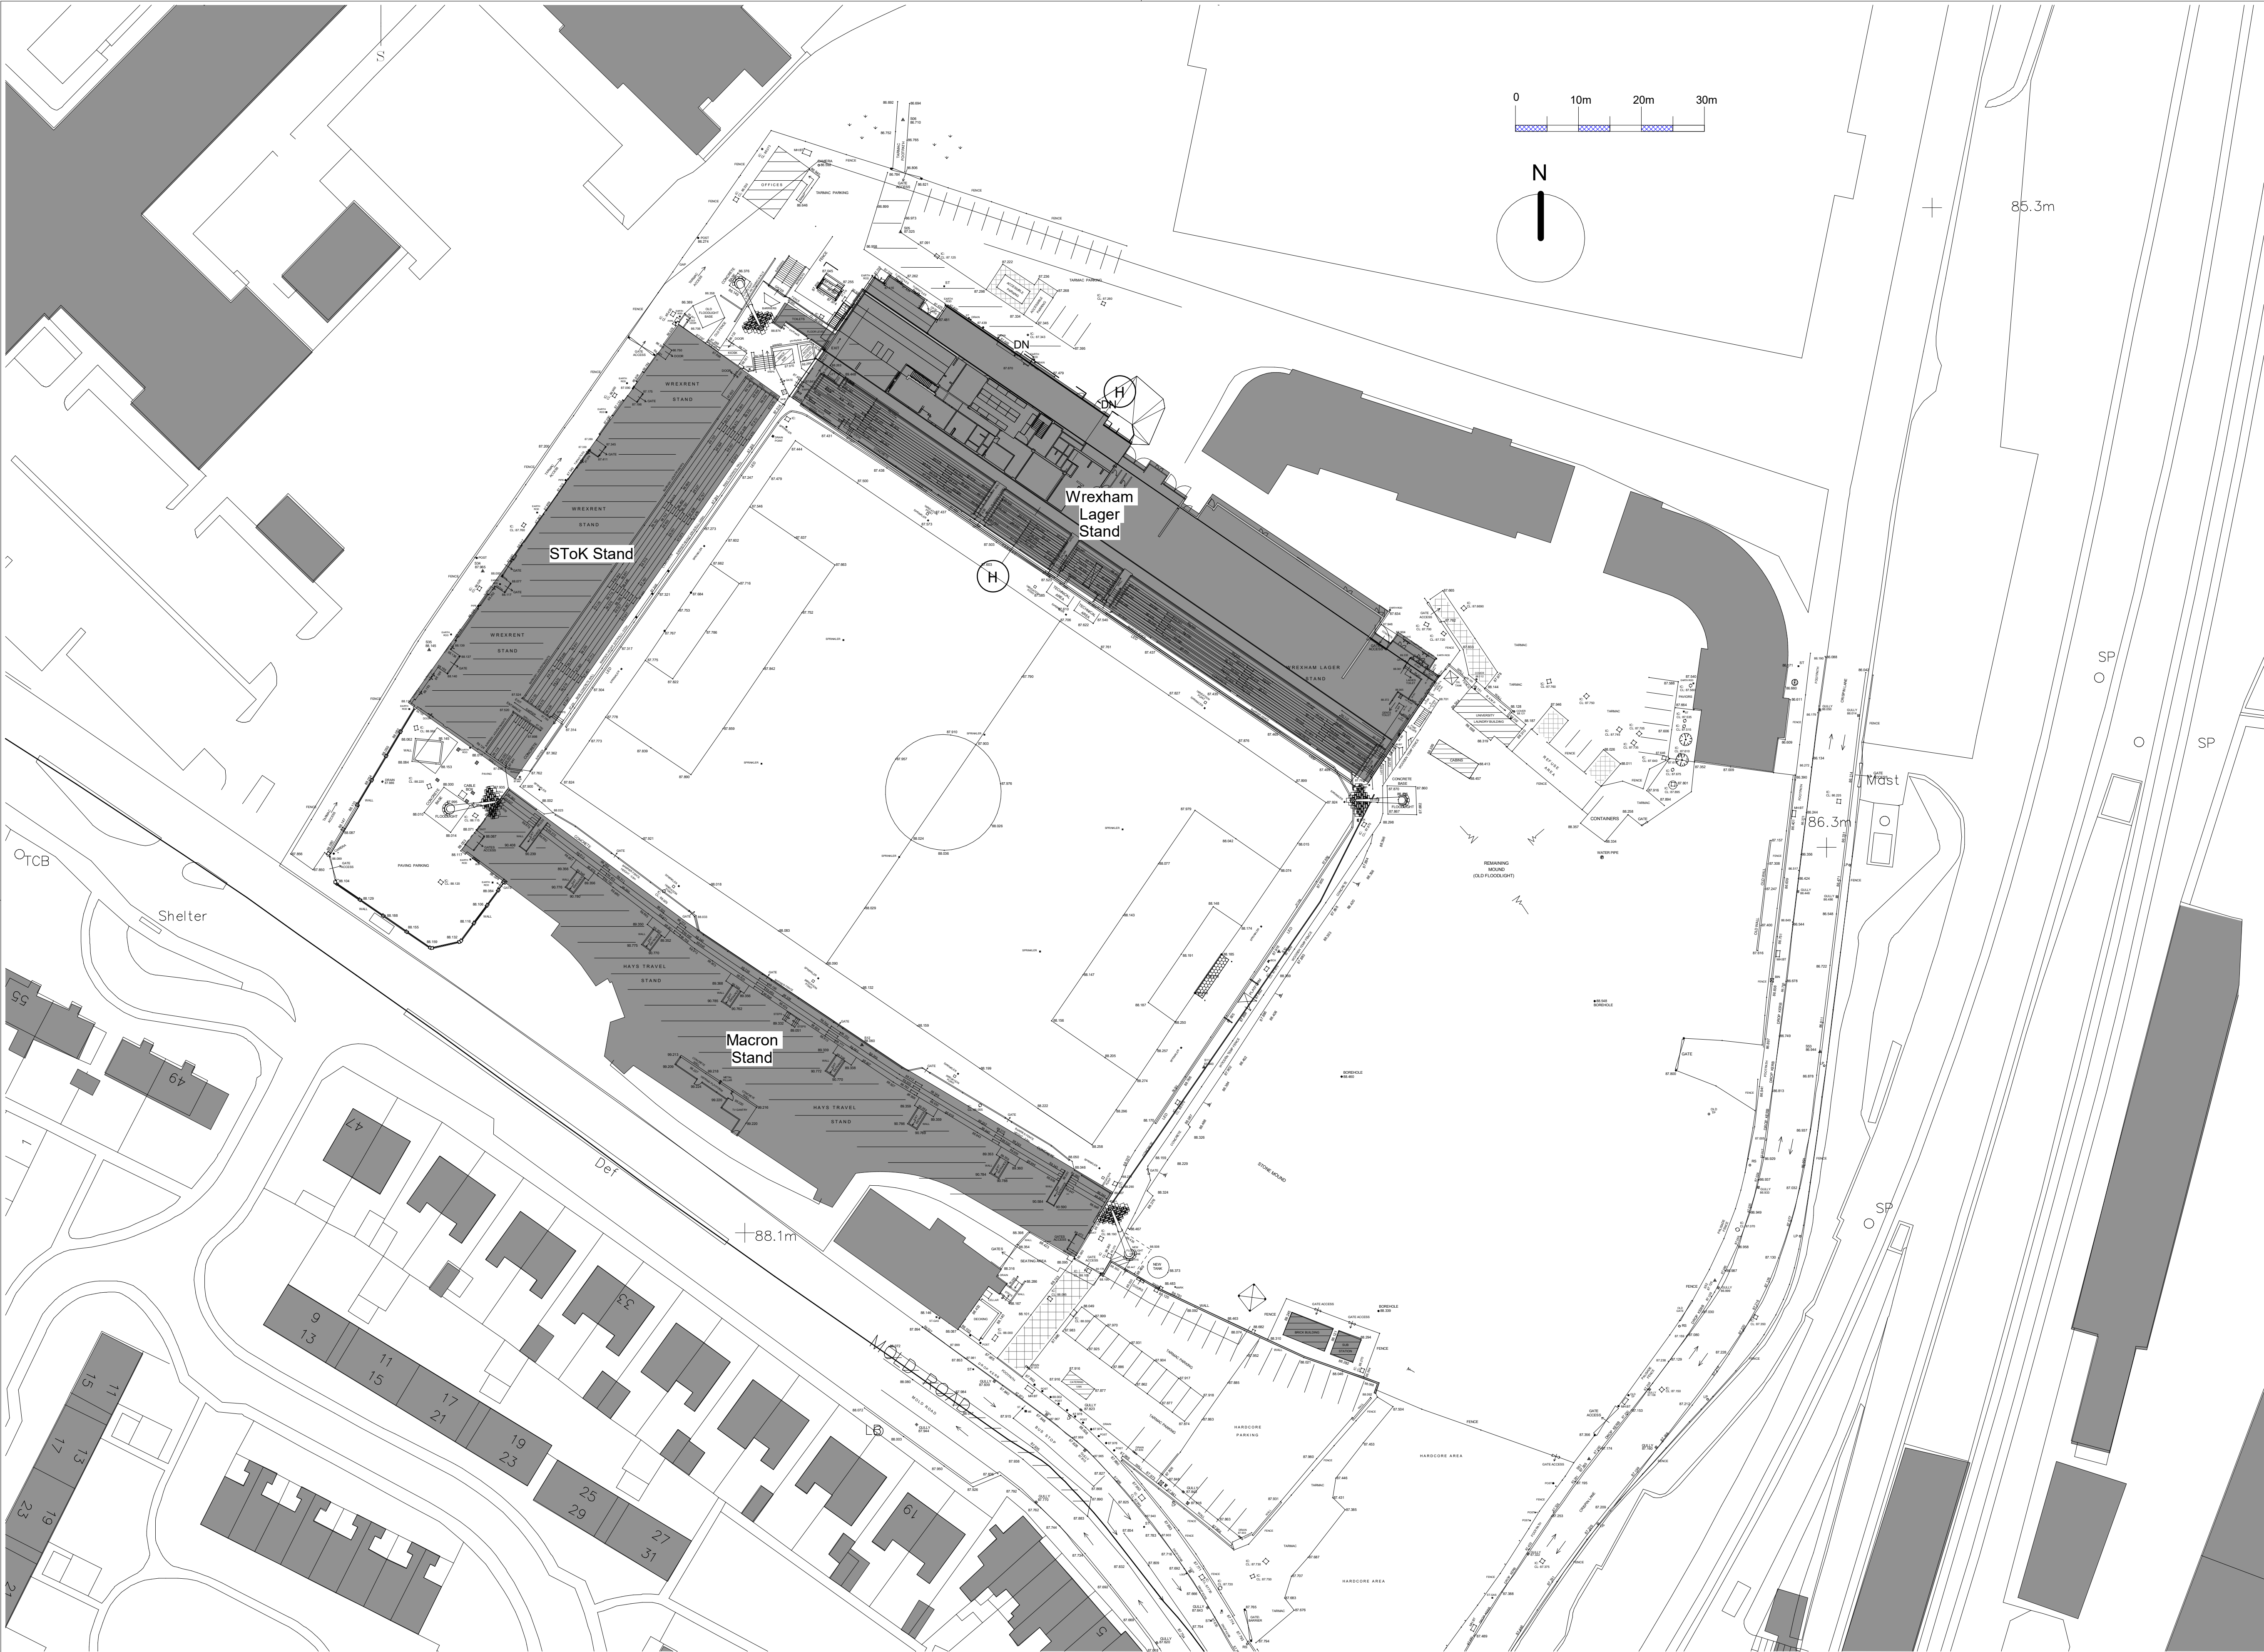

P1 05.12.2023 WR Planning Issue

rev no.	rev date	rev by	description
---------	----------	--------	-------------

project

Kop Development

location

Racecourse Ground

Employer

client



AFL Architects
1st Floor
St Georges House
56 Peter Street
Manchester M2 3NQ

t: +44(0)161 236 6263
f: +44(0)161 236 6484

w: www.afl-architects.com
e: mail@afl-uk.com

twitter.com/AFLArchitects

key plan



drawing title

Existing Site Plan

AFL job number	scale @ A1	drawn	WR	checked	JR
----------------	------------	-------	----	---------	----

231547	1 : 500	rev date	05.12.2023		
--------	---------	----------	------------	--	--

dwg purpose	status	rev
-------------	--------	-----

PLANNING	S2	P1
----------	----	----

bim project origin zone level type role 5-digit no.
231547-AFL-24-00-DR-A-00211

1 Existing Site Plan Kop Development

1 : 500