




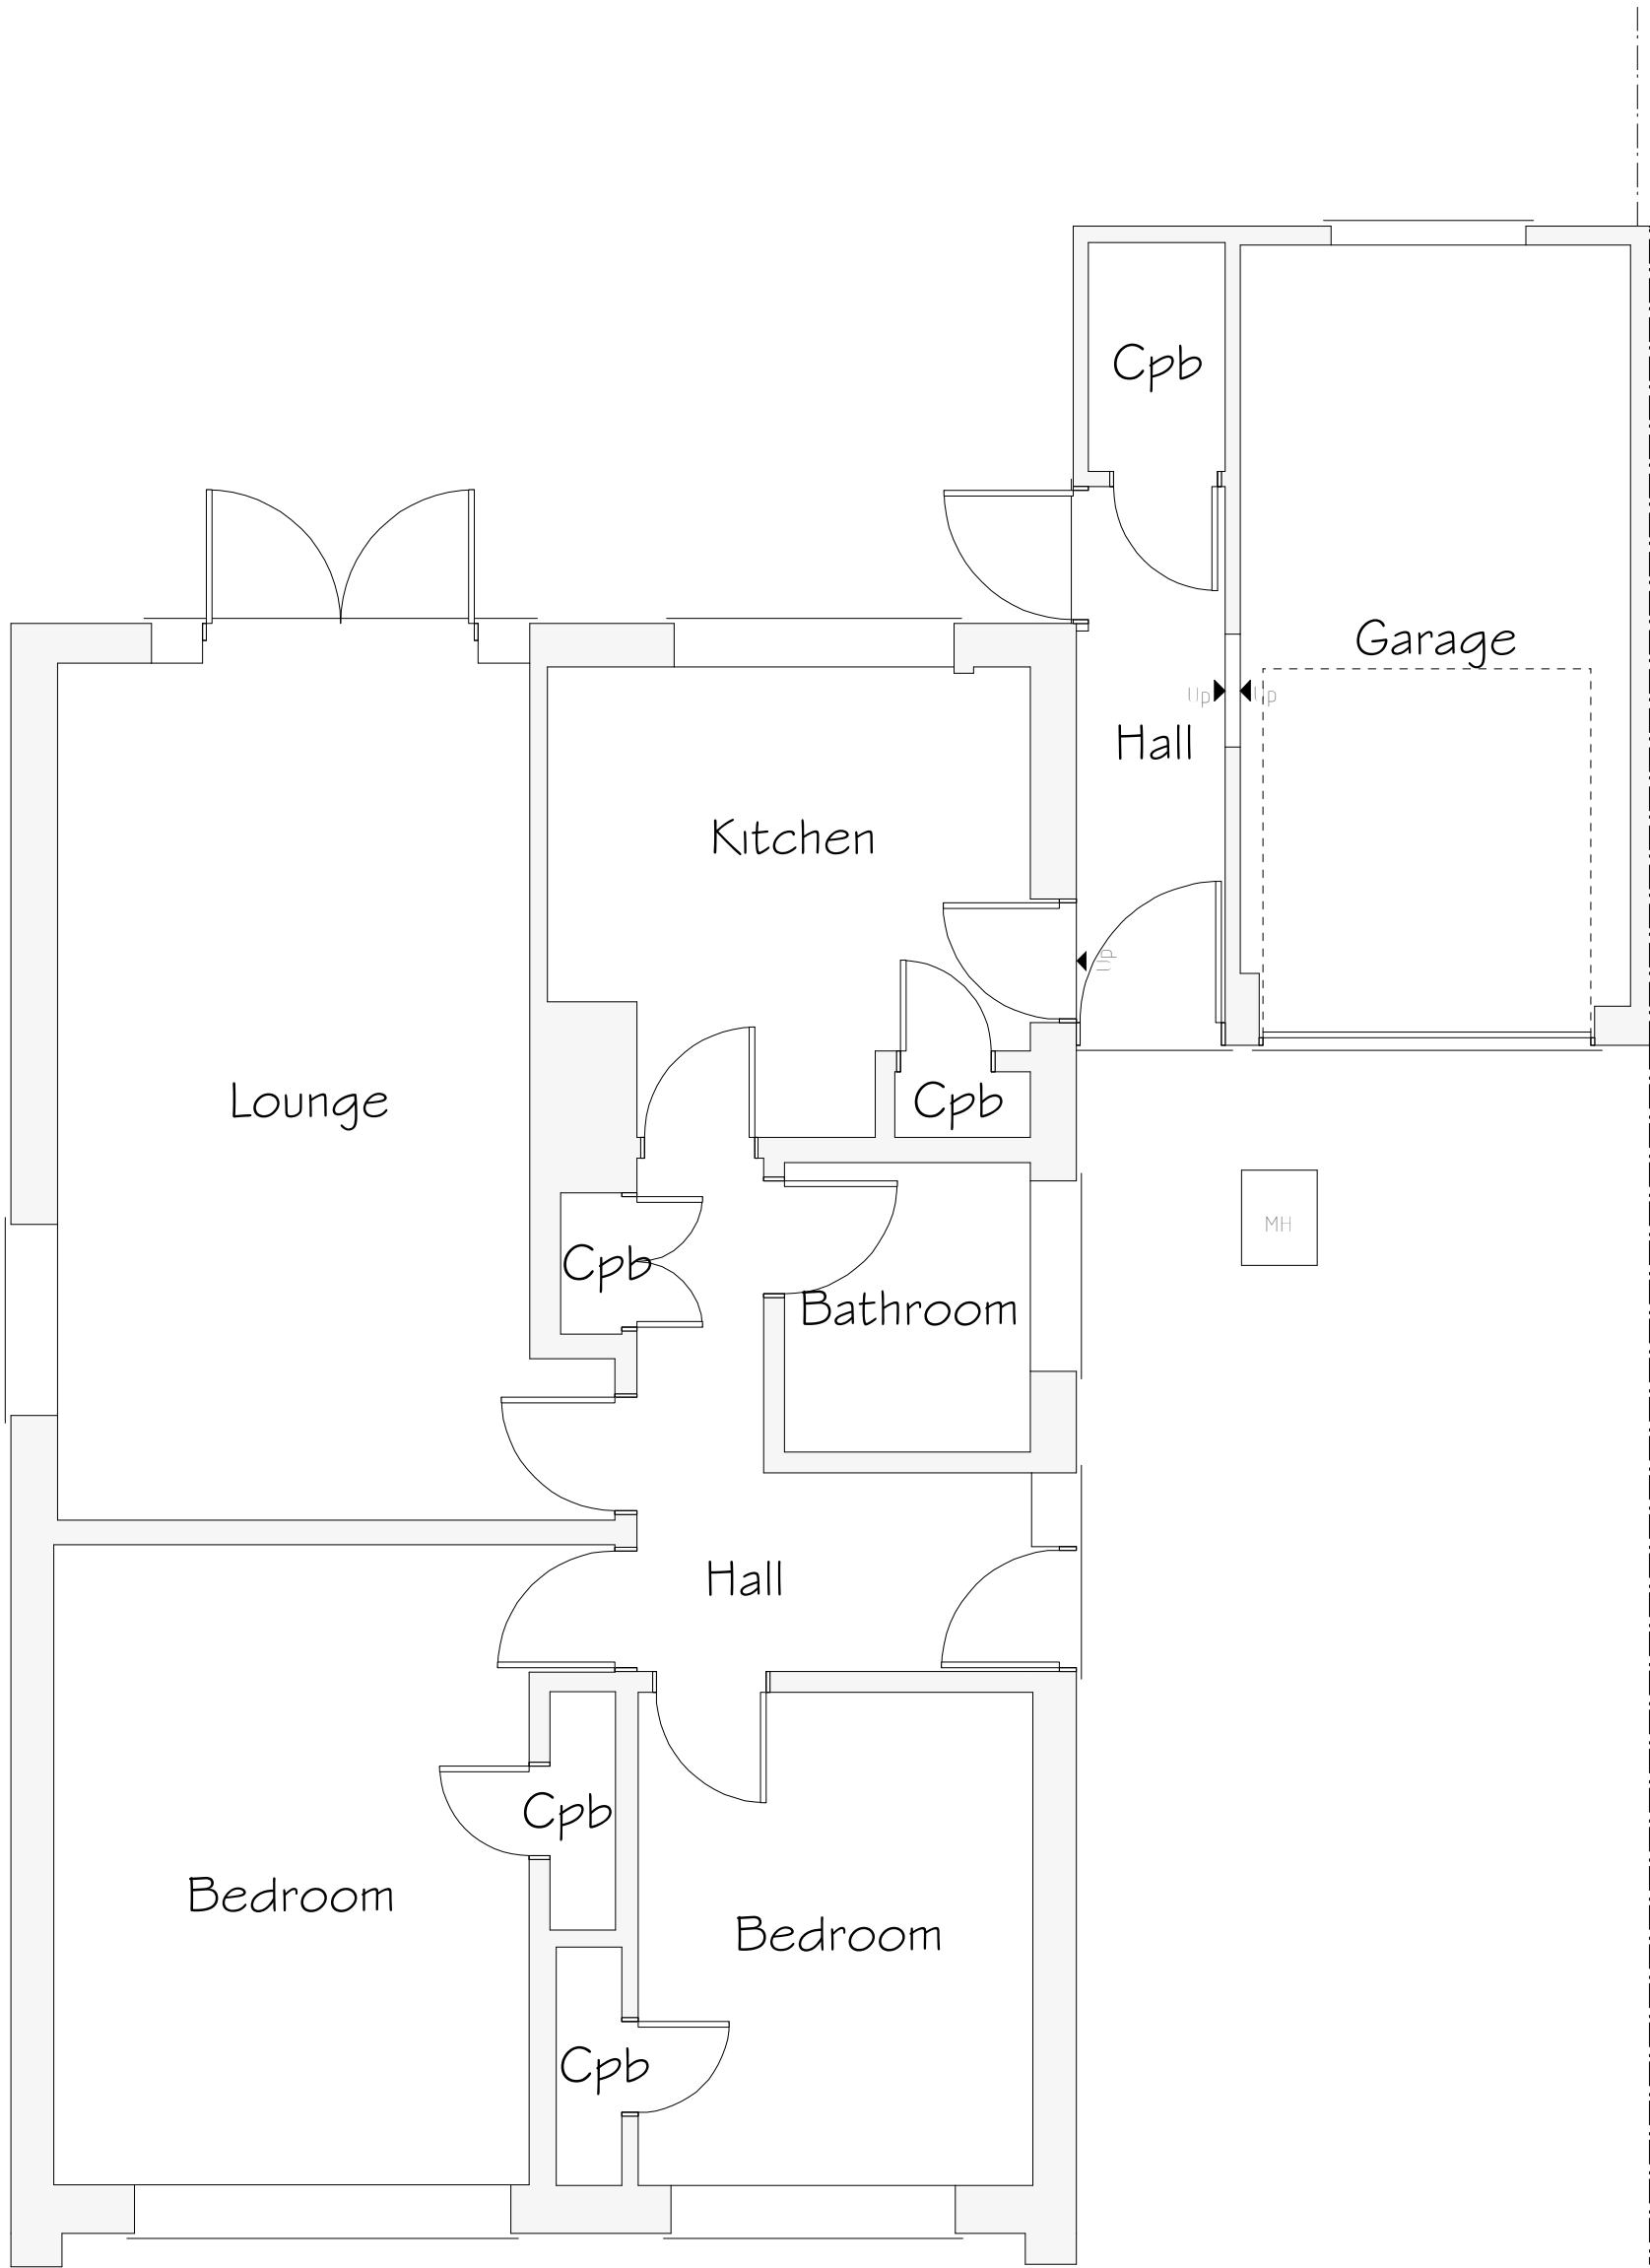


Ground Floor Plan 1:50

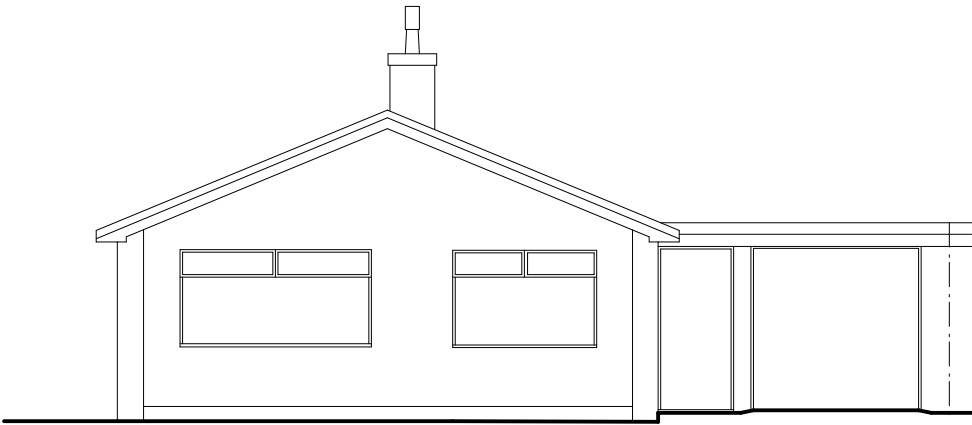


Front Elevation 1:100

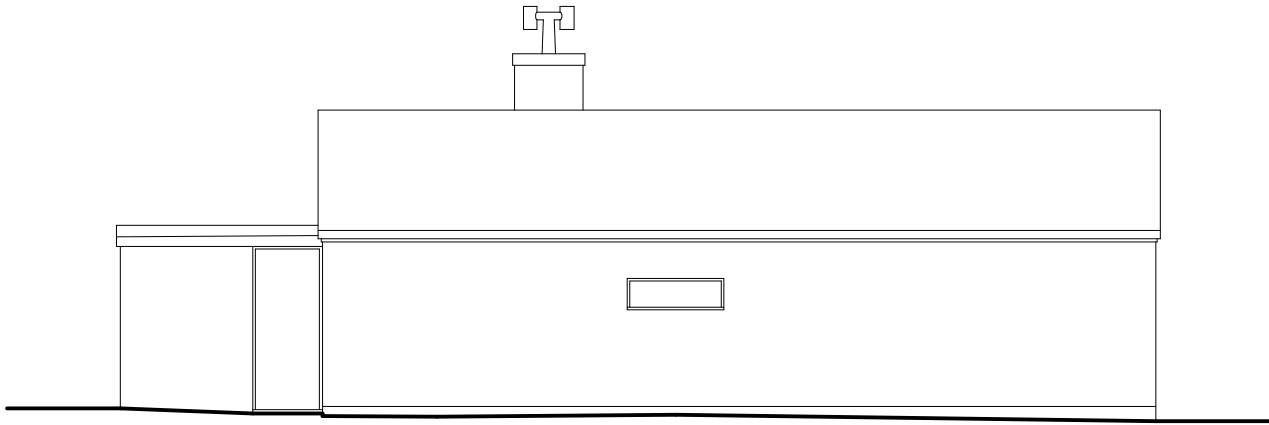

Side Elevation 1:100

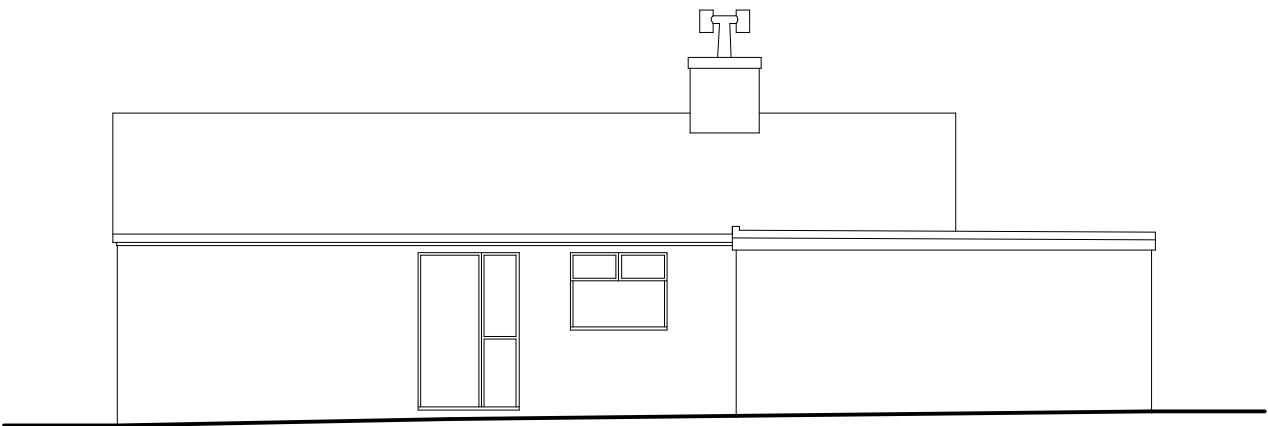

Side Elevation 1:100

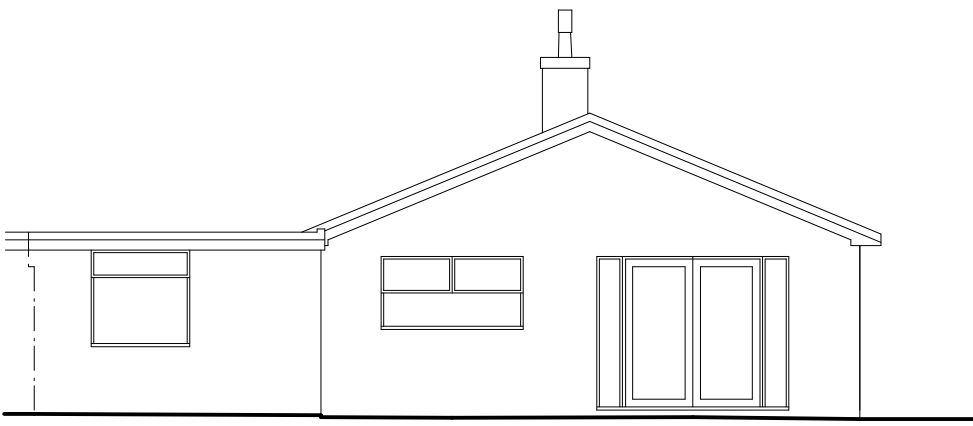

Rear Elevation 1:100

Rev	Date	Detail	Initial

Project:
Extension & Reconfiguration to
27 Woodridge Ave
Marford
Wrexham
LL12 8SU

Title: Existing	Scale: (A2) 1:50 & 1:100
--------------------	--------------------------------

Drawn By: L. Fowles	Date: Nov 2023
------------------------	-------------------

Drawing No: J191/001	Sheet: 1 of 1
-------------------------	------------------

blueprint
architectural services

 LABC partner	Office 3K4, Redwither Business Tower, Wrexham. LL13 9XT Tel: 01978 356500 www.blueprintarchitectural.com © copyright all rights reserved
--	---