


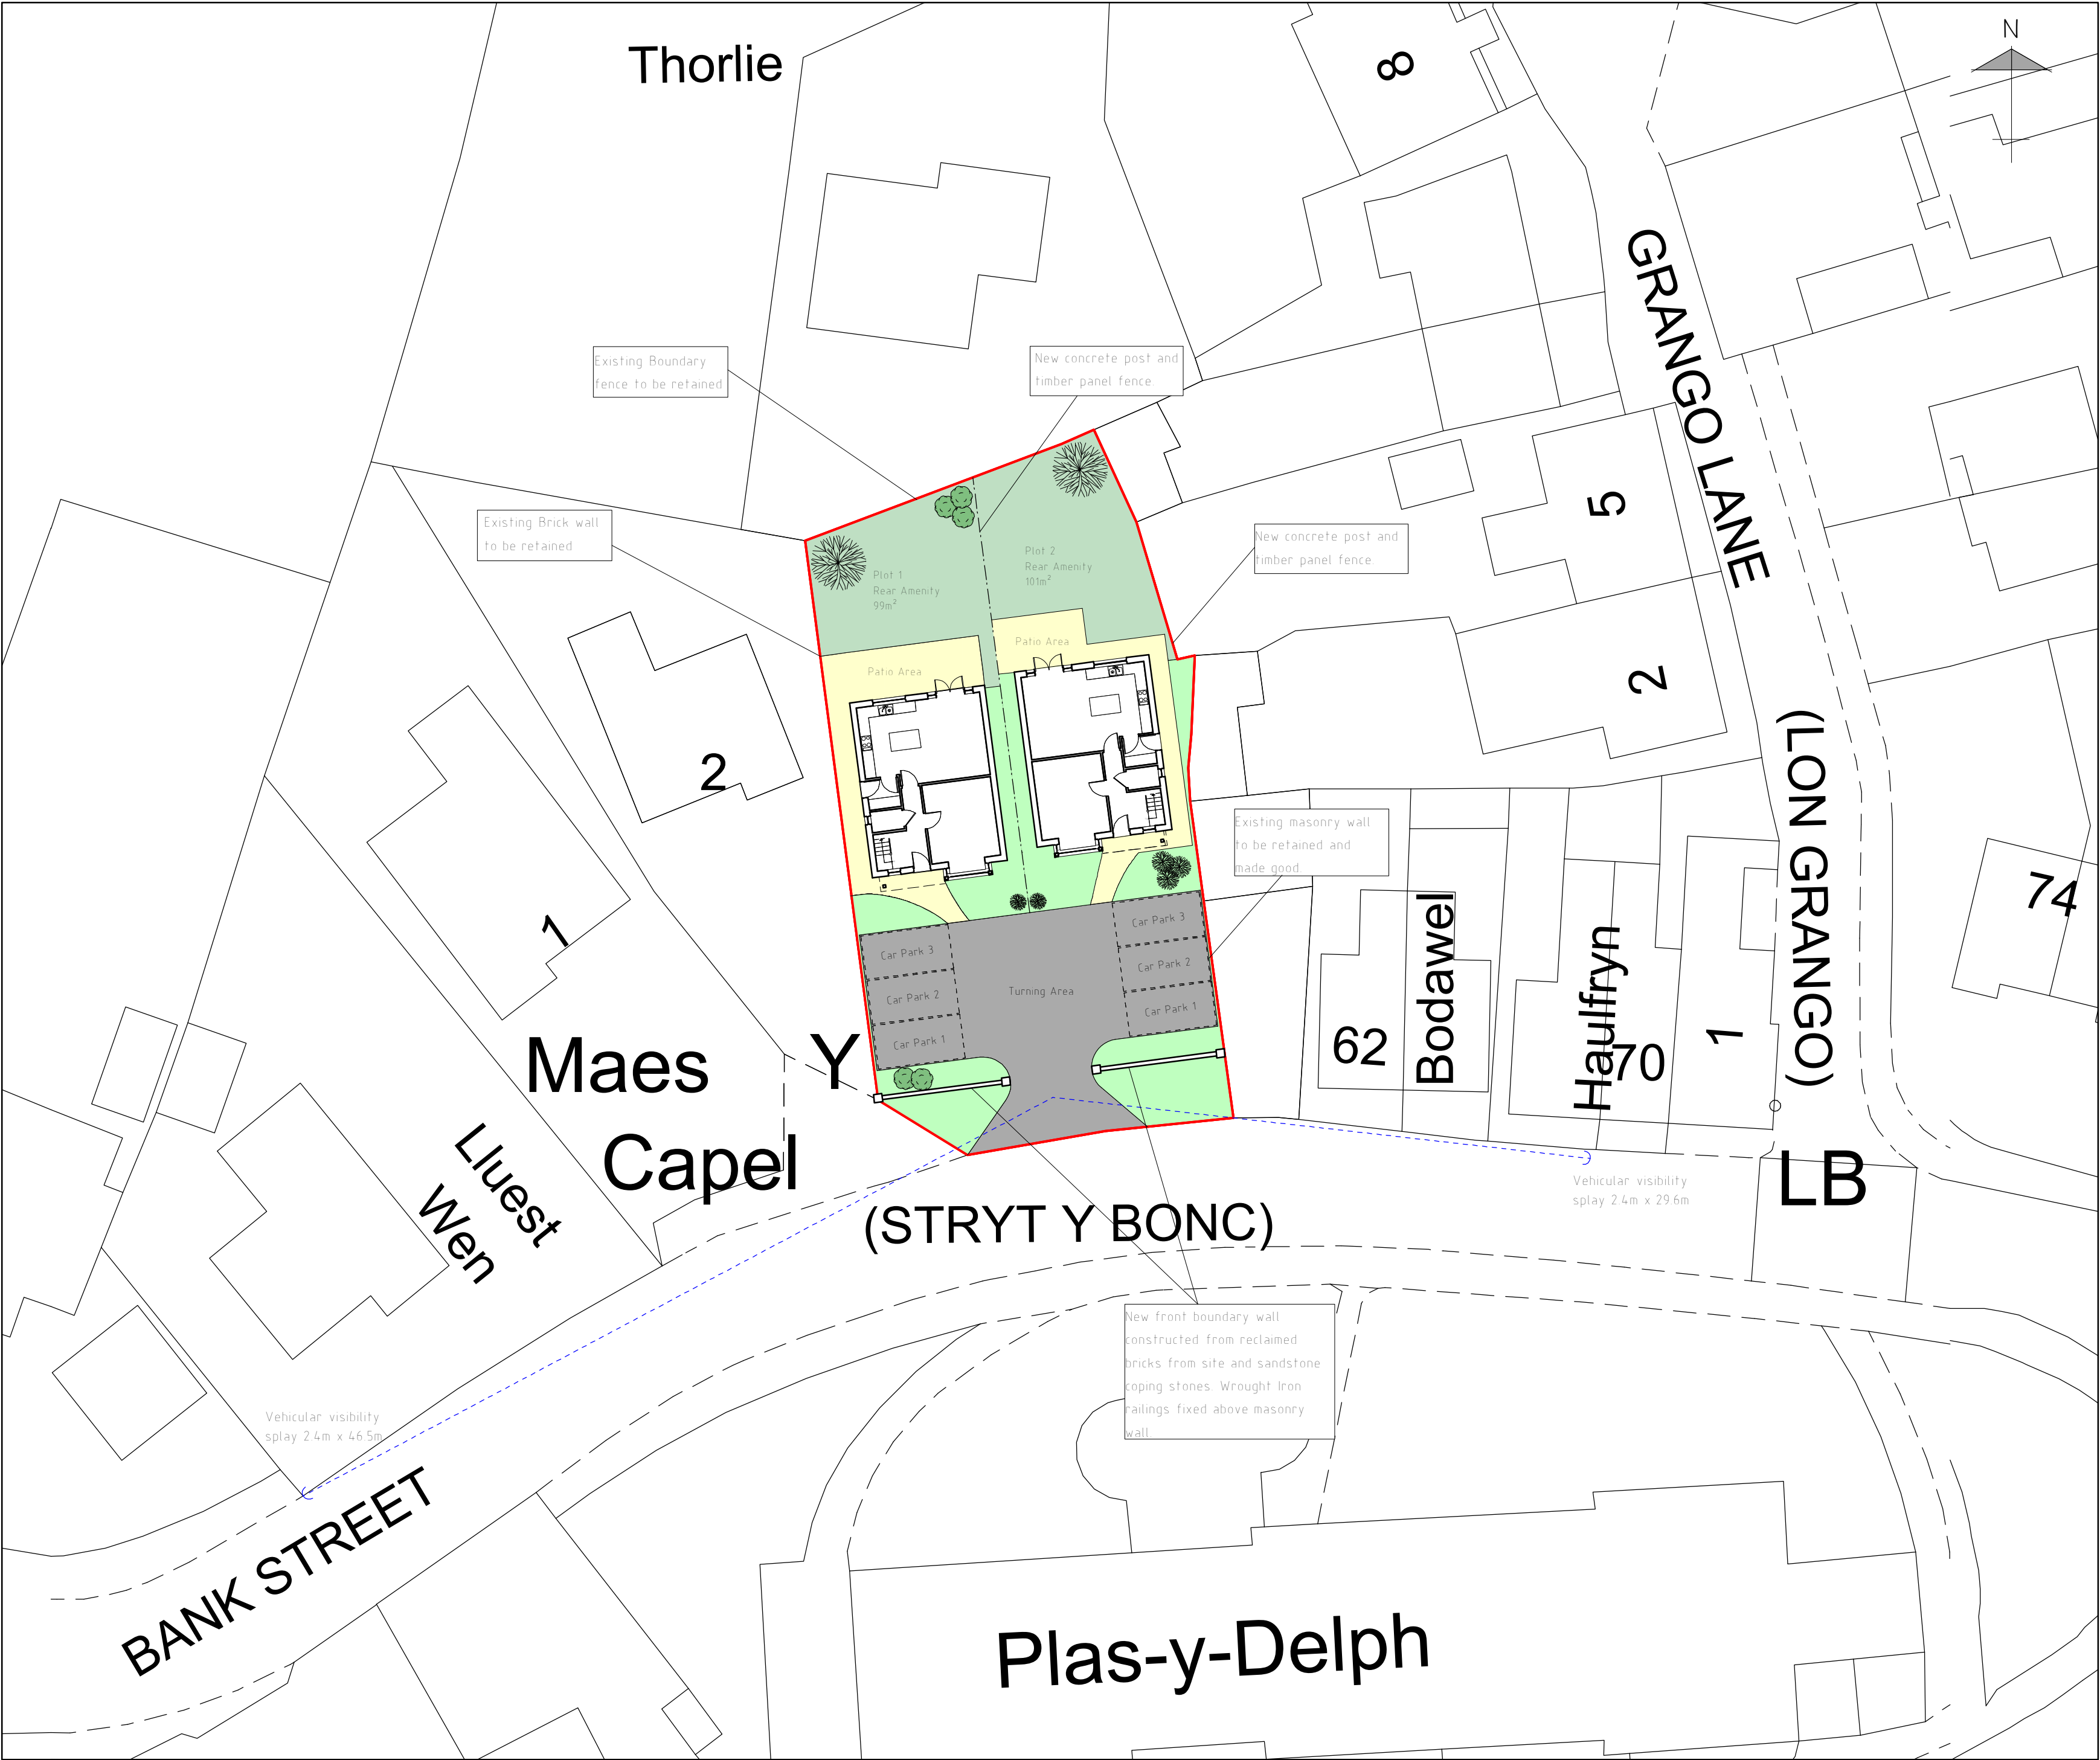

LANDSCAPING KEY

Seed laid prior to completion to provided good quality lawn

Seed laid prior to completion to provide good quality grassed area to property frontage.

Concrete paving slabs to form pathways and patios.

Tarmacadam laid to form access and parking/turning areas.

Landscaping

Soft

All garden areas to front and rear of dwellings to be laid to seed prior to completion, to provide a good quality grassed lawn.

Low level shrub planting to be used to complement lawn at the discretion of the occupier.

Hard

Driveway and parking area to be formed with tarmacadam finish to provide good quality surface for occupants to satisfaction of the Local Authority and client.

Pathways to front door, side of dwelling and rear patio to be formed concrete paving slabs. Paved areas to be laid with slight fall away from dwelling to discharge surface water.

Boundary Treatments

Existing boundaries to remain as existing. New boundaries between plots and existing to be formed with concrete post and timber panel fencing to local authority approval.

All landscaping works to be completed in all respects within three months of the first use / occupation of the development, with the exception of soft landscaping / planting which shall be carried out in the first planting season (November to March) or seeding season (April to September) following the first use.

A	05/23	Timescales Added	D.J.E
Rev	Date	Detail	Initial

Project:
Development at
Salem Chapel, Bank Street,
Rhosllanerchrugog,
Wrexham, LL14 1EN.

Title:
Landscaping
Plan

Scale: (A2)
1:250

Drawn By: D.J.Edwards	Date: Jan 2022
Drawing No: H132/008	Sheet: 1 of 1

blueprint

architectural services

partner

LABC

Office 3K4,
Redwither Business Tower,
Wrexham. LL13 9XT
Tel: 01978 356500
www.blueprintarchitectural.com

Site Plan 1:250