




Existing Front Elevation
1:50



Existing Side Elevation
1:50



Existing Rear Elevation
1:50

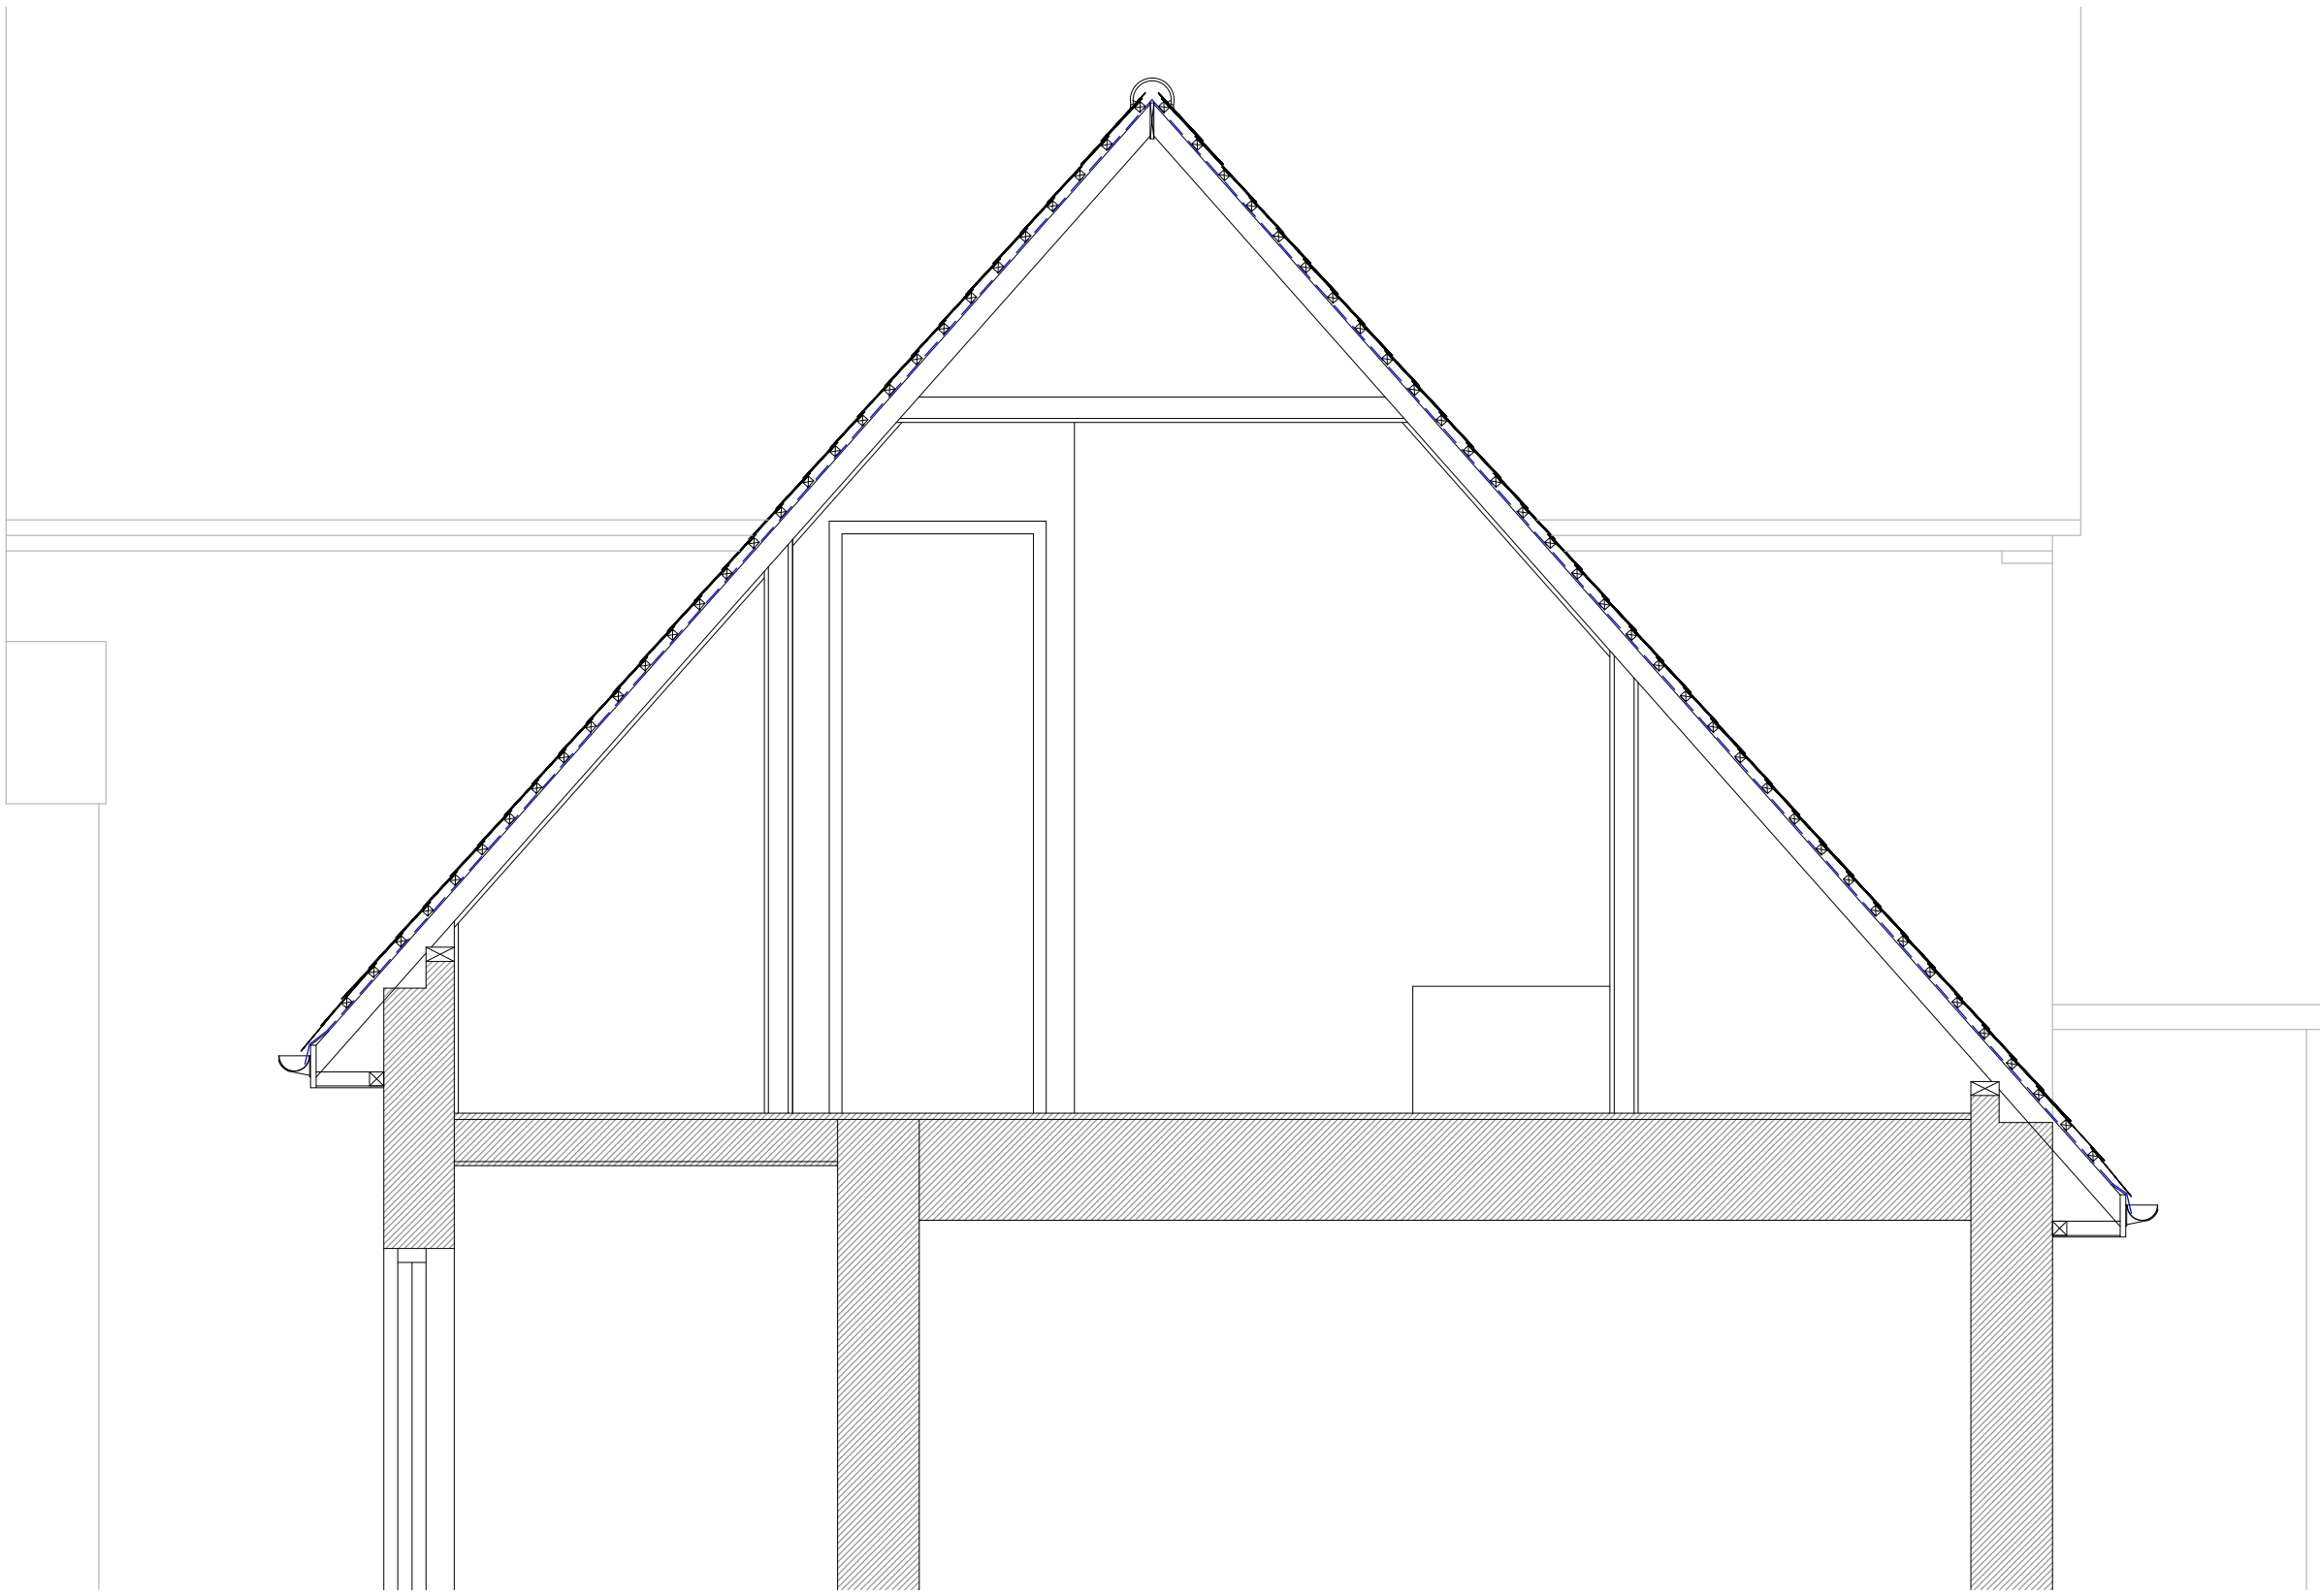

Existing Section
Thru Bathroom
1:20


CULLIS-ARCHITECTURAL-DESIGN
25 Sunningdale Close
Wrexham
North Wales
LL13 9QU
T 01978 264376
M 07791 480768
E ajones540@btinternet.com


LABC

Client Mr & Mrs Roberts.			
Drawing Title Existing Elevations.			
Job Title Proposed Alterations to 71 Acton Gate, Wrexham.			
Date Jan 2024	Scale 1:50 at A1	Rev 0	Draw No PD280/02