

SCOPE OF WORKS

- Replace 1no. Projecting signage with new 500mm
- Replace 2no. Grey fascia panel with blue & Lonzenge logo with new 385mm logo height
- Replace 1no. ATM surrounds and decals with new.
- Replace 1no. Statutory signage with new.
- Replace safety manifestation with new.
- No window message deployed



Signage Colours

Core Red

#F9383D
0, 87, 69, 2
032 C

Core Blue

#011546
100, 90, 40, 40
282 C

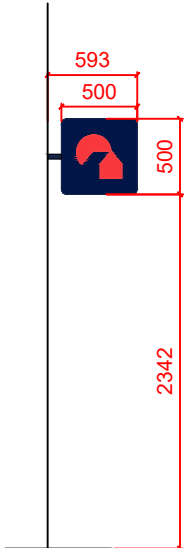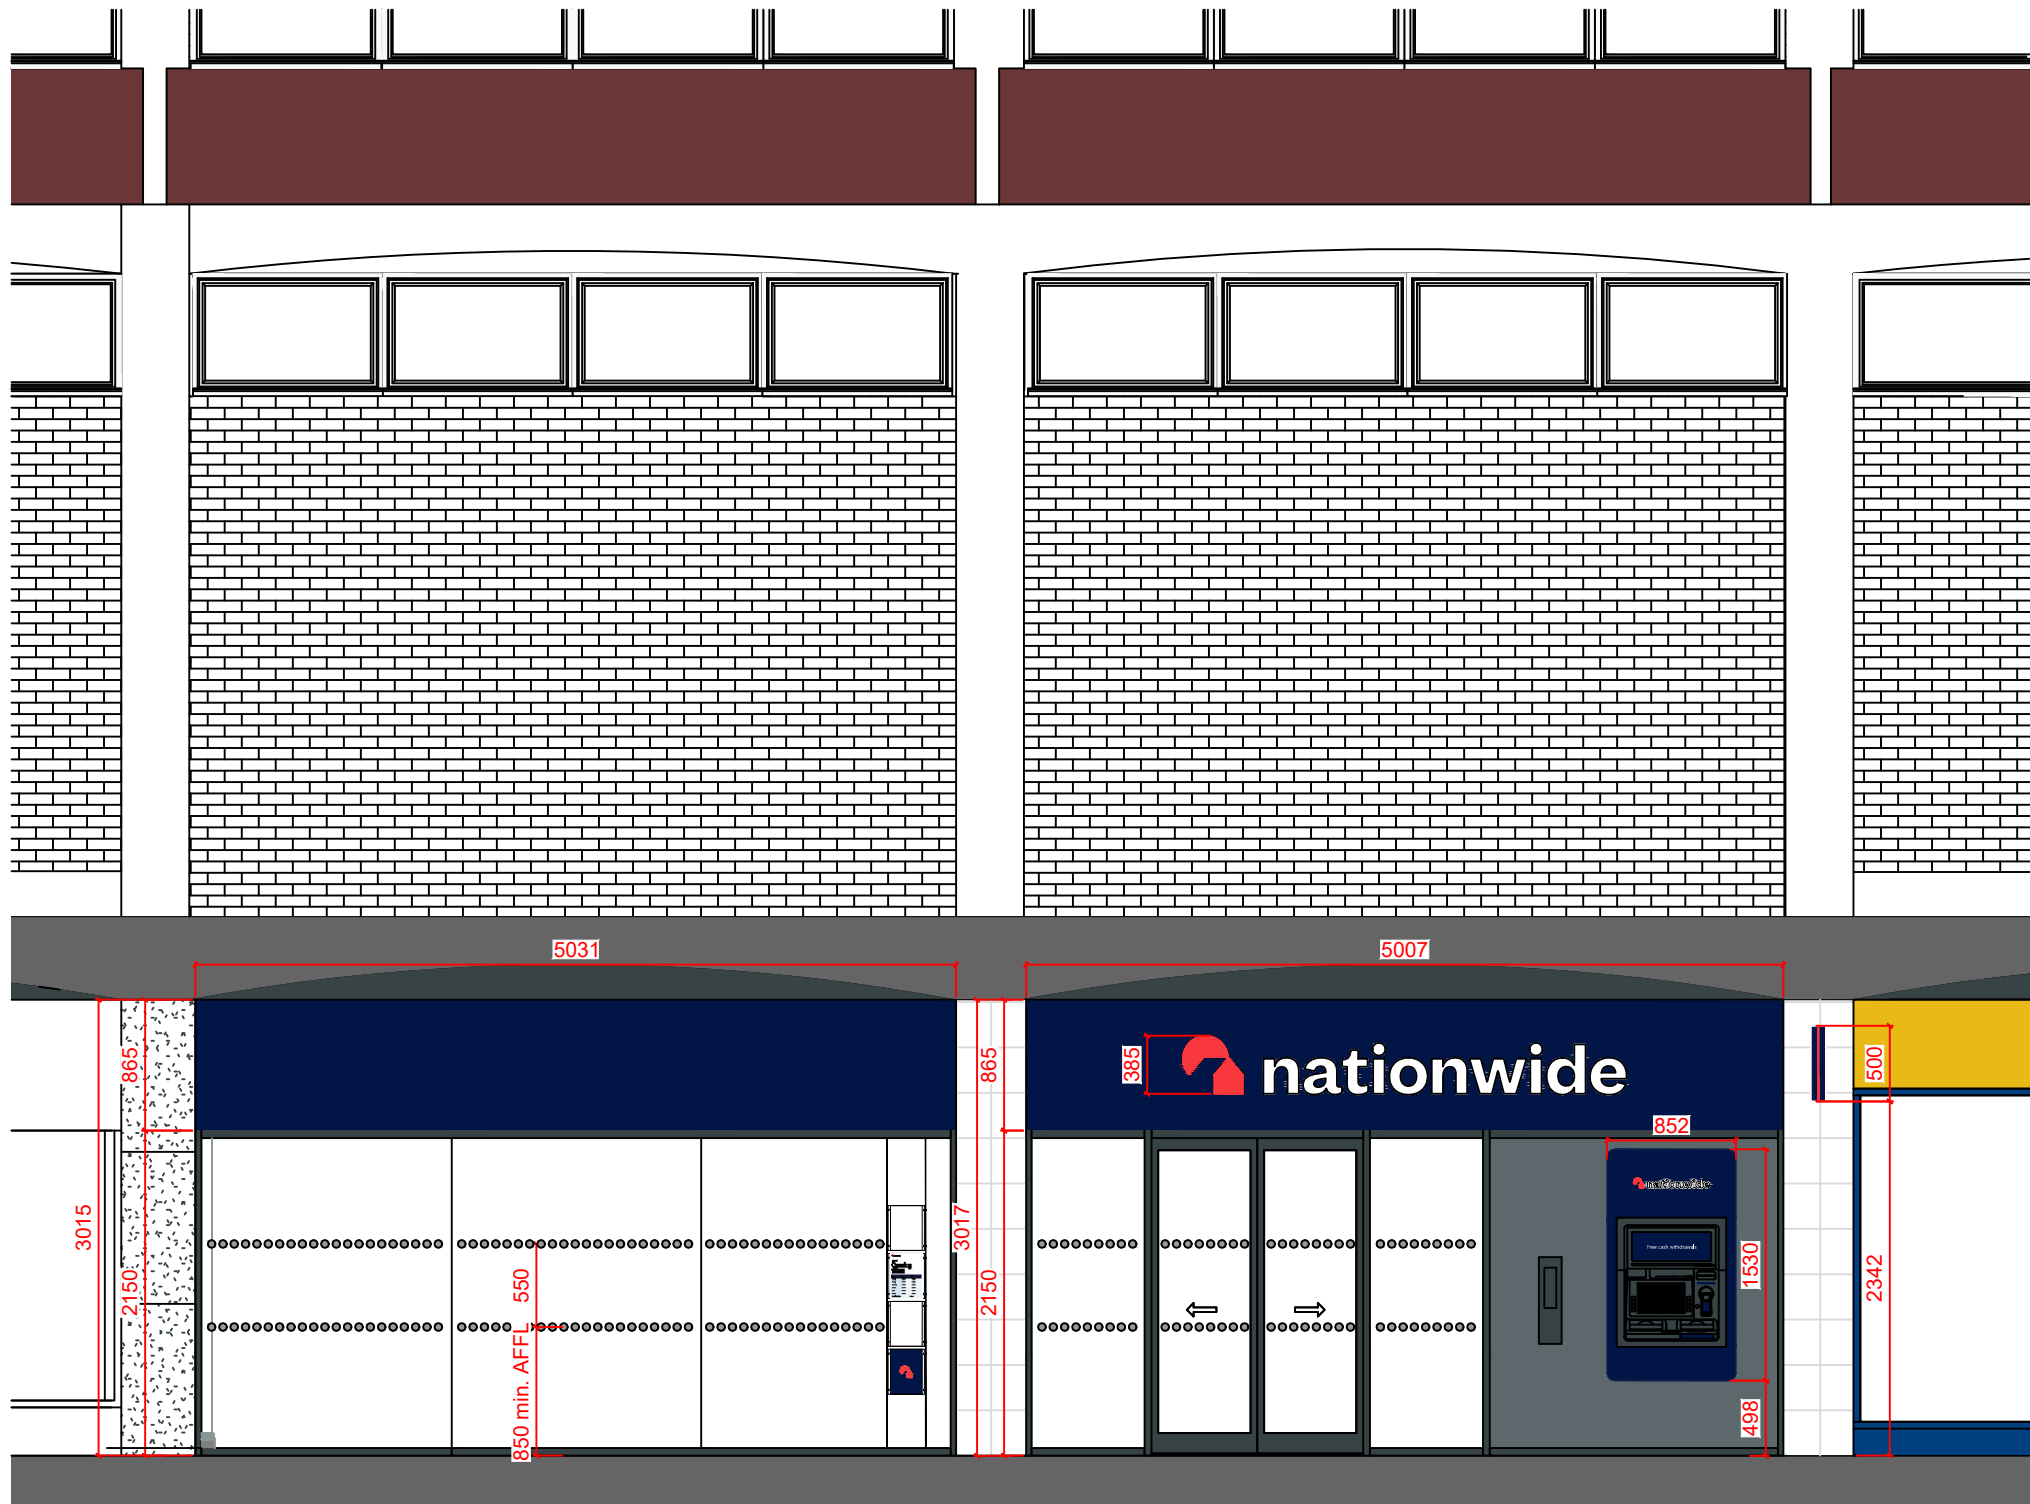

FRONT ELEVATION (REGENT STREET)

ALL DIMENSIONS MUST BE CHECKED ON SITE.
ONLY FIGURED DIMENSIONS ARE TO BE WORKED FROM.
DISCREPANCIES MUST BE REPORTED TO THE ARCHITECT BEFORE
PROCEEDING.
THIS DRAWING IS BASED ON BEST KNOW INFORMATION

0 1 2 3 4 5 M

Scale - metres

C	NO WINDOW MESSAGE DEPLOYED	27/07/2023
B	AMENDED TO REFLECT NEW WINDOW MESSAGE IN ENGLISH AND WELSH	25/07/23
A	AMENDED FOLLOWING DESIGN REVIEW MEETING TO OMIT 1NO LOGO, WINDOW MESSAGE IN WELSH	18/07/2023
LETTER	DESCRIPTION	DATE

BRANCH NAME & PREFIX: WREXHAM 21-23 Regent Street			DRAWING TYPE: PROPOSED EXTERNAL ELEVATIONS			
SCALE @ A1: 1:50	SCALE @ A3: 1:100	DATE DRAWN: 05.07.2023	STATUS:	PROPERTY LOCATION CODE:	DRAWING REF NO:	REV.
DRAWN BY: MK	CHECKED BY & DATE: JNA	JOB REF:	PROPOSED	WR11	PR.00.E1	C

ISG

ISG
Boleyn House,
St Augustines
Business Park,
Whitstable
Kent CT5 2QJ

© This drawing remains the Copyright of Four Architecture and Design and may not be reproduced in whole or in any part without prior written permission.

NOTE:
All proprietary goods and materials are to be fitted in accordance with manufacturer's instructions. Codes of Practise and British Standards. All dimensions to be verified by the Contractor on site. Do not scale drawings, work to figured dimensions only.

ALL REFERENCES SHOULD BE READ IN CONJUNCTION WITH THE MOST CURRENT NATIONWIDE DESIGN GUIDES.

CLIENT

WREXHAM (0711)
Brand Update