



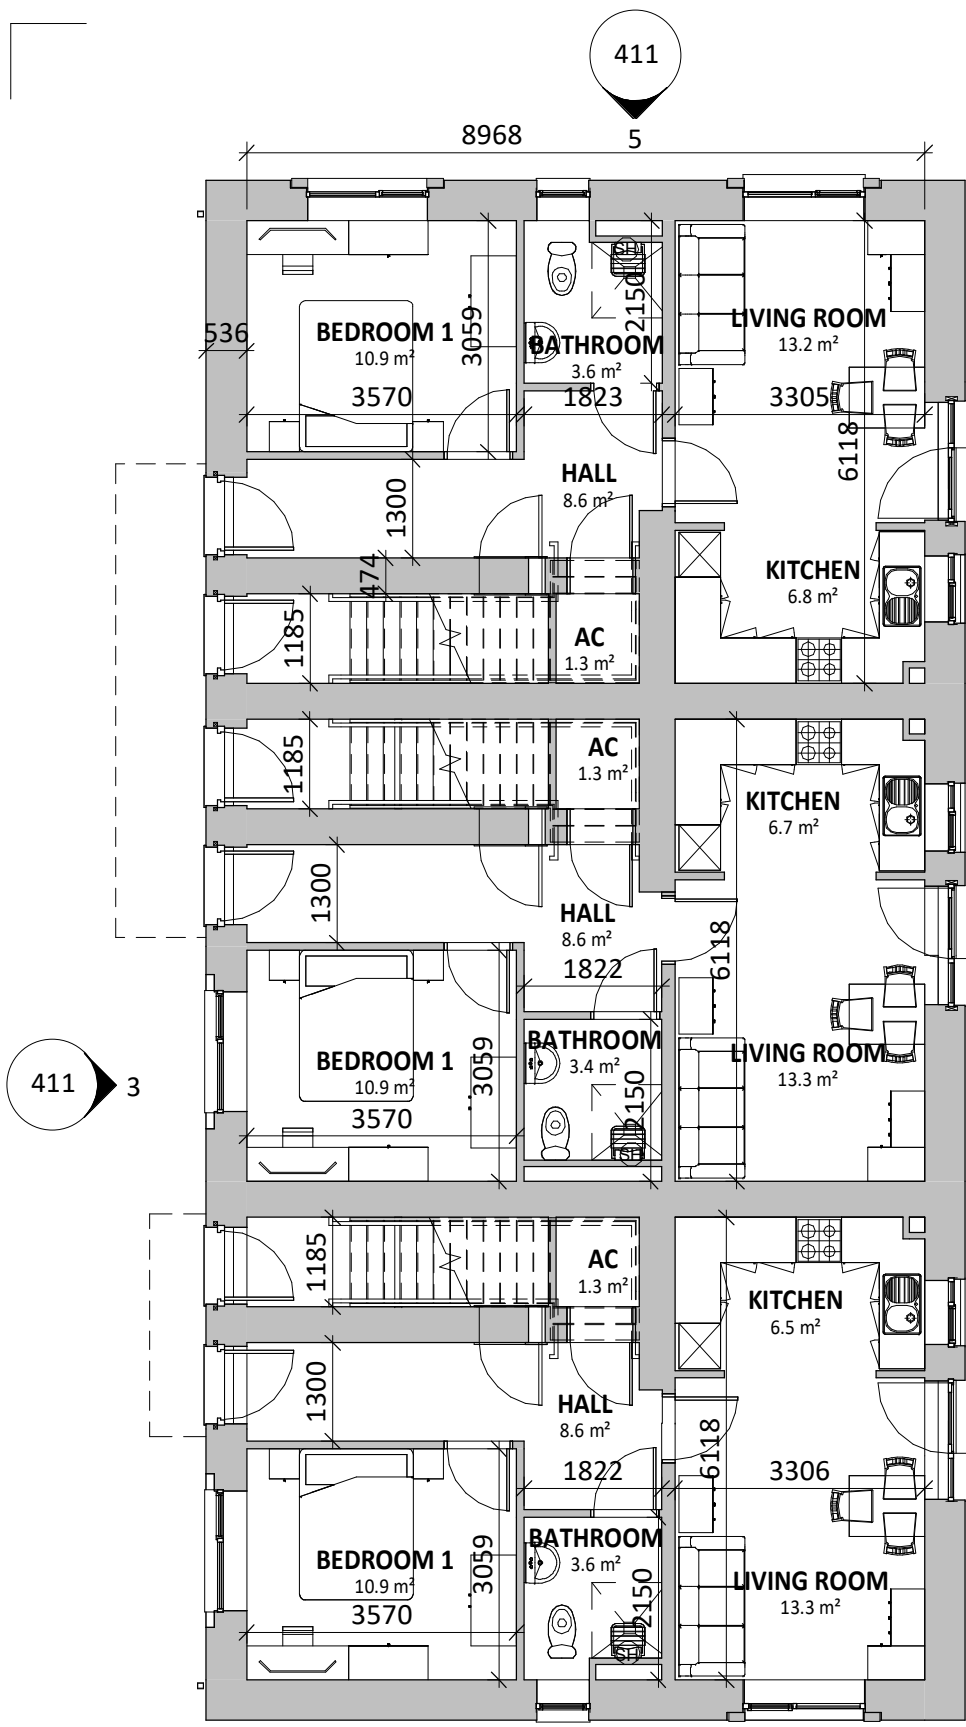

GIA OF 2P1B WALK UP
APARTMENT : 50.7m²

1 | GROUND FLOOR APTS 15, 17 & 19
SCALE: 1 : 100

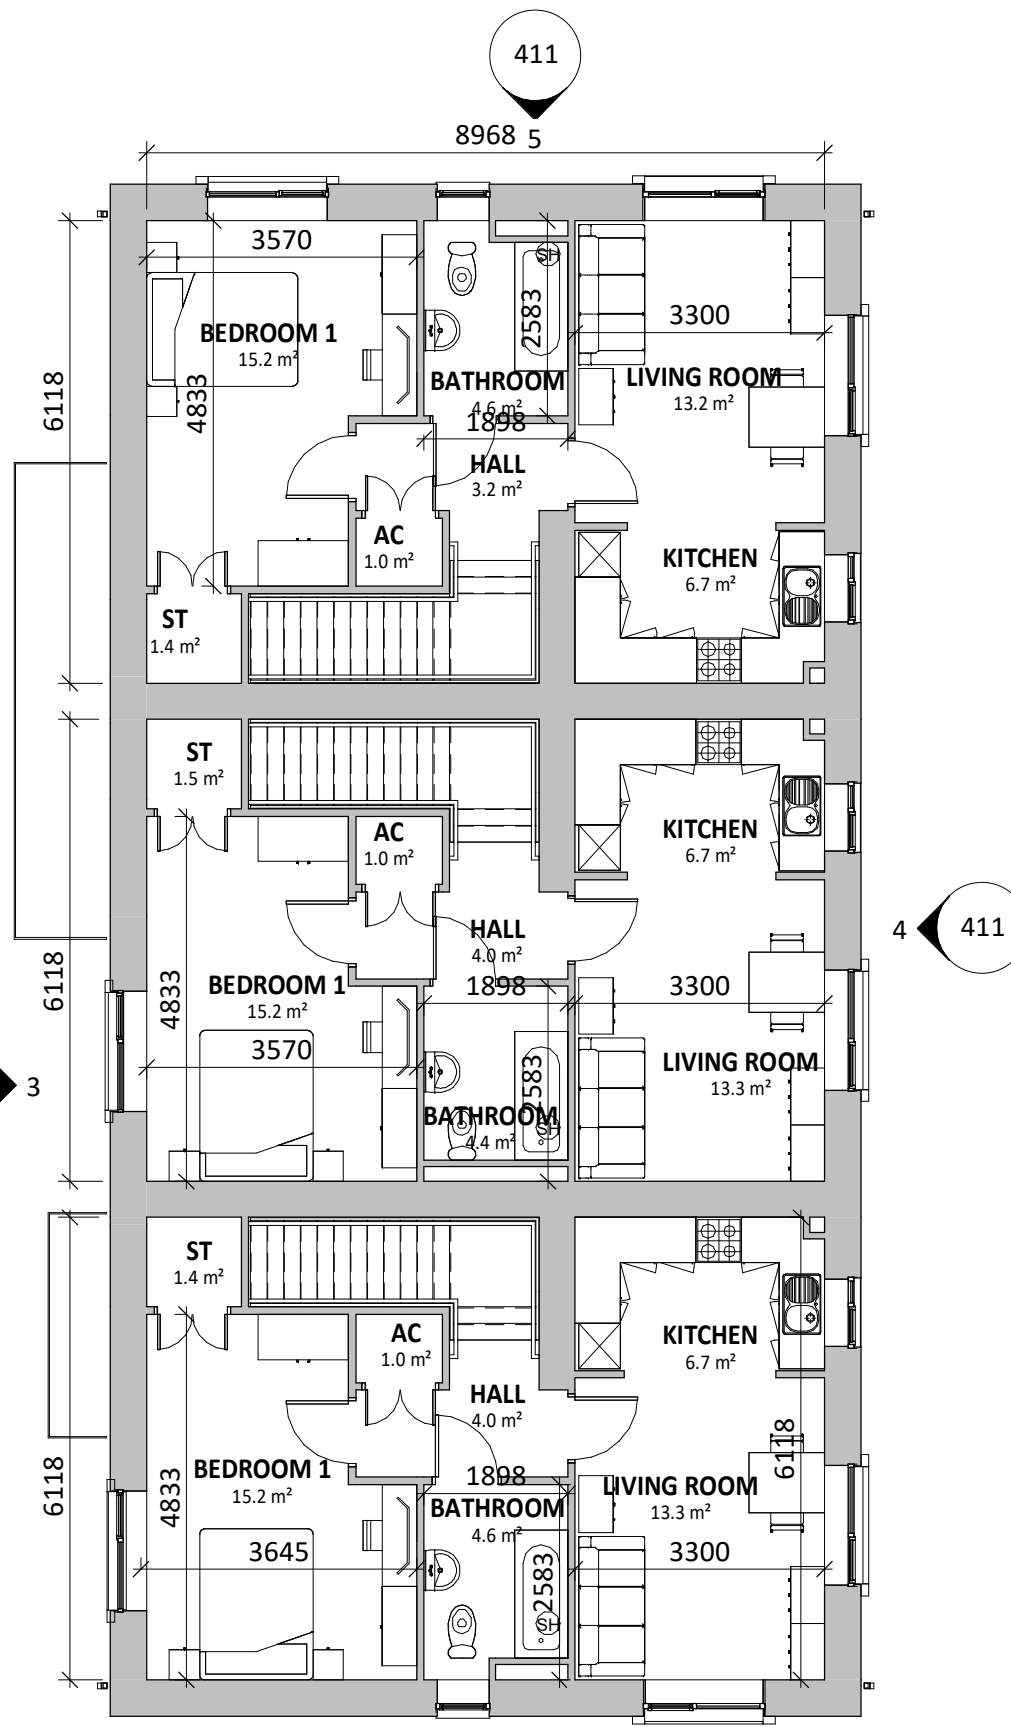


GIA OF 2P1B WALK UP
APARTMENT : 58m²


2 | FIRST FLOOR APTS 16, 18 & 20
SCALE: 1 : 100



7 | ROOF LEVEL APTS 15-20
SCALE: 1 : 100

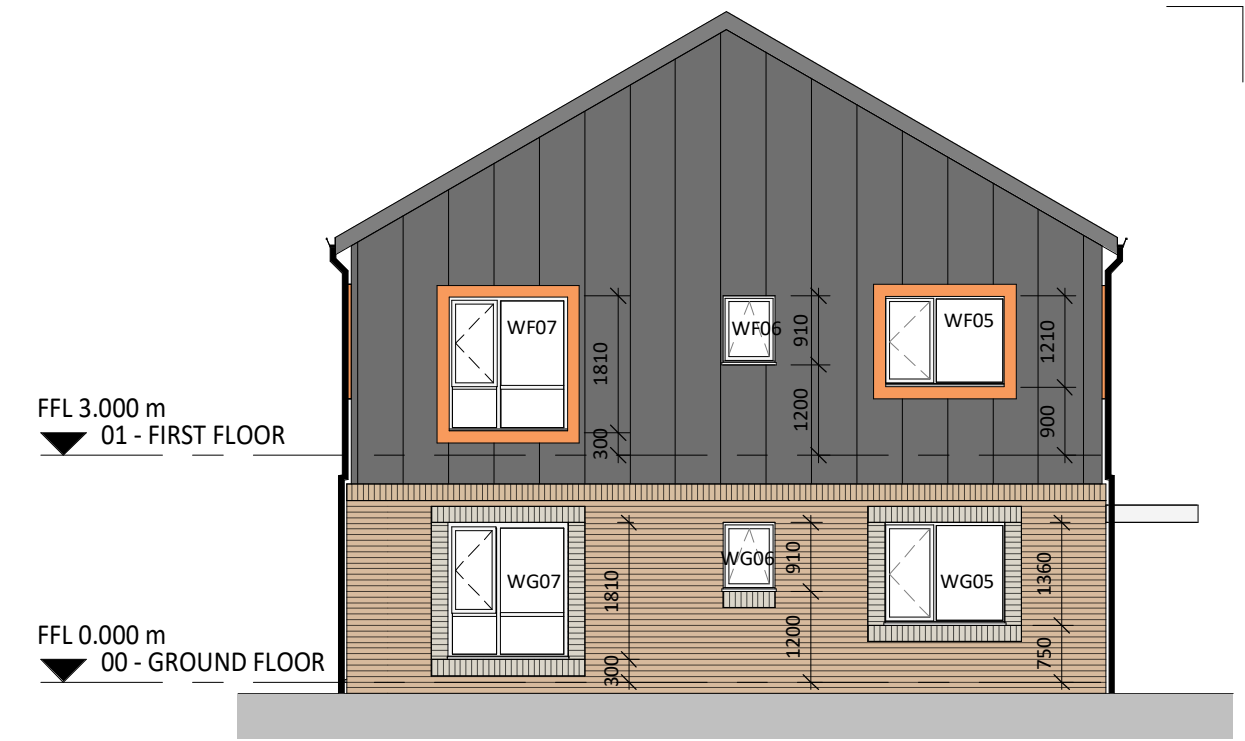

5 | SIDE ELEVATION 1
SCALE: 1 : 100

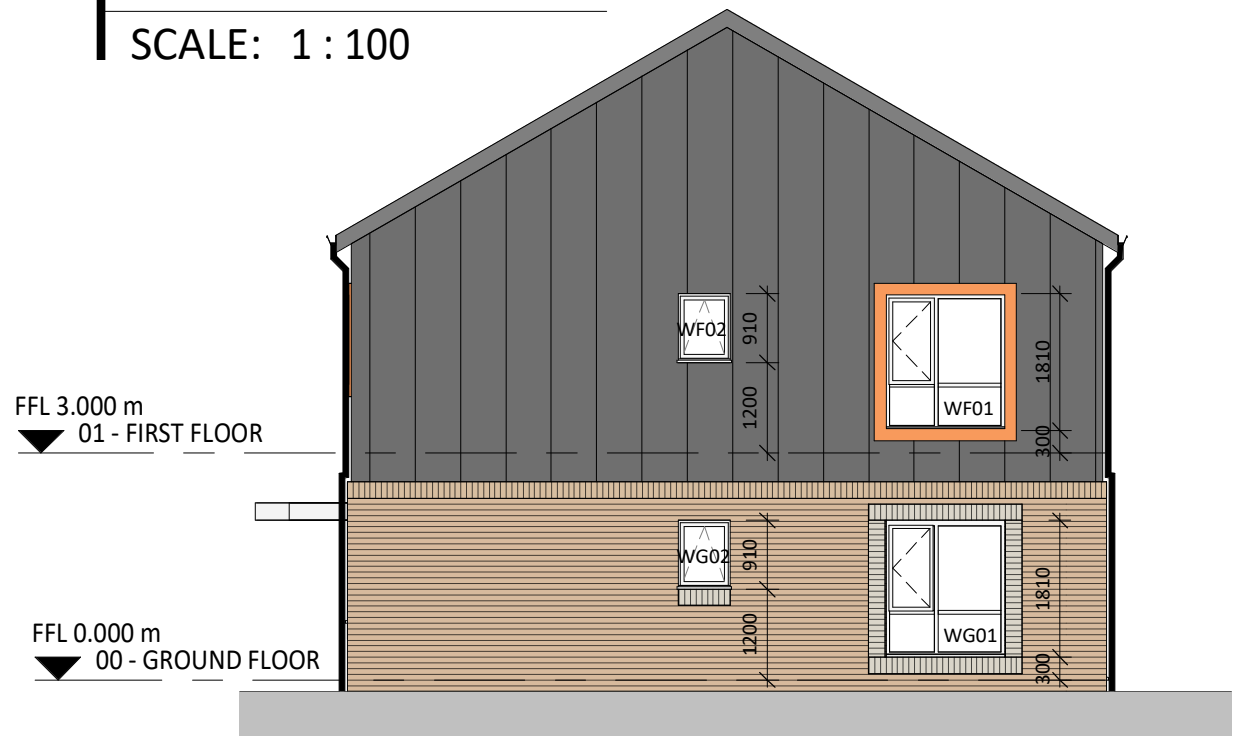

6 | SIDE ELEVATION 2
SCALE: 1 : 100

MATERIALS KEY

- FACING BRICK
- CONTRASTING BRICK WINDOW SURROUNDS
- METAL WINDOW SURROUNDS
- STANDING SEAM METAL CLADDING

PROTECTED SPECIES MITIGATION MEASURES

- PLEASE REFER TO ECOLOGY REPORT FOR FURTHER DETAILS AND LOCATIONS OF BAT AND SPARROW BOXES, SPECIFICATION AS FOLLOWS:
- x1 Schwegler 1SP Sparrow Terrace Nest Box (or similar)
- x4 Istock Bat box Type C (example of integrated bat box)
- x1 Bug hotel
- x1 Bird feeder

J	WINDOWS TO CLWYDALYN SPEC	21/09/23	RO
H	WINDOW CASEMENT MAX SIZES	18/09/23	MG
G	DIMS AND EXTRA NOTATION ADDED	31/01/23	NG
F	WINDOW HEIGHTS REVISED	09/09/22	NG
E	STAIRS AMENDED (FIRST FLIGHT LENGTHENED, SECOND FLIGHT SHORTENED)	09/06/22	NG
D	STONE SILLS NOW BRICK SOLDIER COURSE. UNIT NUMBERING AMENDED	12/05/22	NG
C	SET OUT DIMS REVISED	12/05/22	NG
B	ROOF PLAN ADDED TO SHEET	04/05/22	NG
A	WALL BUILDUP CHANGED	13/04/22	IO

THIS DRAWING IS THE COPYRIGHT OF AINSLEY GOMMON ARCHITECTS. CHECK ALL DIMENSIONS ON SITE. DISCREPANCIES TO BE NOTIFIED TO ARCHITECT. ELEMENTS OF STRUCTURE SHOWN ARE INDICATIVE AND FOR GUIDANCE. FINAL DESIGN TO BE AS STRUCTURAL ENGINEERS DETAILS AND SPECIFICATION.

PROJECT
Ty Nos, Holt Road, Wrexham
for Clwyd Alyn

DRAWING TITLE
APARTMENT (TYPE B) - PLANS & ELEVATIONS

SCALE
As indicated @A2

DATE
01/03/21

DRAWN
BM

CHECKED
MG

DRAWING STATUS
PLANNING

JOB No
C1039 411

DRAWING No
J


REVISION
J

AG | AINSLEY GOMMON ARCHITECTS


THE OLD POLICE STATION, 15 GLYNNE WAY, HAWARDEN, CH5 3NS
Tel: 01244 537 100 | wales@agarchitects.co.uk | www.agarchitects.co.uk
Ainsley Gomon Architects Ltd. Registered in England & Wales No.4187948
Registered Office: 1 Price Street, Hamilton Square, Birkenhead CH41 6JN

PRINTED: 21/09/2023 15:10:28


A2

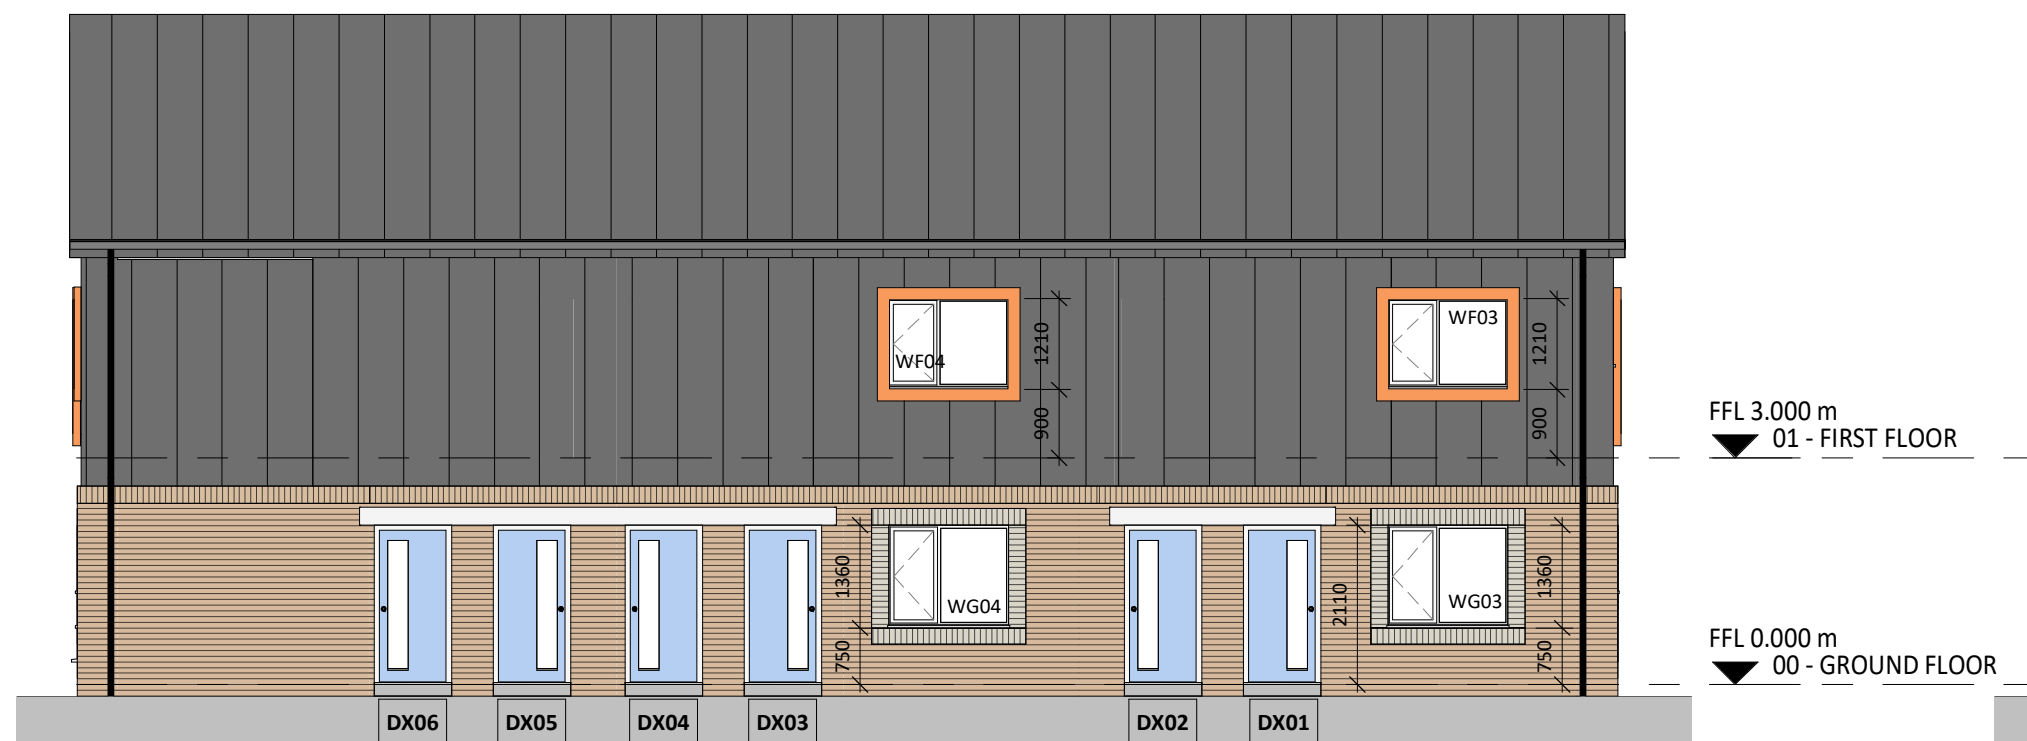

3 | FRONT ELEVATION
SCALE: 1 : 100

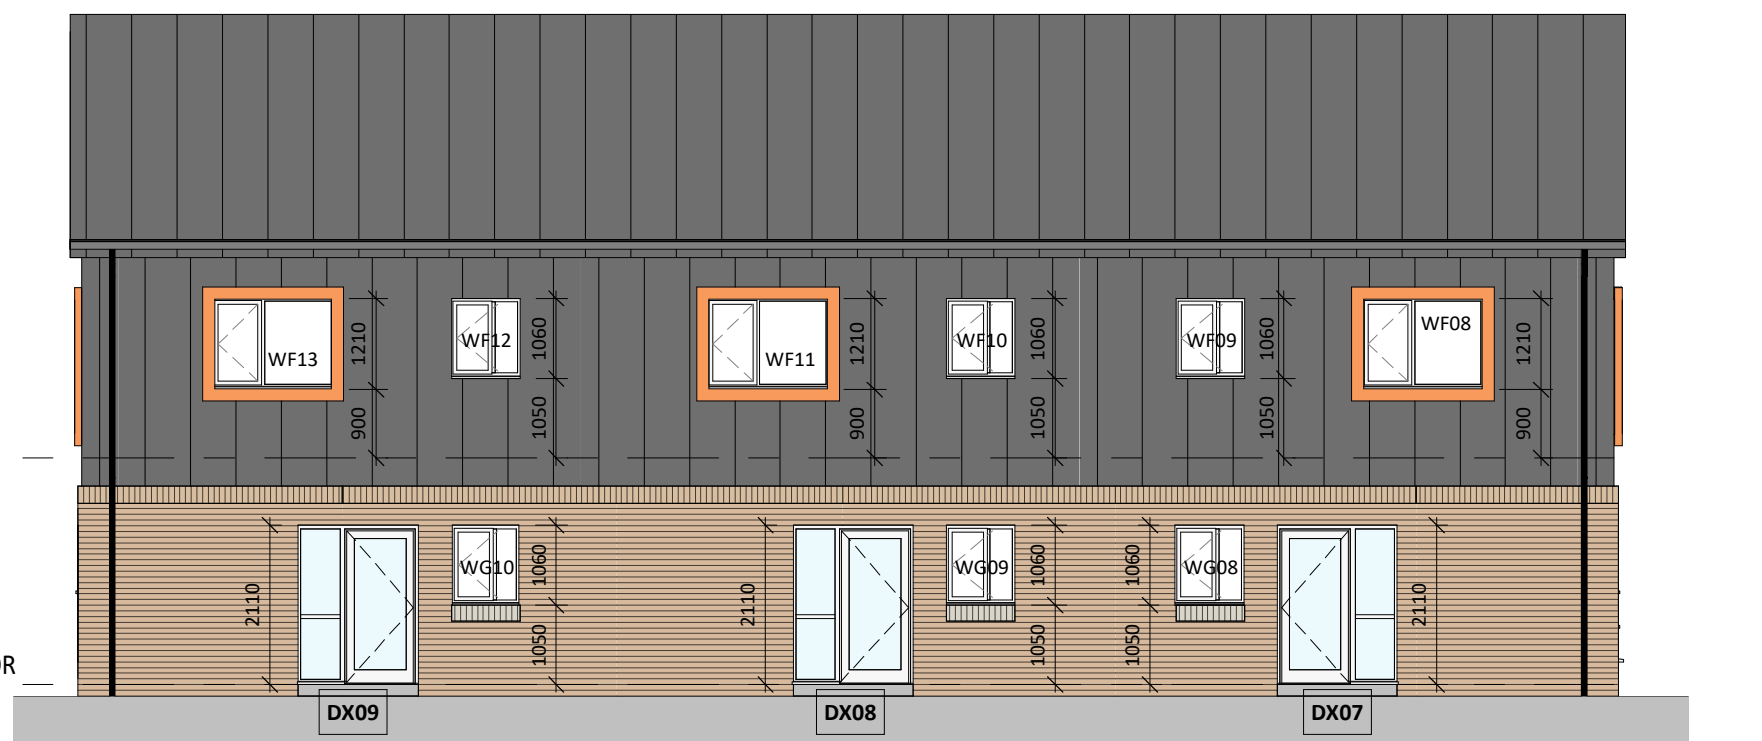

4 | REAR ELEVATION
SCALE: 1 : 100

 

VISUAL SCALE 1:100 @ A2