



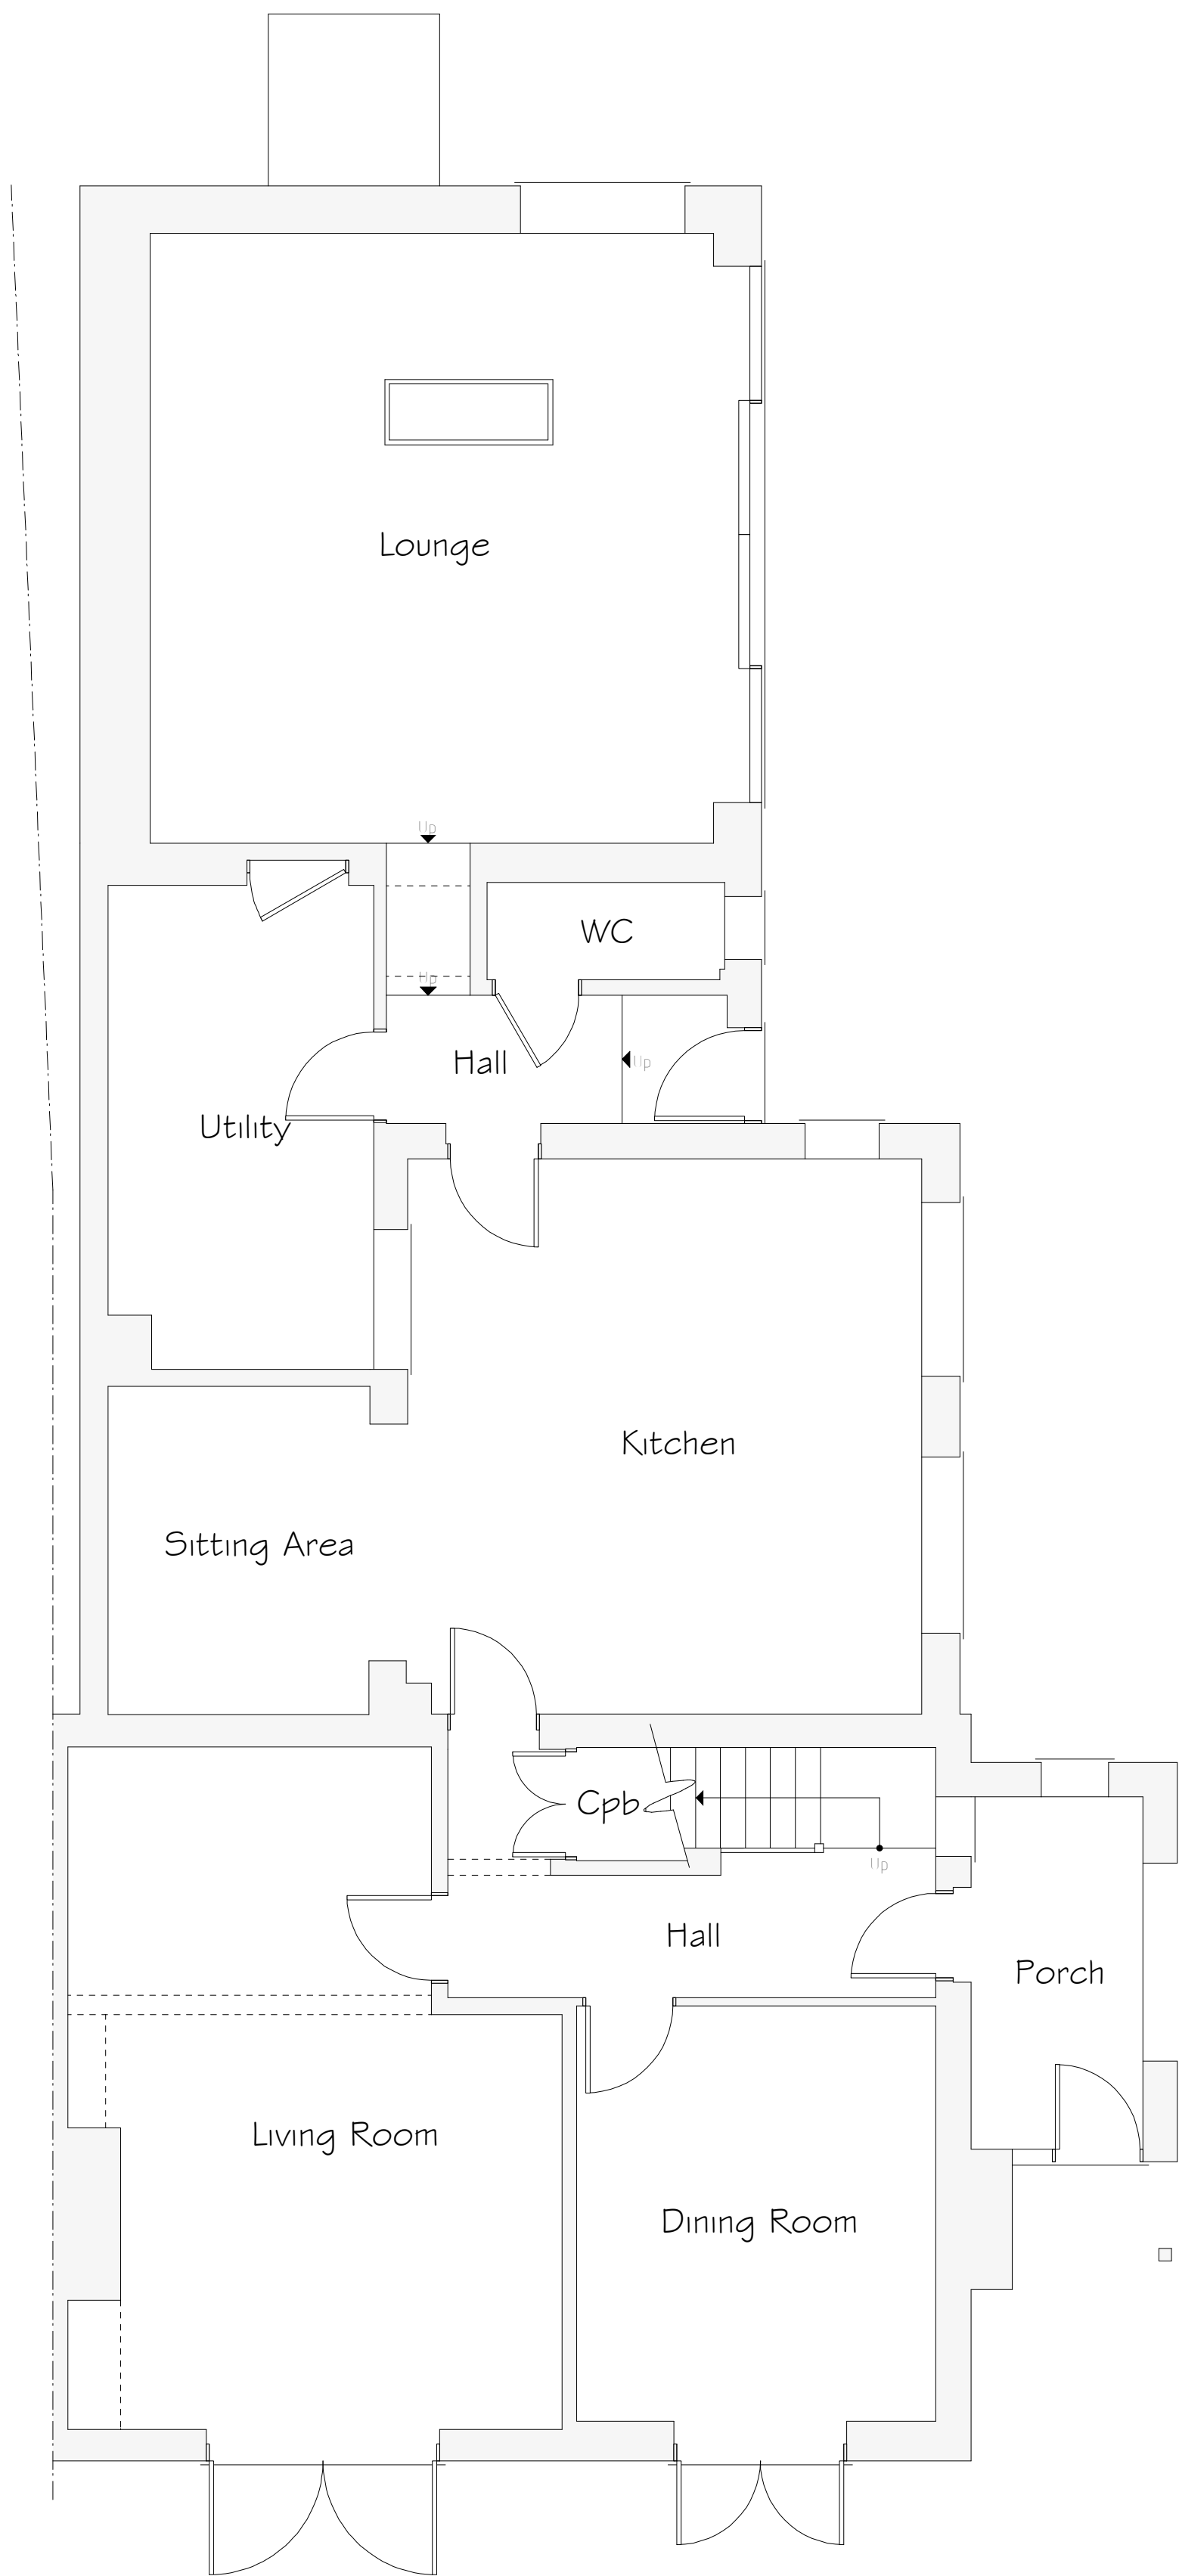

Ground Floor Plan 1:50

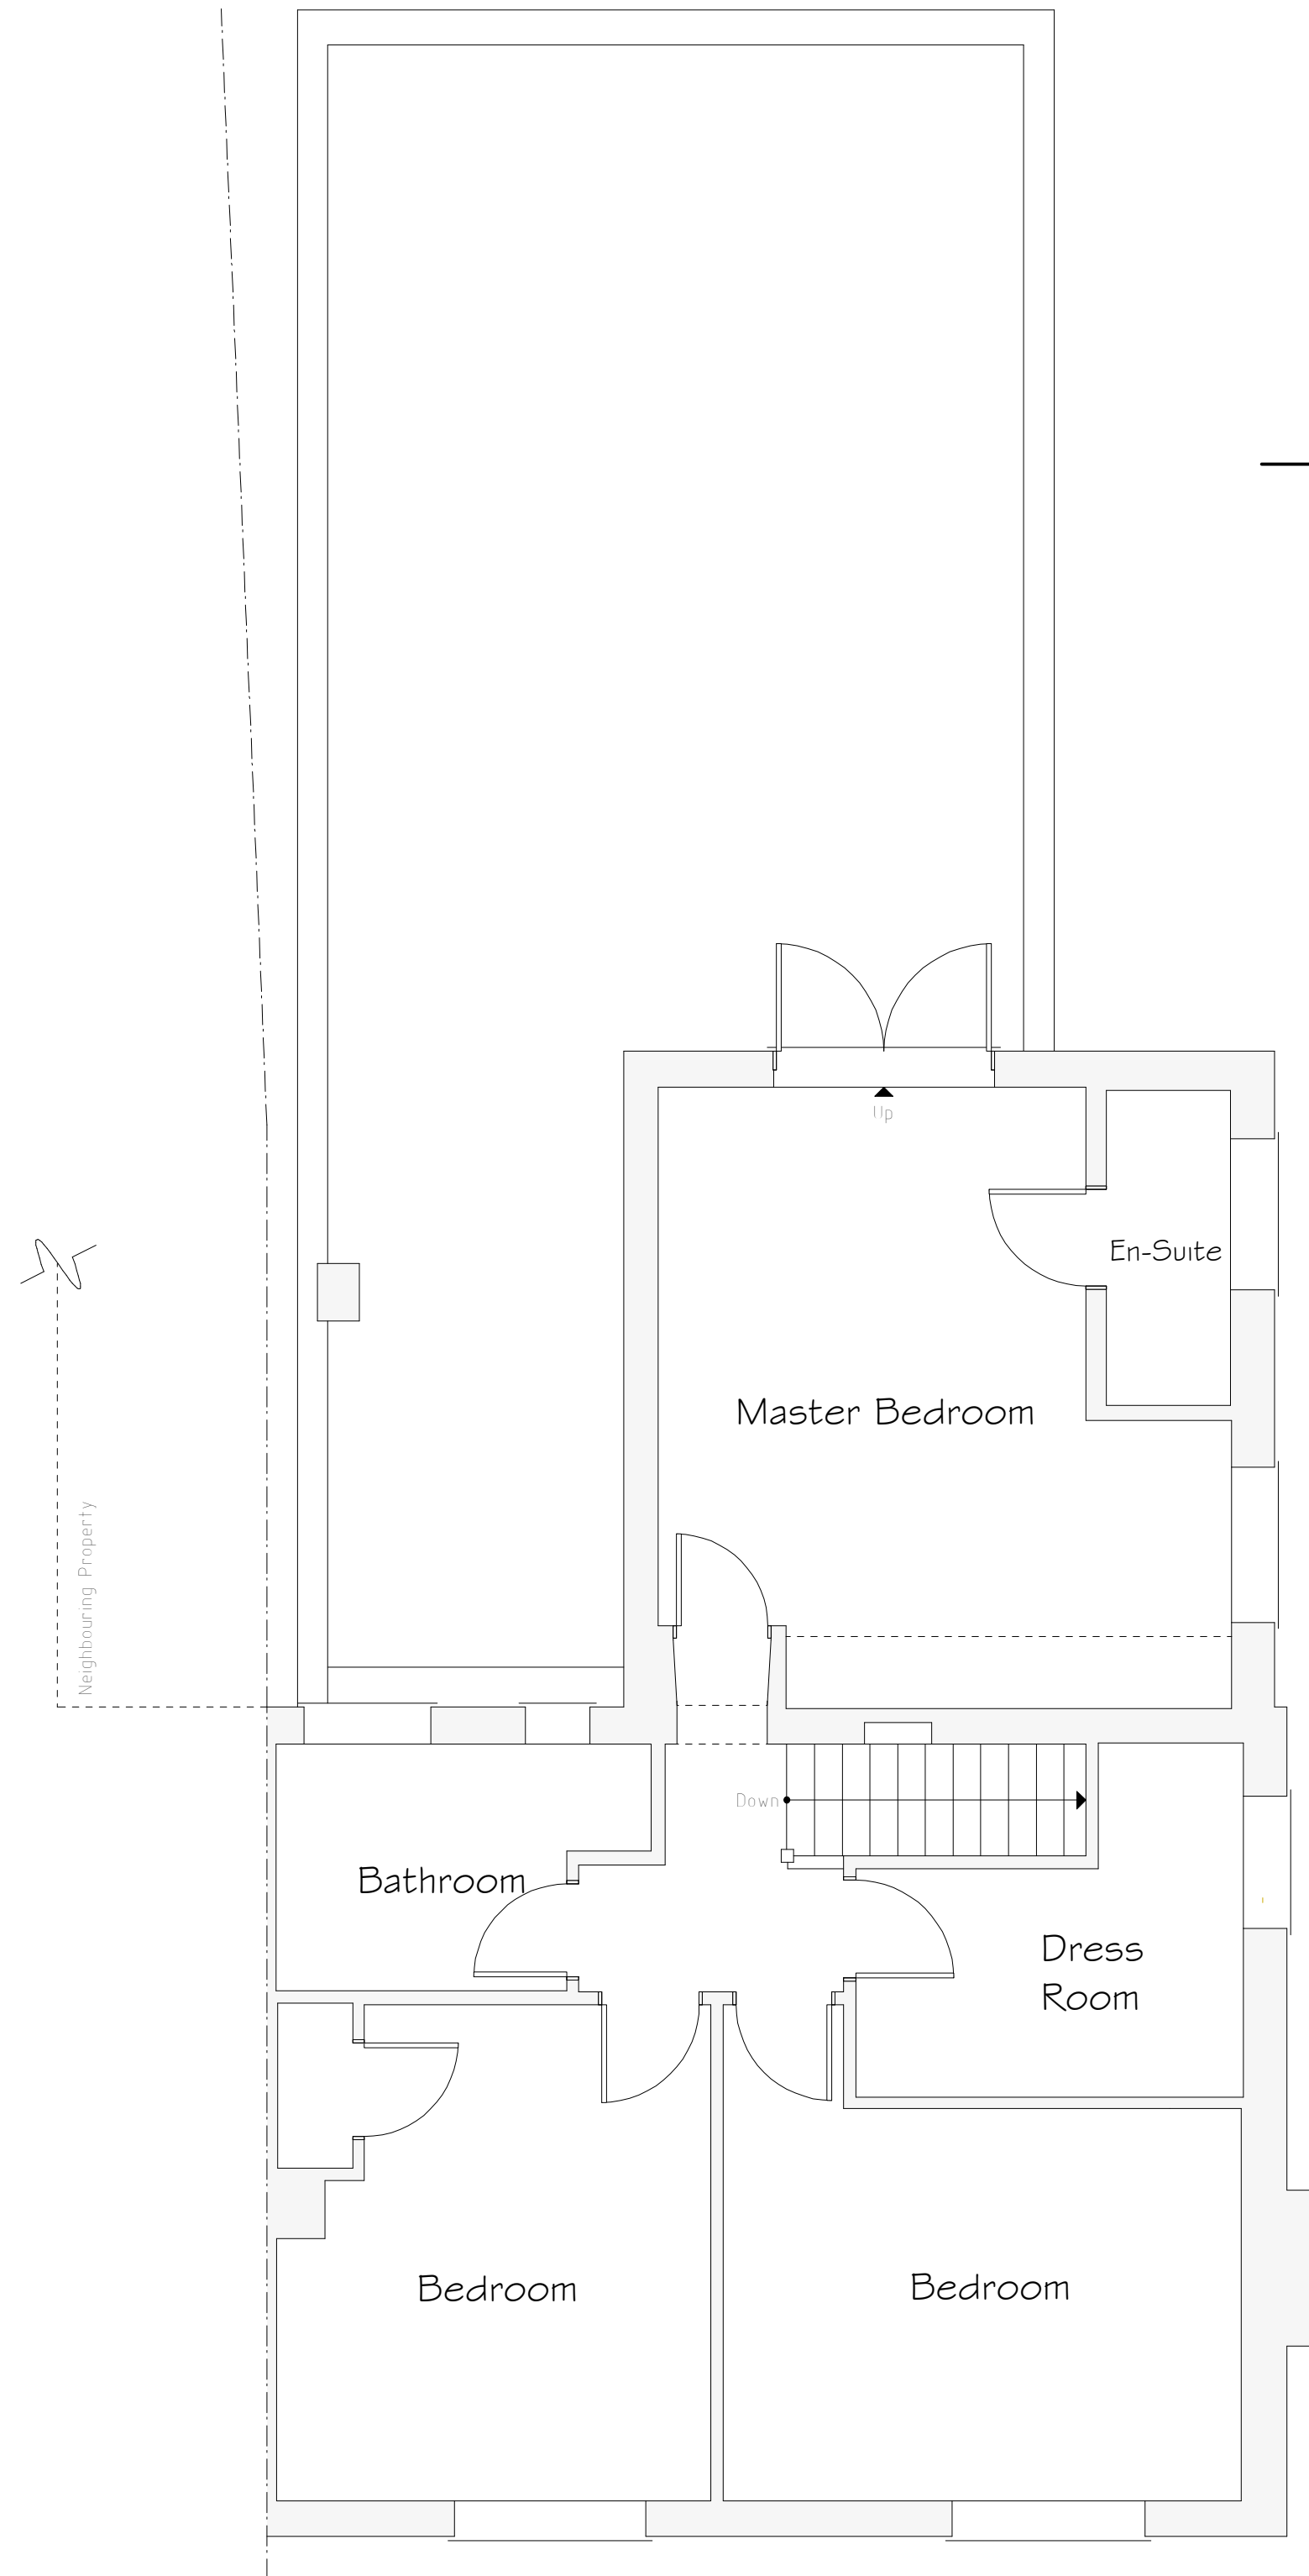

First Floor Plan 1:50



Front Elevation 1:100



Side Elevation 1:100



Rear Elevation 1:100

Rev	Date	Detail	Initial
Project: 2 Holt Lodge Cottages, Hugmore Lane, Llan-y-pwll, Holt, LL13 9YD			
Title: Existing		Scale: (A1) 1:50 & 1:100	
Drawn By: L. Fowles		Date: Dec 2023	
Drawing No: P154/001		Sheet: 1 of 1	

blueprint
architectural services

LABC partner
Office 3K4,
Redwither Business Tower,
Wrexham, LL13 9XT
Tel: 01978 356500
www.blueprintarchitectural.com
© copyright all rights reserved