

Drawing No. 1001/2

Revisions


Date Feb 2024

Scale 1 : 100 @ A3


PROPOSED SIDE EXTENSION AT FIRST FLOOR LEVEL TO 5, VILLAGE MEADOW, RUABON WREXHAM.




EXISTING FRONT ELEVATION

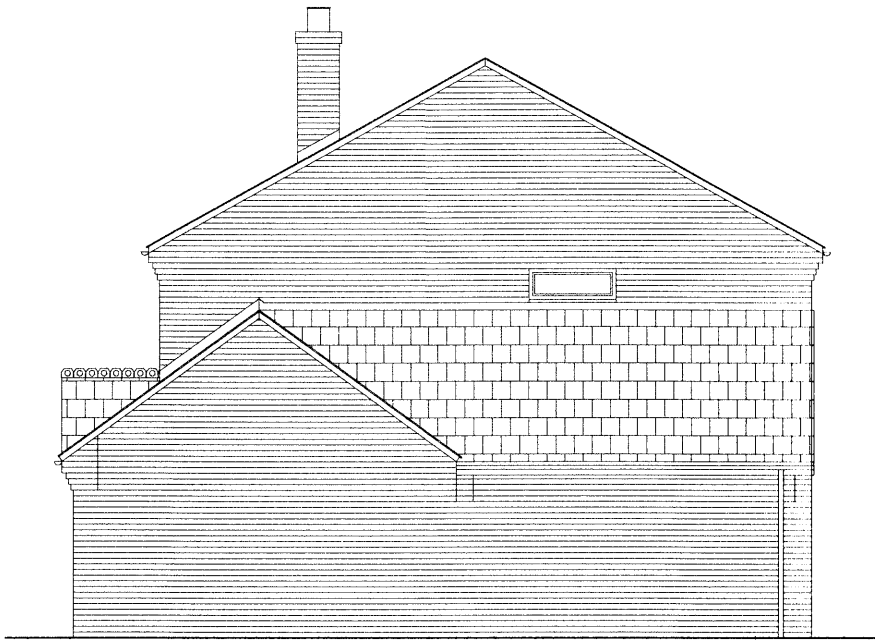

EXISTING SIDE ELEVATION  
(North East).

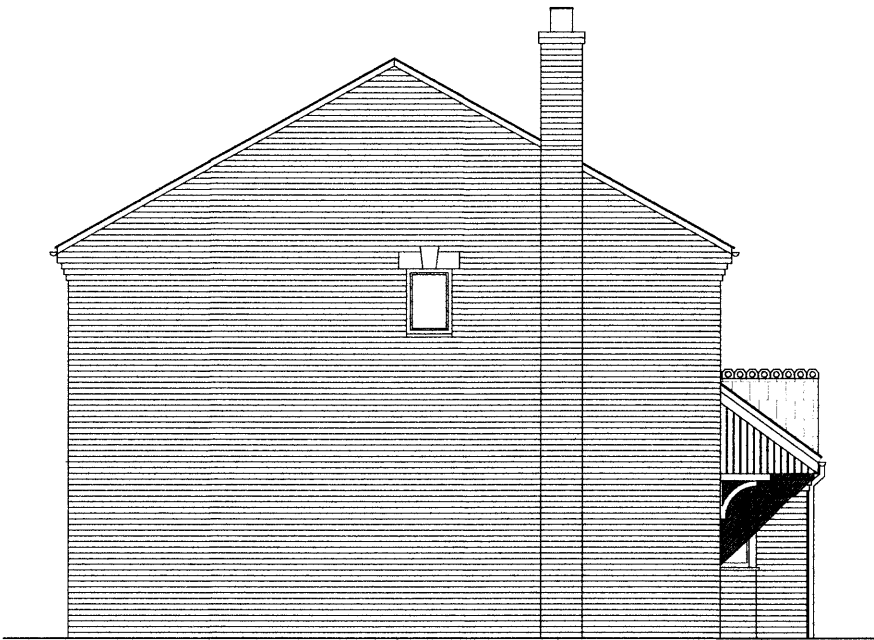


EXISTING SIDE ELEVATION  
(South West).

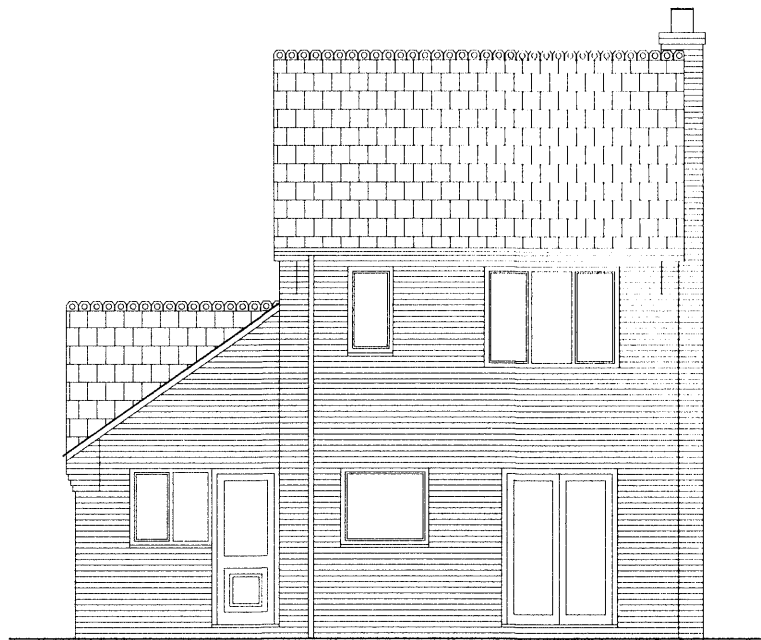

EXISTING REAR ELEVATION

EXISTING

 

Scale 1:100 at A3