

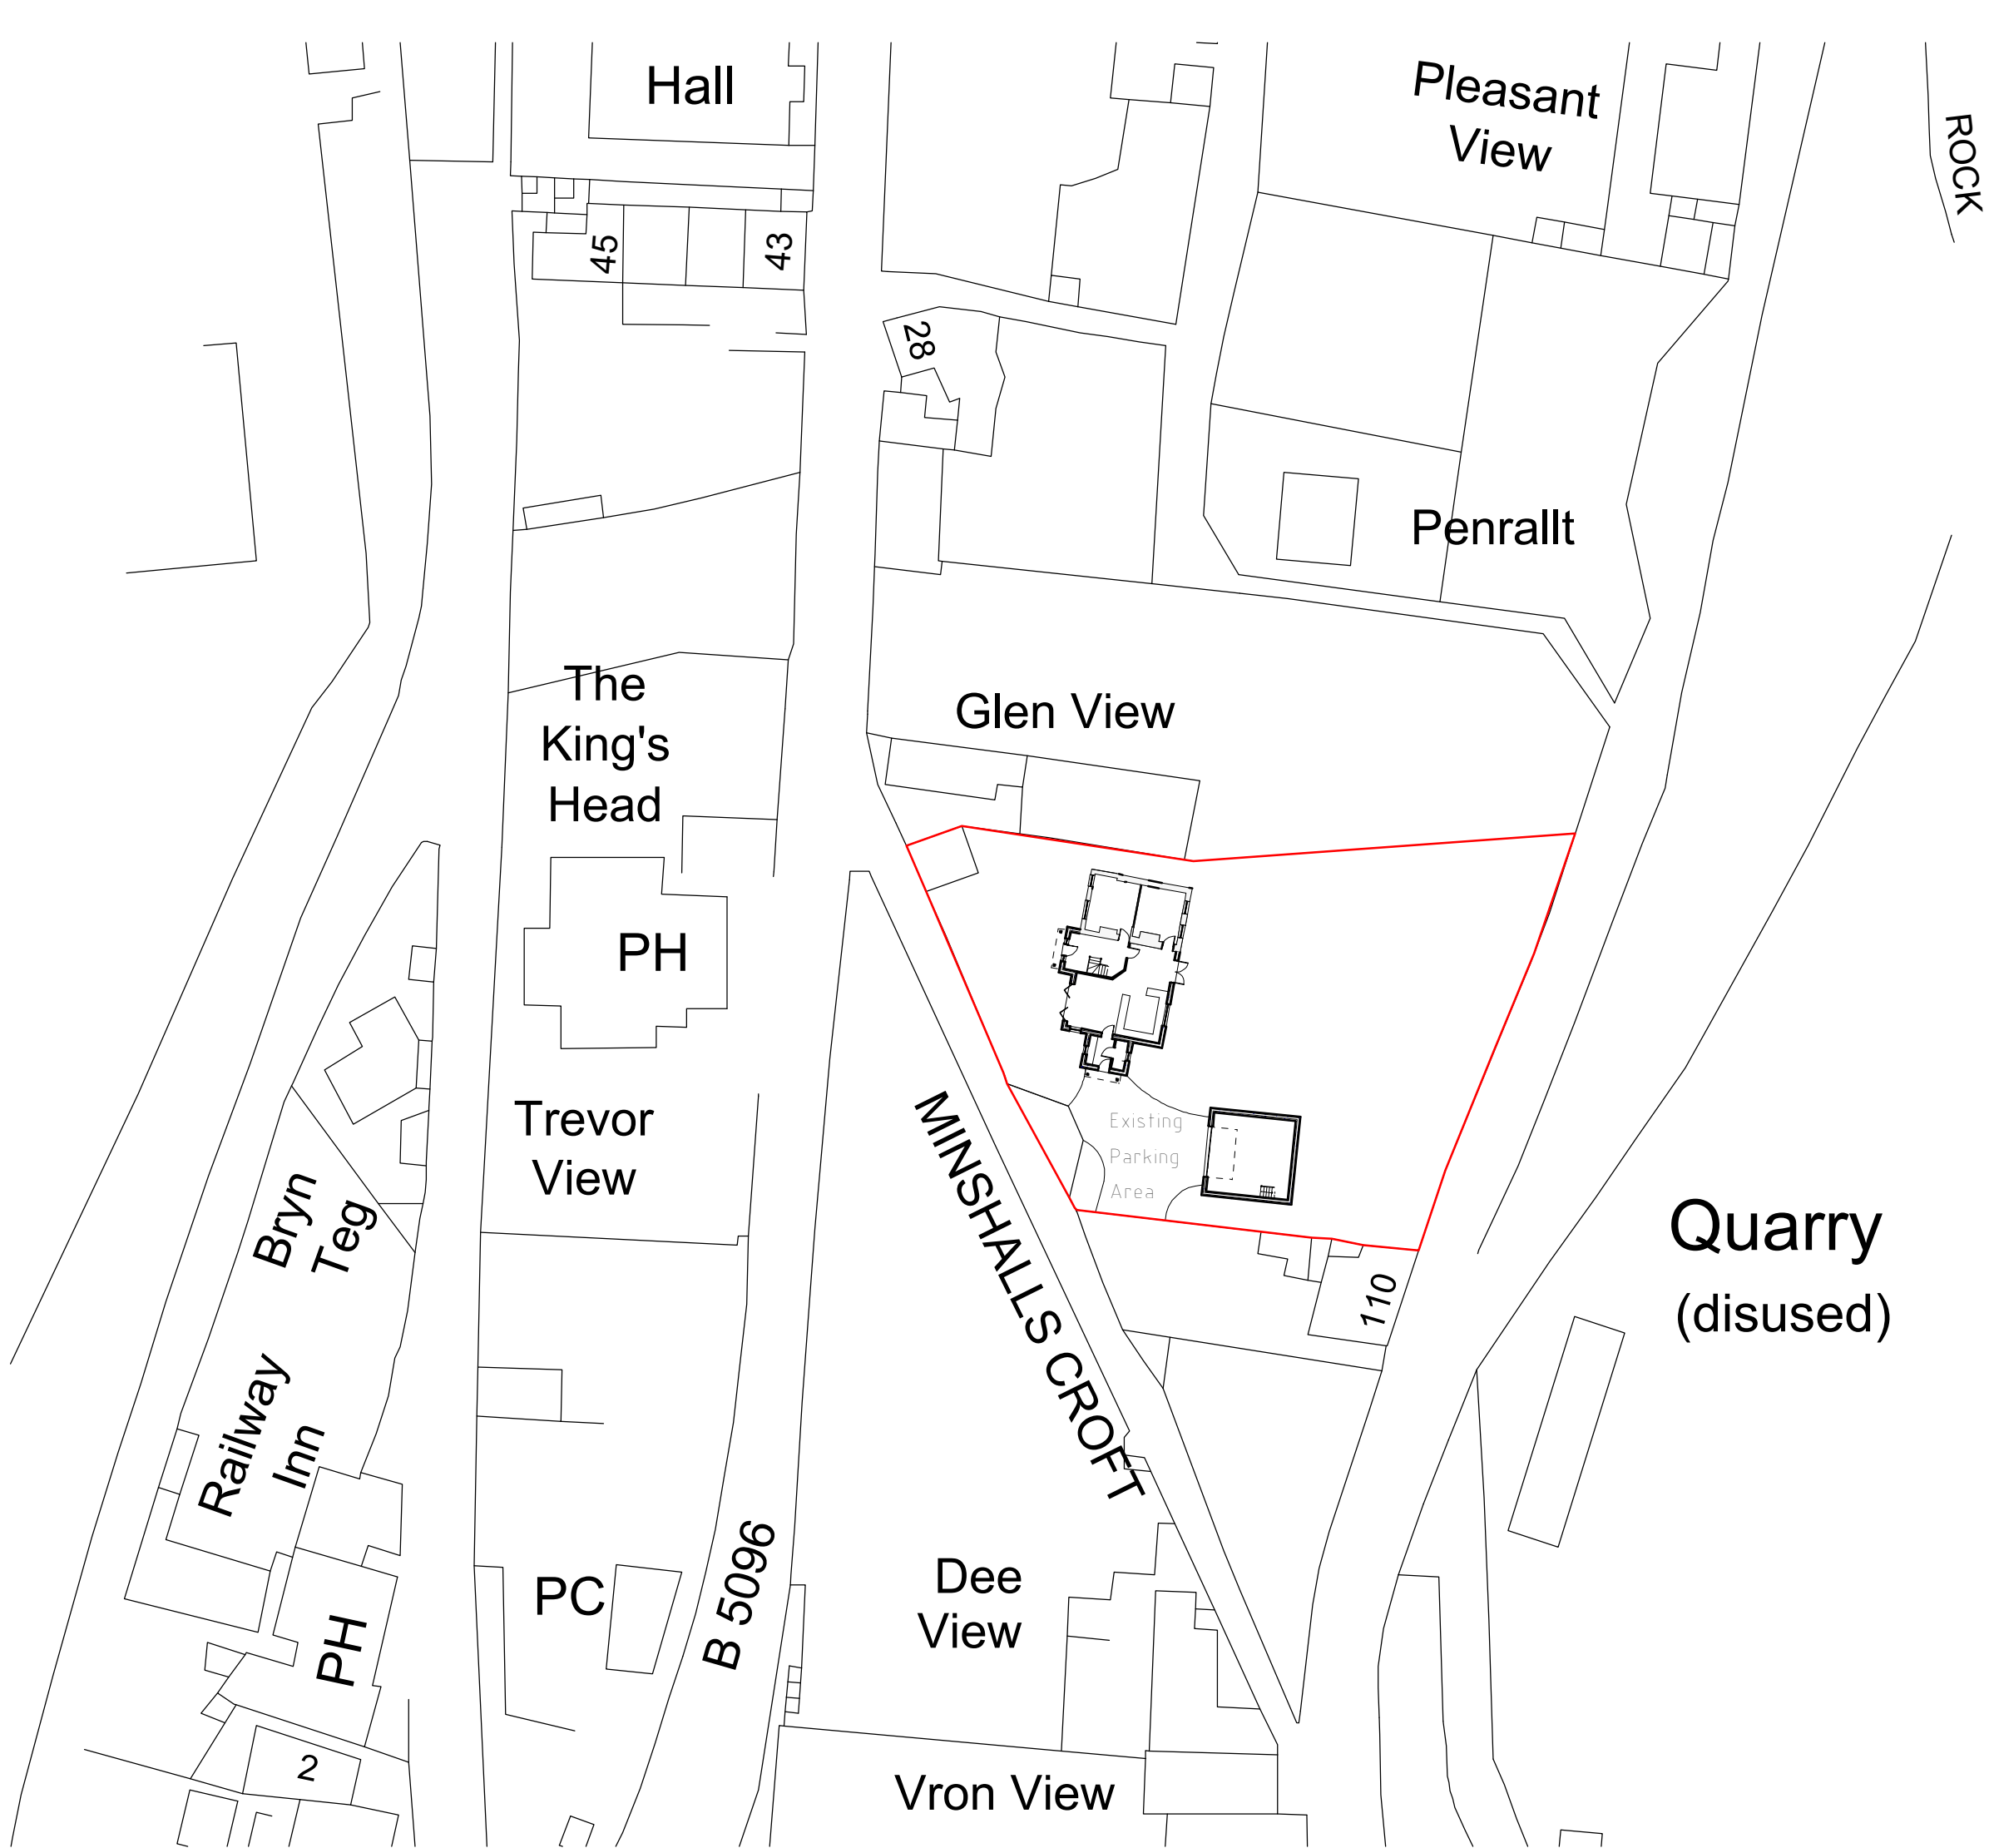


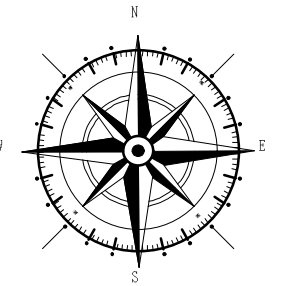

Site Plan 1 : 1500

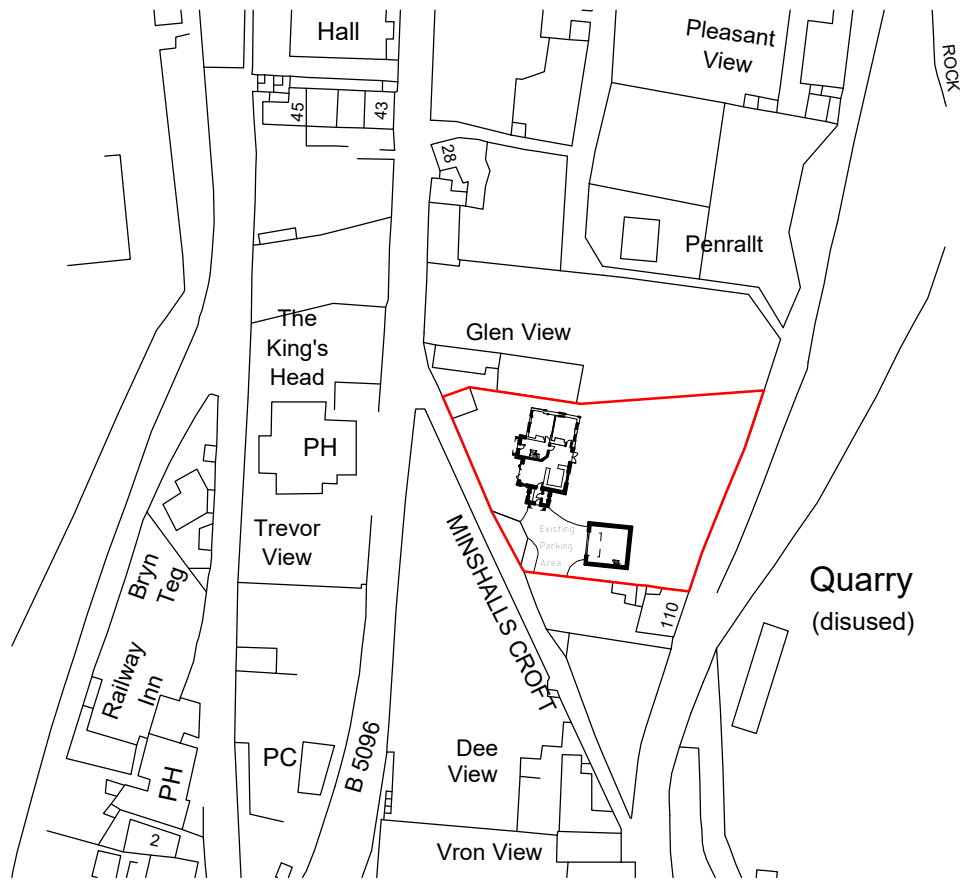

Location Plan 1 : 1250

|     |       |               |         |
|-----|-------|---------------|---------|
|     |       |               |         |
|     |       |               |         |
|     |       |               |         |
|     |       |               |         |
| A   | 12/23 | Design amends | SIH     |
| Rev | Date  | Detail        | Initial |

|                                                                                                  |                                      |
|--------------------------------------------------------------------------------------------------|--------------------------------------|
| Project:<br>Extension and alterations to<br>Oakdale<br>Mineshalls Croft<br>Cefn Mawr<br>LL14 3RB |                                      |
| Title:<br>Planning Site &<br>Location Plan                                                       | Scale: (A2)<br>1 : 500 &<br>1 : 1250 |

|                         |                   |
|-------------------------|-------------------|
| Drawn By:<br>L.Roberts  | Date:<br>Nov 2023 |
| Drawing No:<br>E090/004 | Sheet:<br>1 of 1  |



Office 3K4,  
Redwither Business Tower,  
Wrexham. LL13 9XT  
Tel: 01978 356500  
www.blueprintarchitectural.com  
© copyright all rights reserved