



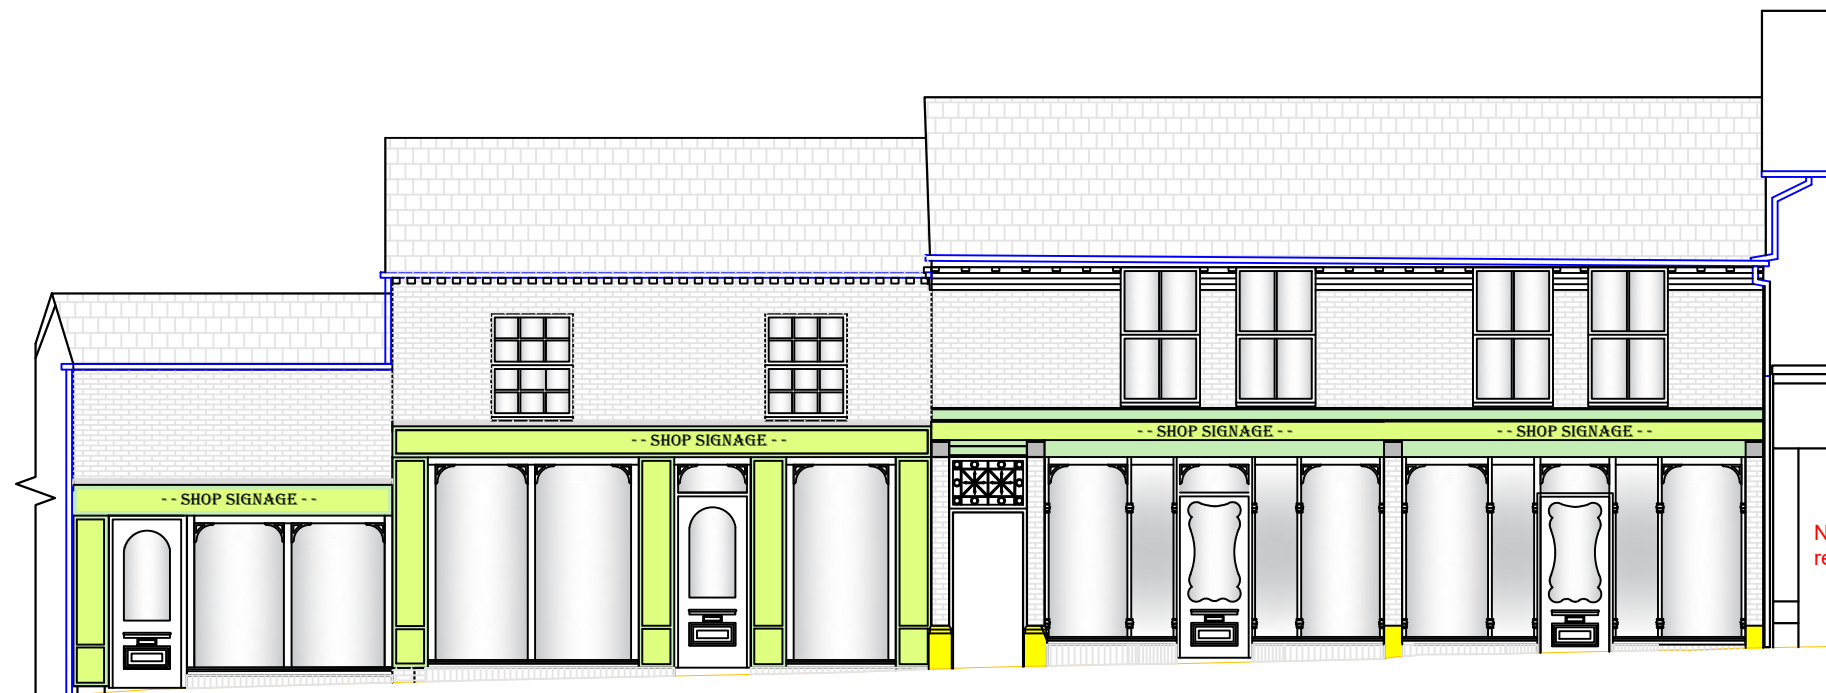


2 to 10 Henblas Street - Overall Elevations

0 1m 2m 3m
scale bar - 1:100

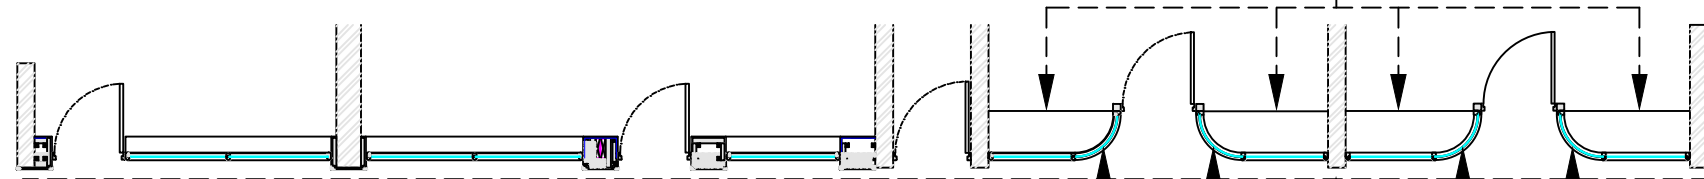

2 to 10 Henblas Street - Overall Floor Plan

0 1m 2m 3m
scale bar - 1:100

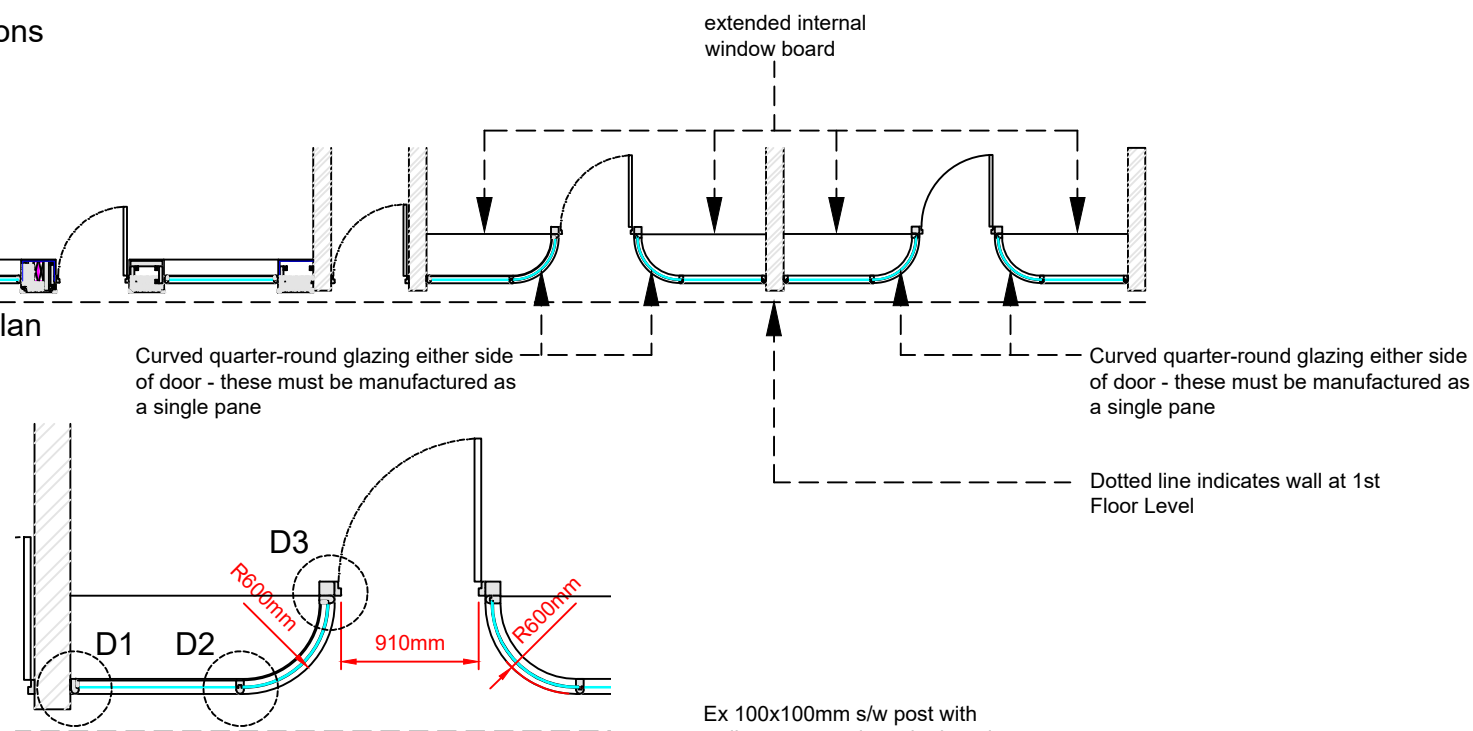


Door/Screen Plan - 2 and 4 Henblas Street

0 1m 2m
scale bar - 1:50


Ex 100x50mm h/w frame rebated to accept glazing with rolled front and radius arris.

5mm thick continuous s/w packer with h/w beads - NB packer/beads thickness can increase subject to wall alignment.

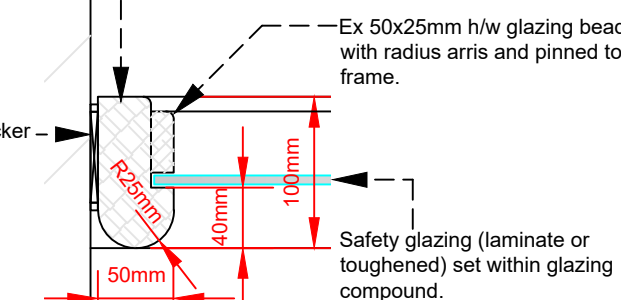


Detail D1

0 100mm 200mm
scale bar - 1:5

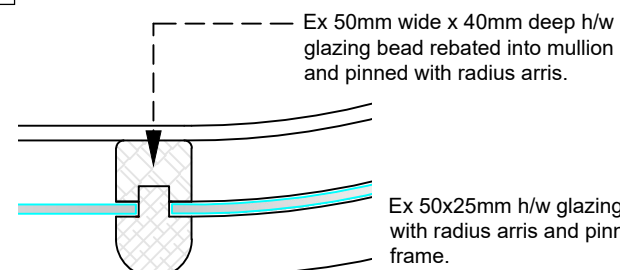


Detail D2

0 100mm 200mm
scale bar - 1:5

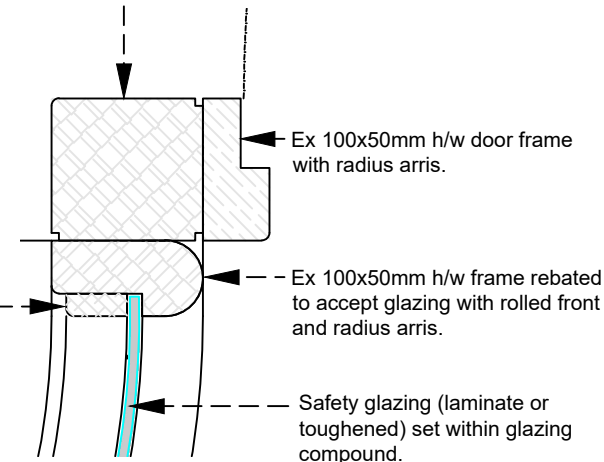

Detail D3

0 100mm 200mm
scale bar - 1:5

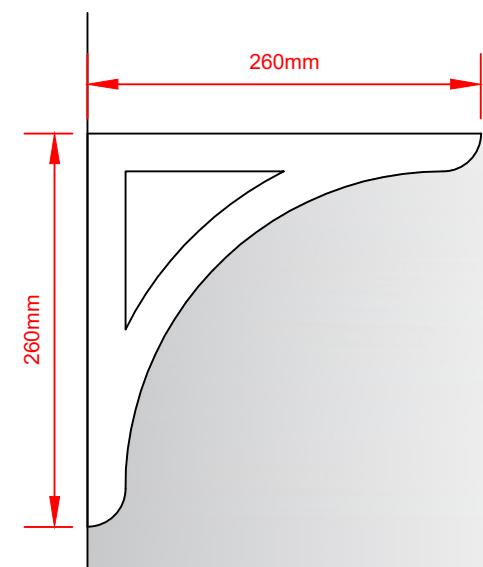

Timber Window Bracket

0 100mm 200mm
scale bar - 1:5

All dimensions are extracted from the measured survey - it is the responsibility of the Main Contractor to check all dimensions on-site prior to Construction

Revisions:

- A) 8th Feb. 2023 - Client issue
- B) 10th March 2023 - Shop fronts amended, details added
- C) 15th March 2023 - Planning issue
- D) 30th Aug. 2023 - Colours amended and curved glazing note added



WREXHAM COUNTY BOROUGH COUNCIL.

JULIE M FRANCIS
CHIEF OFFICER HOUSING
RUTHIN ROAD,
WREXHAM, LL13 7TU.

Tel: (01978) 315620 Fax: (01978) 315320

Project: WREXHAM TOWN CENTRE HERITAGE
SCHEME - 2 TO 10 HENBLAS STREET AND
38 HENBLAS STREET

Detail:
PROPOSED OVERALL PLAN, ELEVATIONS
AND DETAILS

Drawn/Checked: BH	Date: NOV. 2022	AutoCad File Ref:	
Scale: As Scale Bar	Project No: PS/1059	Dwg No: WTH/11	Rev: D