


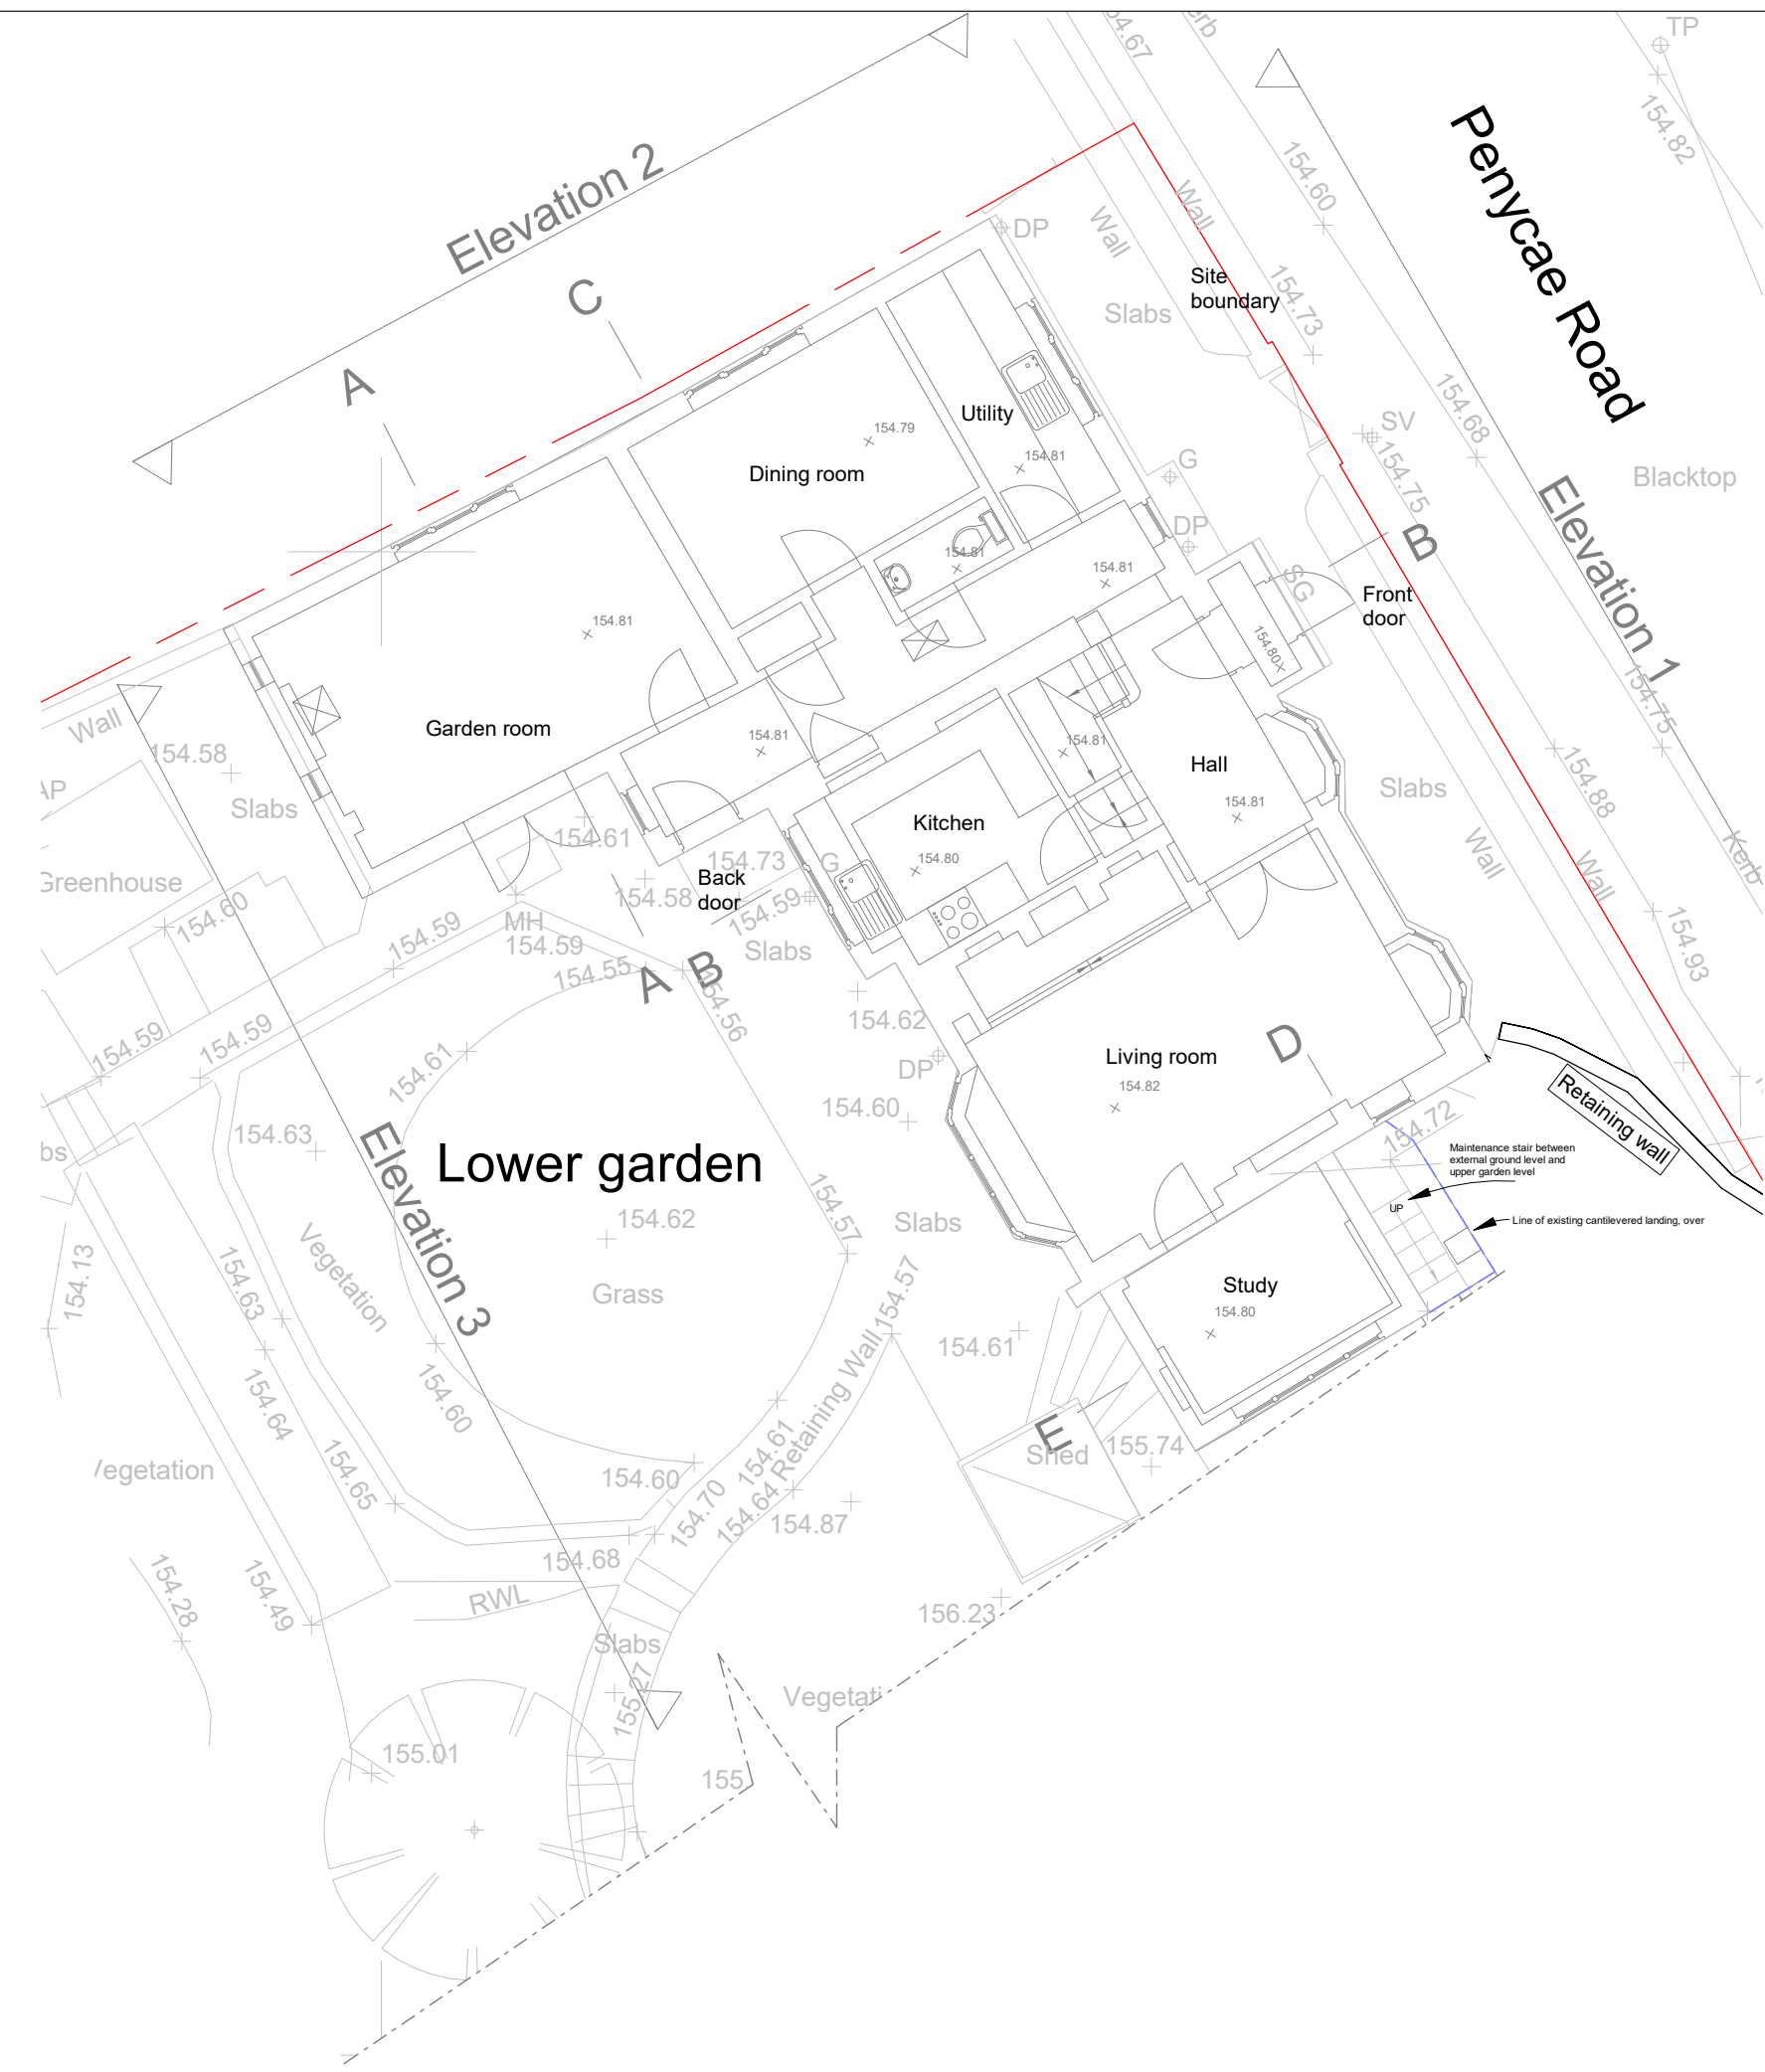


1 Existing ground floor plan
1:100




2 Existing 1st floor
1:100




Elevation 1 North East
Datum 153.00m

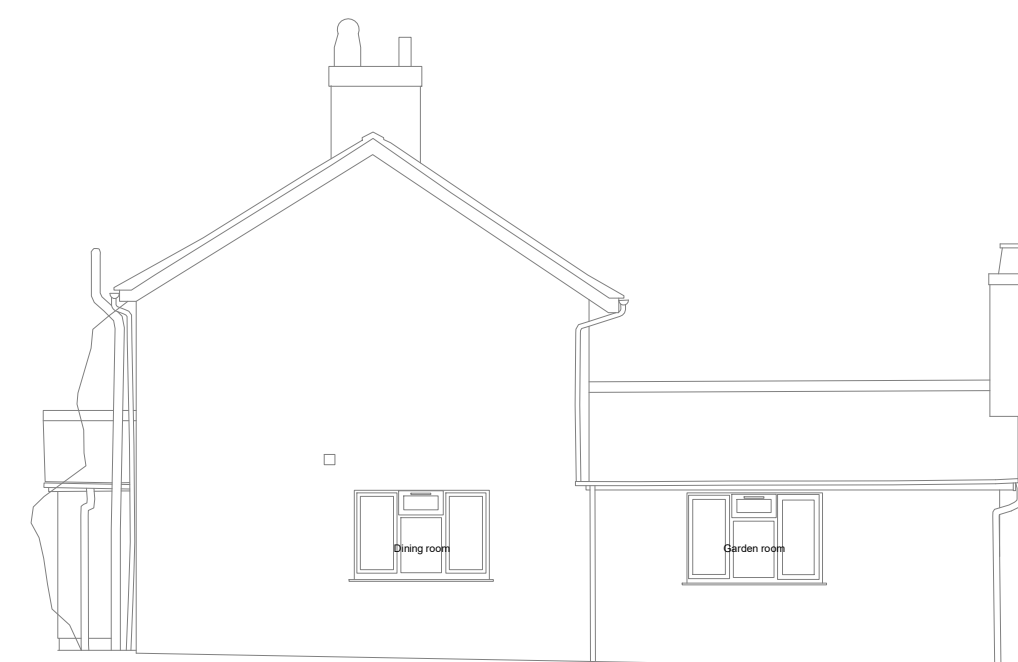

Elevation 2 North West
Datum 153.00m

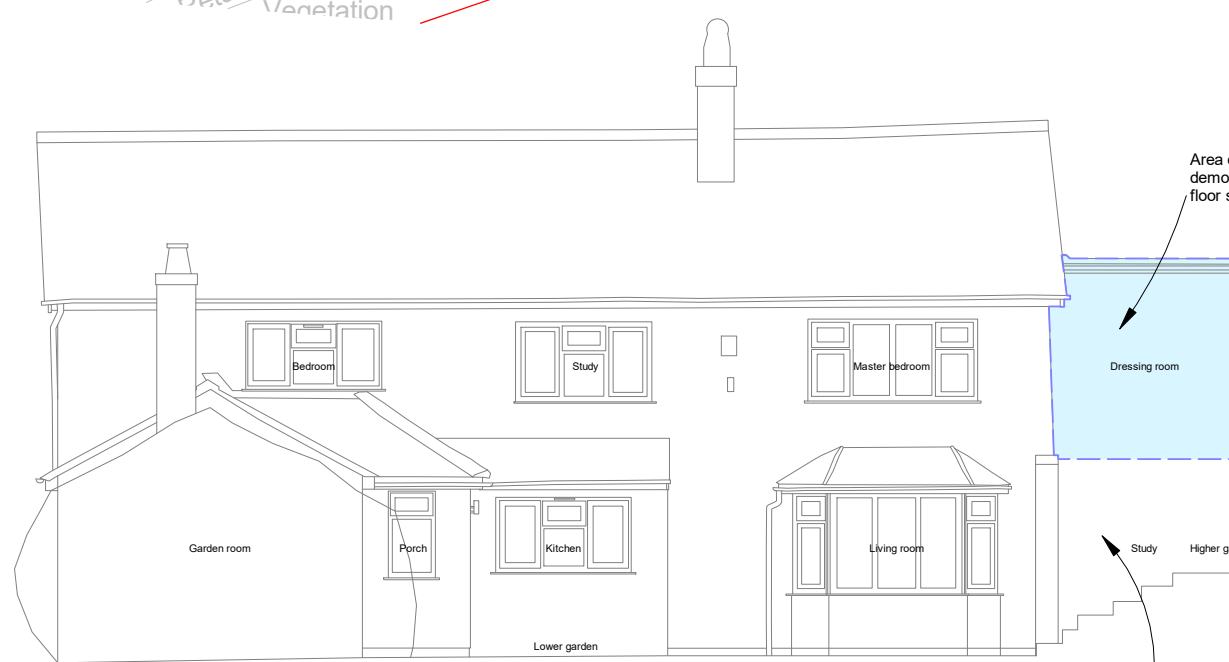

Elevation 3 South West
Datum 153.00m

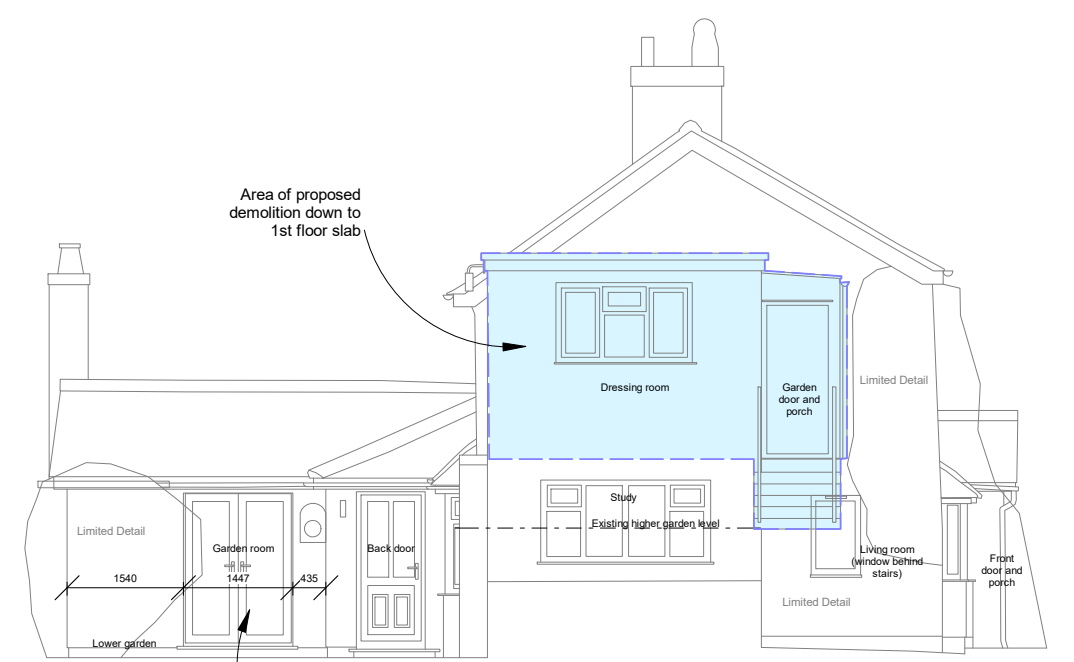

Elevation 4 South East
Datum 153.00m

4 Existing elevations
1:100



Existing photos
Panoramic photo (not true perspective)




First floor dressing room to be demolished to first floor level
(lower garden view)



First floor dressing room to be demolished to first floor level
(upper garden view)



View of garden stair, landing and porch cantilevered over void below

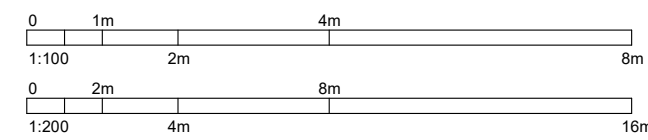

DO NOT SCALE. FIGURED DIMENSIONS ONLY TO BE TAKEN FROM THIS DRAWING. CHECK DIMENSIONS ON SITE AND REPORT DISCREPANCIES TO THE ARCHITECT.

THIS DRAWING IS PROTECTED BY COPYRIGHT.

ALL AREAS HAVE BEEN MEASURED FROM CURRENT DRAWINGS. THEY MAY VARY BECAUSE OF (EG) SURVEY, DESIGN DEVELOPMENT, CONSTRUCTION TOLERANCES, STATUTORY REQUIREMENTS OR RE-DEFINITION OF THE AREAS TO BE MEASURED.

A 23.12.23 First Issue			
No.	Date	Comments	
Revisions			
Issue Status			
PLANNING			
cerys roberts architects			
RIBA		ARB	
40 Oakmead Road		Balham	SW12 9SL
cerysrobertsarchitects@gmail.com		07875 090878	
Project name			
Drws-y-Coed			
Penycæ Road, Ruabon			
Wrexham LL14 6RL			
Drawing Title			
Householder Application			
Proposed roof terrace			
Existing plans and elevations			
Drawn	Date	Scale(s)1	Scale(s)3
CR	23.12.23	1:100	1:200
Project No.	Series	Zone	Drawing Number
23/04	D	2	030
			Revision
			A