


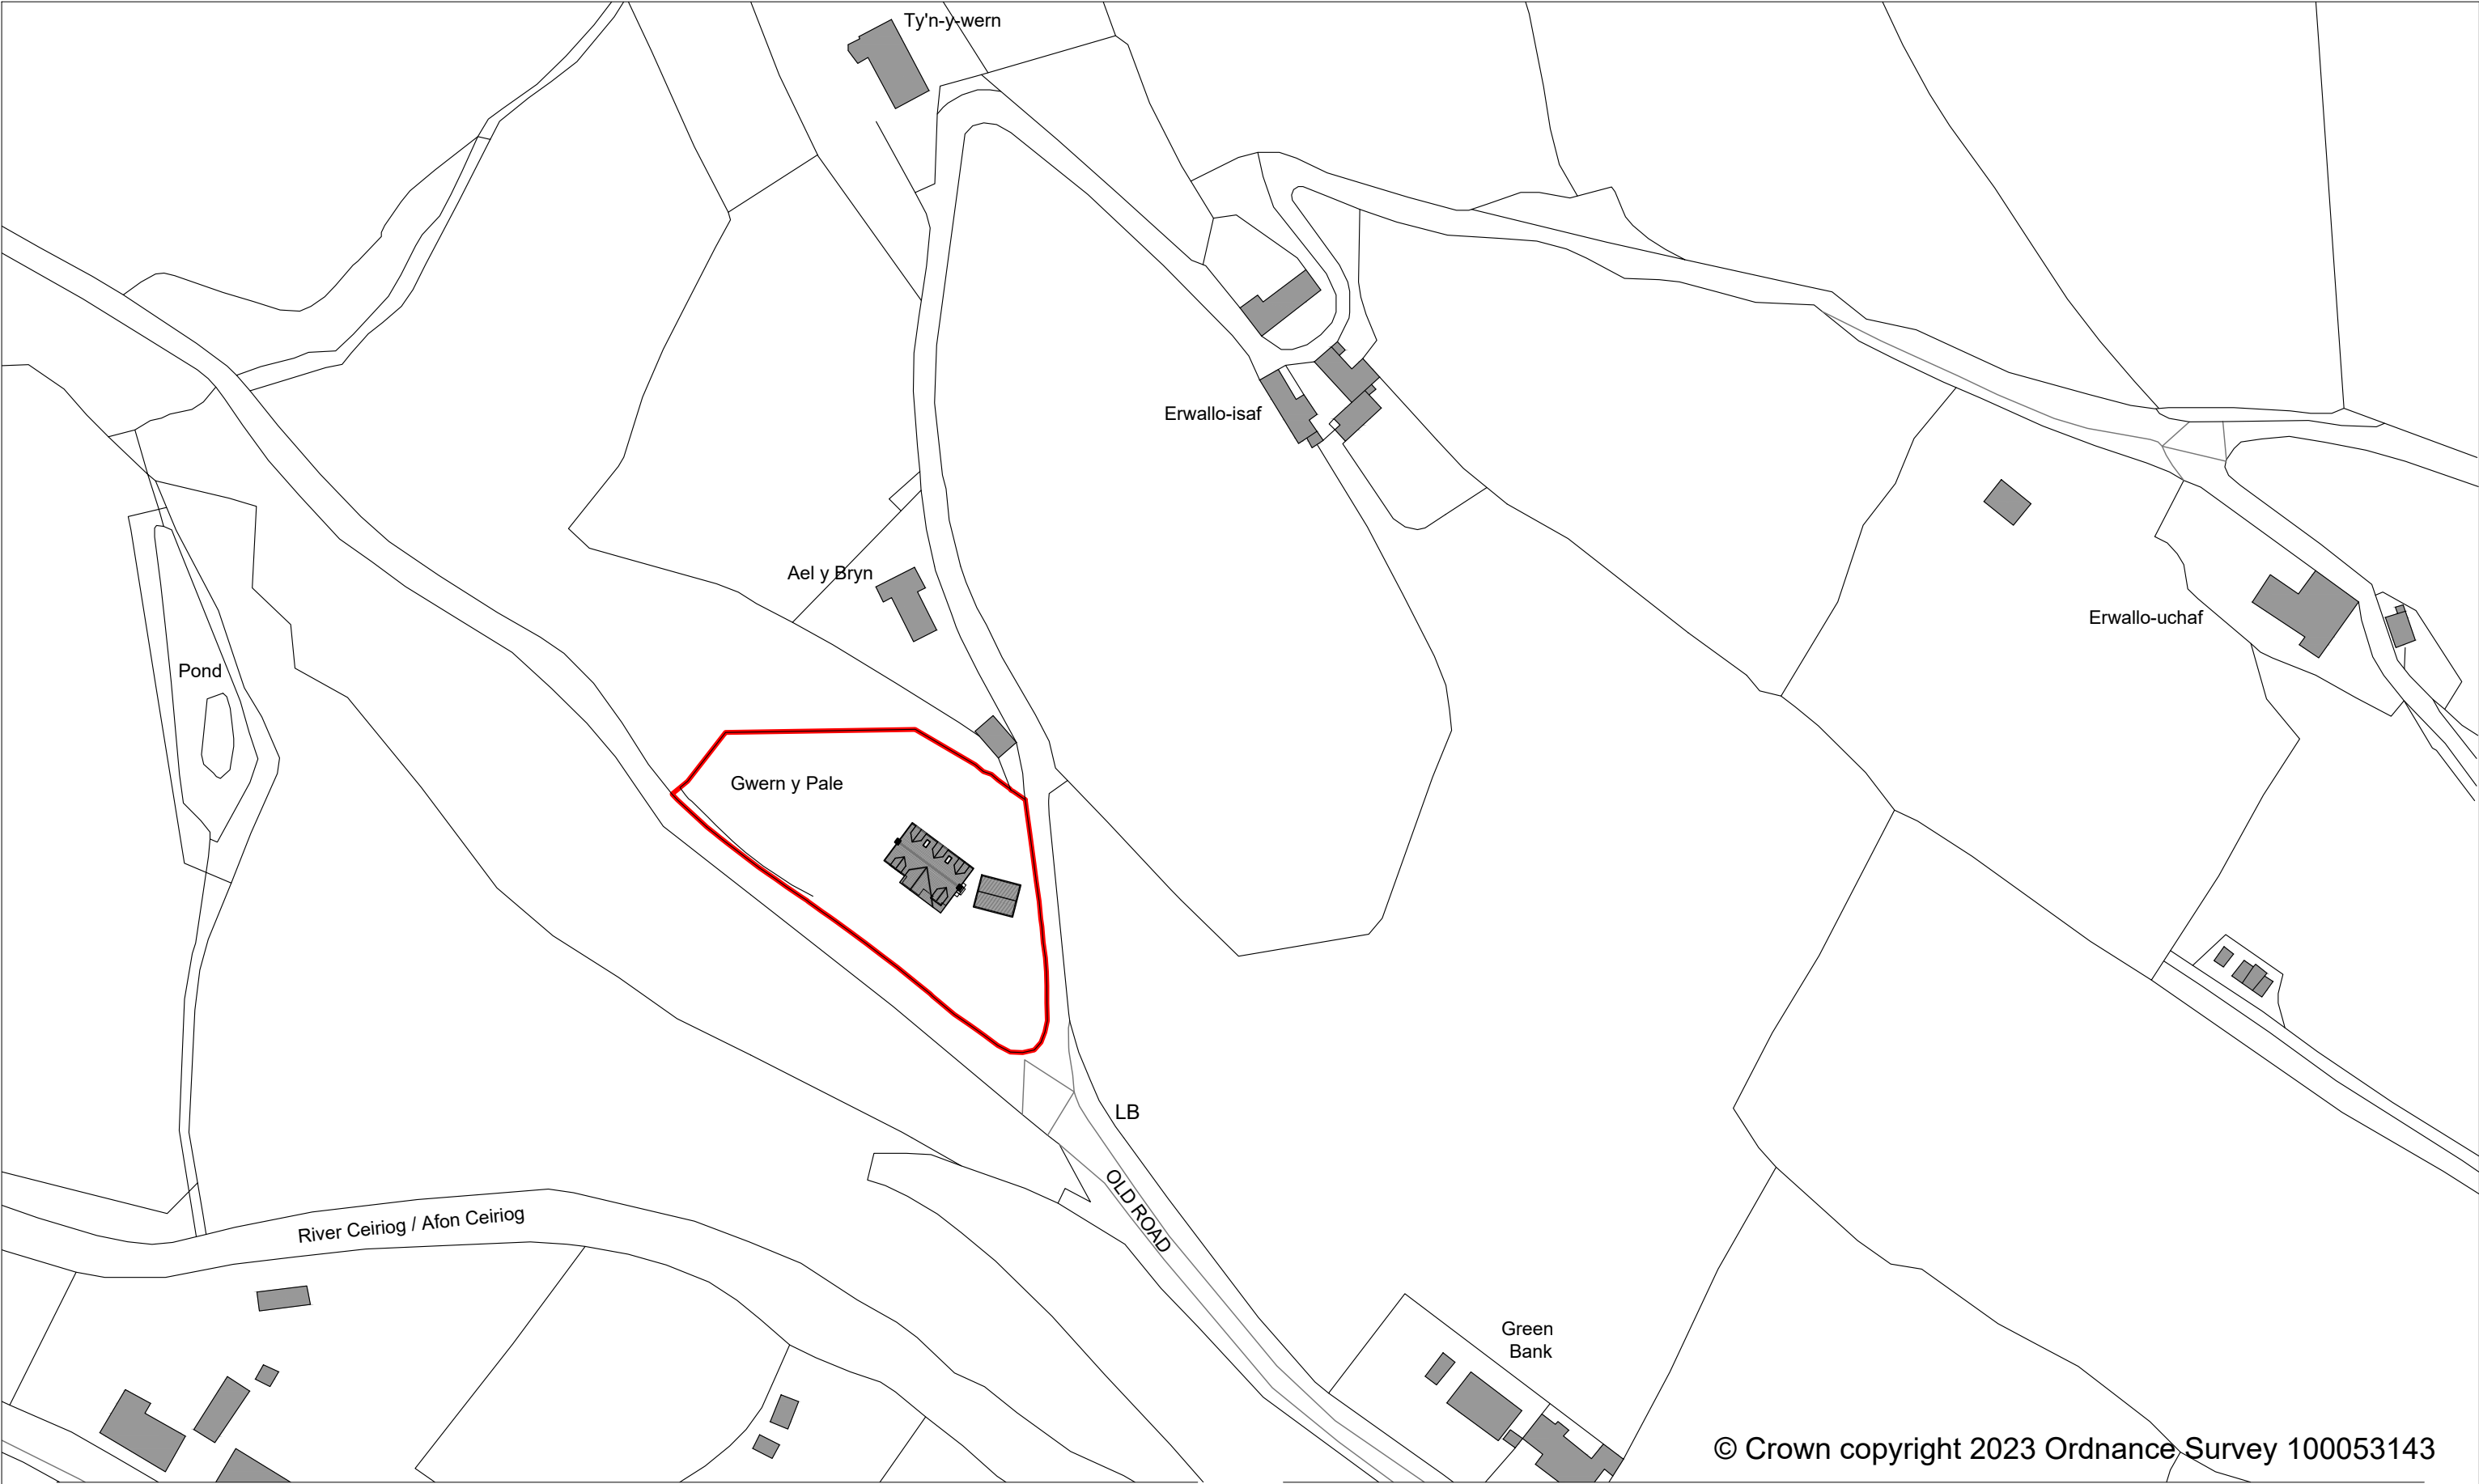

Notes

Do not scale from drawings.
Errors to be reported immediately to the architect.
To be read in conjunction with all relevant Architects',
Services and Structural Engineers' drawings.
All existing site, tree and building information has been compiled from different sources.
All dimensions to be checked on site.



Copyright - Adam Pierpoint



POINT PLANNING AND DESIGN
Lower Craignant farm, Selattyn, Oswestry, Shropshire, SY10 7NP
E adampierpoint@hotmail.co.uk
www.pointplanning.co.uk



© Crown copyright 2023 Ordnance Survey 100053143

Project
Gwern-Y-Pale, Dolywern,
Llangollen, LL20 7AG

Project No.

2303

Revision

E

Date	02.01.2024	Sign off		Designed	AP	Scale/Format
CAD File	PP / 2303			Drawn	AP	1:1250 / A3

Drawing Name	Drawing No.
PROPOSED LOCATION / SITE PLAN	WD.90

Rev	Description	By	Date
E	ISSUE DRAWINGS FOR PLANNING	AP	26.01.24
D	SKETCH DESIGN PROPOSAL - MEETING 4	AP	02.01.24
C	SKETCH DESIGN PROPOSAL - MEETING 3	AP	18.12.23
B	SKETCH DESIGN PROPOSAL - MEETING 2	AP	11.12.23
A	SKETCH DESIGN PROPOSAL - MEETING 1	AP	24.11.23