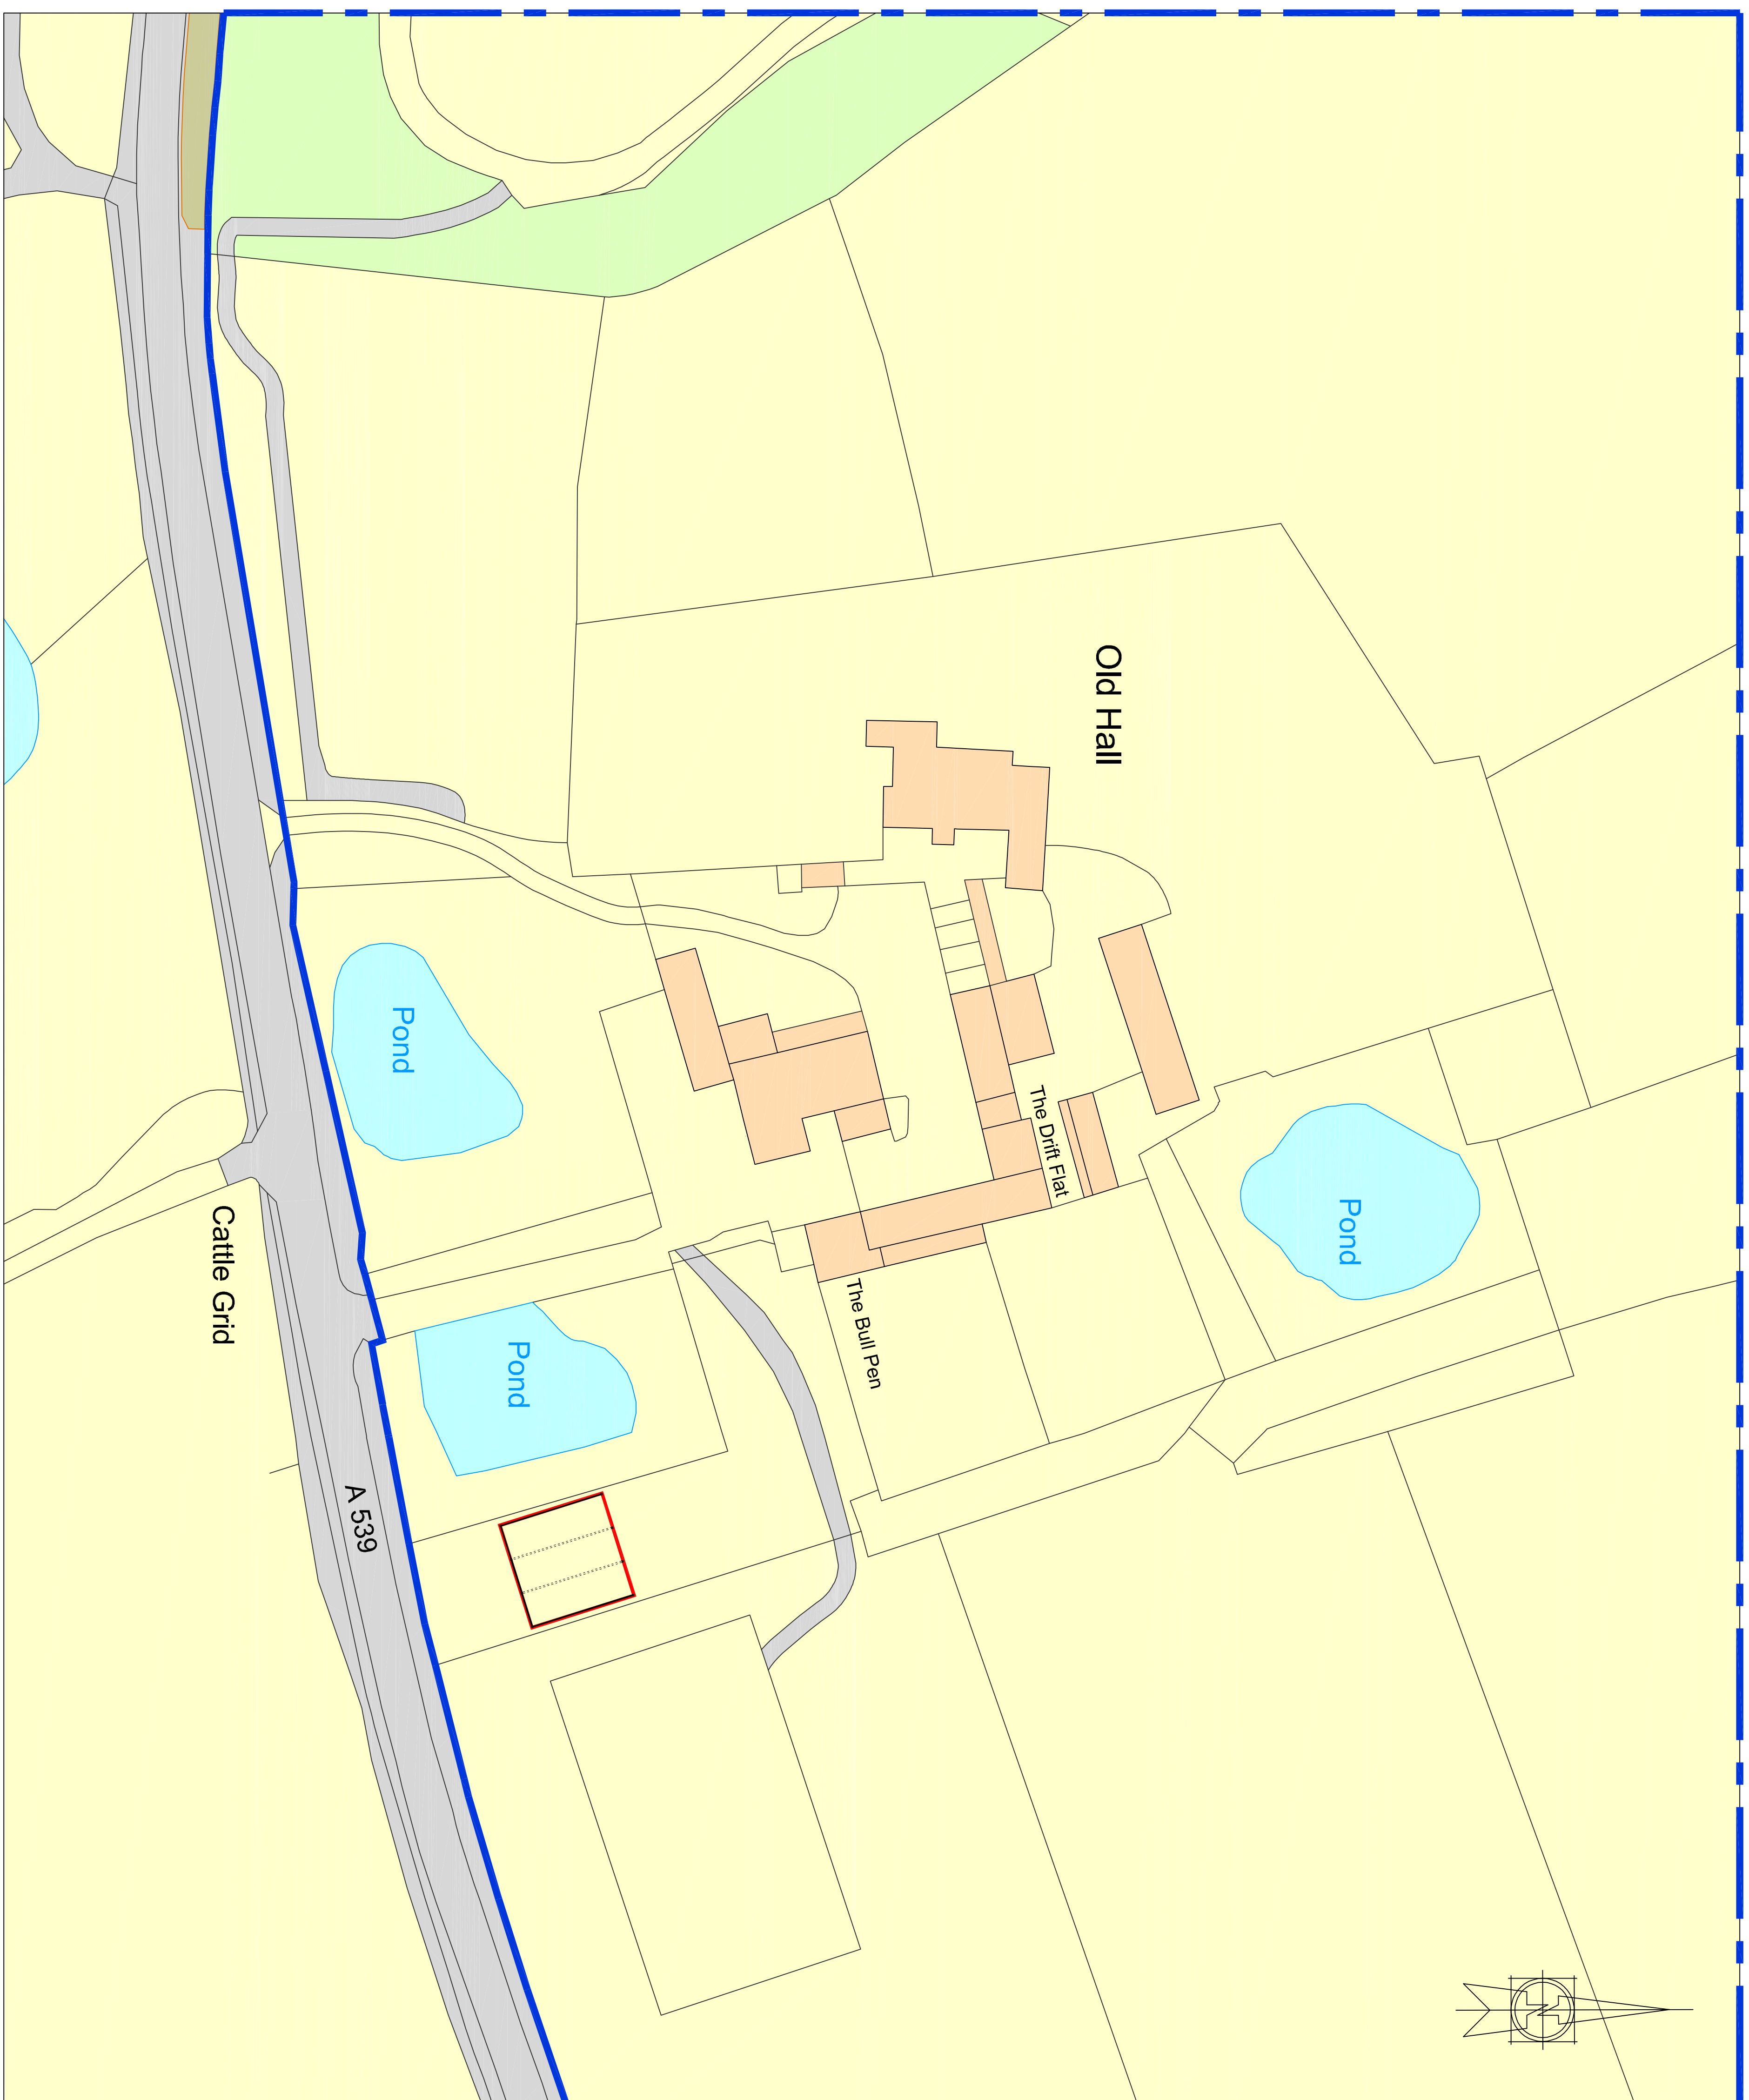
 
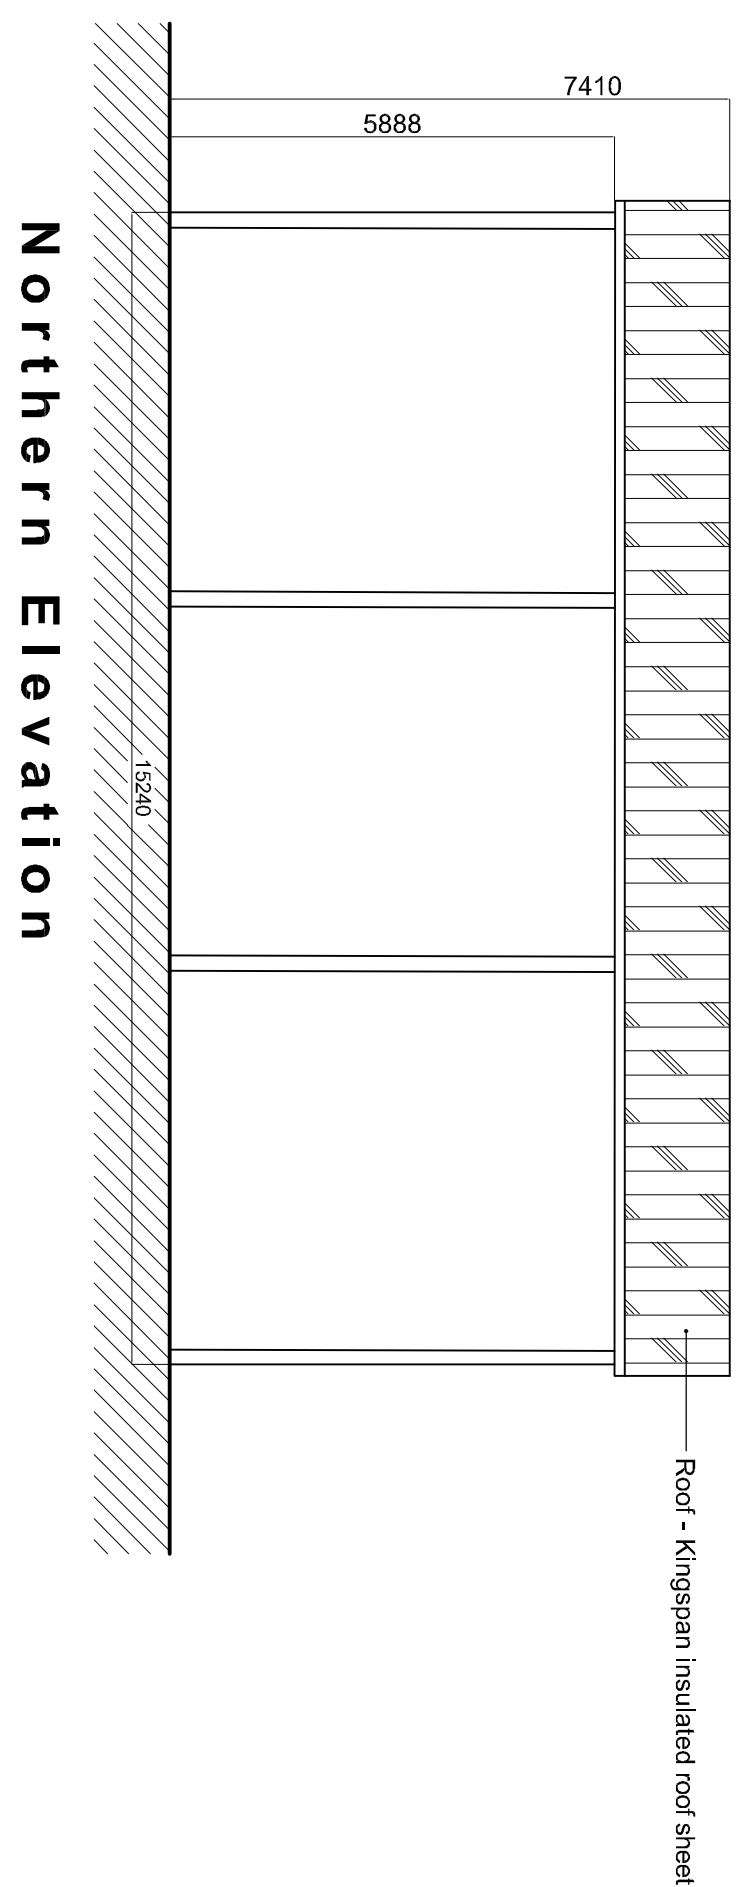
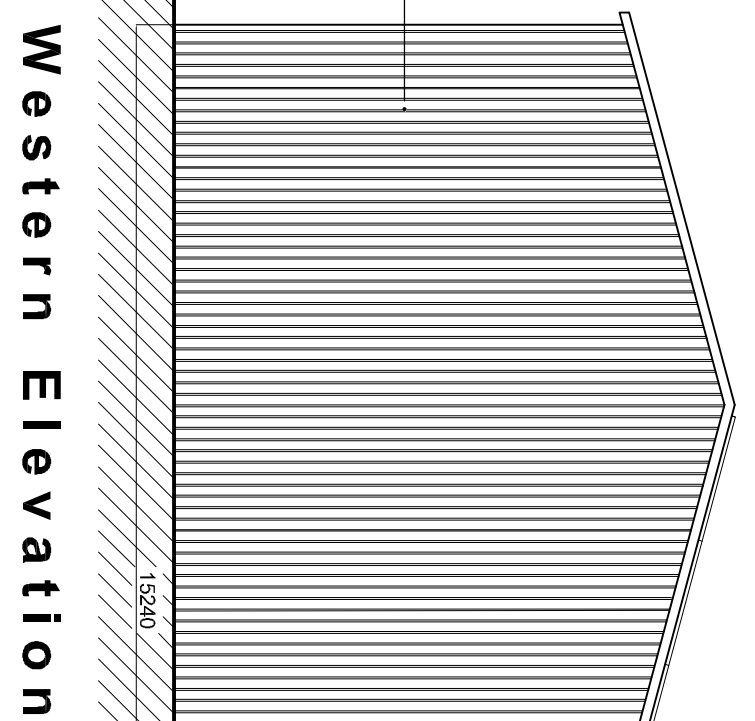
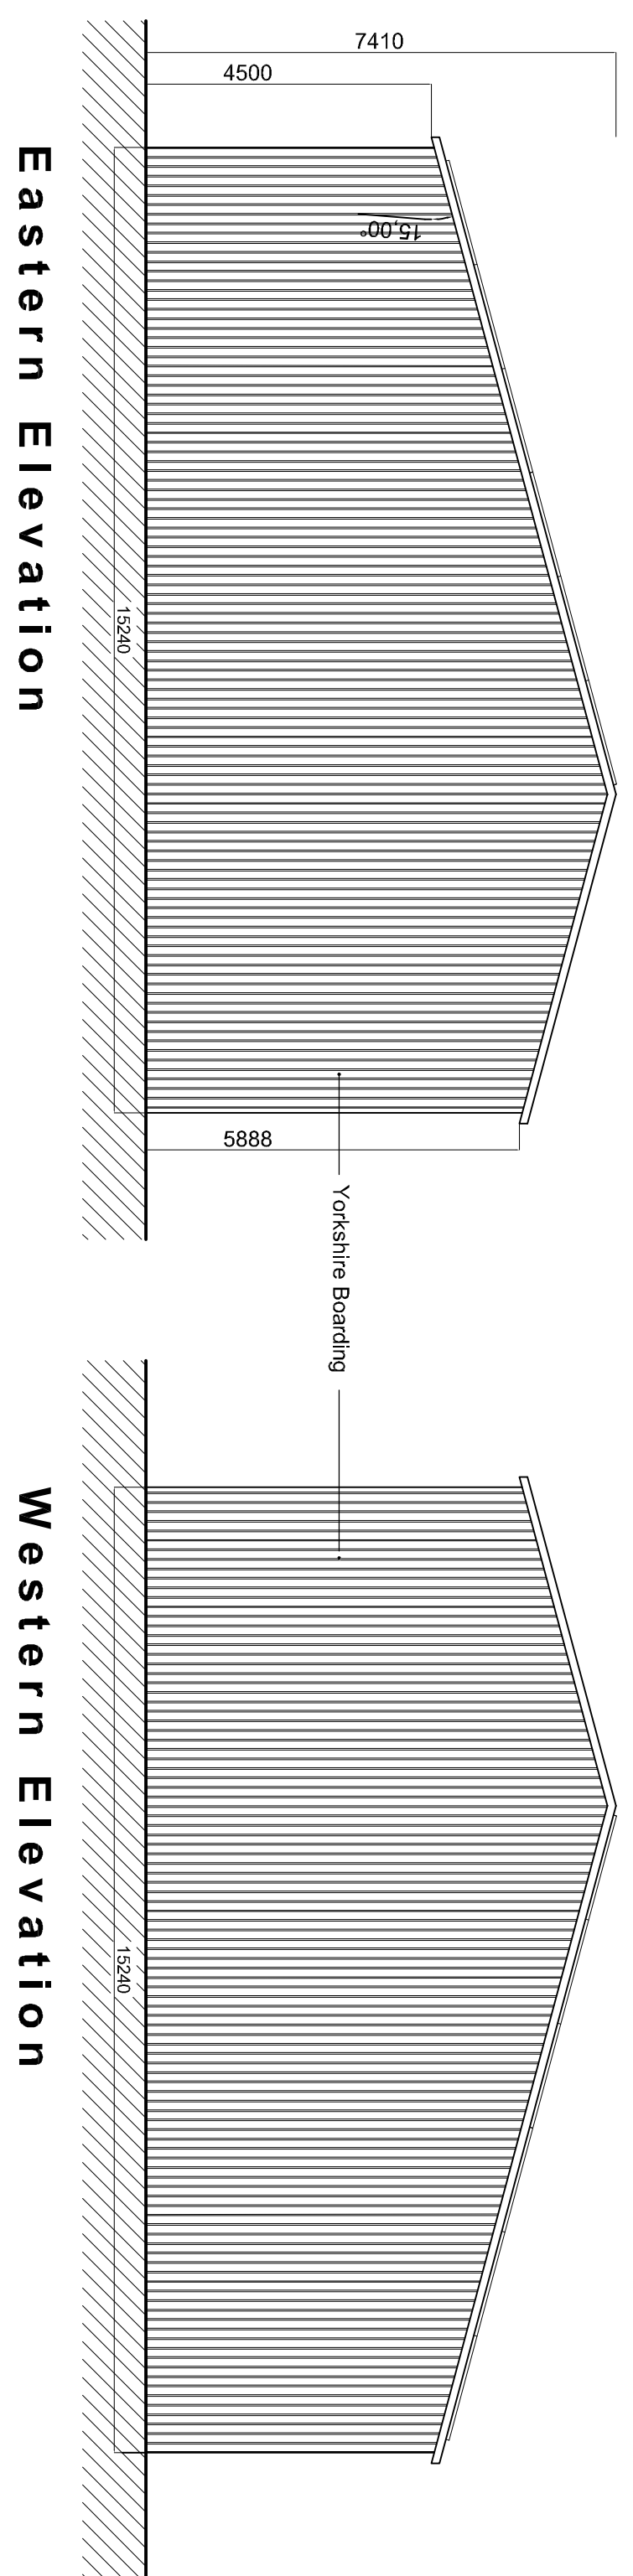
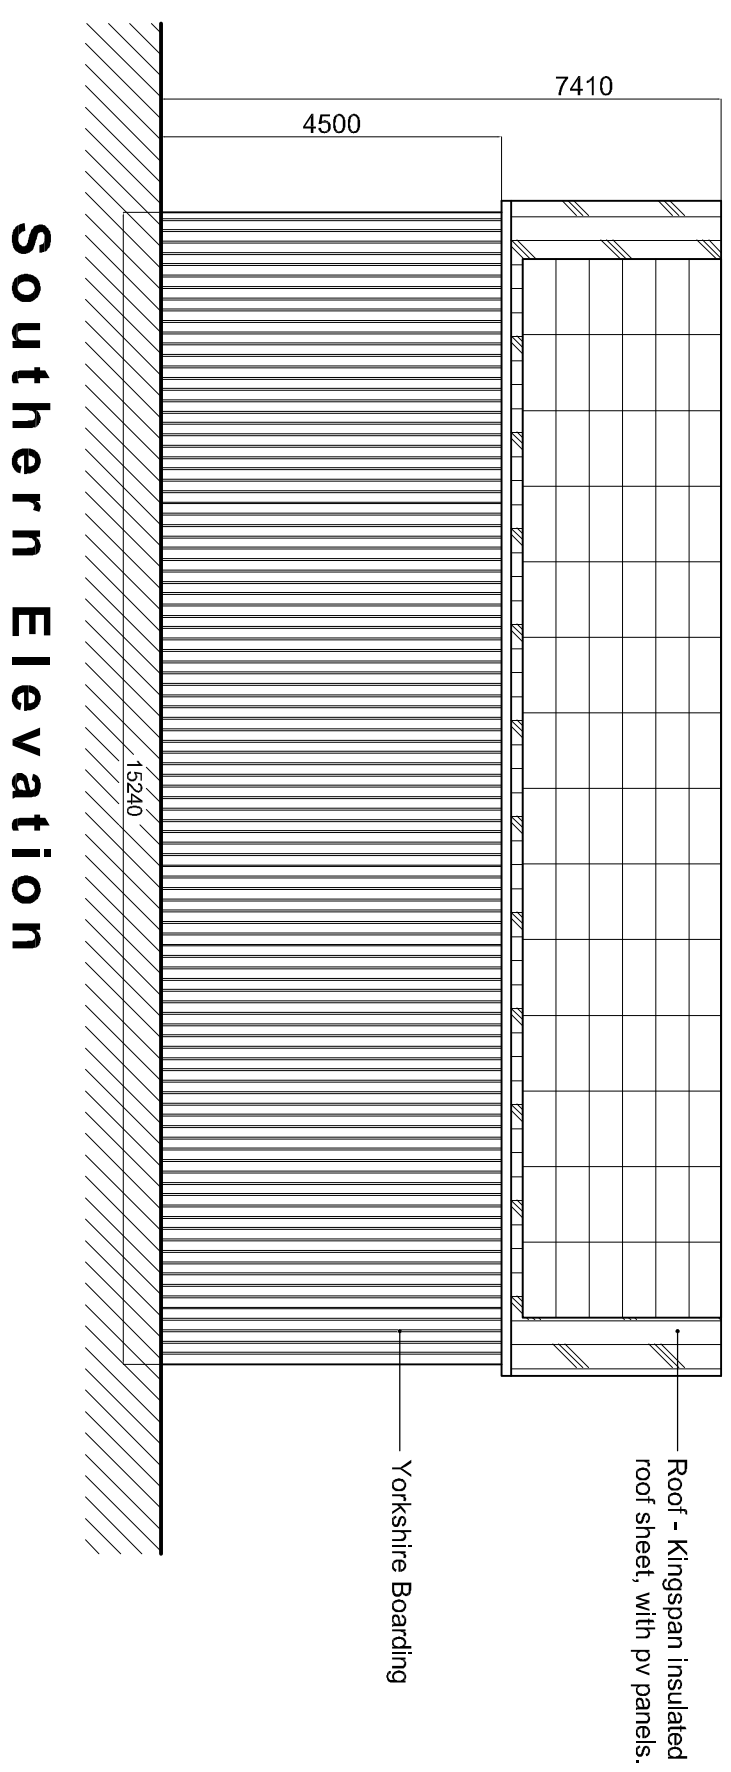


[illegible]

Client:	Mr H Wilson	Rev.	B
Project:	Old Hall Barn, Wexham, Oxyn, IL13 8UJ	Date:	22/09/23
Title:	Proposed Site Plan, Floor Plan and Elevations	Scale:	1:100 & 1:500
Date:	August 23	Scale:	1:100 & 1:500
Dwg No.	01/224/002	Rev.	B

**PETER
RICHARDS
& CO**
Property Consultancy

Peter Richards & Co
Crab Tree Farm, Press Heath
Whitchurch, Shropshire, SY13 3JY
Tel: 01948 840037 M: 07791 129818
info@peterrichardsonline.co.uk