



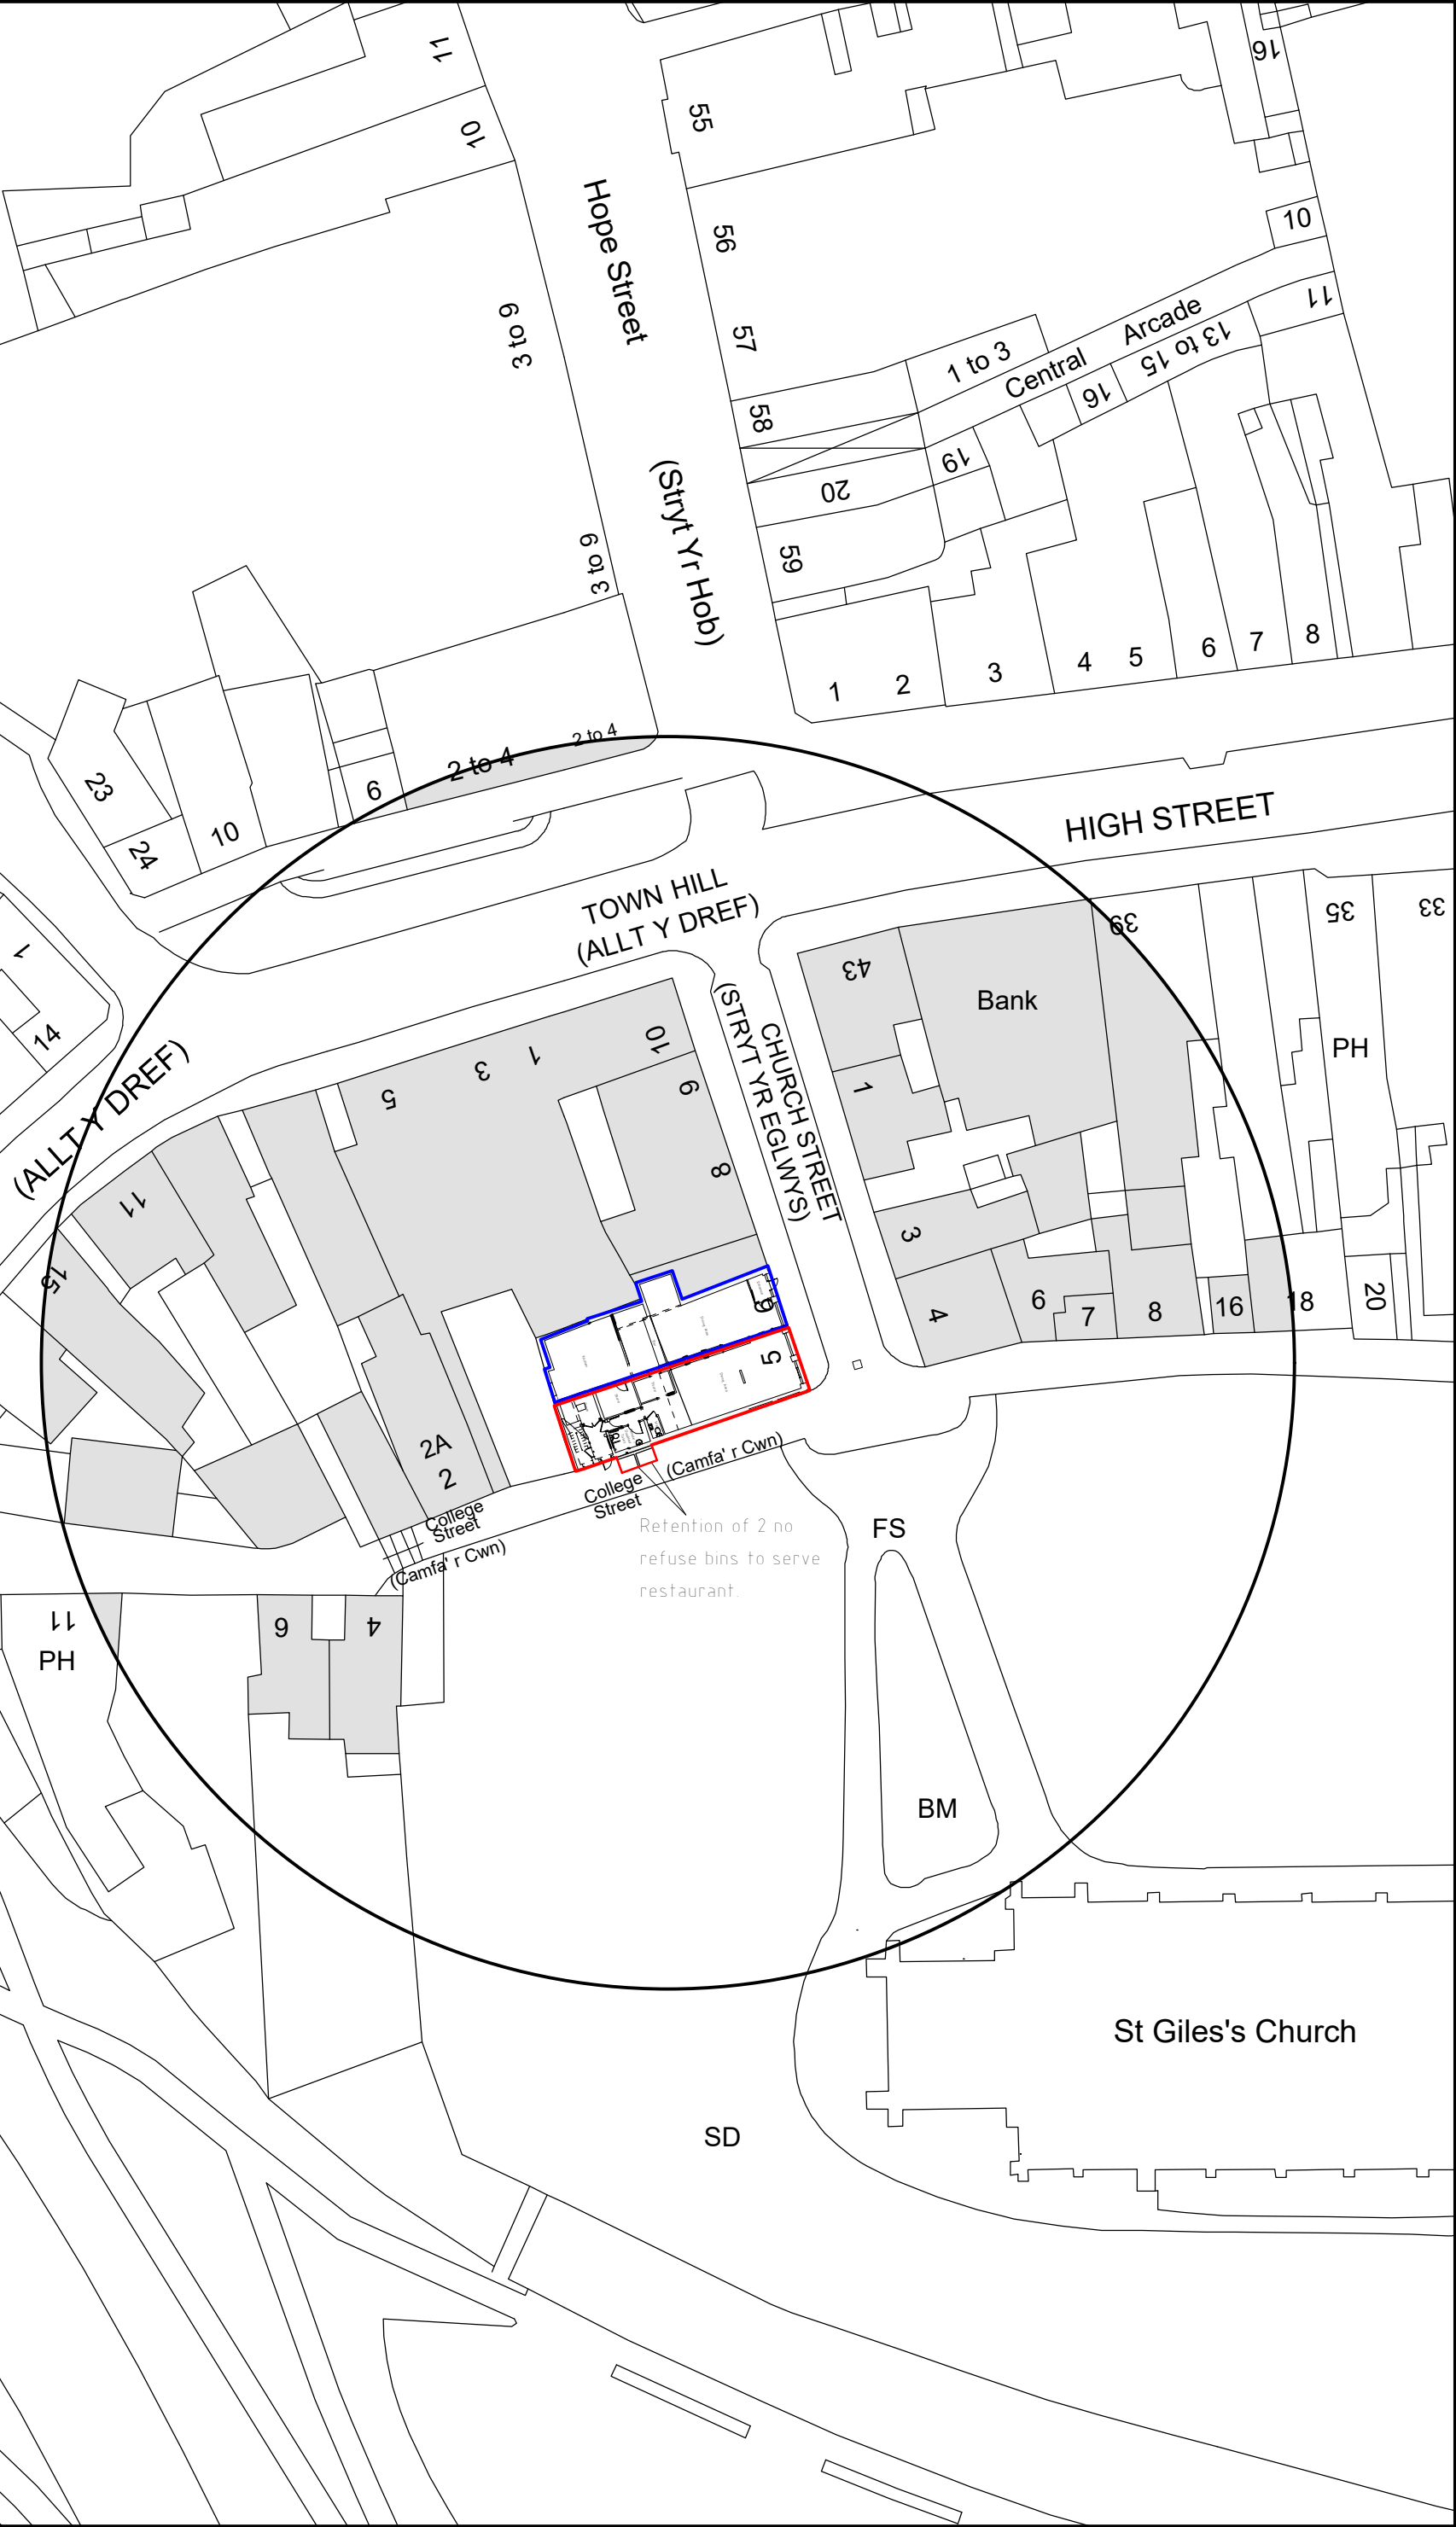

Site Plan 1:500

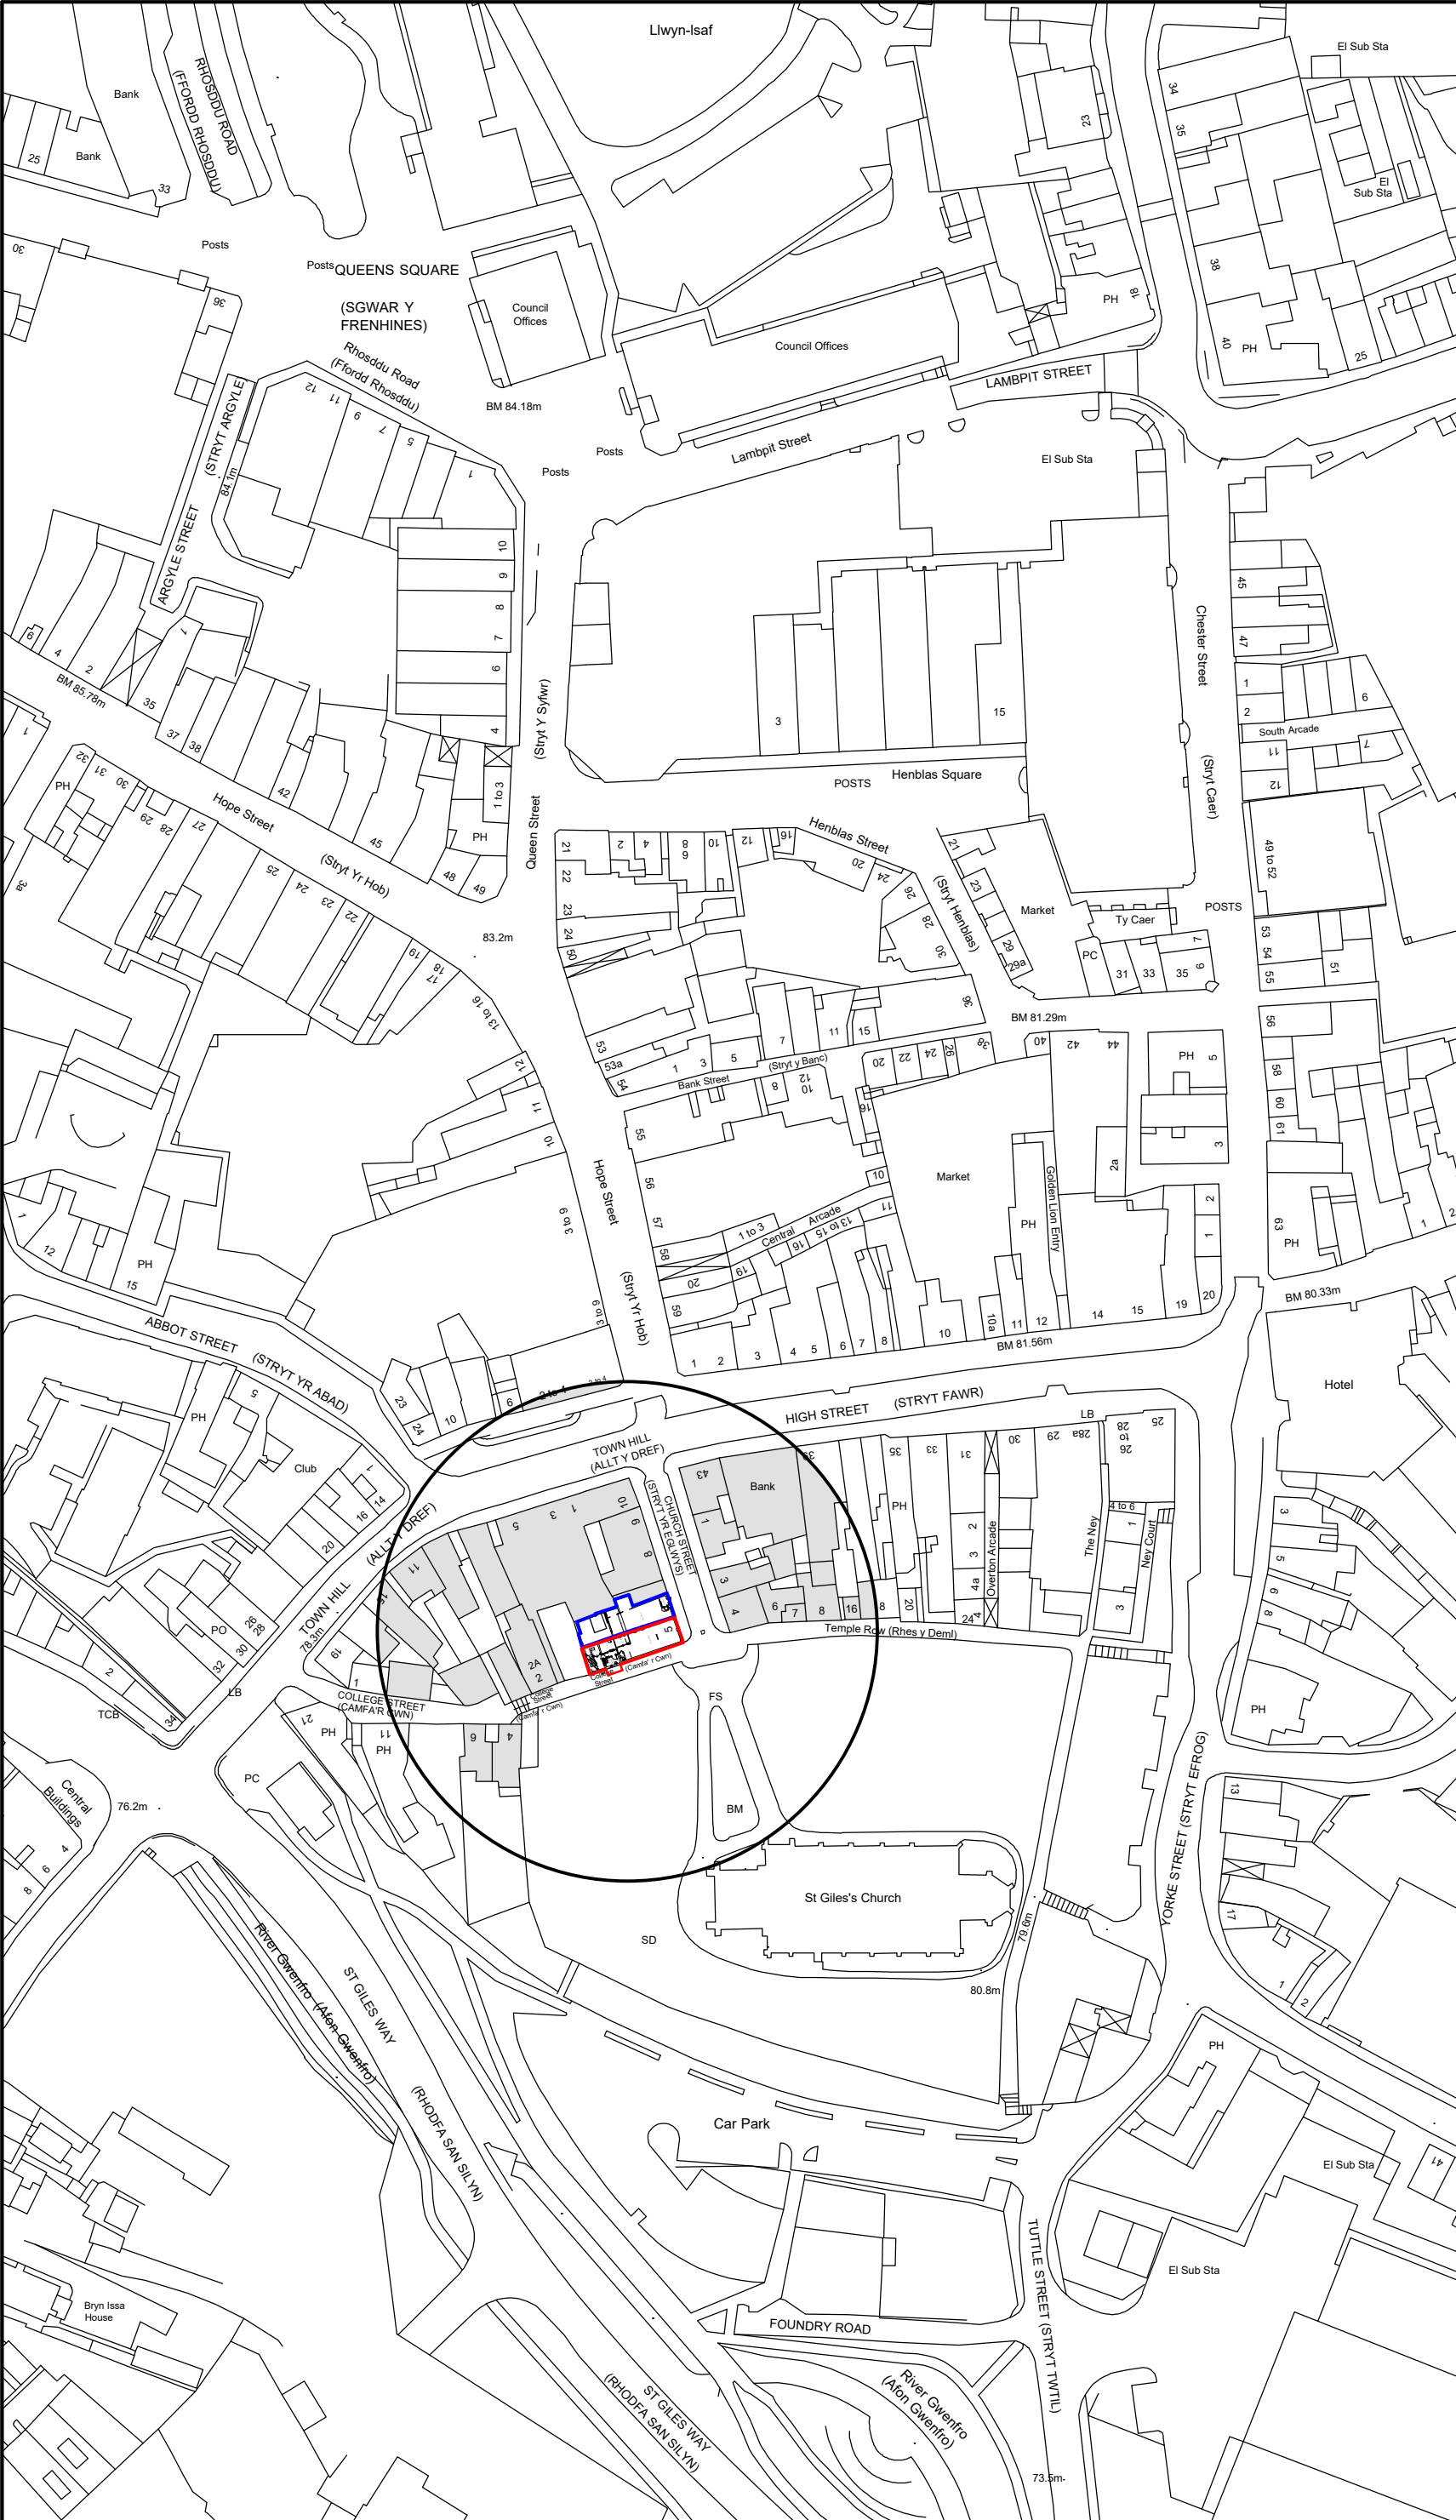

Location Plan 1:1250

Key

- Surrounding Buildings
- Application Site

B	03/24	Planning Amends	D.J.E
A	02/24	Refuse details added	D.J.E
Rev	Date	Detail	Initial

Project:

Proposed Alterations to,
5 -6 Church Street,
Wrexham,
LL13 8LS

Title: Site & Location Plan	Scale: (A2) 1:500 & 1:1250
Drawn By: A.Valentine	Date: July 2023
Drawing No: S103/004	Sheet: 1 of 1

Office 3K4,
Redwither Business Tower,
Wrexham. LL13 9XT
Tel: 01978 356500
www.blueprintarchitectural.com
© copyright all rights reserved