



HIGH STREET  
(STRYT FAWR)

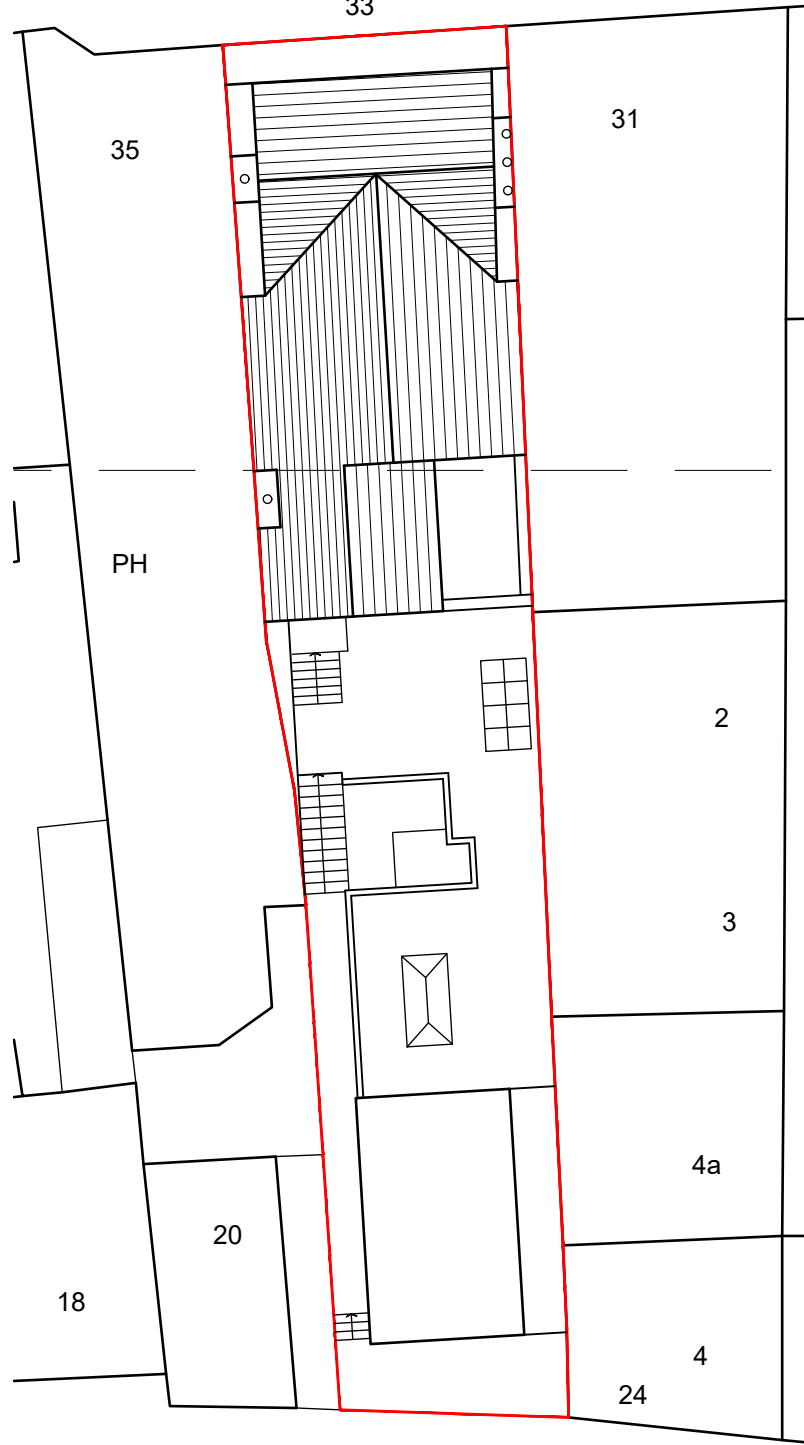


| Age (years) | Percentage (%) |
|-------------|----------------|
| 18          | 95             |
| 20          | 93             |
| 25          | 90             |
| 30          | 88             |
| 35          | 85             |
| 40          | 82             |
| 45          | 80             |
| 50          | 78             |
| 55          | 76             |
| 60          | 75             |
| 65          | 75             |

Existing Site plan 1:200

HIGH STREET  
(STRYT FAWR)

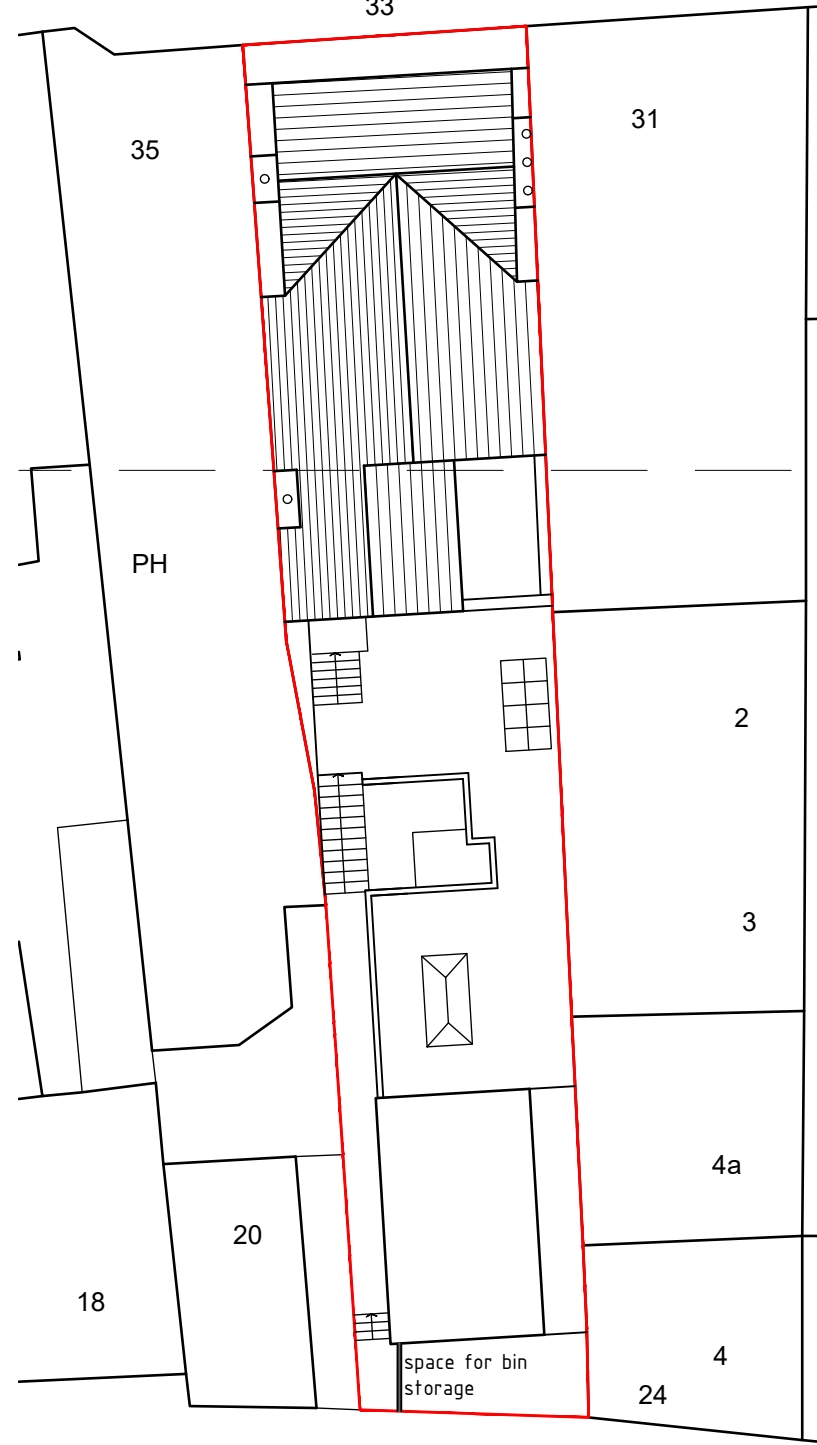


Proposed Site plan 1:200

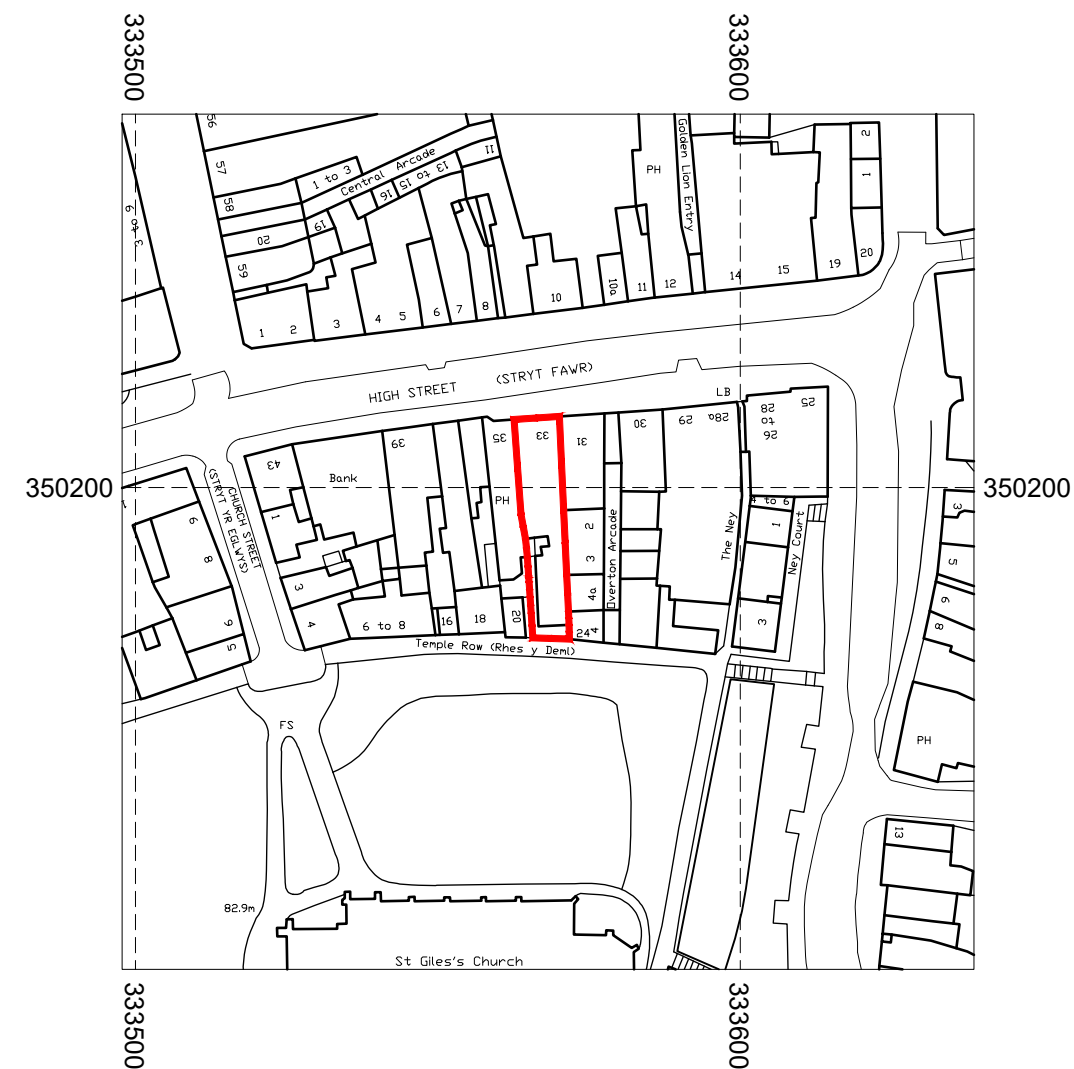

### Site location plan 1:1250



©Crown Copyright and database rights 2023 OS 100047474

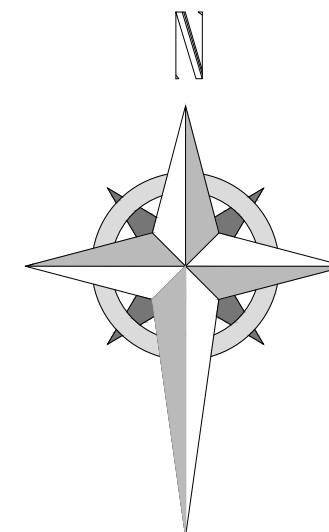

HDS Architectural Services, The Foundry,  
15 Yorke Street, Wrexham  
LL13 8LW  
Tel (01978) 345250  
[www.hdsarchitectural.co.uk](http://www.hdsarchitectural.co.uk)

|                                                                                              |                                  |
|----------------------------------------------------------------------------------------------|----------------------------------|
| <b>Project;</b><br>33 High Street, Wrexham, LL13 8HY                                         |                                  |
| <b>Title;</b><br>04-Site location plan                                                       | <b>Scale (A3);</b><br>1:200/1280 |
| <b>Dwg No;</b><br>HS/PD/04                                                                   | <b>Date;</b><br>11.07.23         |
| <b>Revision;</b><br>Rev-A Dis W/C amended, Partition added<br>Rev-B Dis W/C removed 10.10.23 |                                  |