




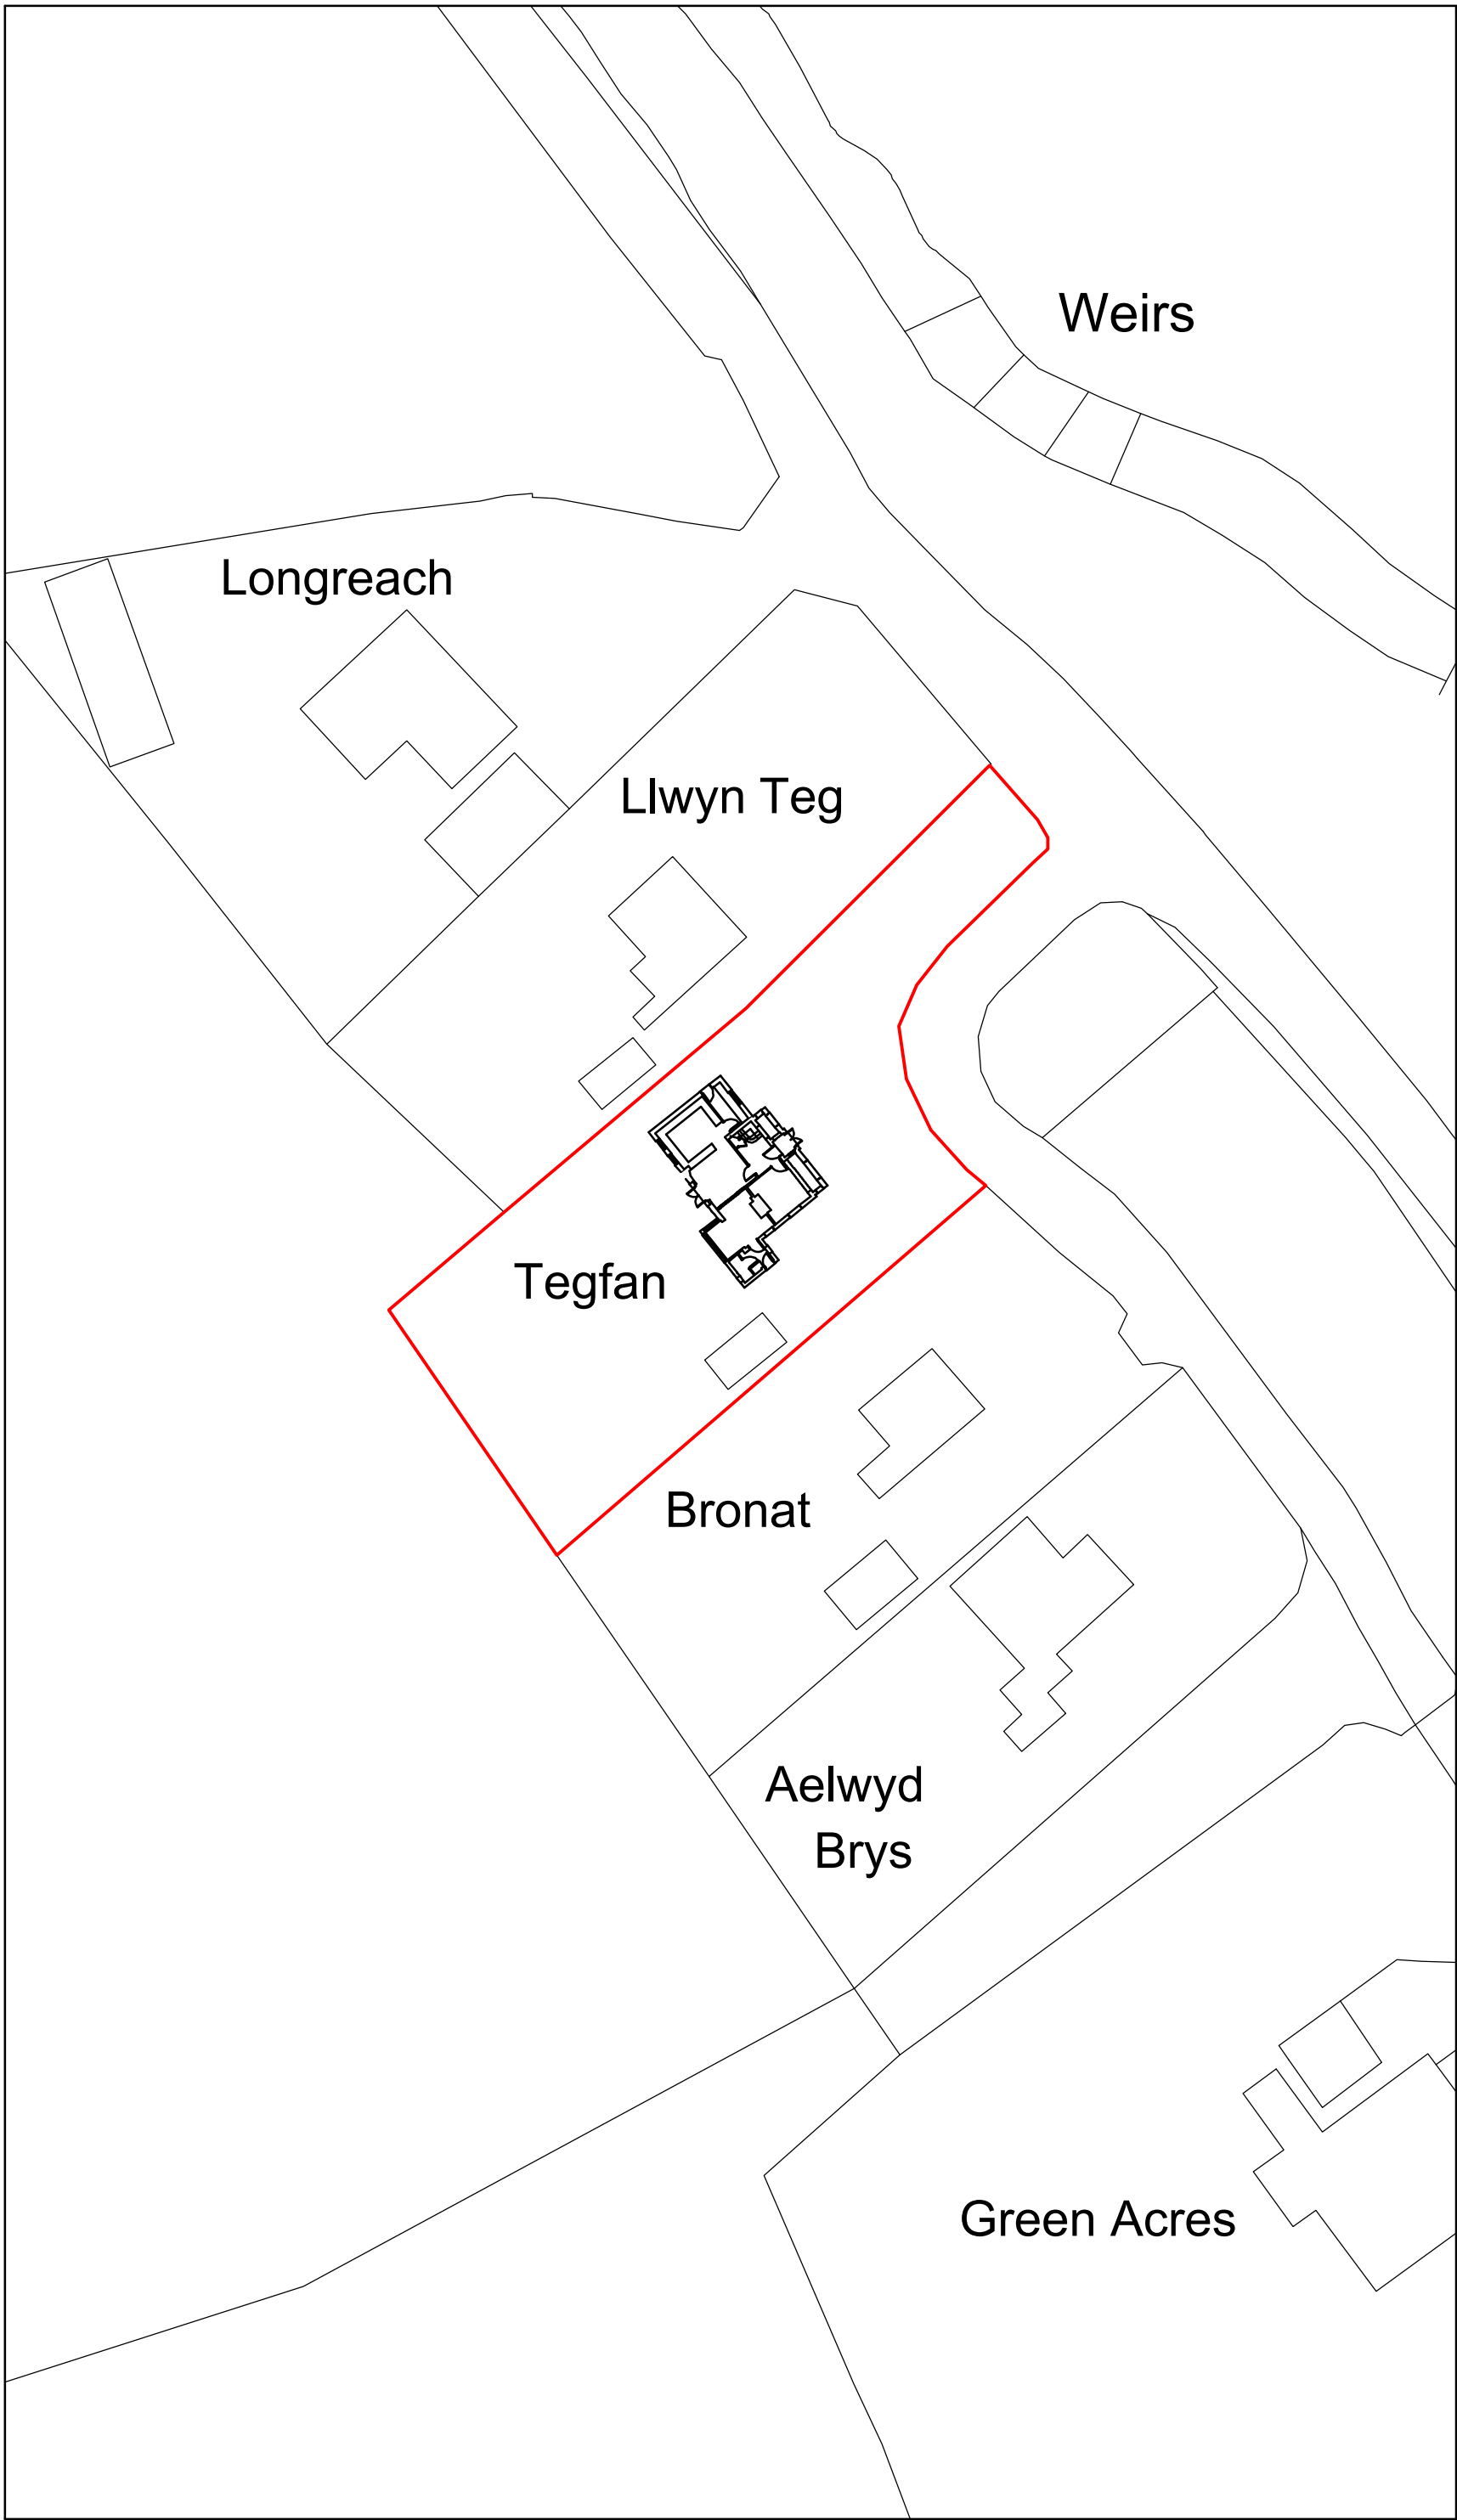

Site Plan 1:500

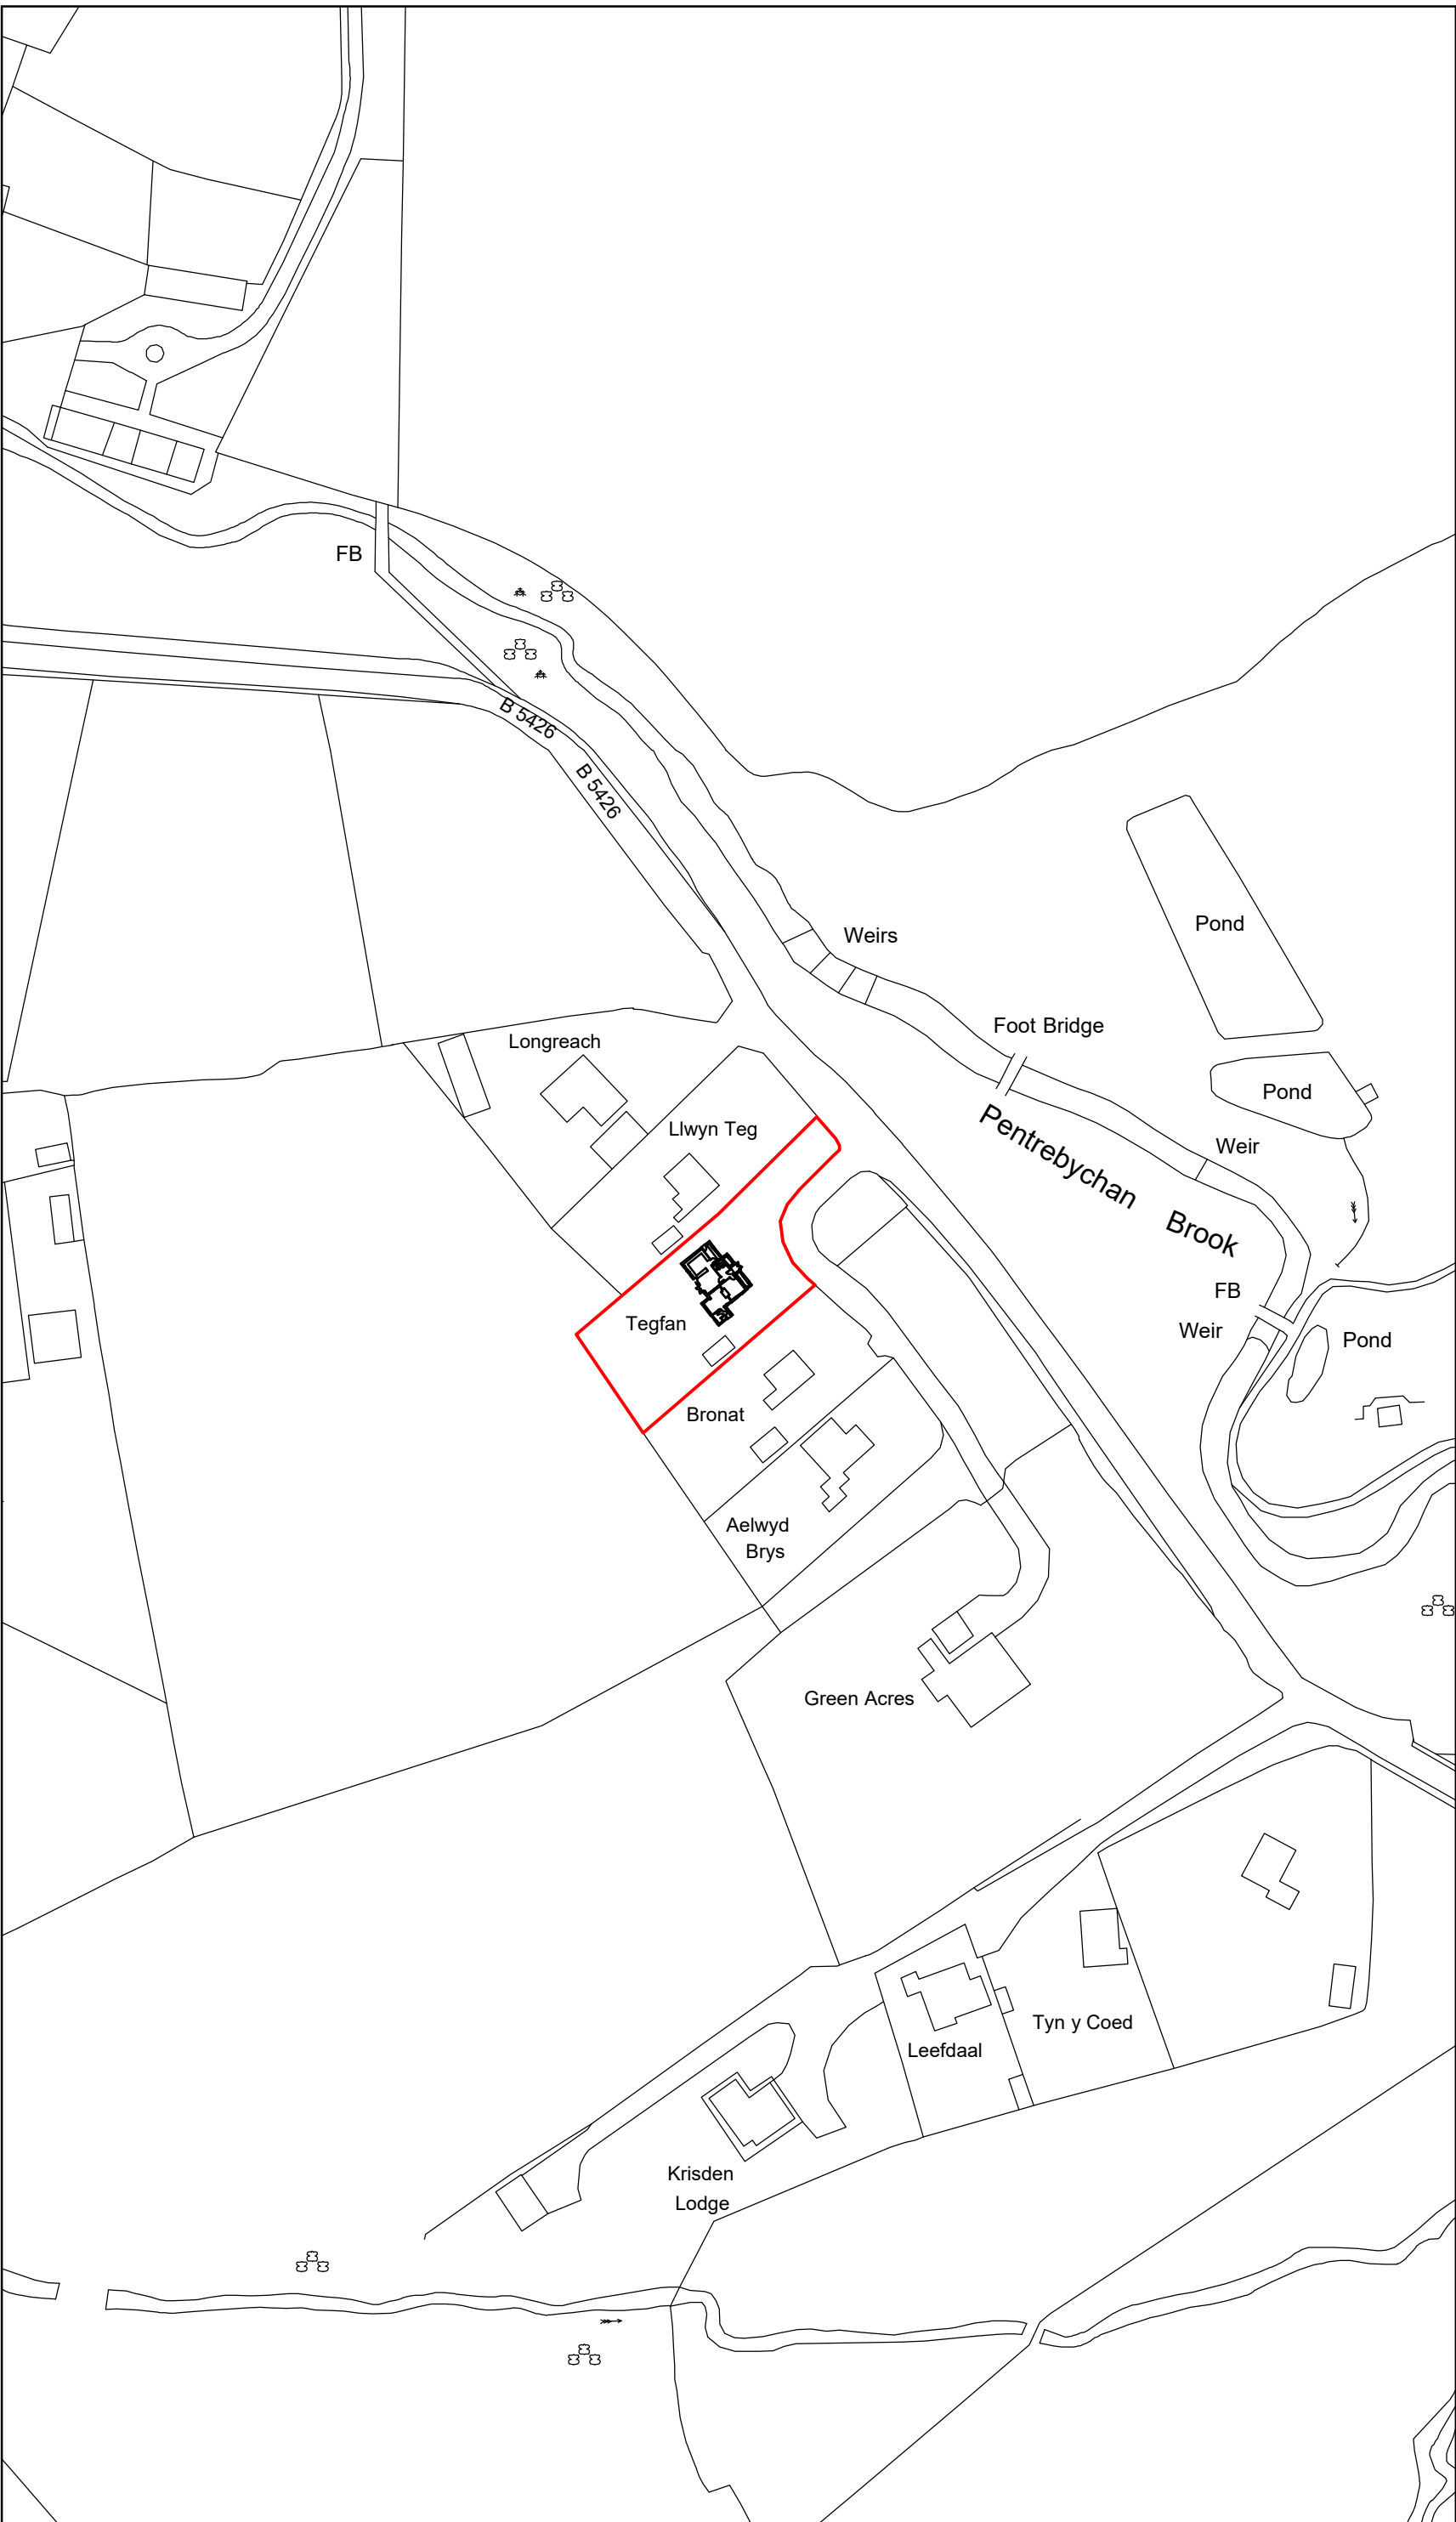

Location Plan 1:1250

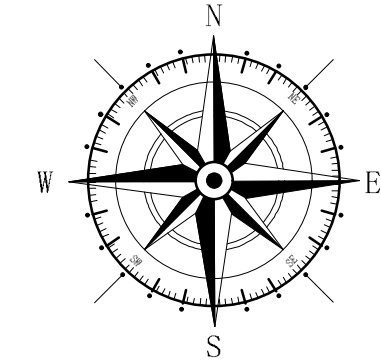

Key

- Surrounding Buildings
- Application Site

Rev	Date	Detail	Initial

Project: Proposed Alterations at Tegfan, Smithy Lane, Wrexham, LL14 4EW	
Title: Site and Location Plan	Scale: (A2) 1:500 & 1:1250

Drawn By: L.Roberts	Date: Jan 2024
Drawing No: C152/004	Sheet: 1 of 1

blueprint
architectural services

LABC partner

Office 3K4,
Redwither Business Tower,
Wrexham. LL13 9XT
Tel: 01978 356500
www.blueprintarchitectural.com

© copyright all rights reserved