



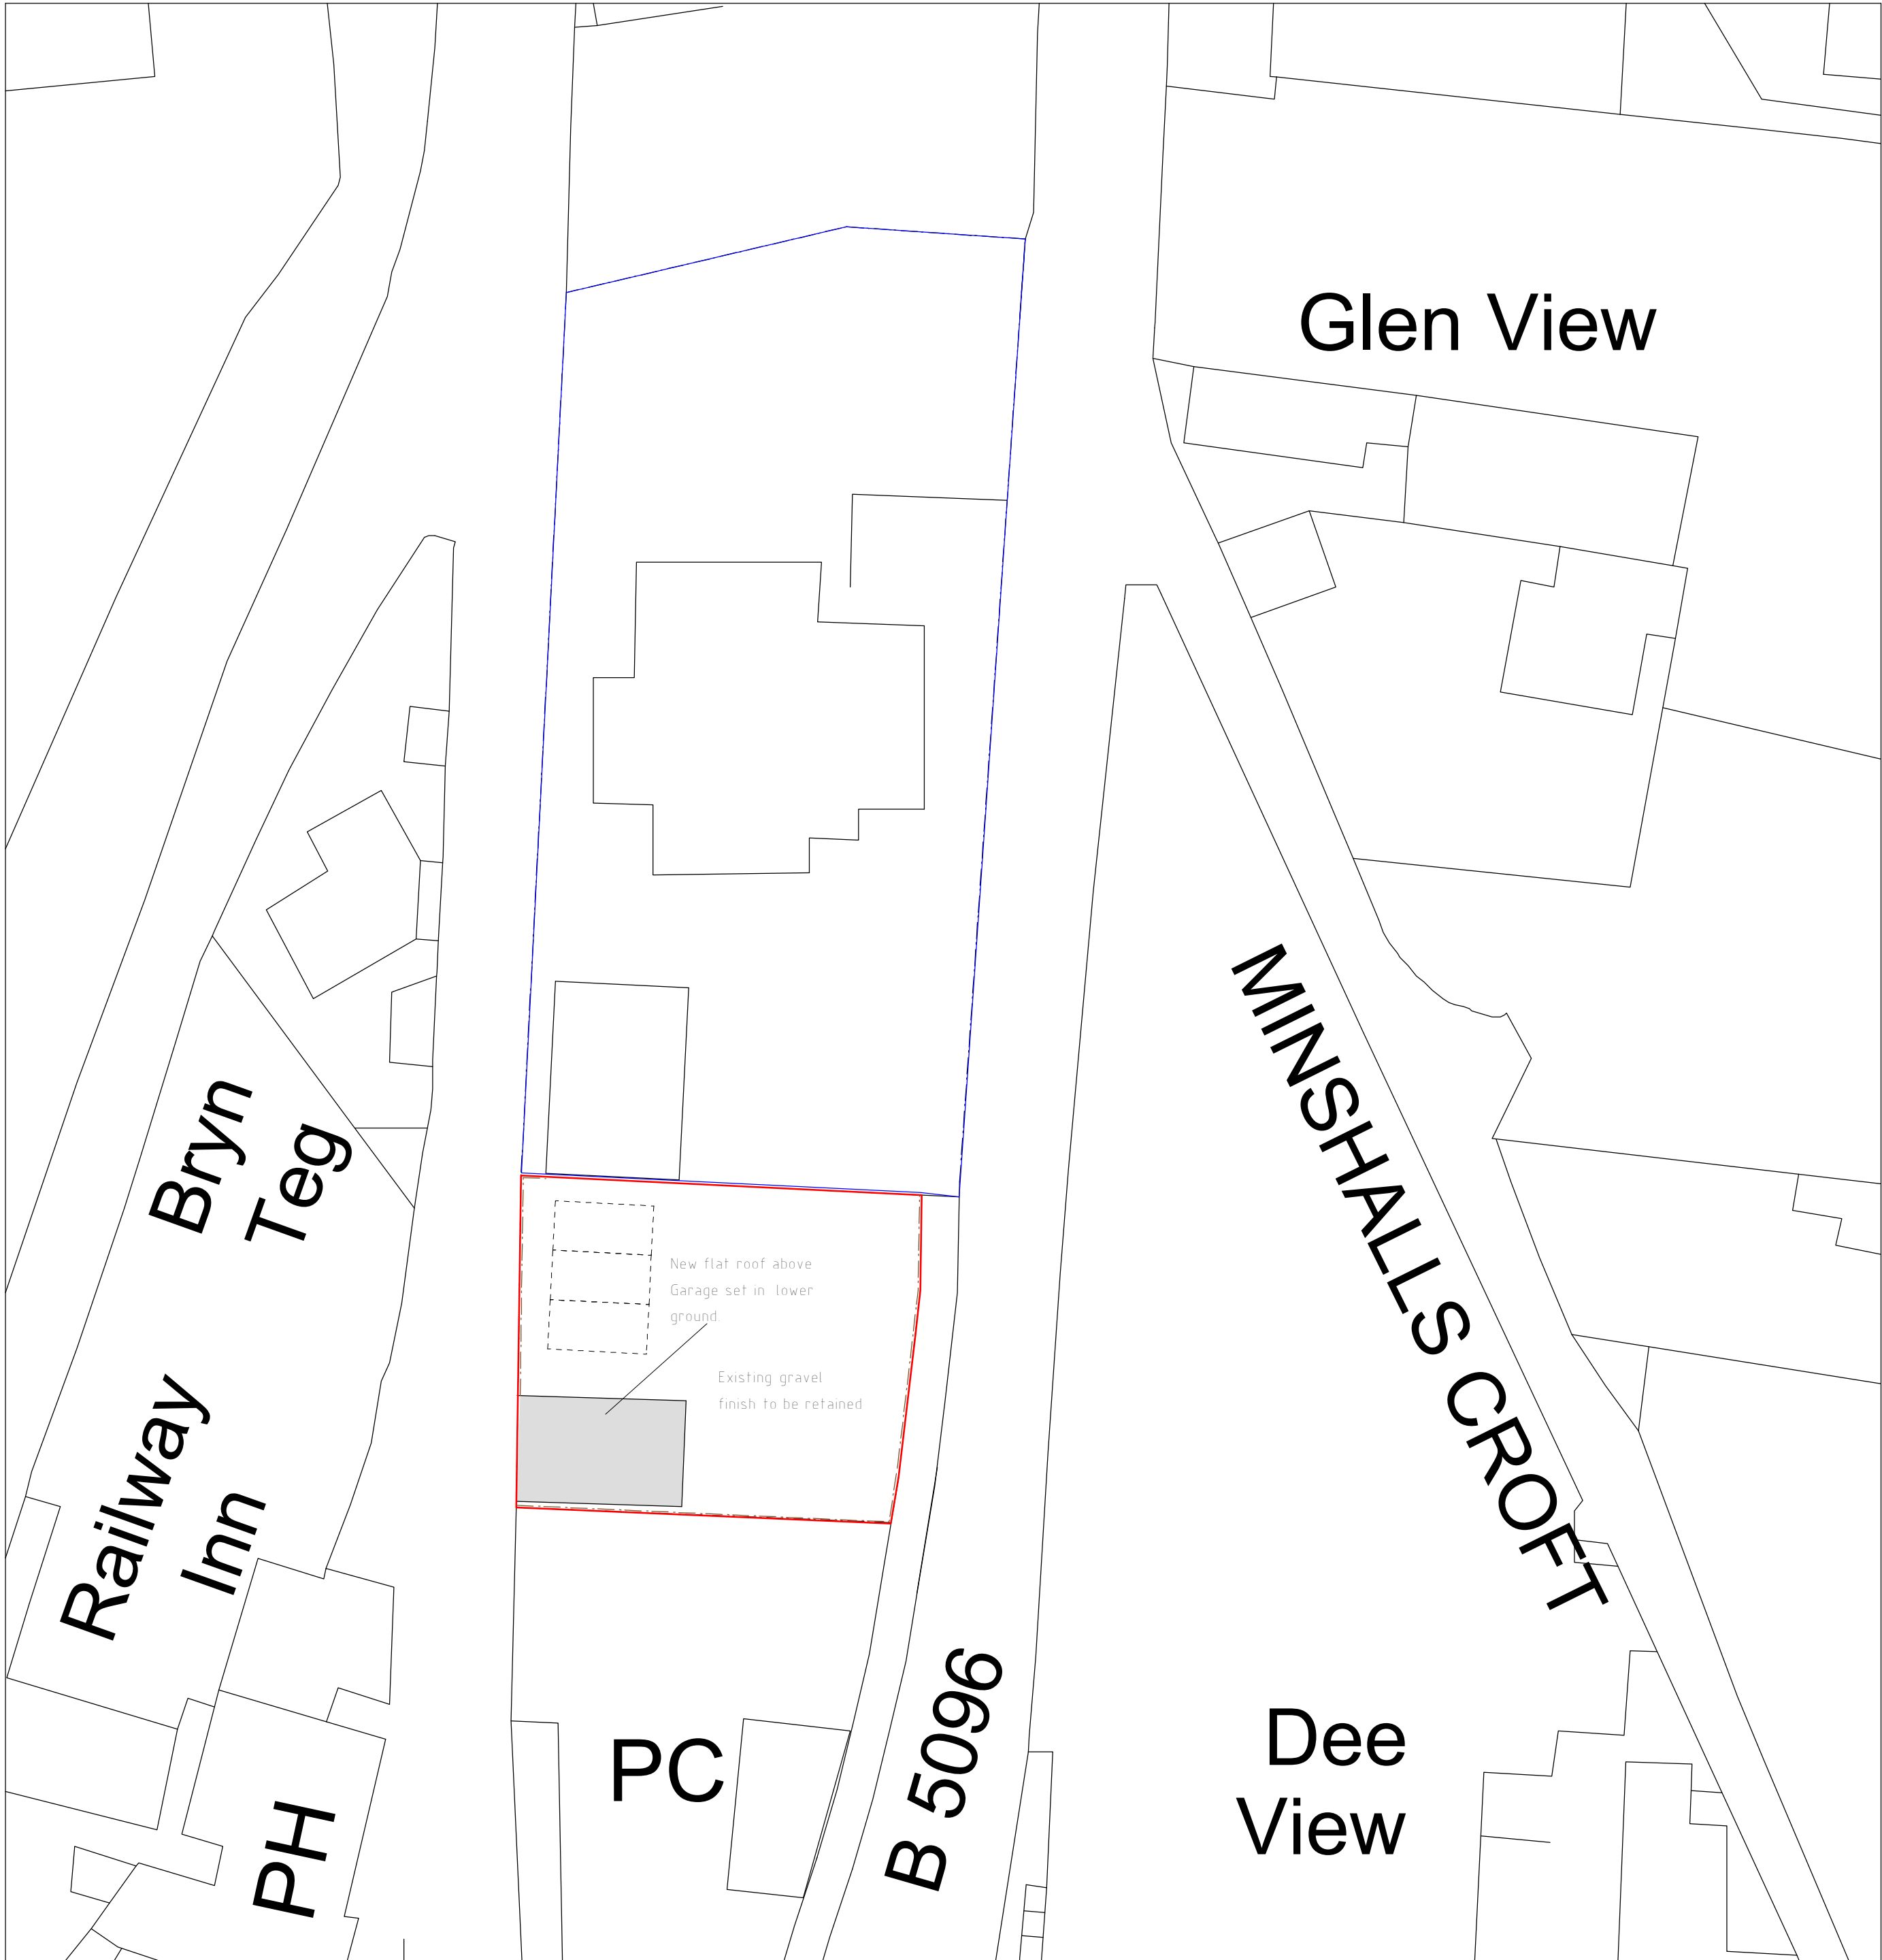

Proposed Site Plan 1:250

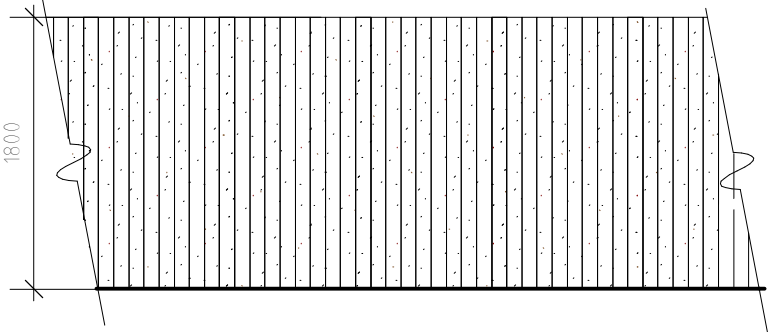

Post And Rail Fence
Elevation 1:25

BOUNDARY TREATMENT

18m high softwood fence to be installed to perimeter of site. Fencing to be finished with a stained finish.

Rev	Date	Detail	Initial

Project: Additional parking and garden area at Hill View, King Street Cefn Mawr, Wrexham	
Title: Planning: Site Plan	Scale: (A2) 1:250

Drawn By: D.J.Edwards	Date: Oct 2023
Drawing No: 0034/003	Sheet: 1 of 1



Office 3K4,
Redwither Business Tower,
Wrexham. LL13 9XT
Tel: 01978 356500
www.blueprintarchitectural.com

© copyright all rights reserved