



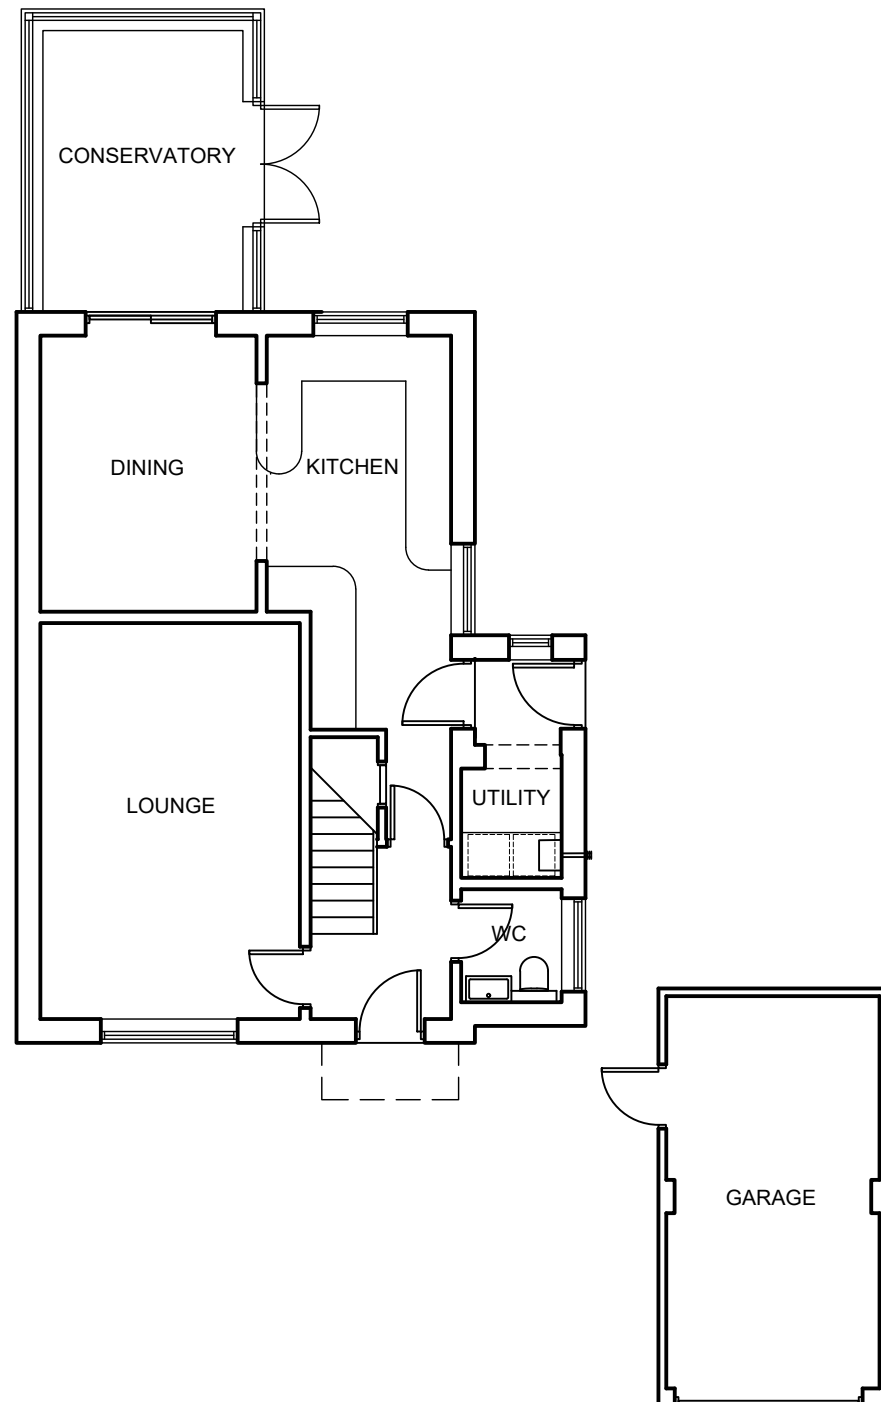

GROUND FLOOR PLAN

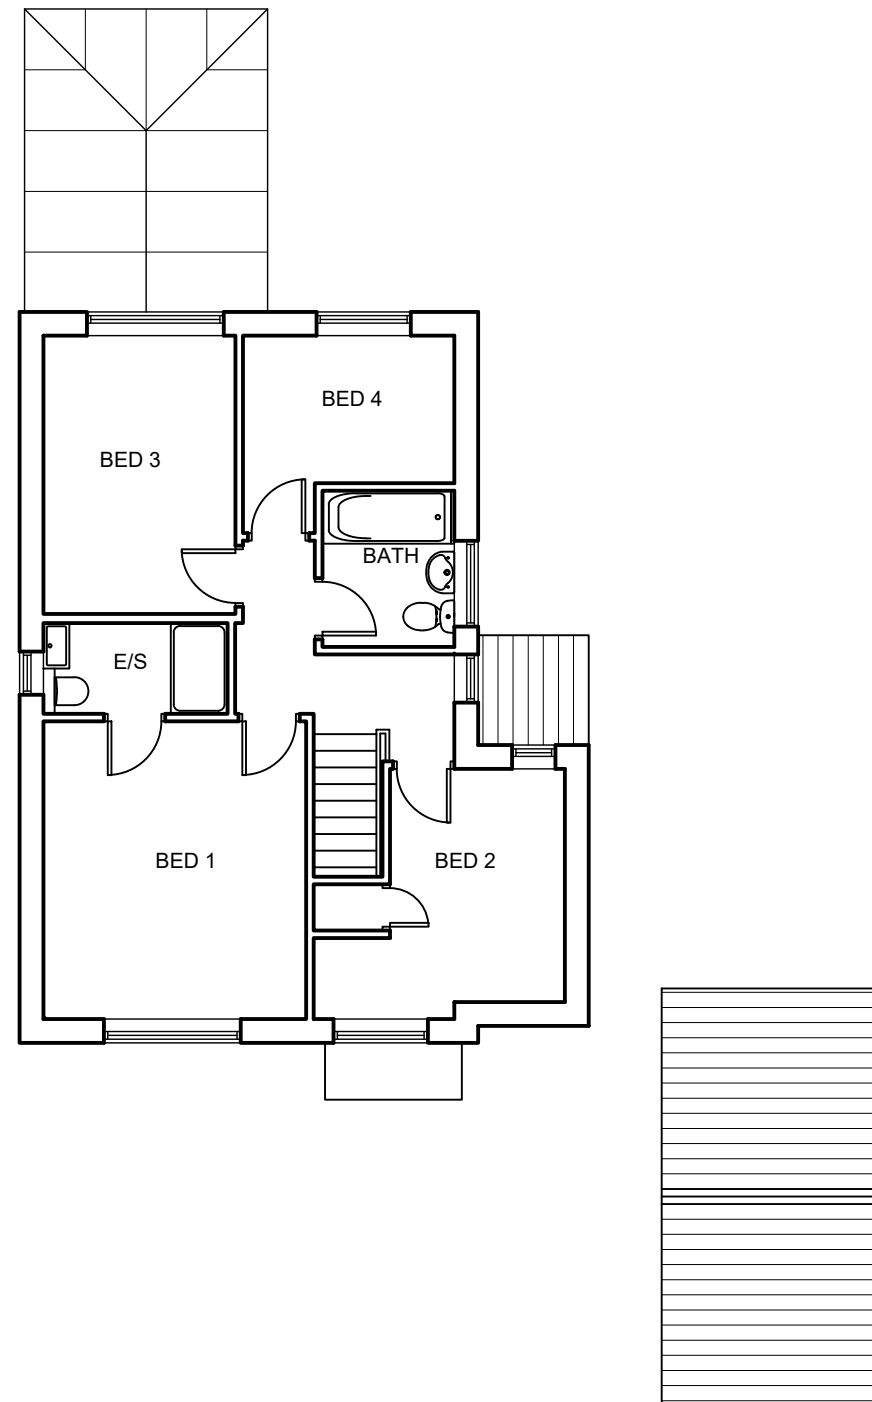

1ST FLOOR PLAN

MR M. BYRNE	
4 STEEL CLOSE, BRYMBO WREXHAM	
SURVEY DRAWING EXISTING FLOOR PLANS	
Date: 06.02.24	Scale: 1:100
Drg No: S01	Revision: