




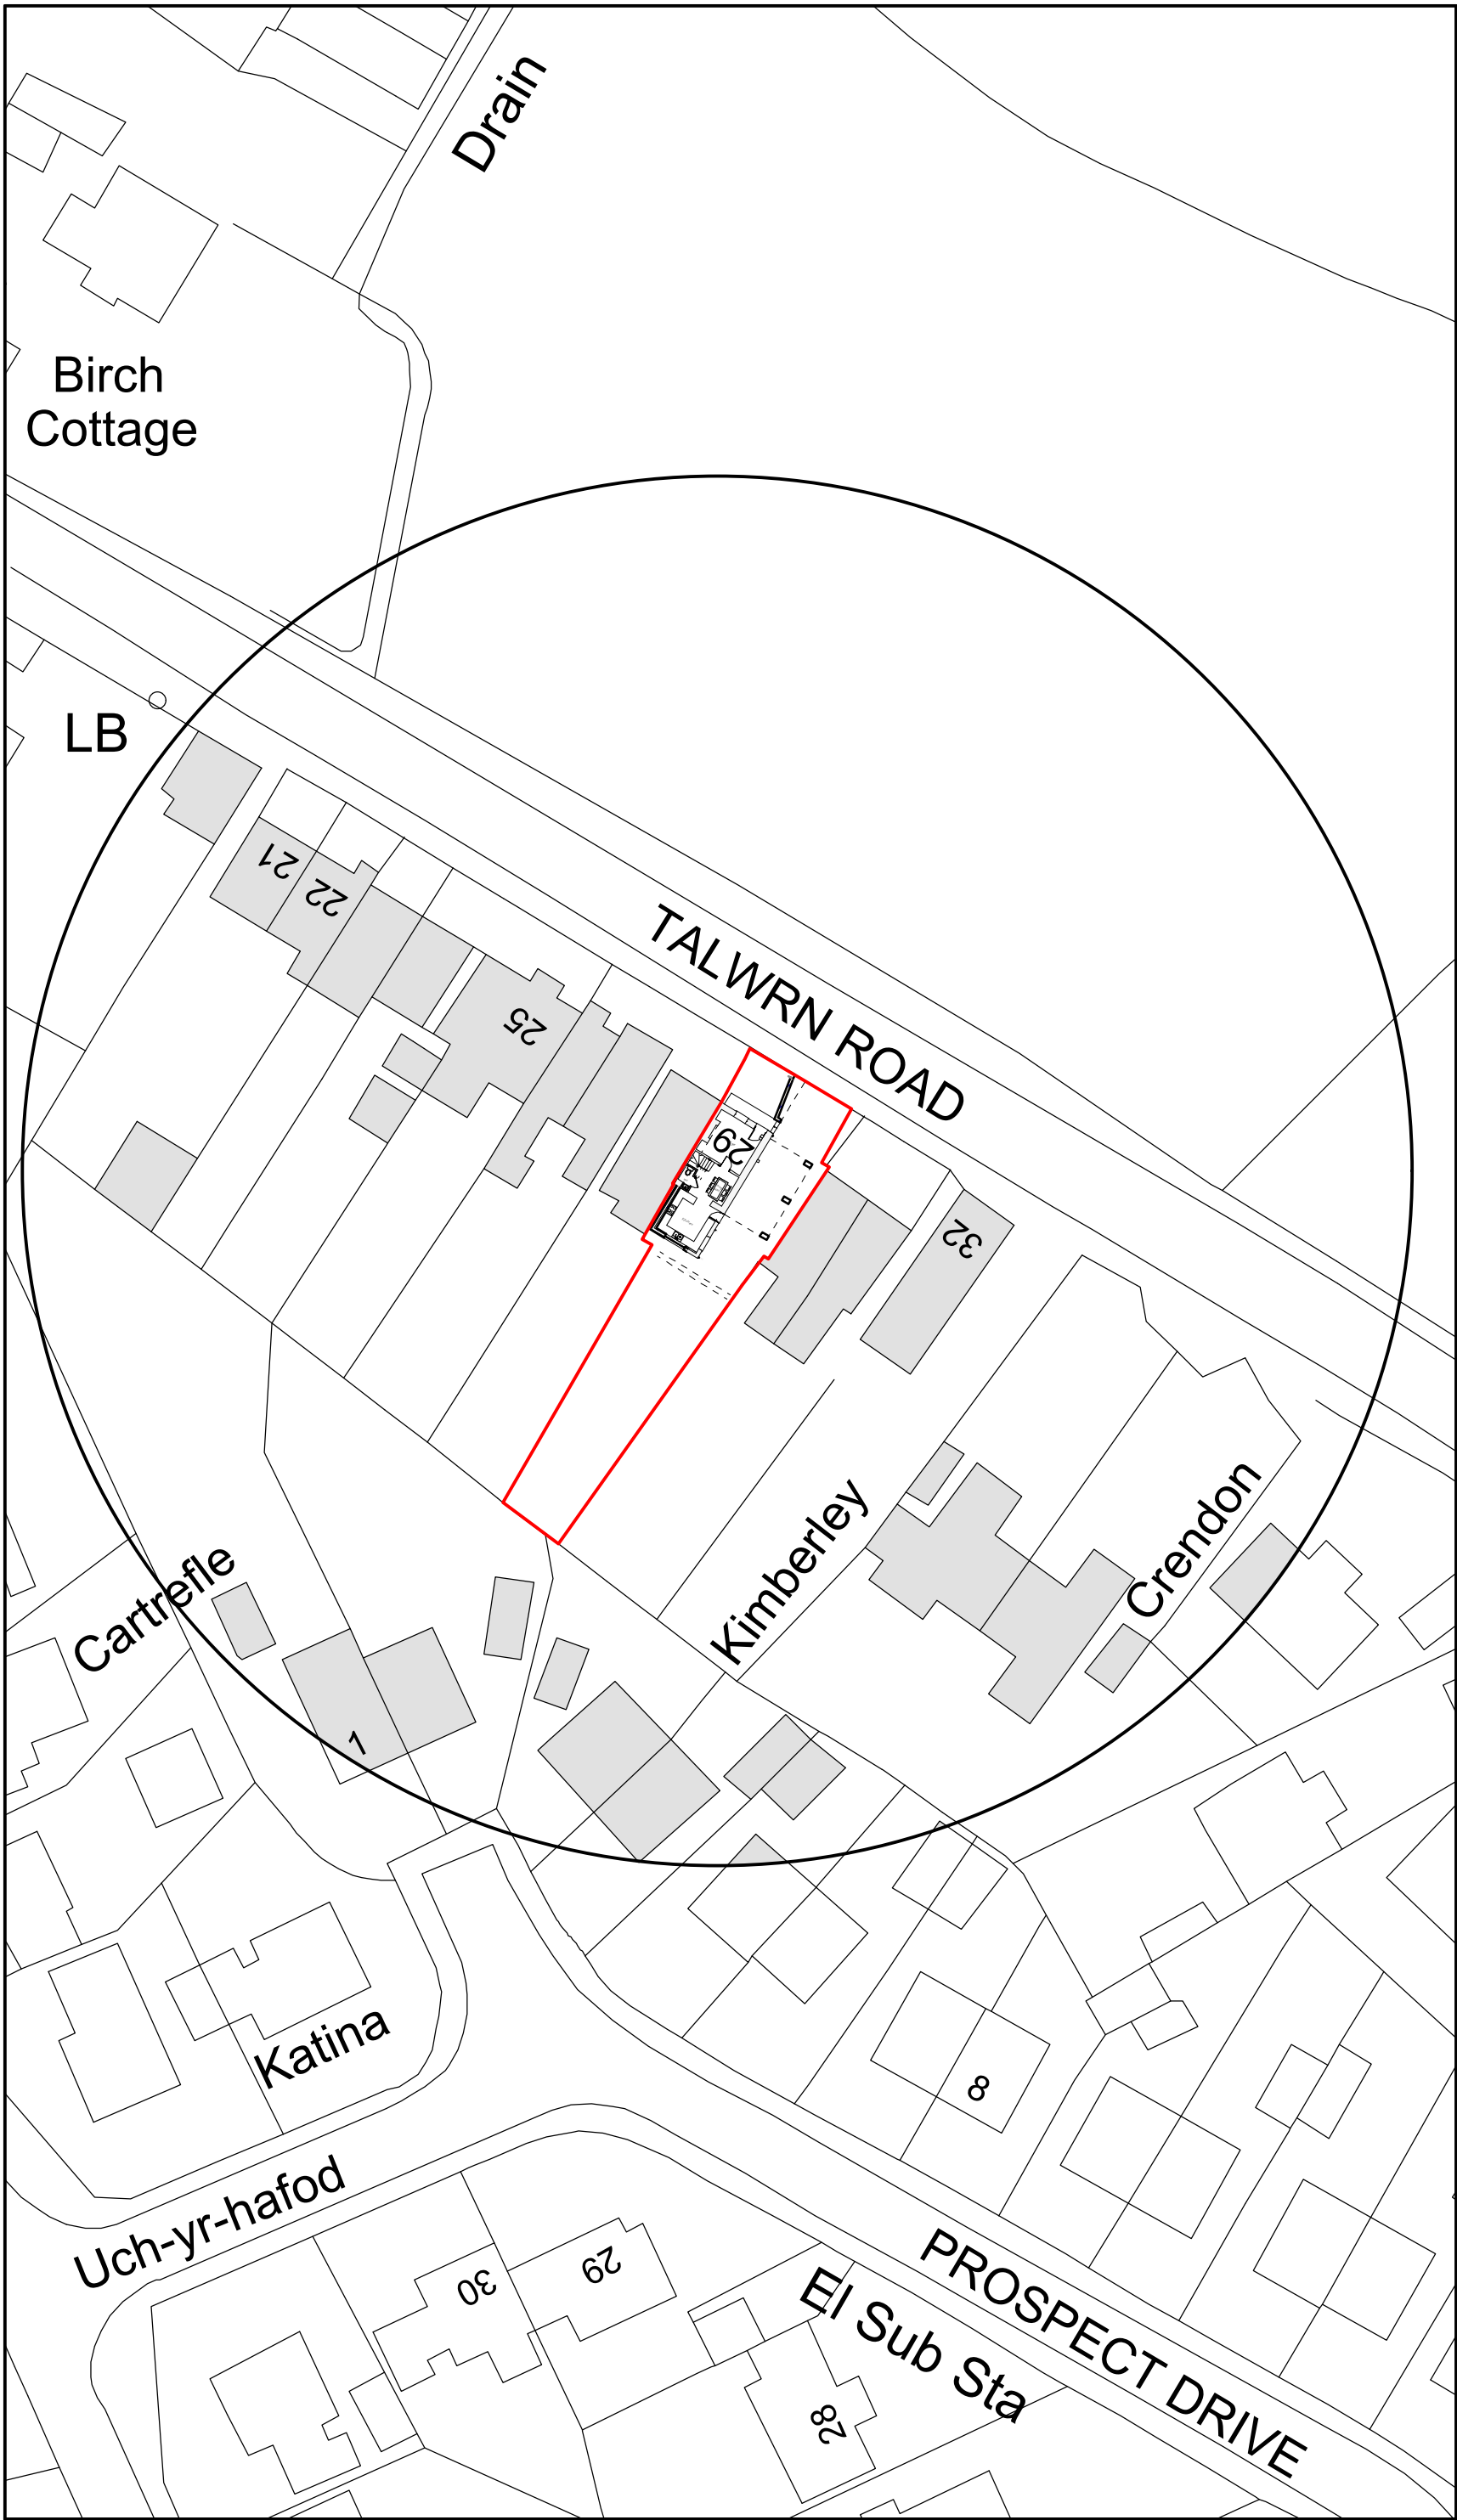

Site Plan 1:500

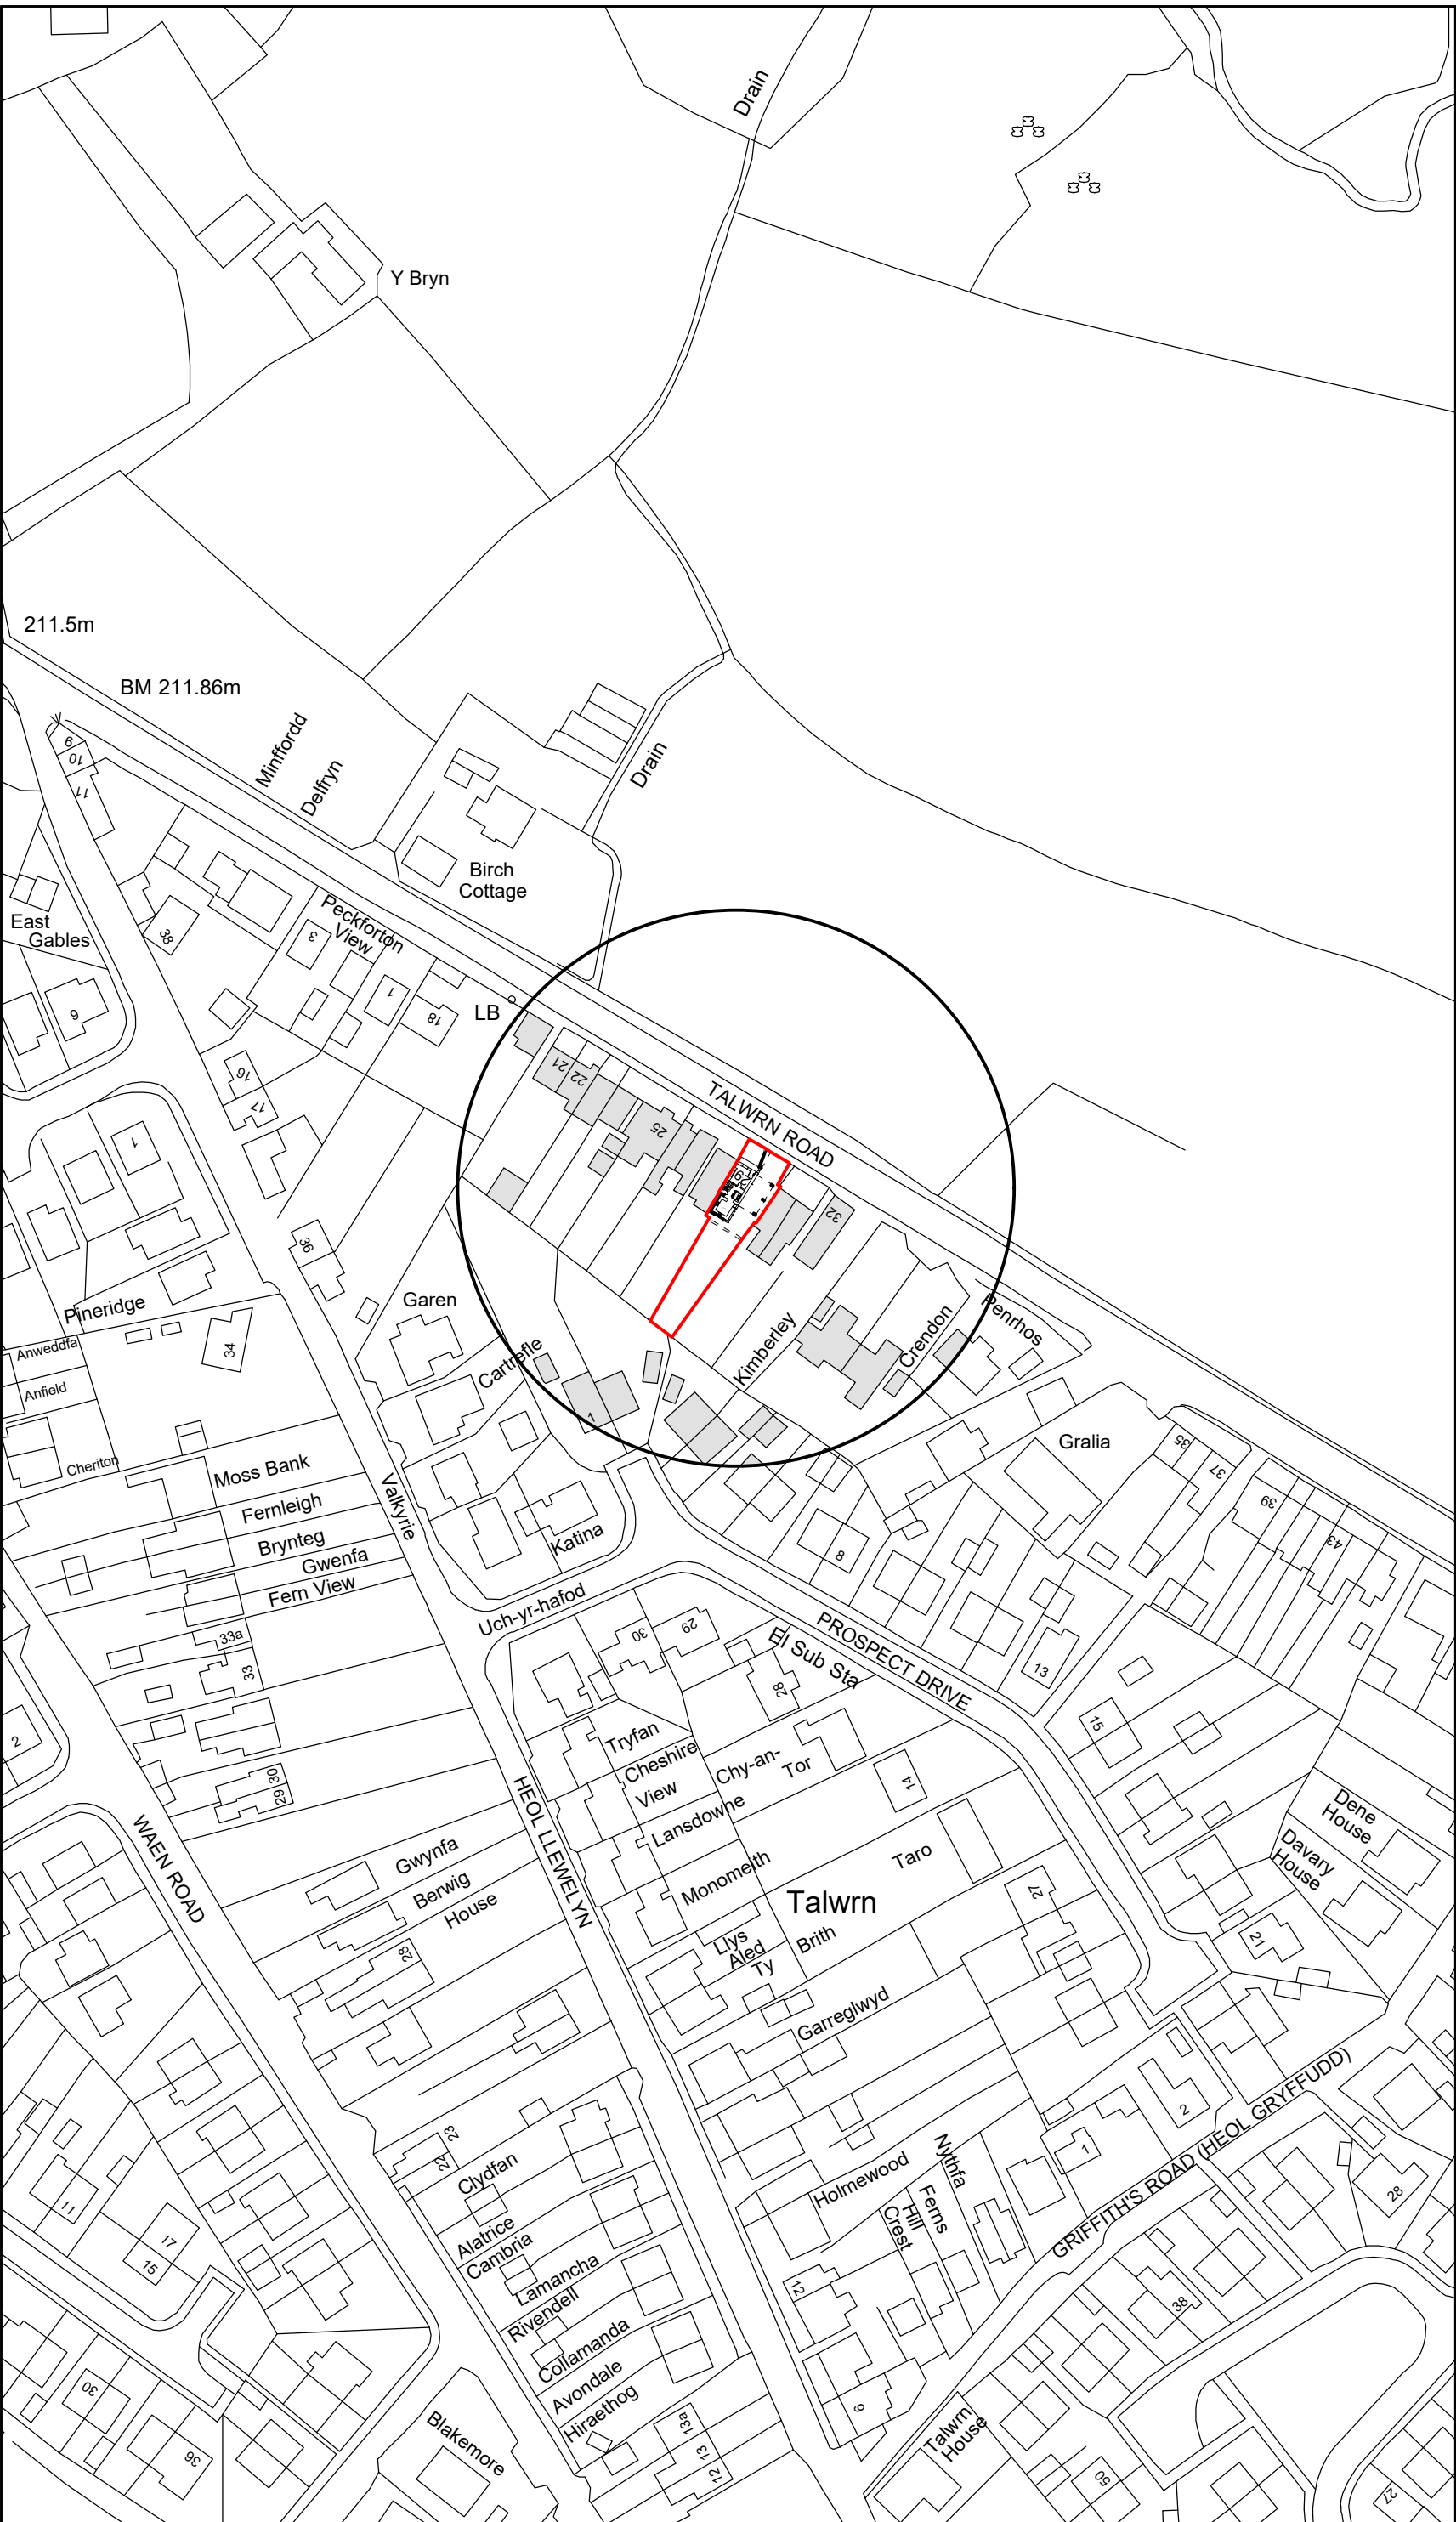

Location Plan 1:1250

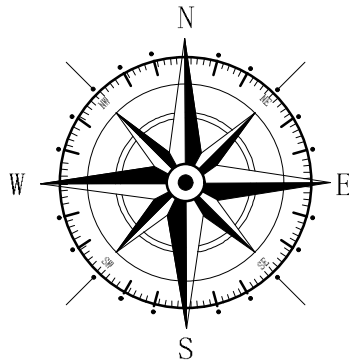

Key	
	Surrounding Buildings
	Application Site

A	10/23	Design Amends	D J E
Rev	Date	Detail	Initial

Project: Proposed Alterations to, 29 Talwrn Rd, Coedpoeth, Wrexham, LL11 3PG	
Title: Planning: Site & Location Plan	Scale: (A2) 1:500 & 1:1250

Drawn By: A.Valentine	Date: Sep 2023
Drawing No: J185/005	Sheet: 1 of 1

Office 3K4,
Redwither Business Tower,
Wrexham. LL13 9XT
Tel: 01978 356500
www.blueprintarchitectural.com
© copyright all rights reserved