


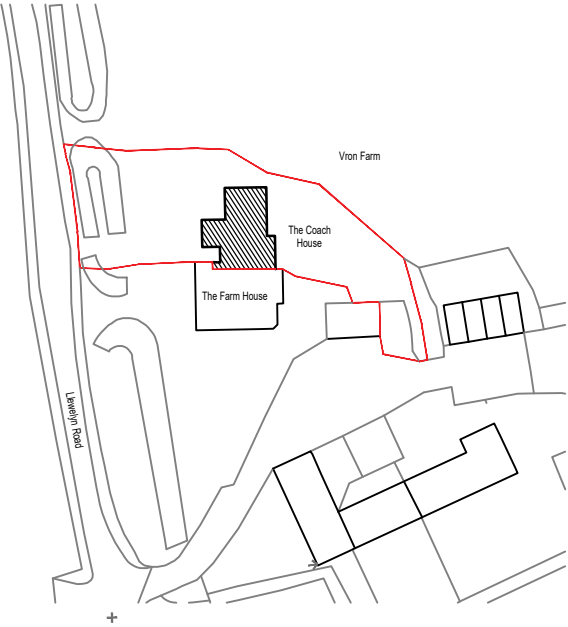

0 10m 20m 30m 40m
SCALE BAR 1:1250

THE COACH HOUSE, VRON
FARM WREXHAM, LL11 5TW
JEREMY & JACQUI BASSETT
SITE PLAN

KBArchitectureDesignStudio
49 Blundell Street
Liverpool
L1 0AN
T: 07534528192

DWG: 22005 (PL) 020
DATE: 11.05.23
SCALE: 1:1250 © A4 DRAWN: KB