




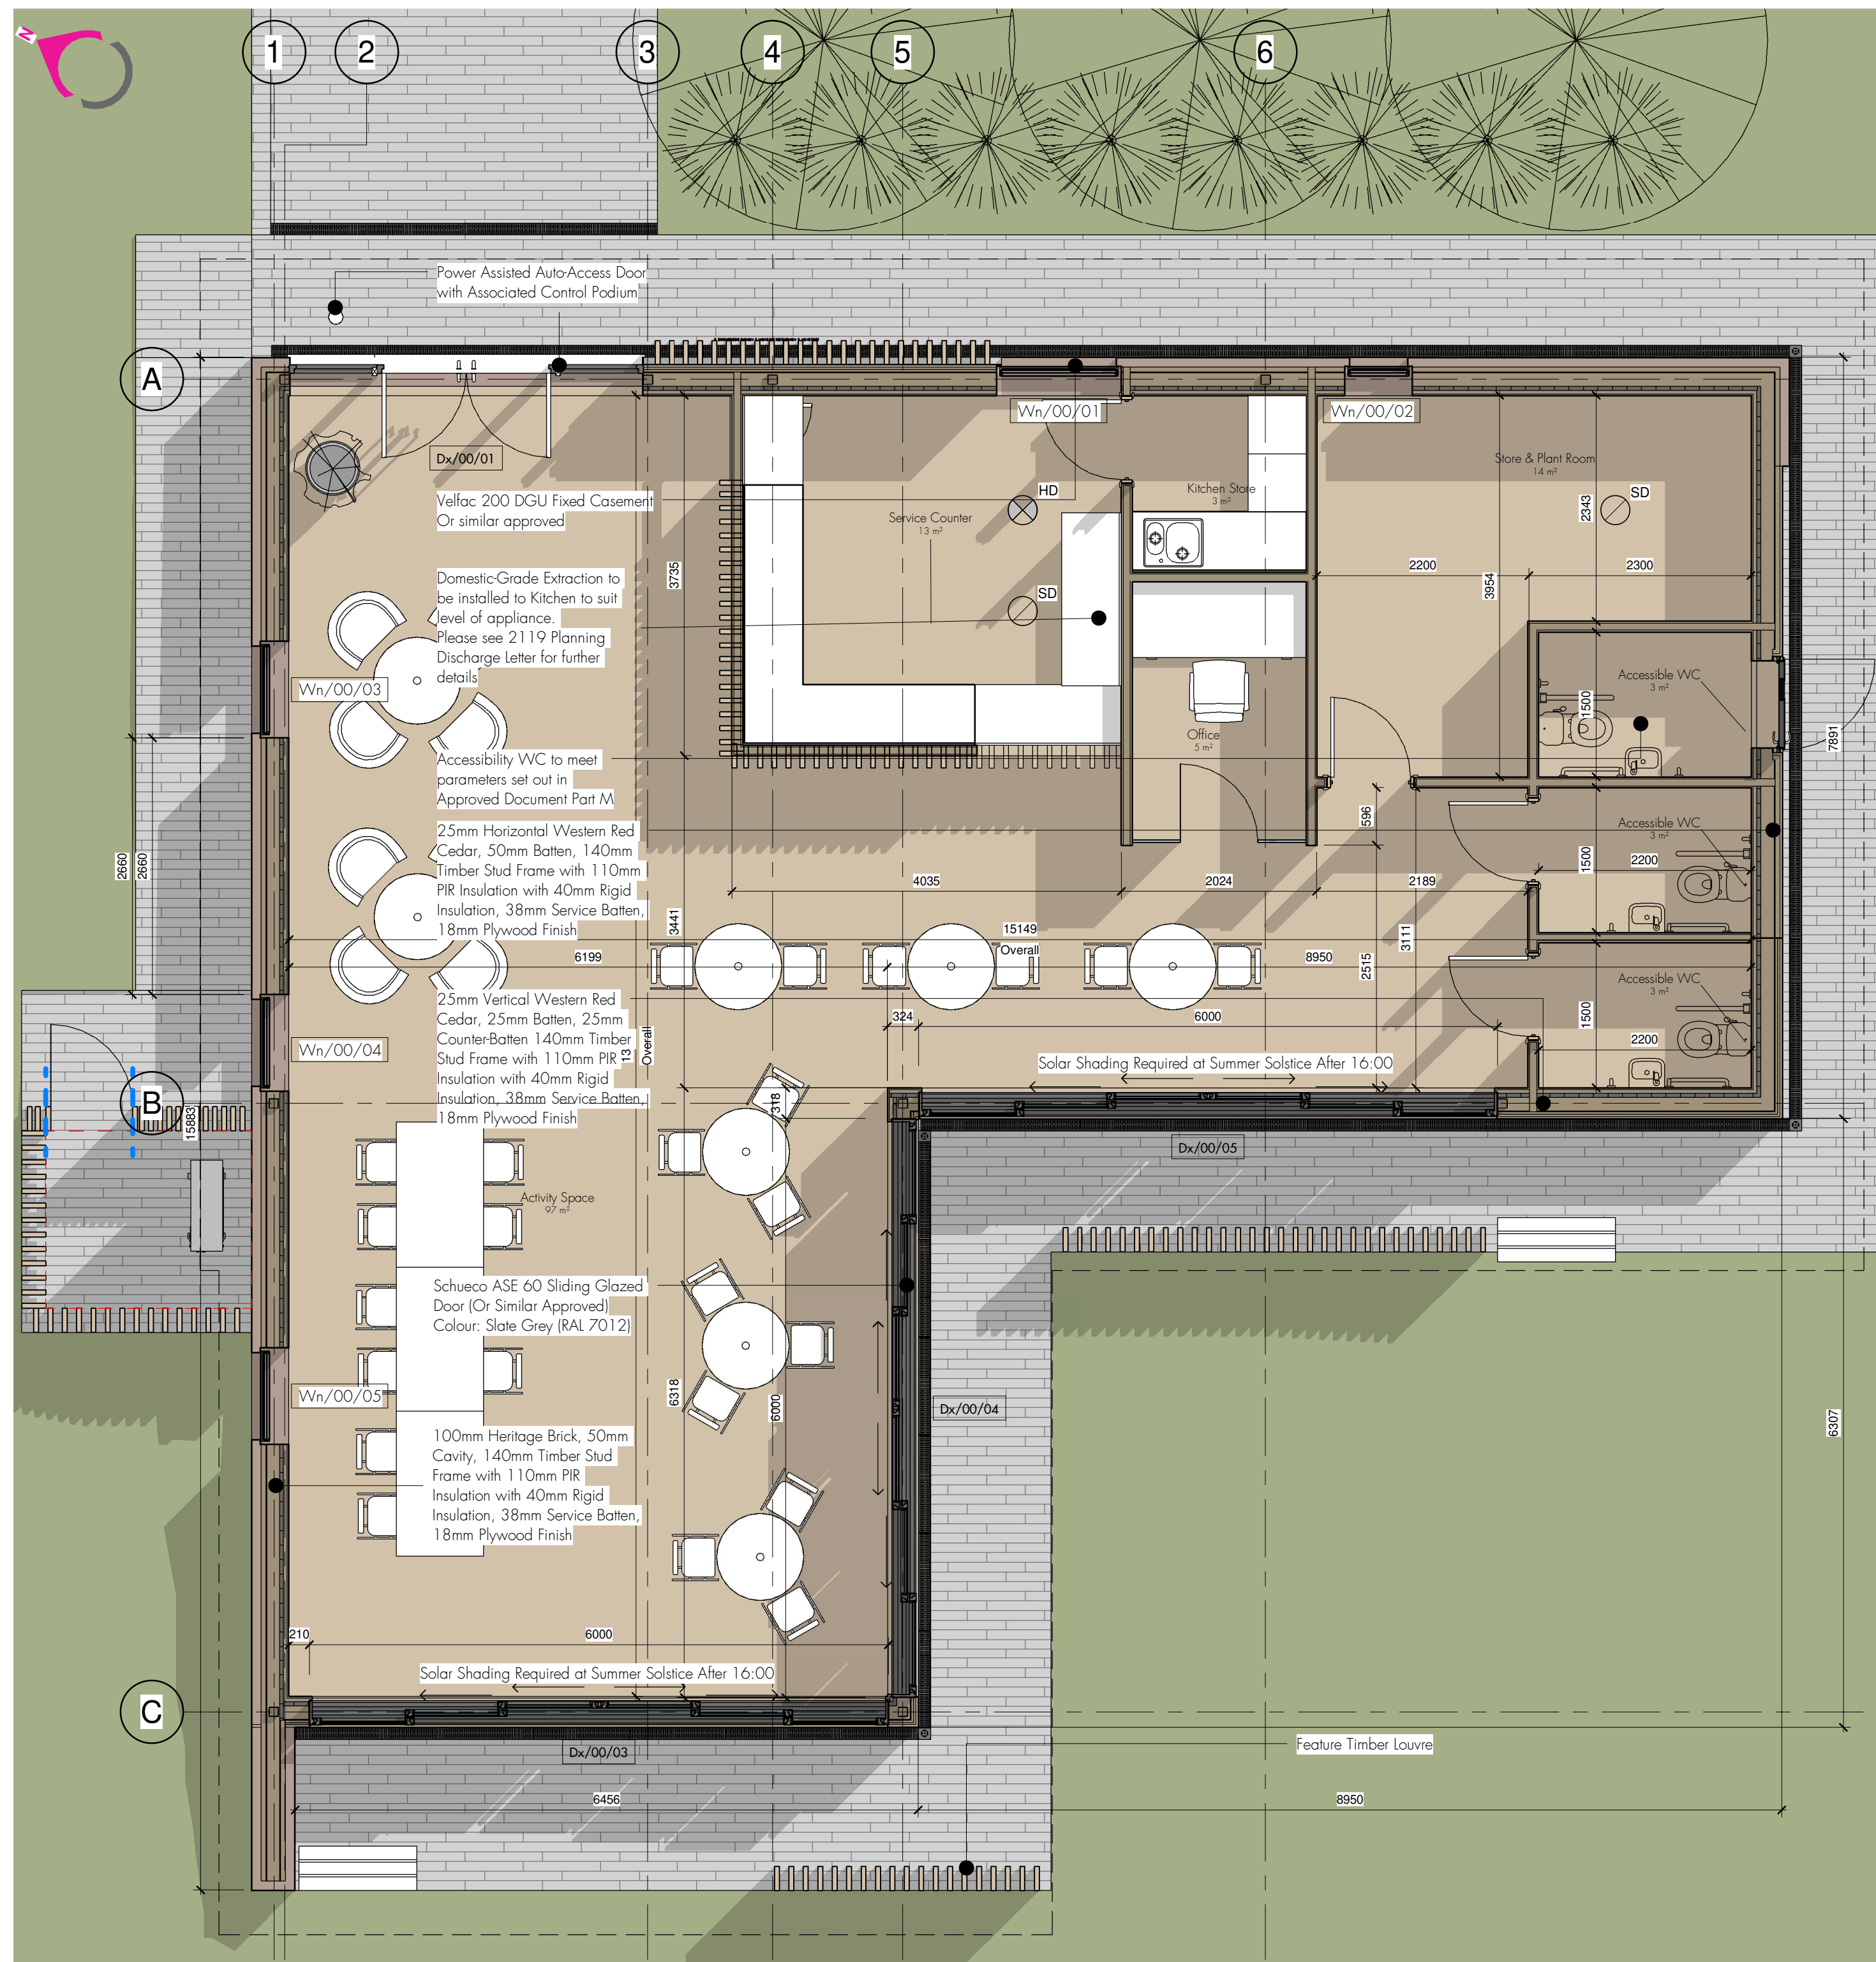


1 Proposed Ground Floor Plan  
1 : 50

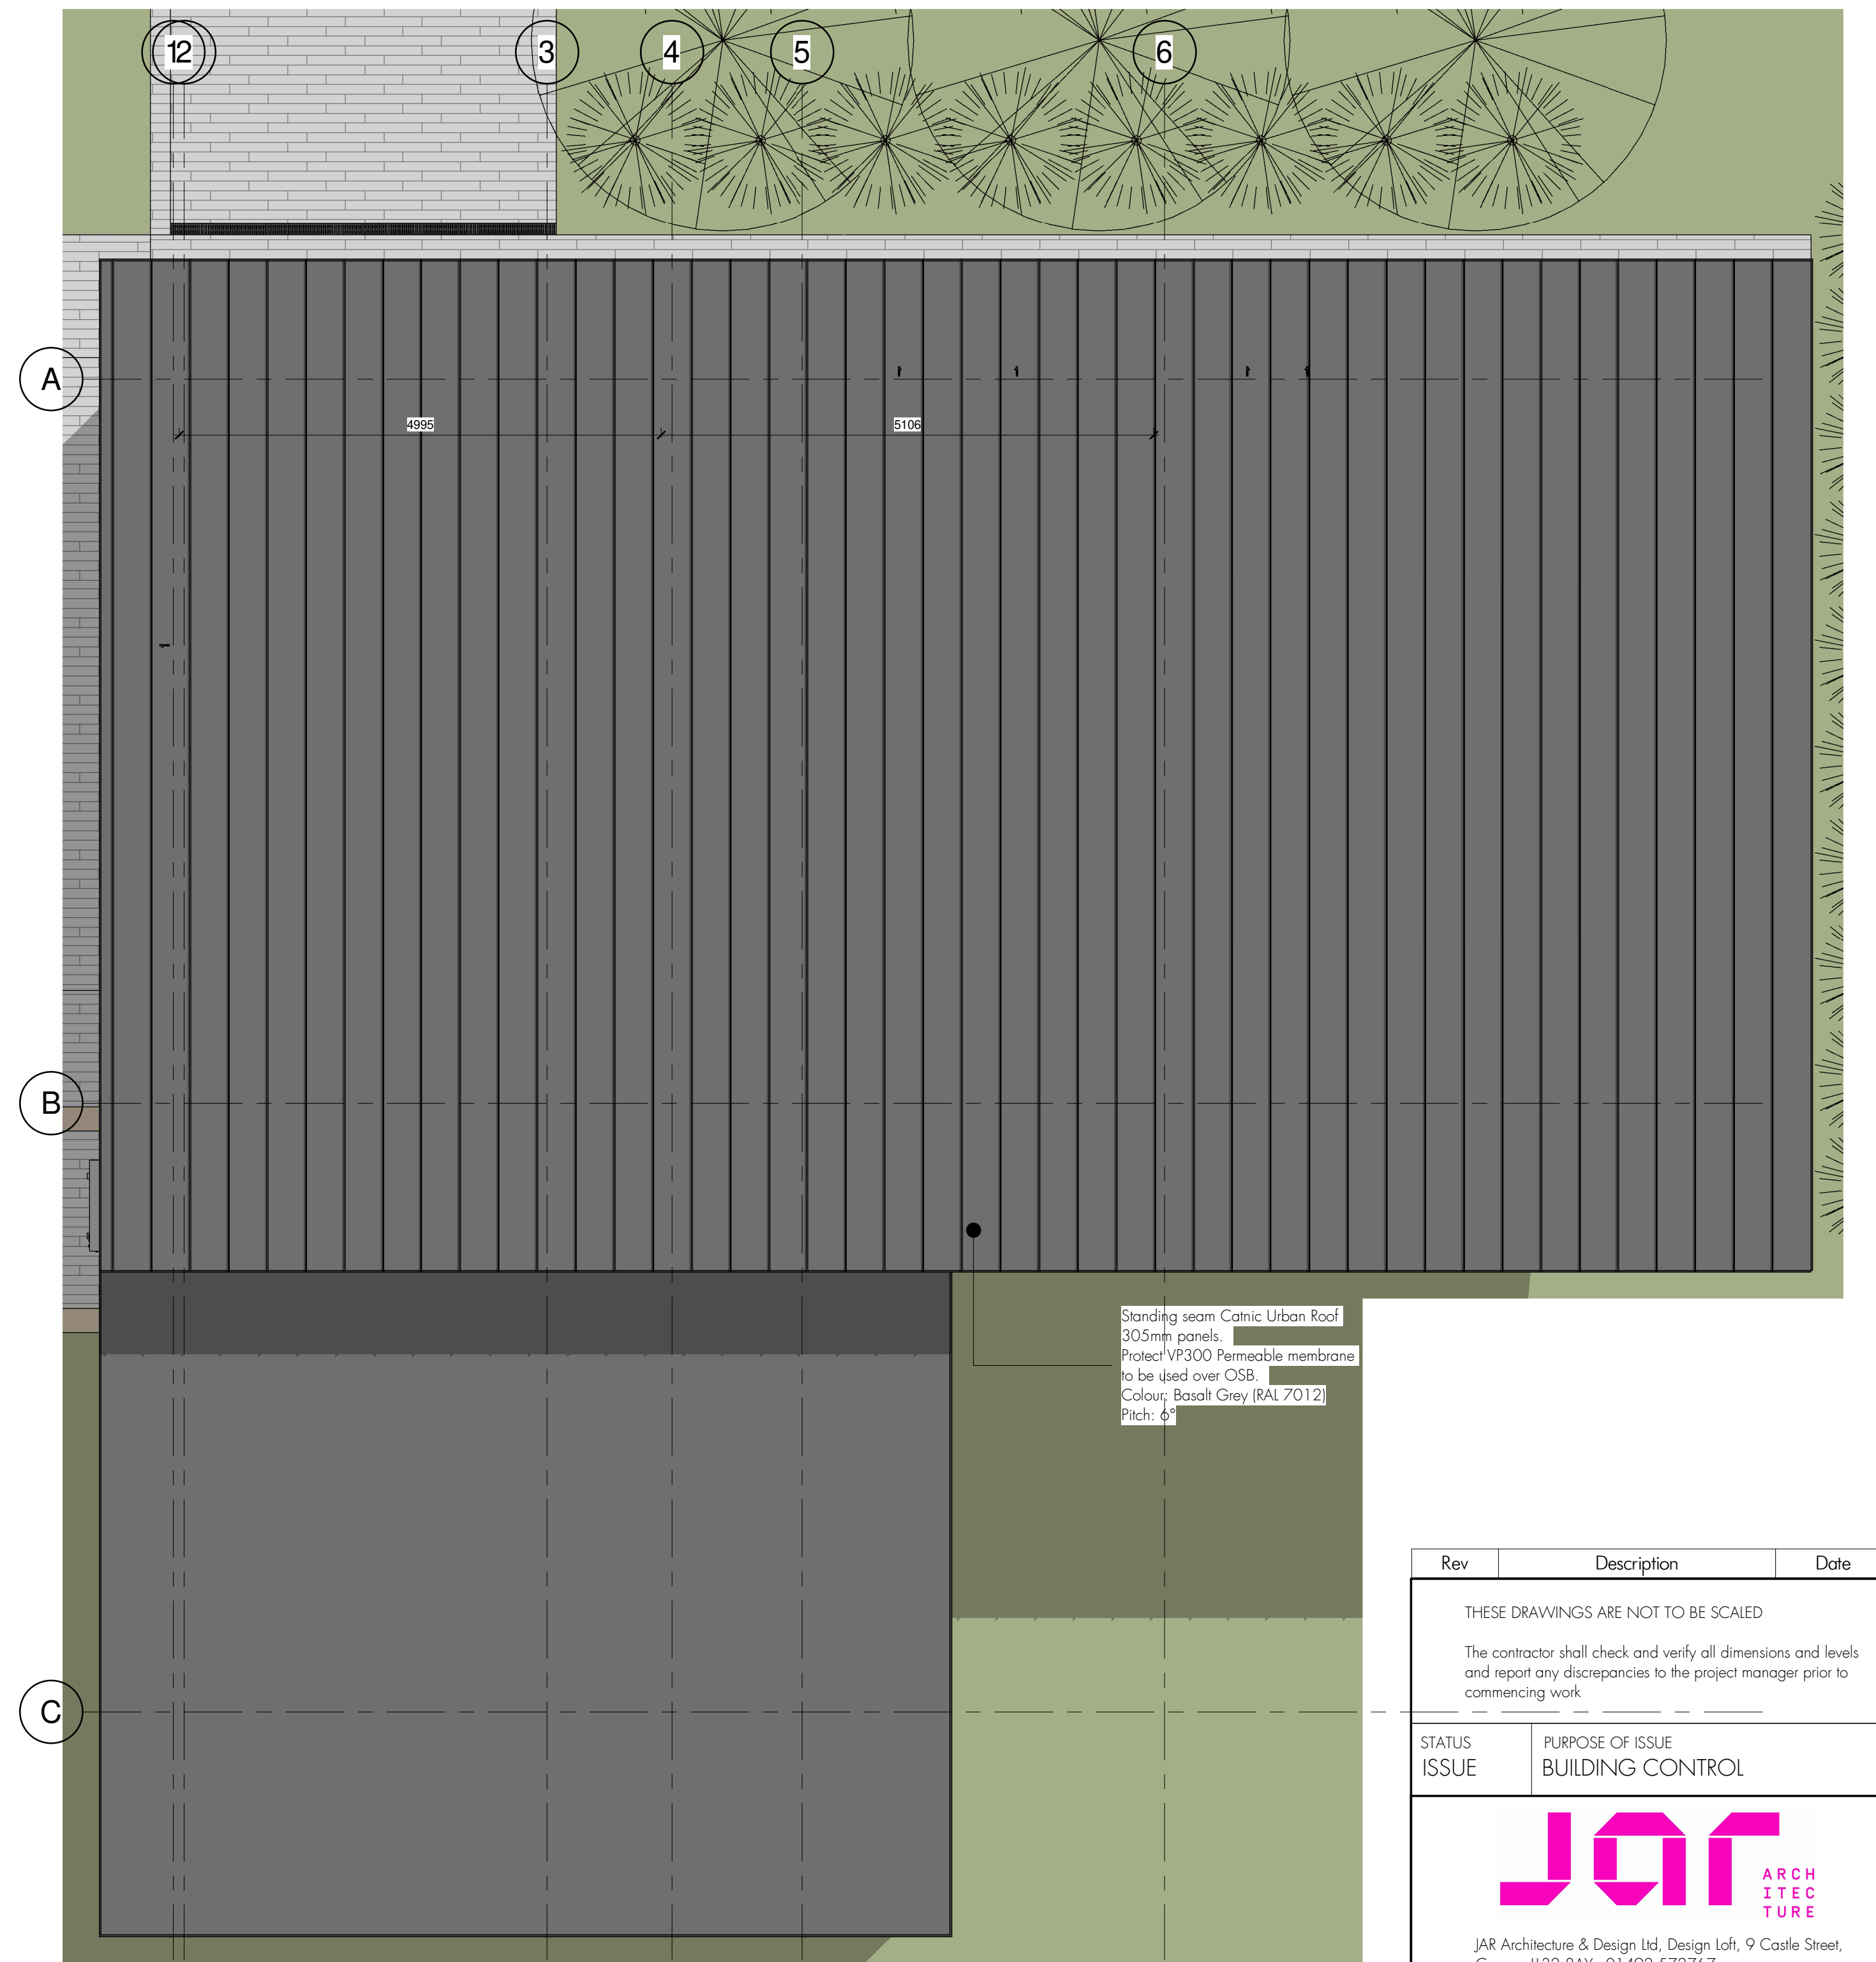

2 Proposed Roof Plan  
1 : 50

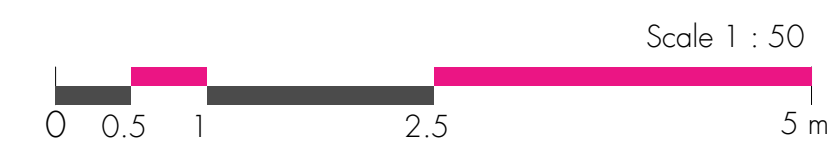
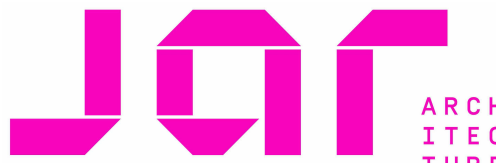
| Rev   | Description                          | Date                   |
|---|--------------------------------------|------------------------|
| THESE DRAWINGS ARE NOT TO BE SCALED   |                                      |                        |
| The contractor shall check and verify all dimensions and levels and report any discrepancies to the project manager prior to commencing work                                                           |                                      |                        |
| STATUS<br>ISSUE   | PURPOSE OF ISSUE<br>BUILDING CONTROL |                        |
| <div><p>JAR Architecture &amp; Design Ltd, Design Loft, 9 Castle Street, Conwy, LL32 8AY • 01492 572767</p></div> |                                      |                        |
| PROJECT P2022/0008 Discharge of Conditions 4, 5, 7, 11, 12   |                                      |                        |
| ADDRESS<br>Rossett Community Hub, The Green, Rossett, LL12 0EY   |                                      |                        |
| TITLE<br>Proposed Floor & Roof Plan   |                                      |                        |
| DRAWN BY<br>RS   | CHECKED BY<br>JR                     | DATE<br>08/24/18       |
| SCALE (@ A1)<br>1 : 50   |                                      | PROJECT NUMBER<br>2119 |
| DRAWING NUMBER<br>A.200   |                                      | REV                    |