





Planting Stock Specification					
Species	Shape	Stem Girth @ 1m	Height	Container Volume	Production Method
Species Field Maple FM (Acer campestre)	Standard	8cm - 10cm	2.5m - 3m	45 lts	Container Grown
All landscaping works to be completed in all respects within three months of the first use / occupation of the development, with the exception of soft landscaping / planting which shall be carried out in the first planting season (November to March) or seeding season (April to September) following the first use					

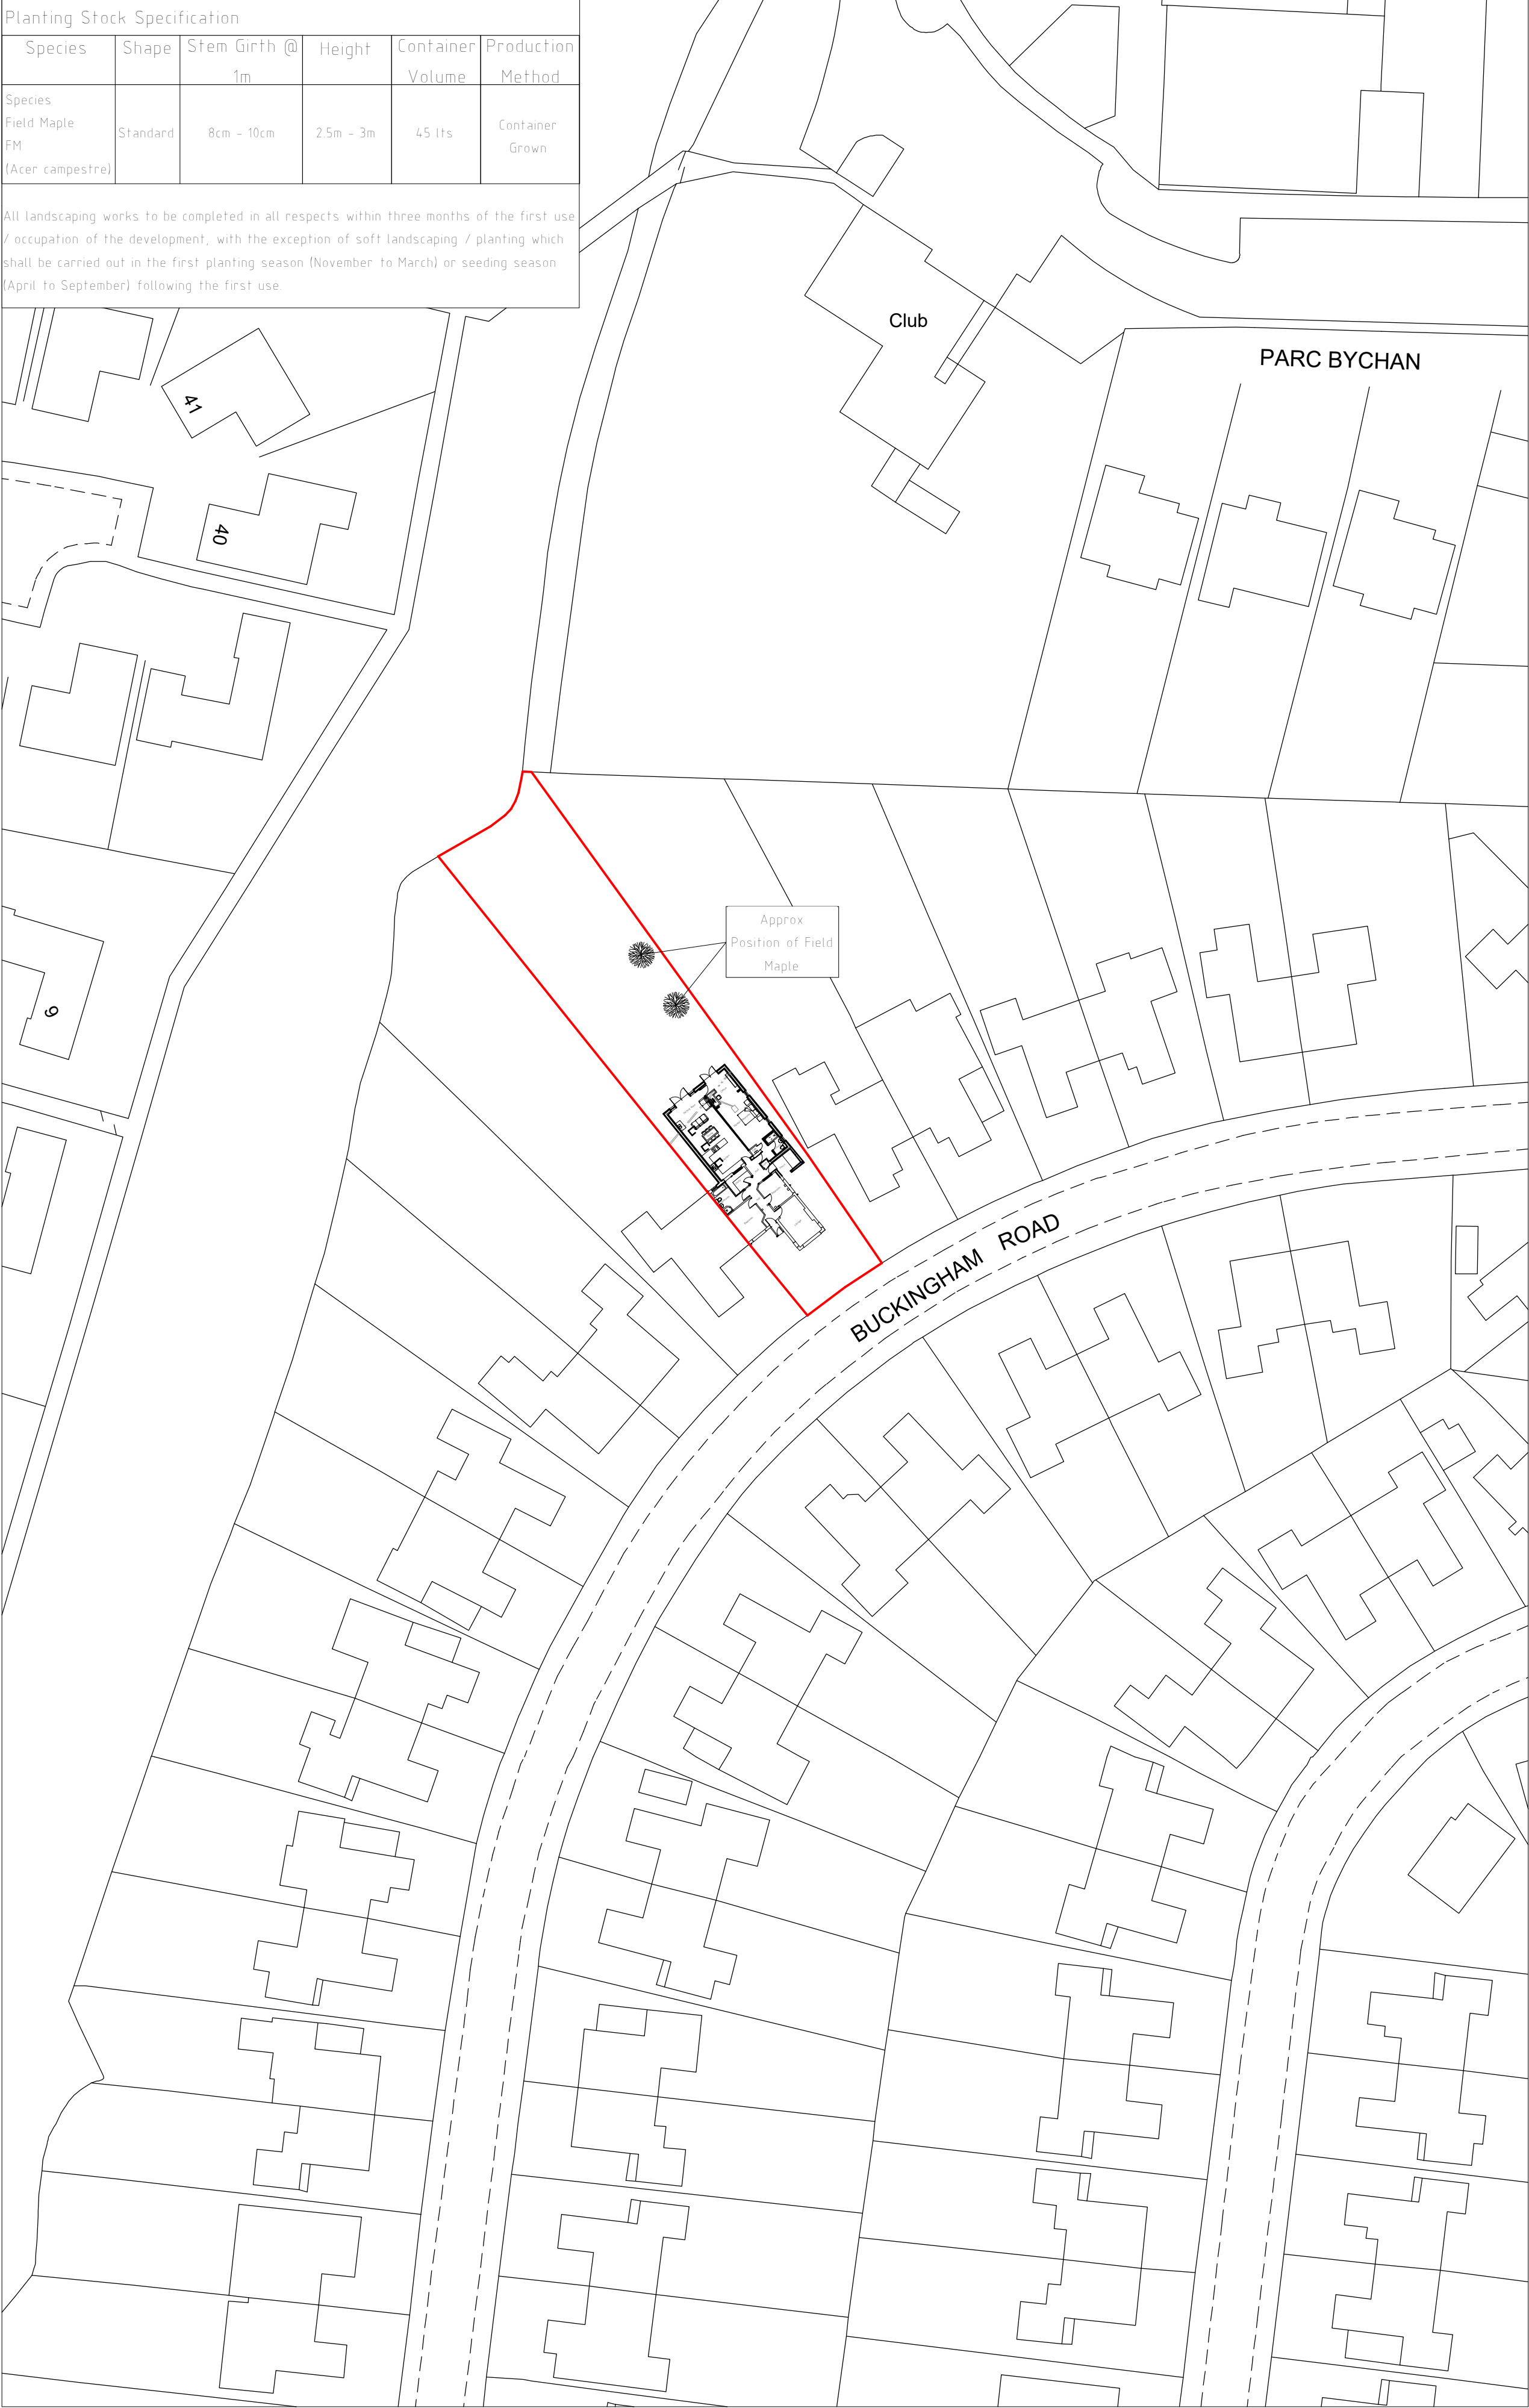

Site Plan 1:500

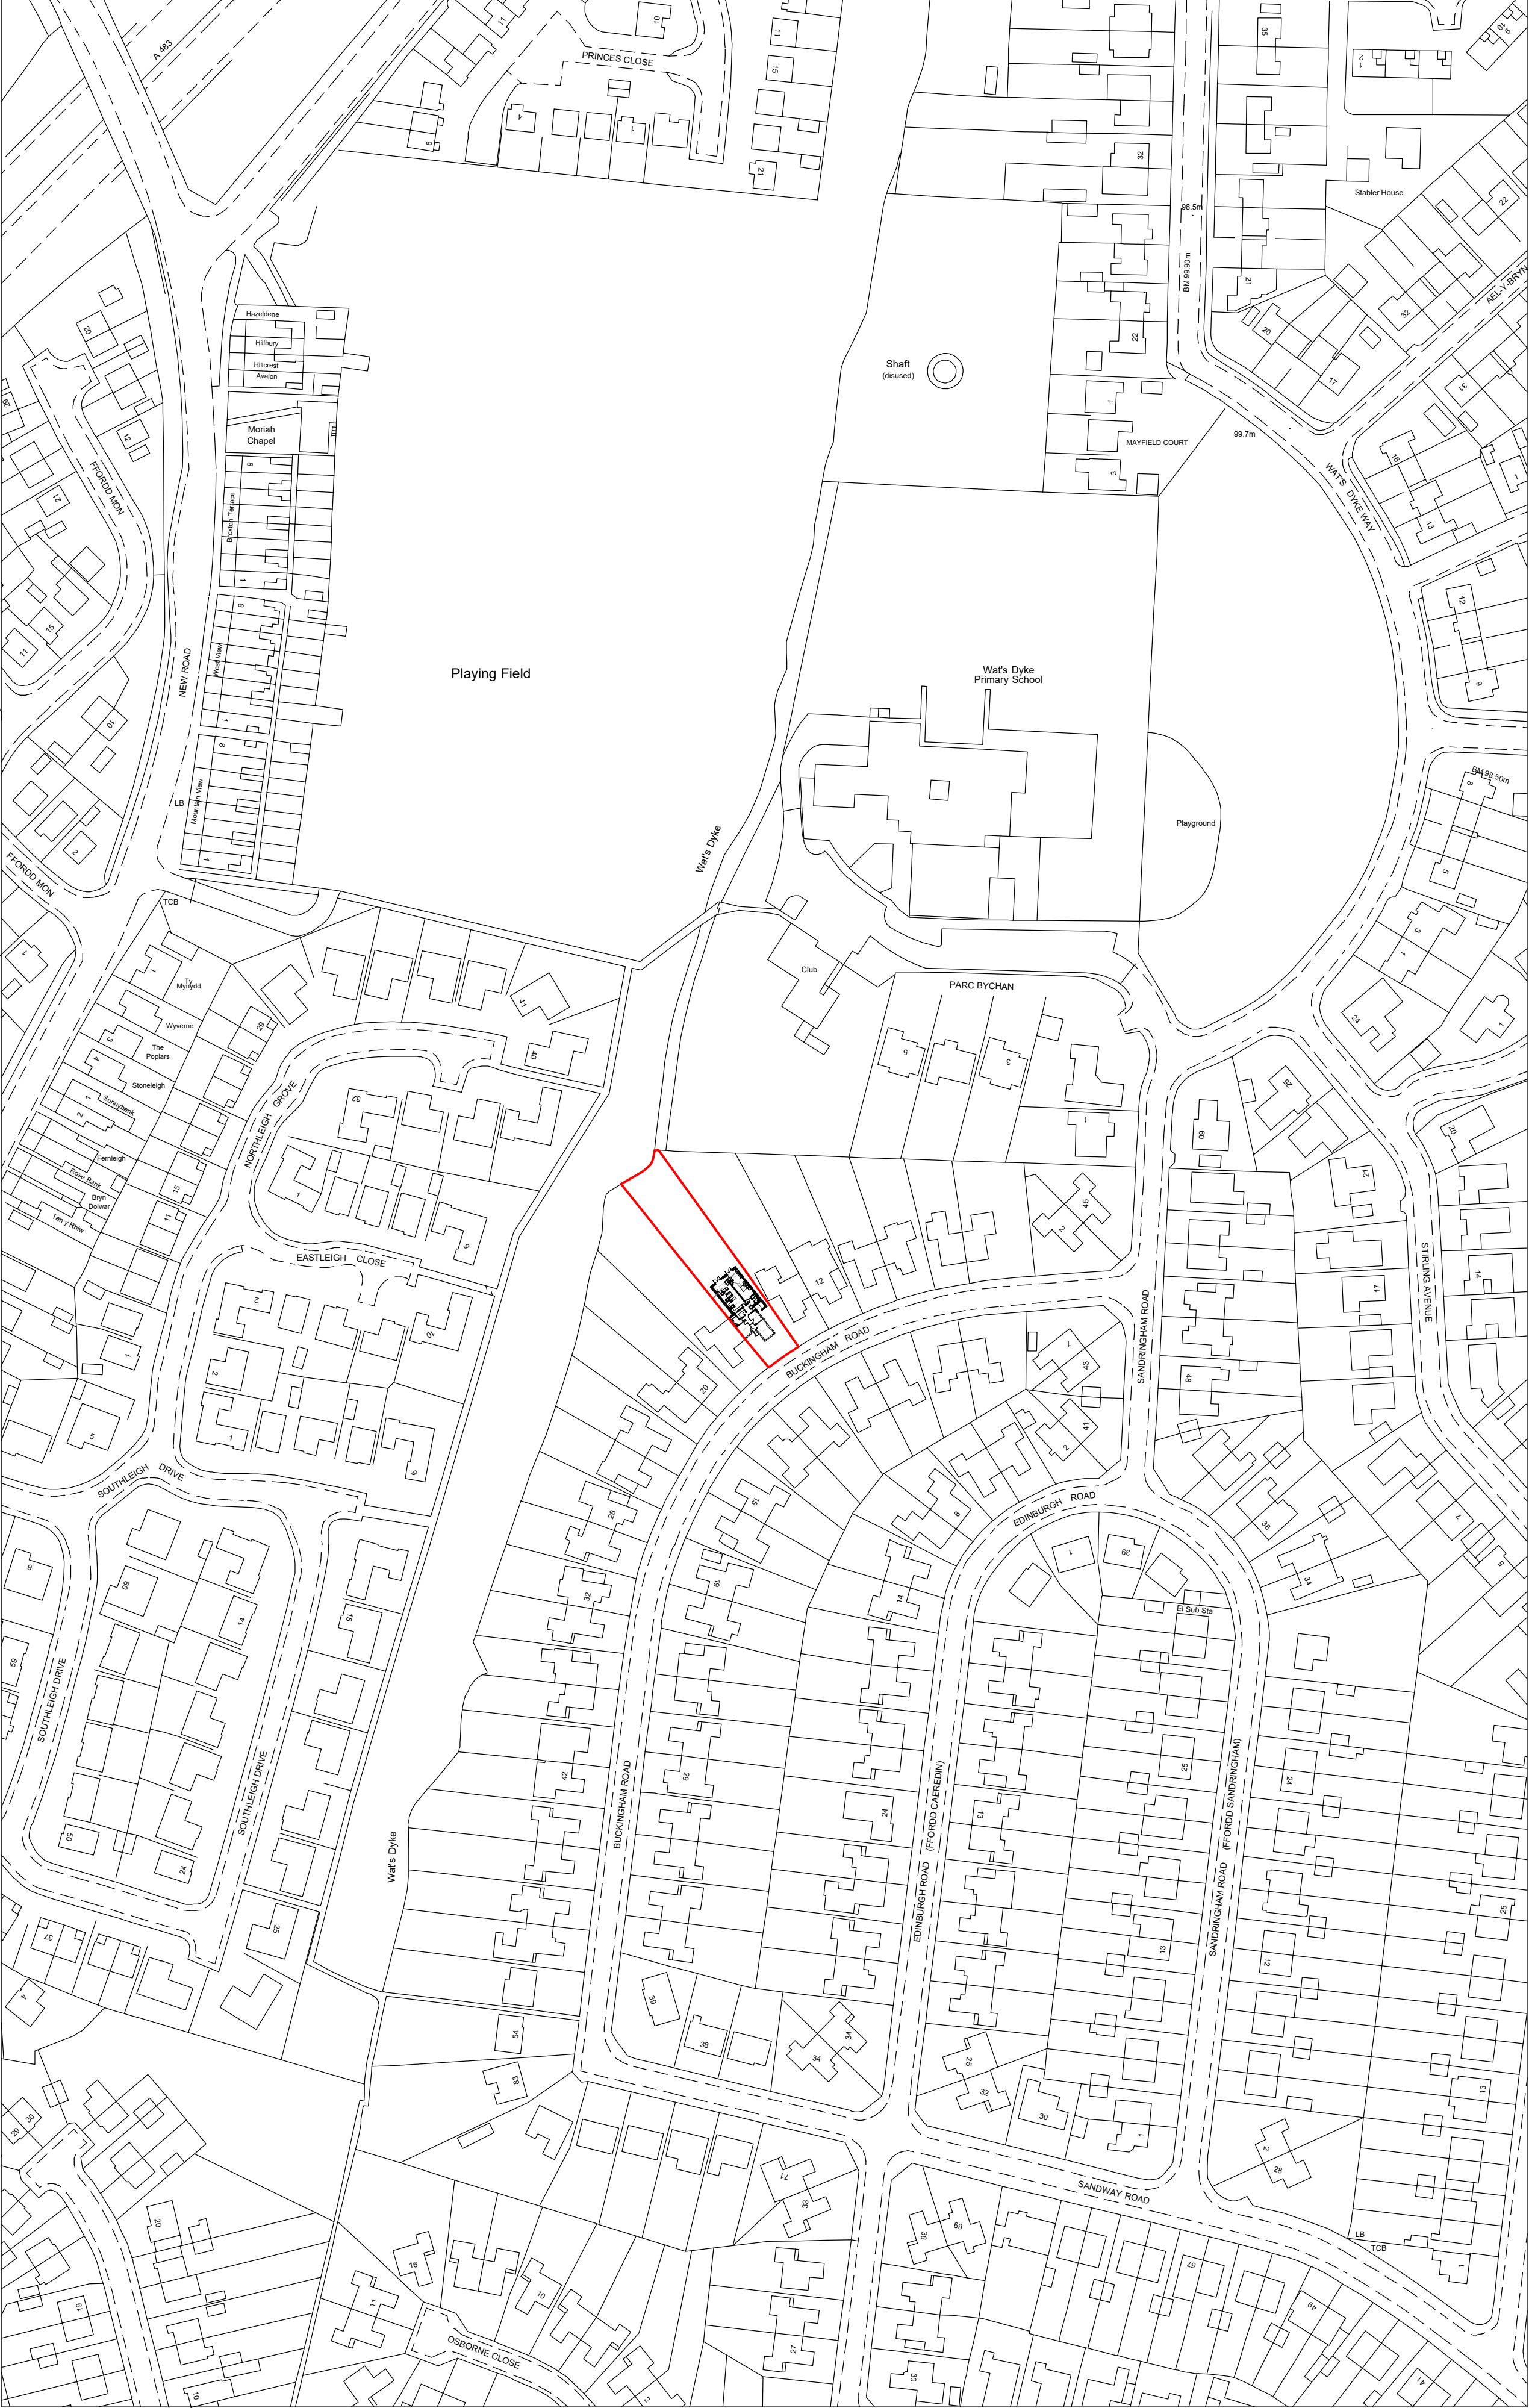

Location Plan 1:1250

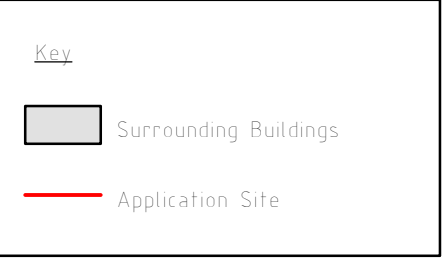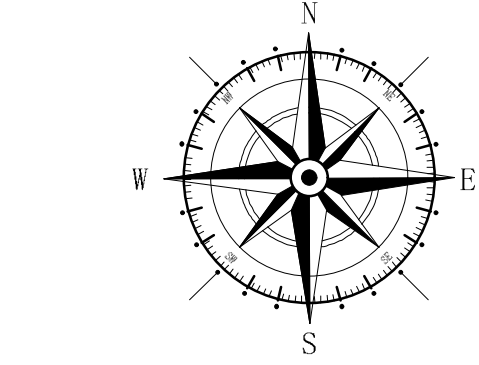

Rev	Date	Detail	Initial
Project: Proposed Alterations to, 16 Buckingham Road, Wrexham, LL11 2RH			
Title: Planning Site & Location Plan		Scale: (A1) 1:500 & 1:1250	
Drawn By: L.Roberts		Date: Jan 2024	
Drawing No: E088/006		Sheet: 1 of 1	
Office 3K4, Redwither Business Tower, Wrexham, LL13 9XT Tel: 01978 356500 www.blueprintarchitectural.com © copyright all rights reserved			