


A	Survey Drawing	13/07/23
B	Sketch Proposals	24/07/23
C	ASHP Added	02/08/23
D	Planning Application	16/08/23



1 North East Elevation

0m 2m 4m 6m 8m 10m


VISUAL SCALE 1:100

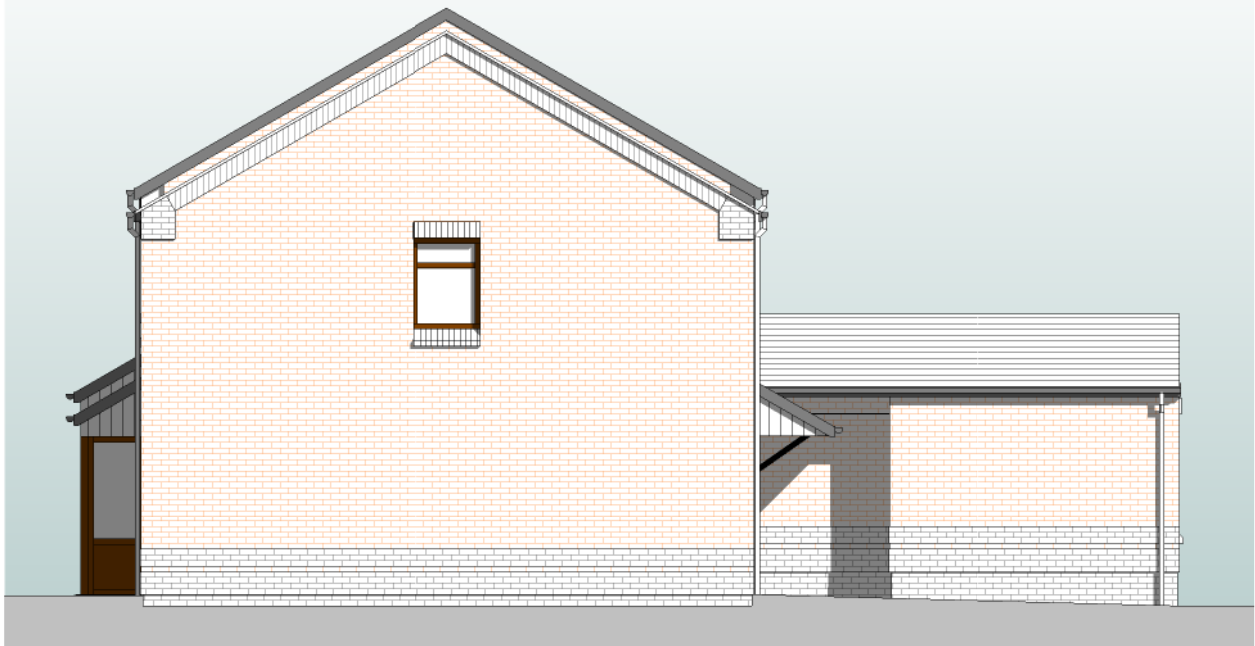


2 South East Elevation



3 South West Elevation

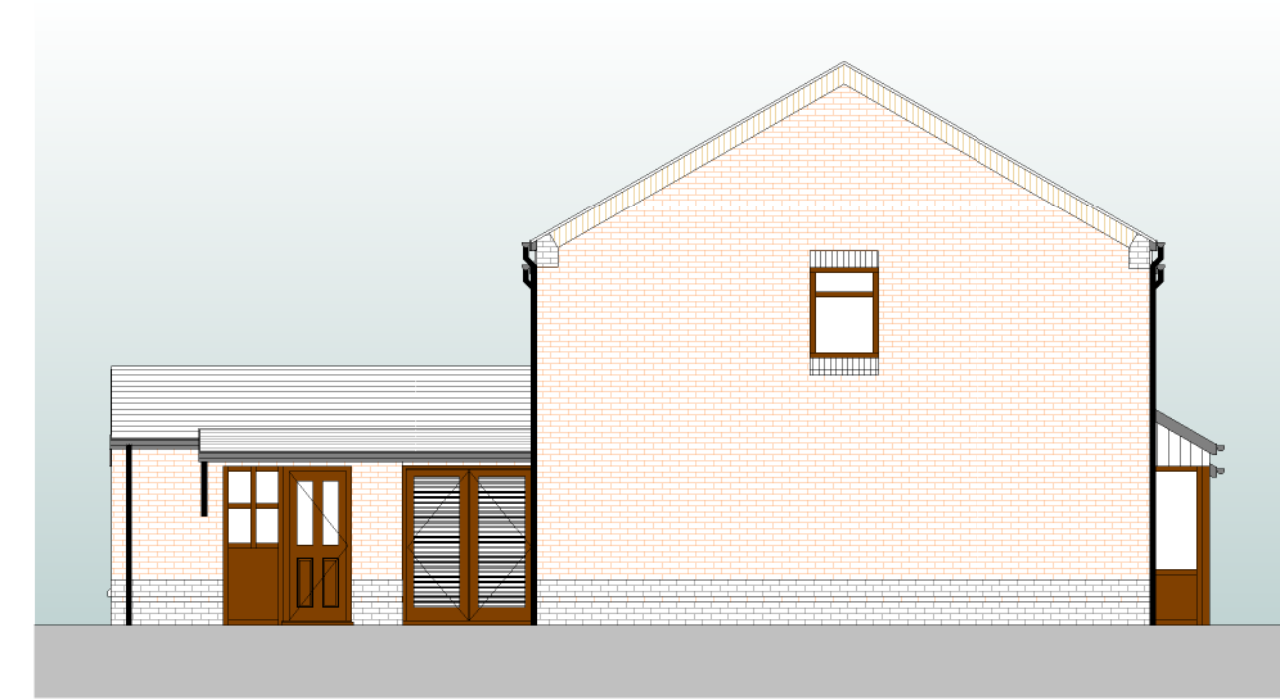


4 North West Elevation

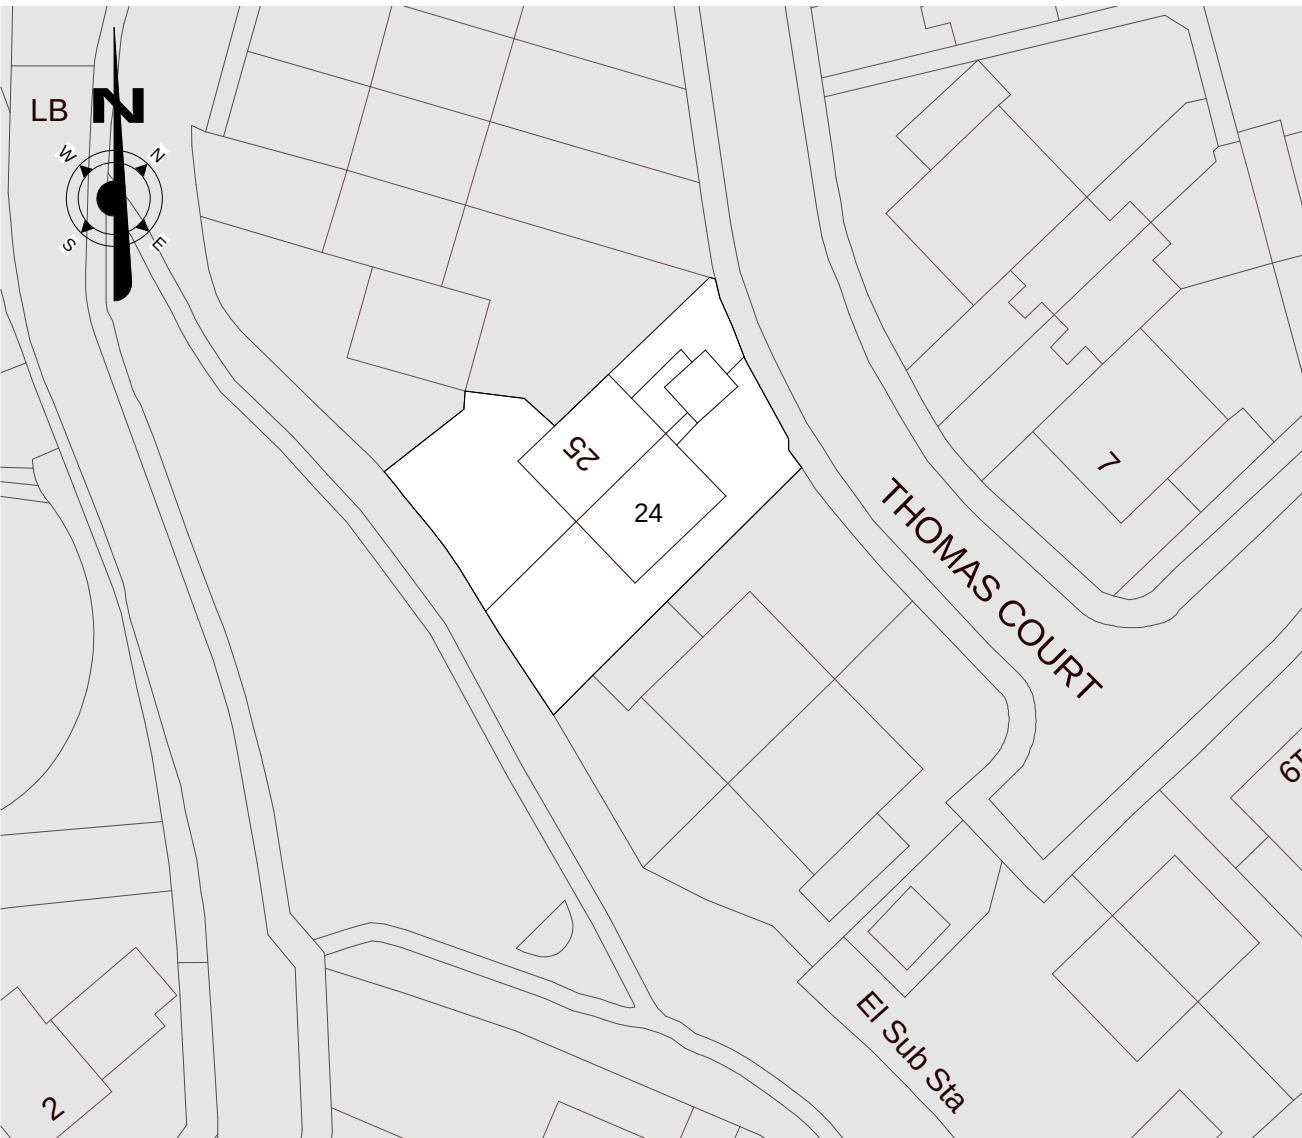


6 Block Plan

0m 10m 20m 30m 40m 50m

VISUAL SCALE 1:500

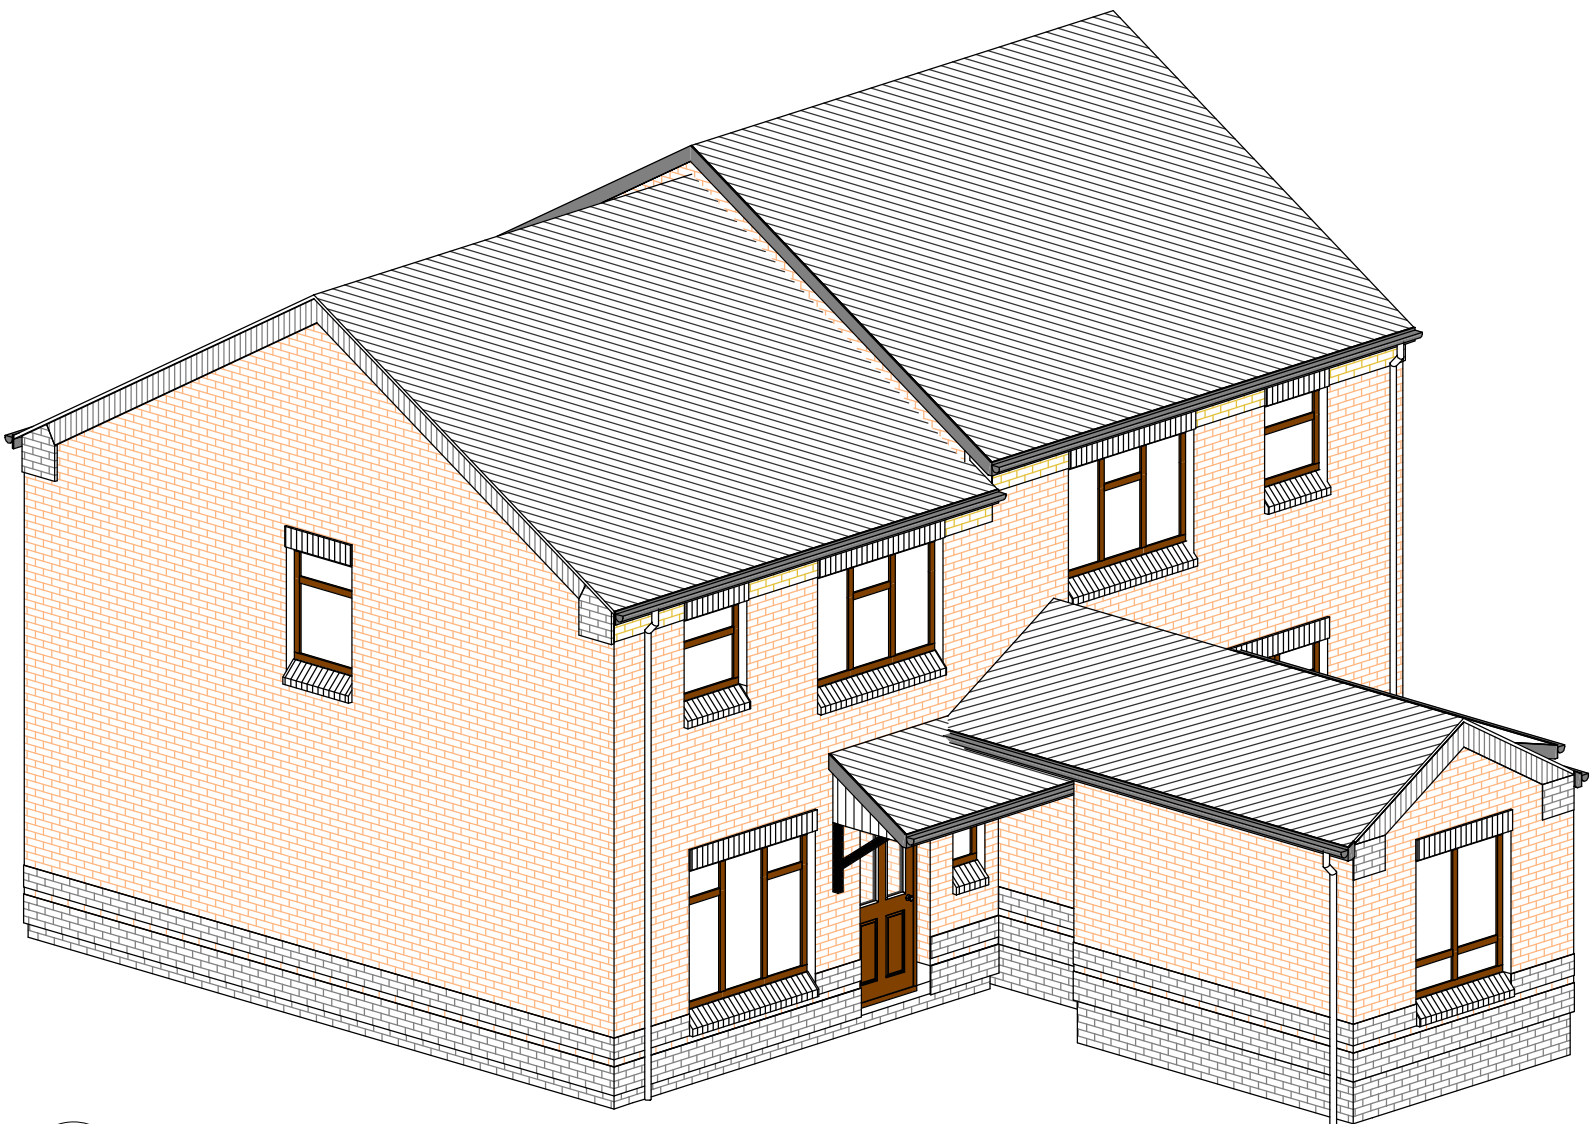

7 East 3D View

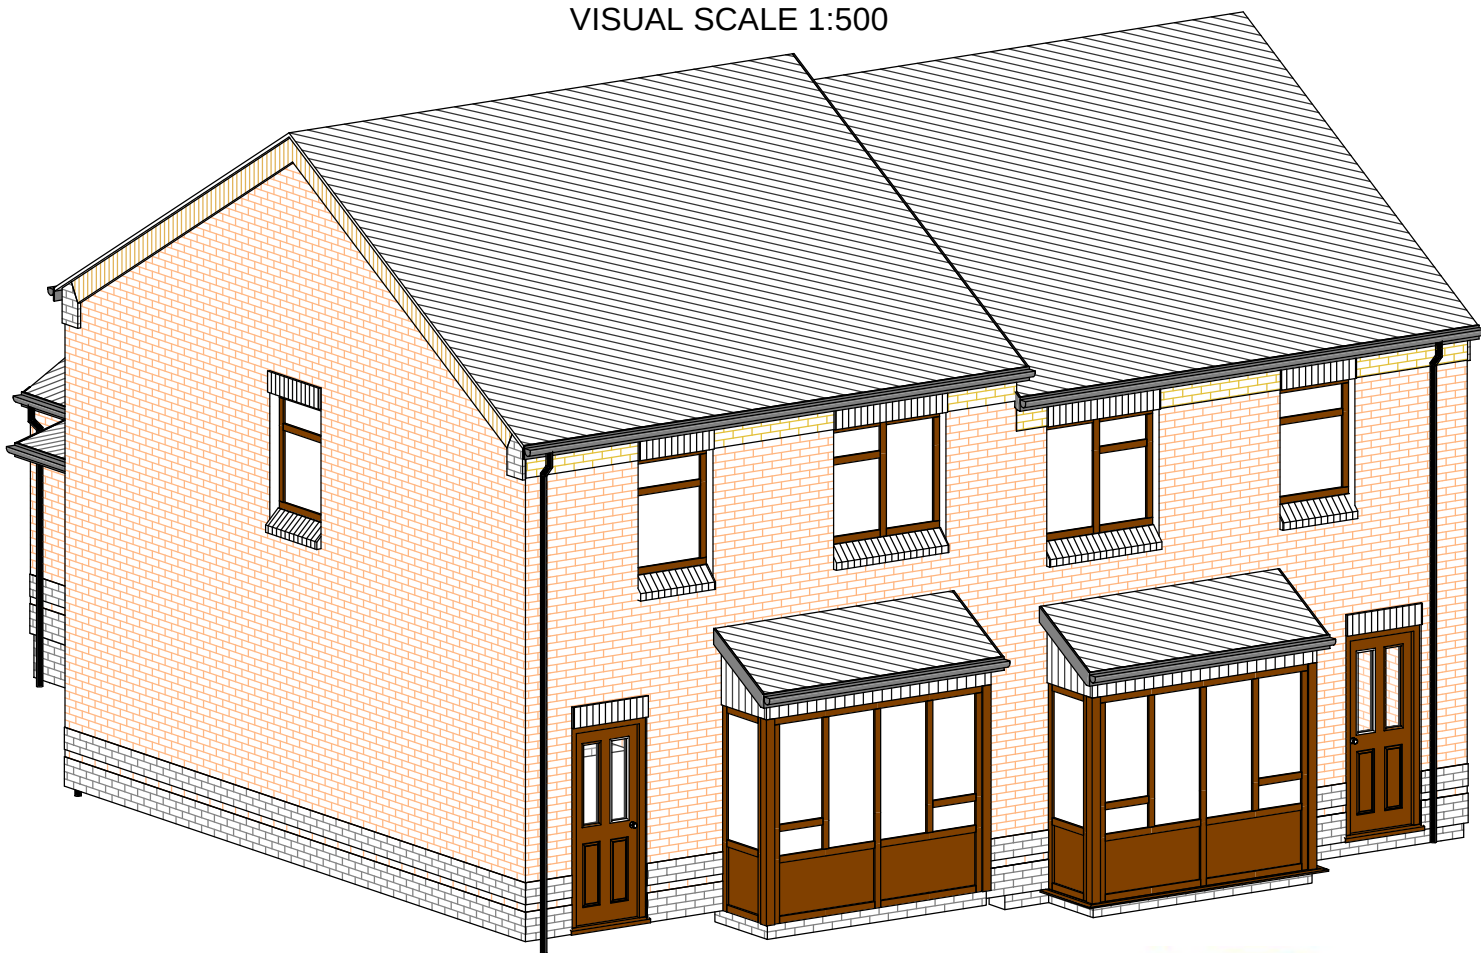

5 West 3D View