




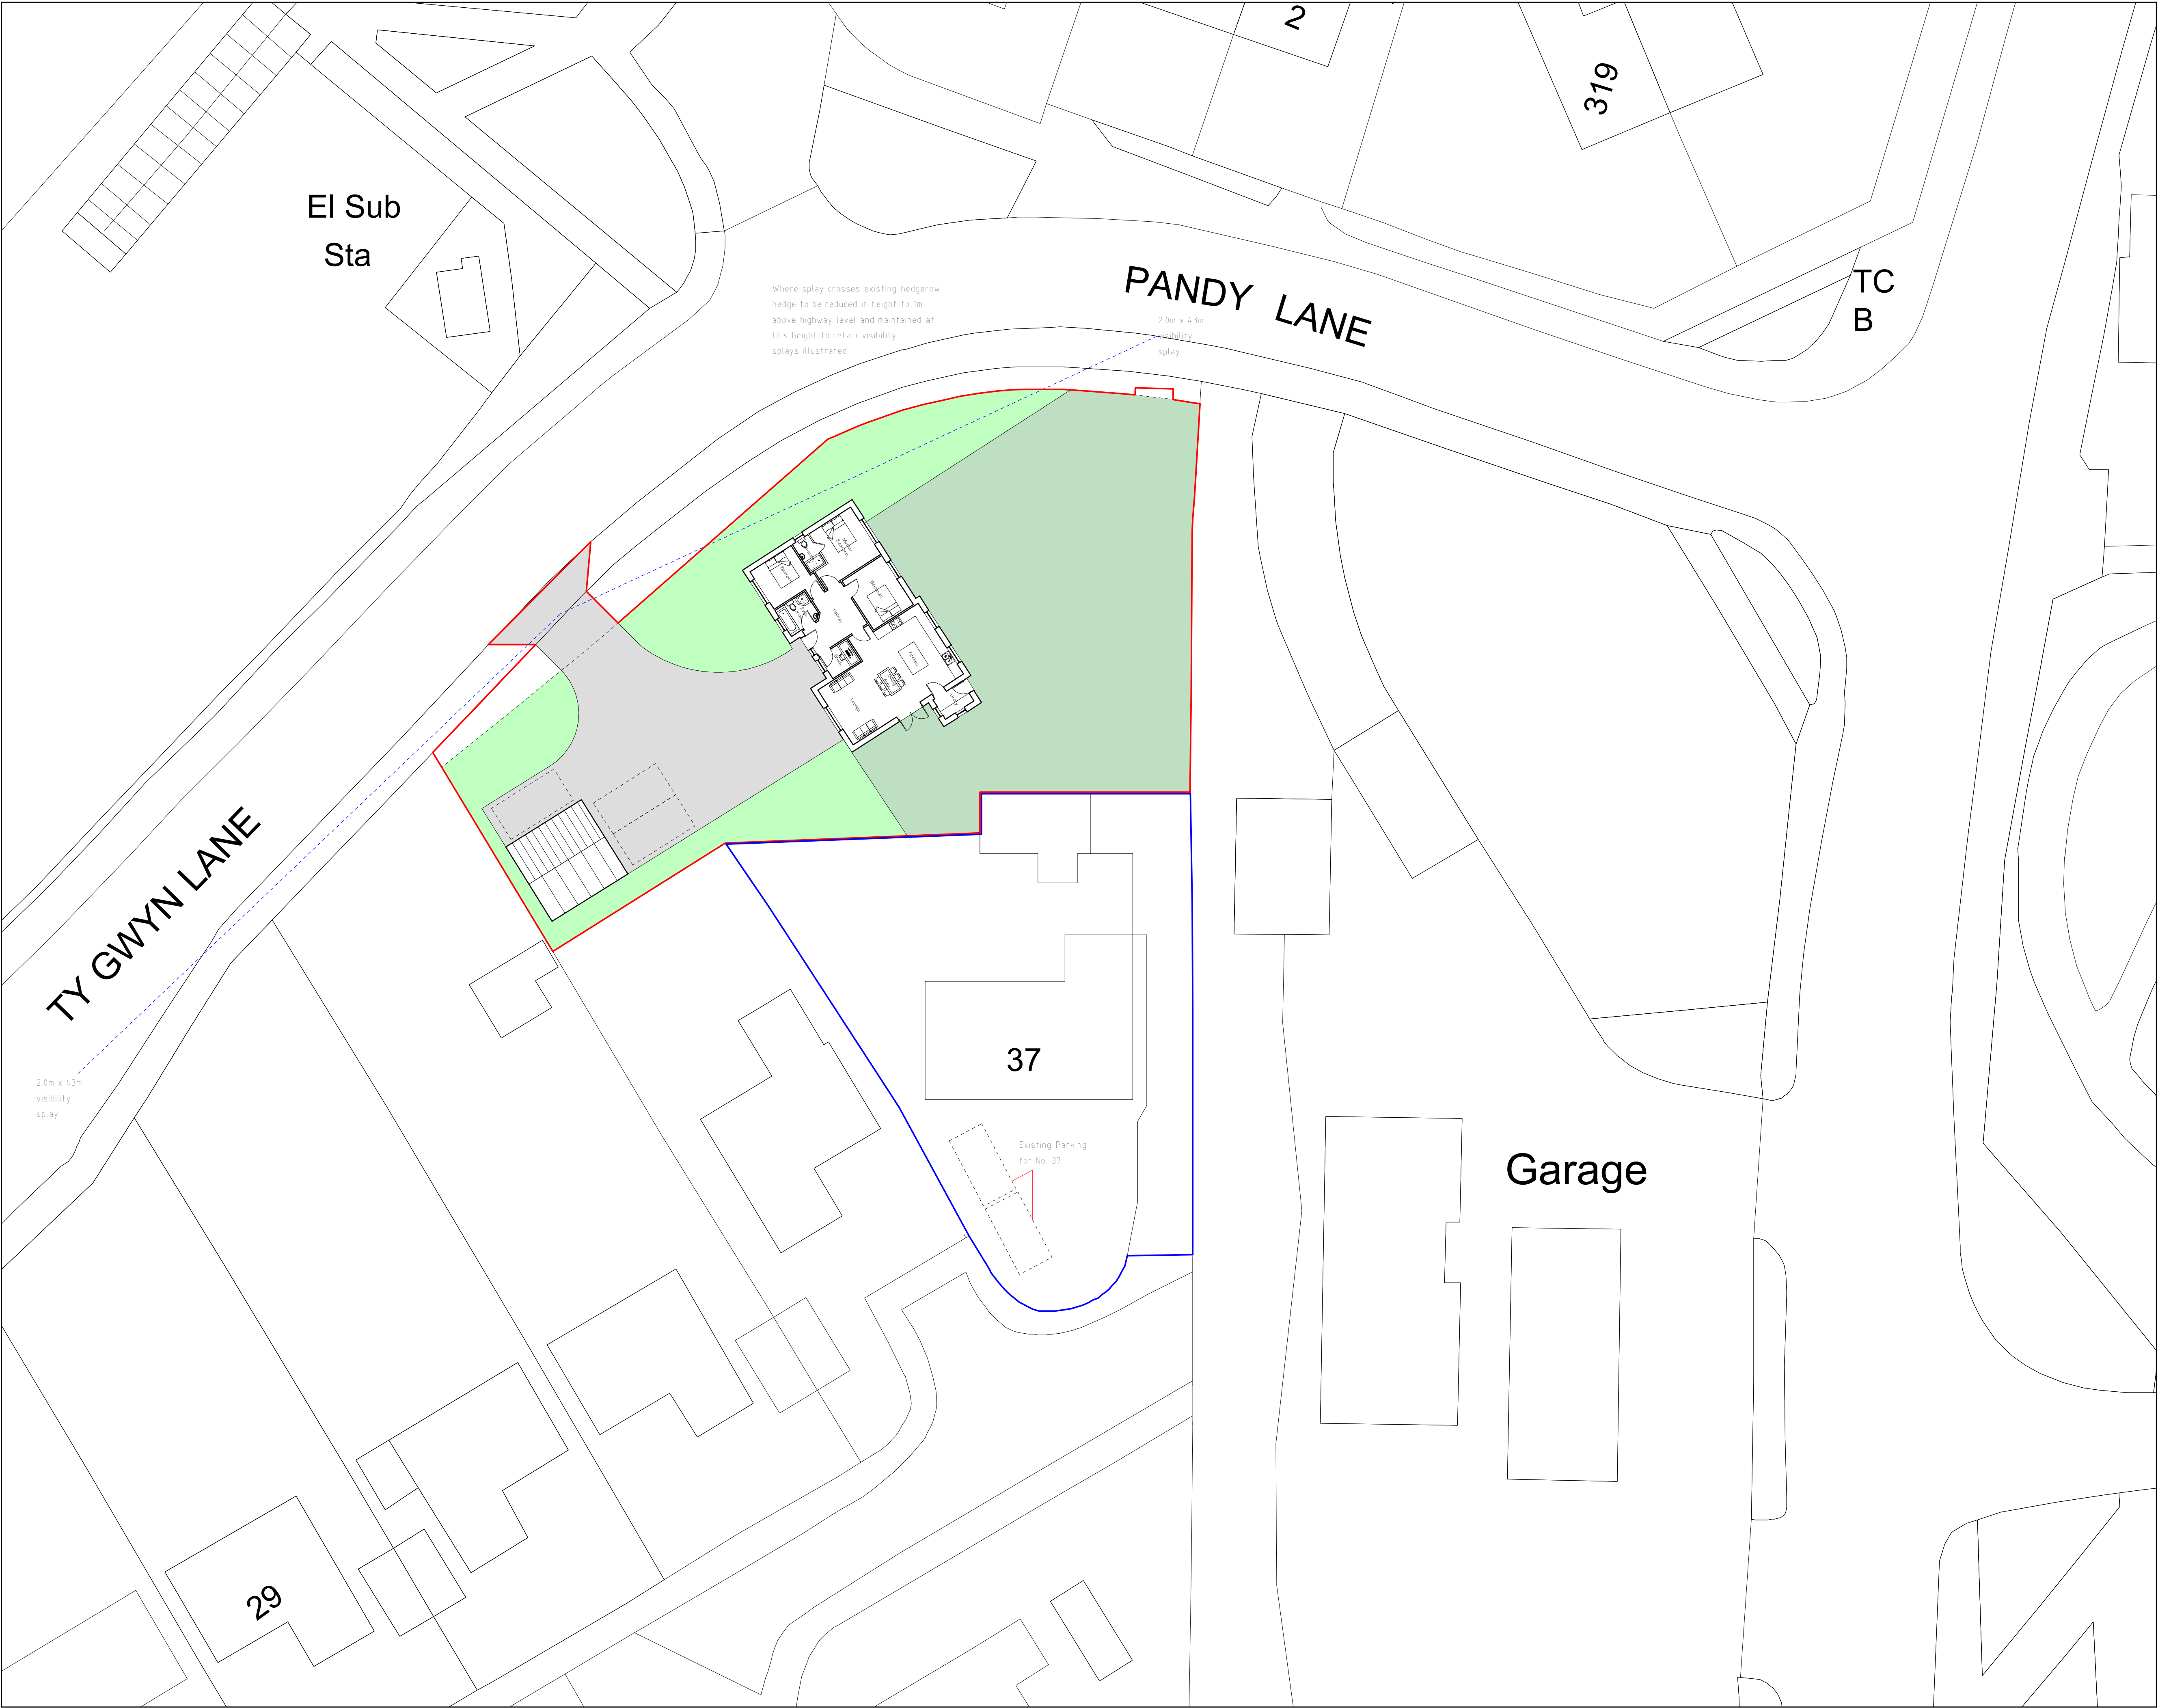

Site Plan 1:200

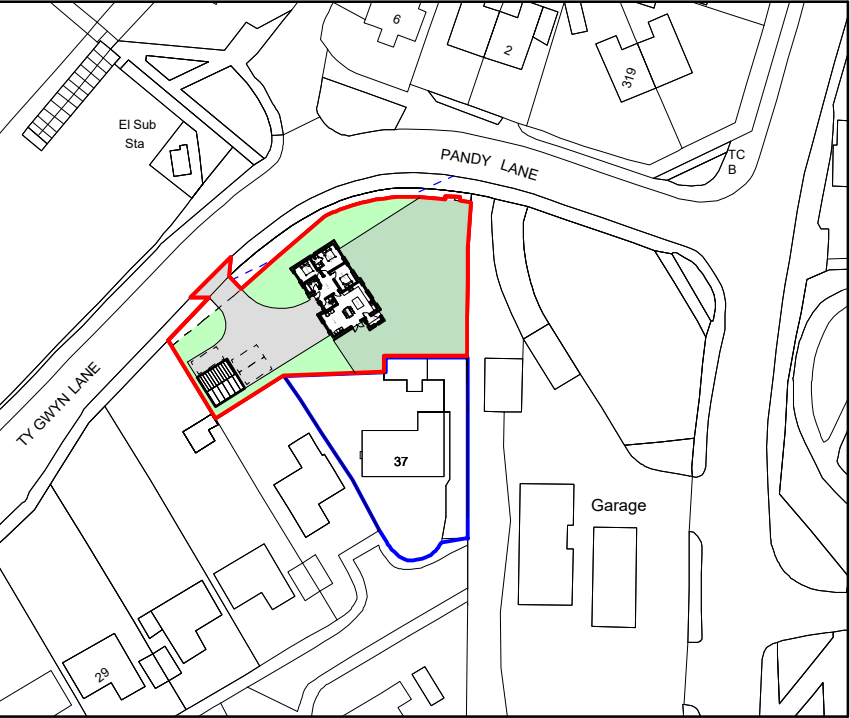

Location Plan 1:1250

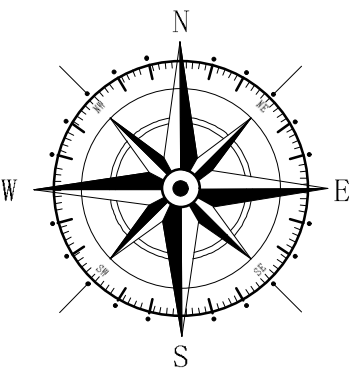

Key	
—	Application site
—	Land owned by Applicant

Rev	Date	Detail	Initial

Project:	
Proposed Residential Development on land to rear of 37 Hampshire Drive, Acton, Wrexham LL11 2US	
Title:	Scale: (A1)
Planning: Site	1:200 &
& Location Plan	1:1250

Drawn By:	Date:
E.M.Jackson	Aug 2023
Drawing No:	Sheet:
H160/004	1 of 1

Office 3K4,
Redwither Business Tower,
Wrexham. LL13 9XT
Tel: 01978 356500
www.blueprintarchitectural.com

LABC

© copyright all rights reserved