





Front Elevation 1:100

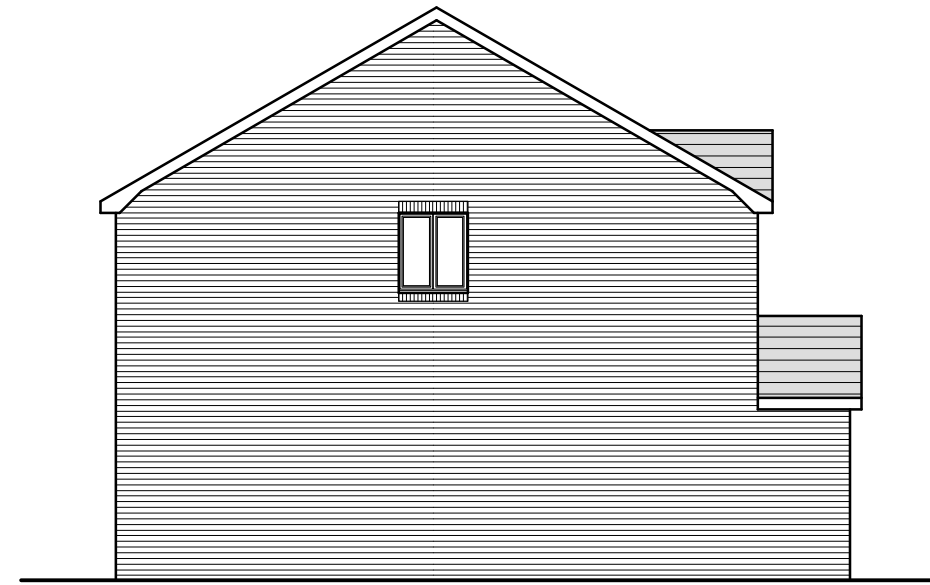

Side Elevation 1:100



Rear Elevation 1:100

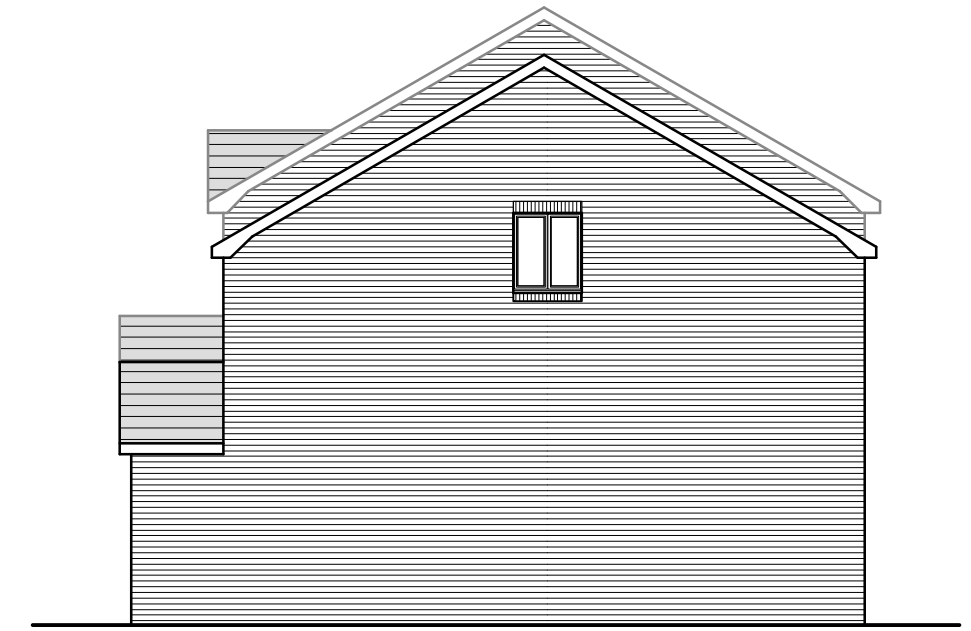

Side Elevation 1:100


External Facing Materials
External walls are to comprise brickwork to Local Authority.
Brickwork to be painted to give a weather struck finish.

Roofing Materials
Roof coverings are to be Slate grey interlocking concrete roofing tile to Local Authority approval.


All windows are to comprise sealed double glazed units set in good quality uPVC frames. En-suite and bathroom windows are to be fitted with obscured glass.

All fascias and soffits are to comprise uPVC to match windows.

Rainwater to be collected in 100mm diameter half round uPVC guttering and 65mm diameter uPVC downpipes, to discharge to soakaways located in garden.

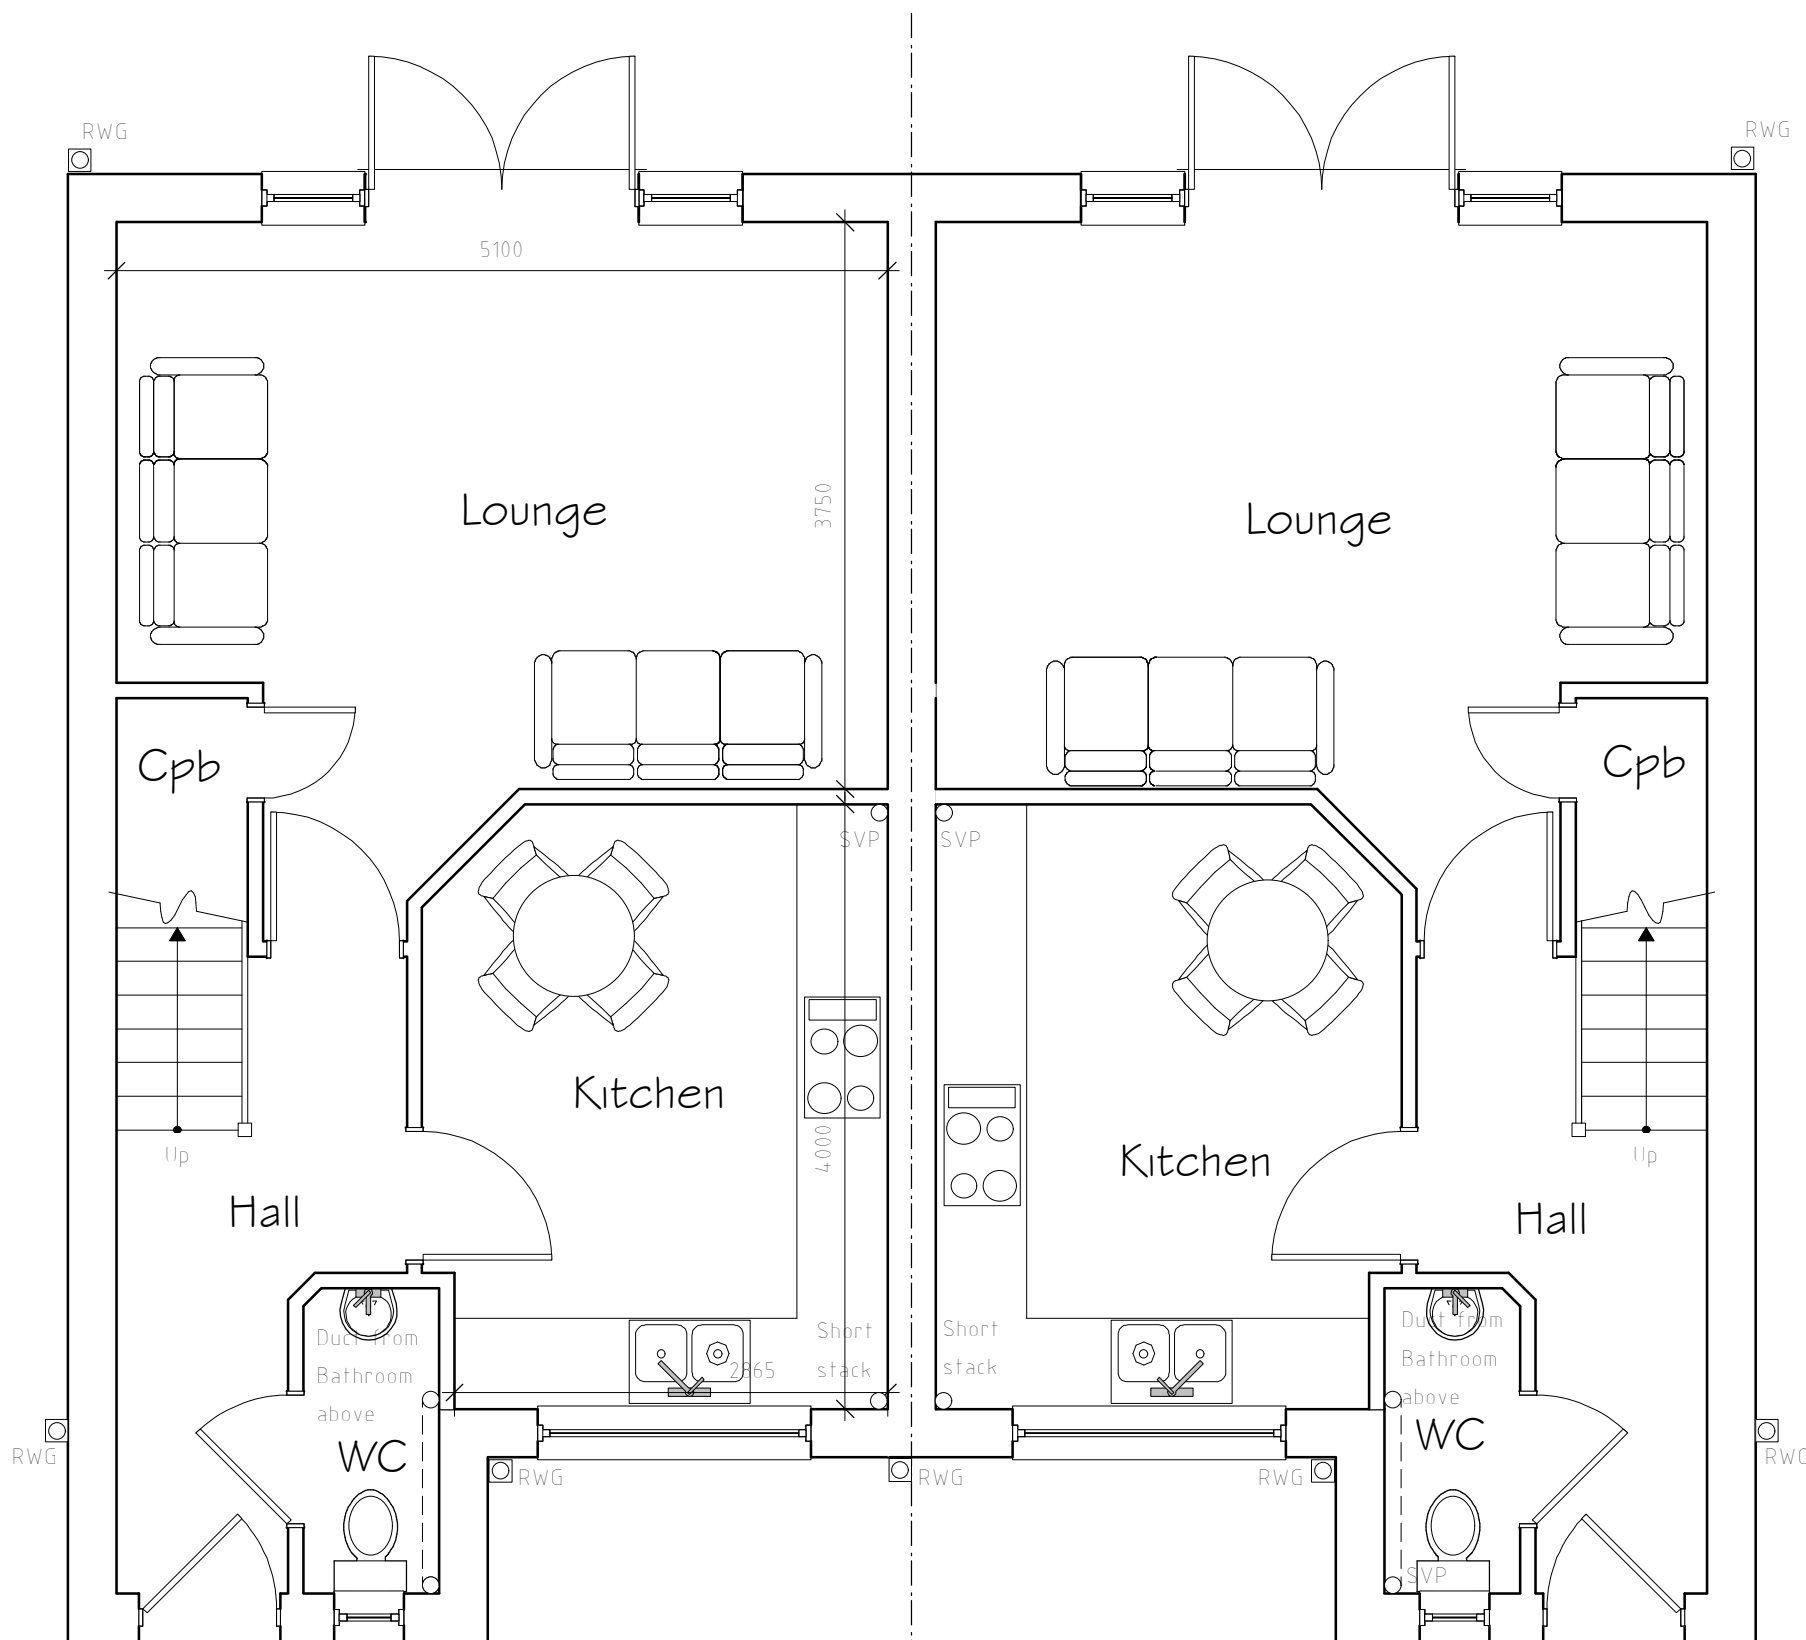

Ground Floor Plan 1:50

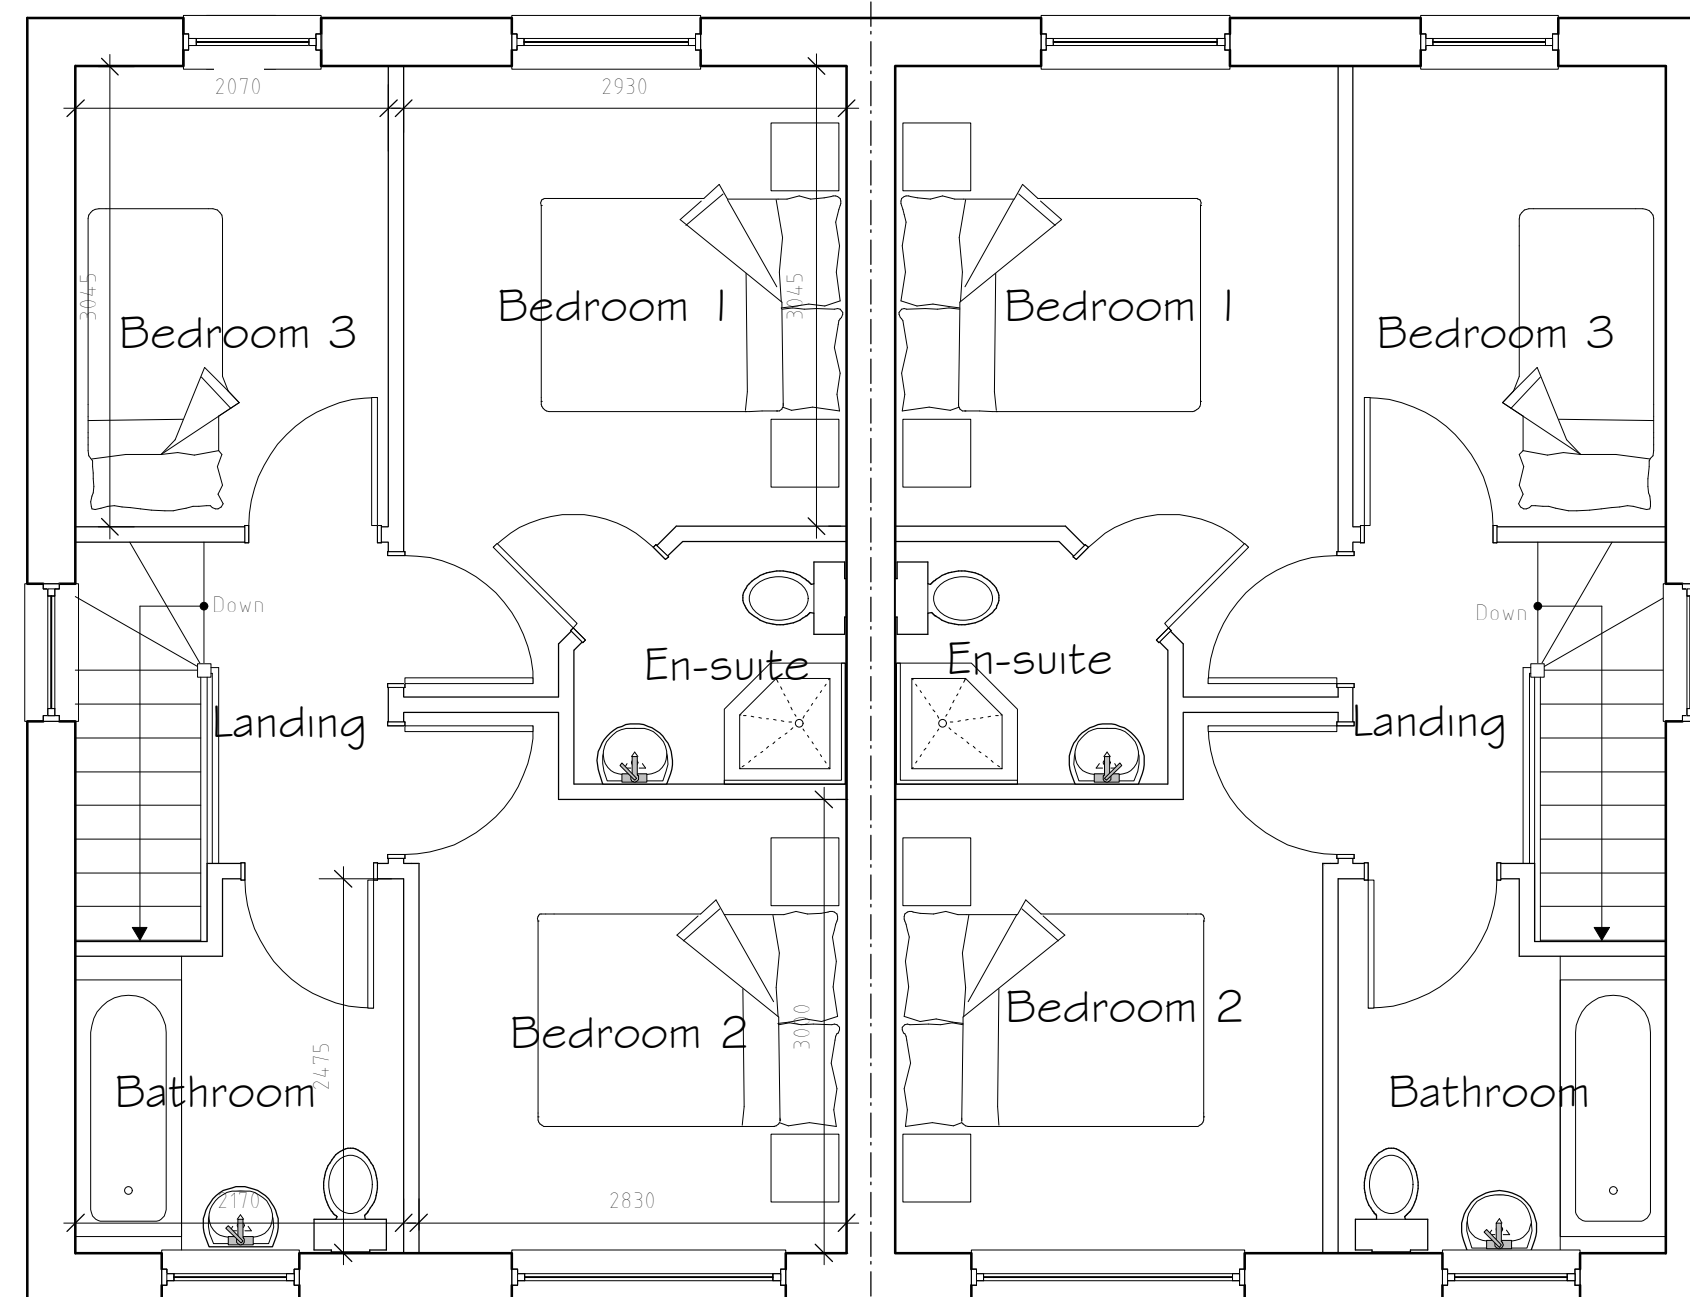

First Floor Plan 1:50

Rev	Date	Detail	Initial

Project: Proposed residential development at 57 Bryn Glas, Rhos Wrexham	
Title: Planning: Plots 1-2	Scale: (A2) 1:50 & 1:100

Drawn By: E.M.Jackson	Date: Oct 2018
Drawing No: CO63/020	Sheet: 1 of 1

Office 3K4,
Redwither Business Tower,
Wrexham. LL13 9XT
Tel: 01978 356500
www.blueprintarchitectural.com