




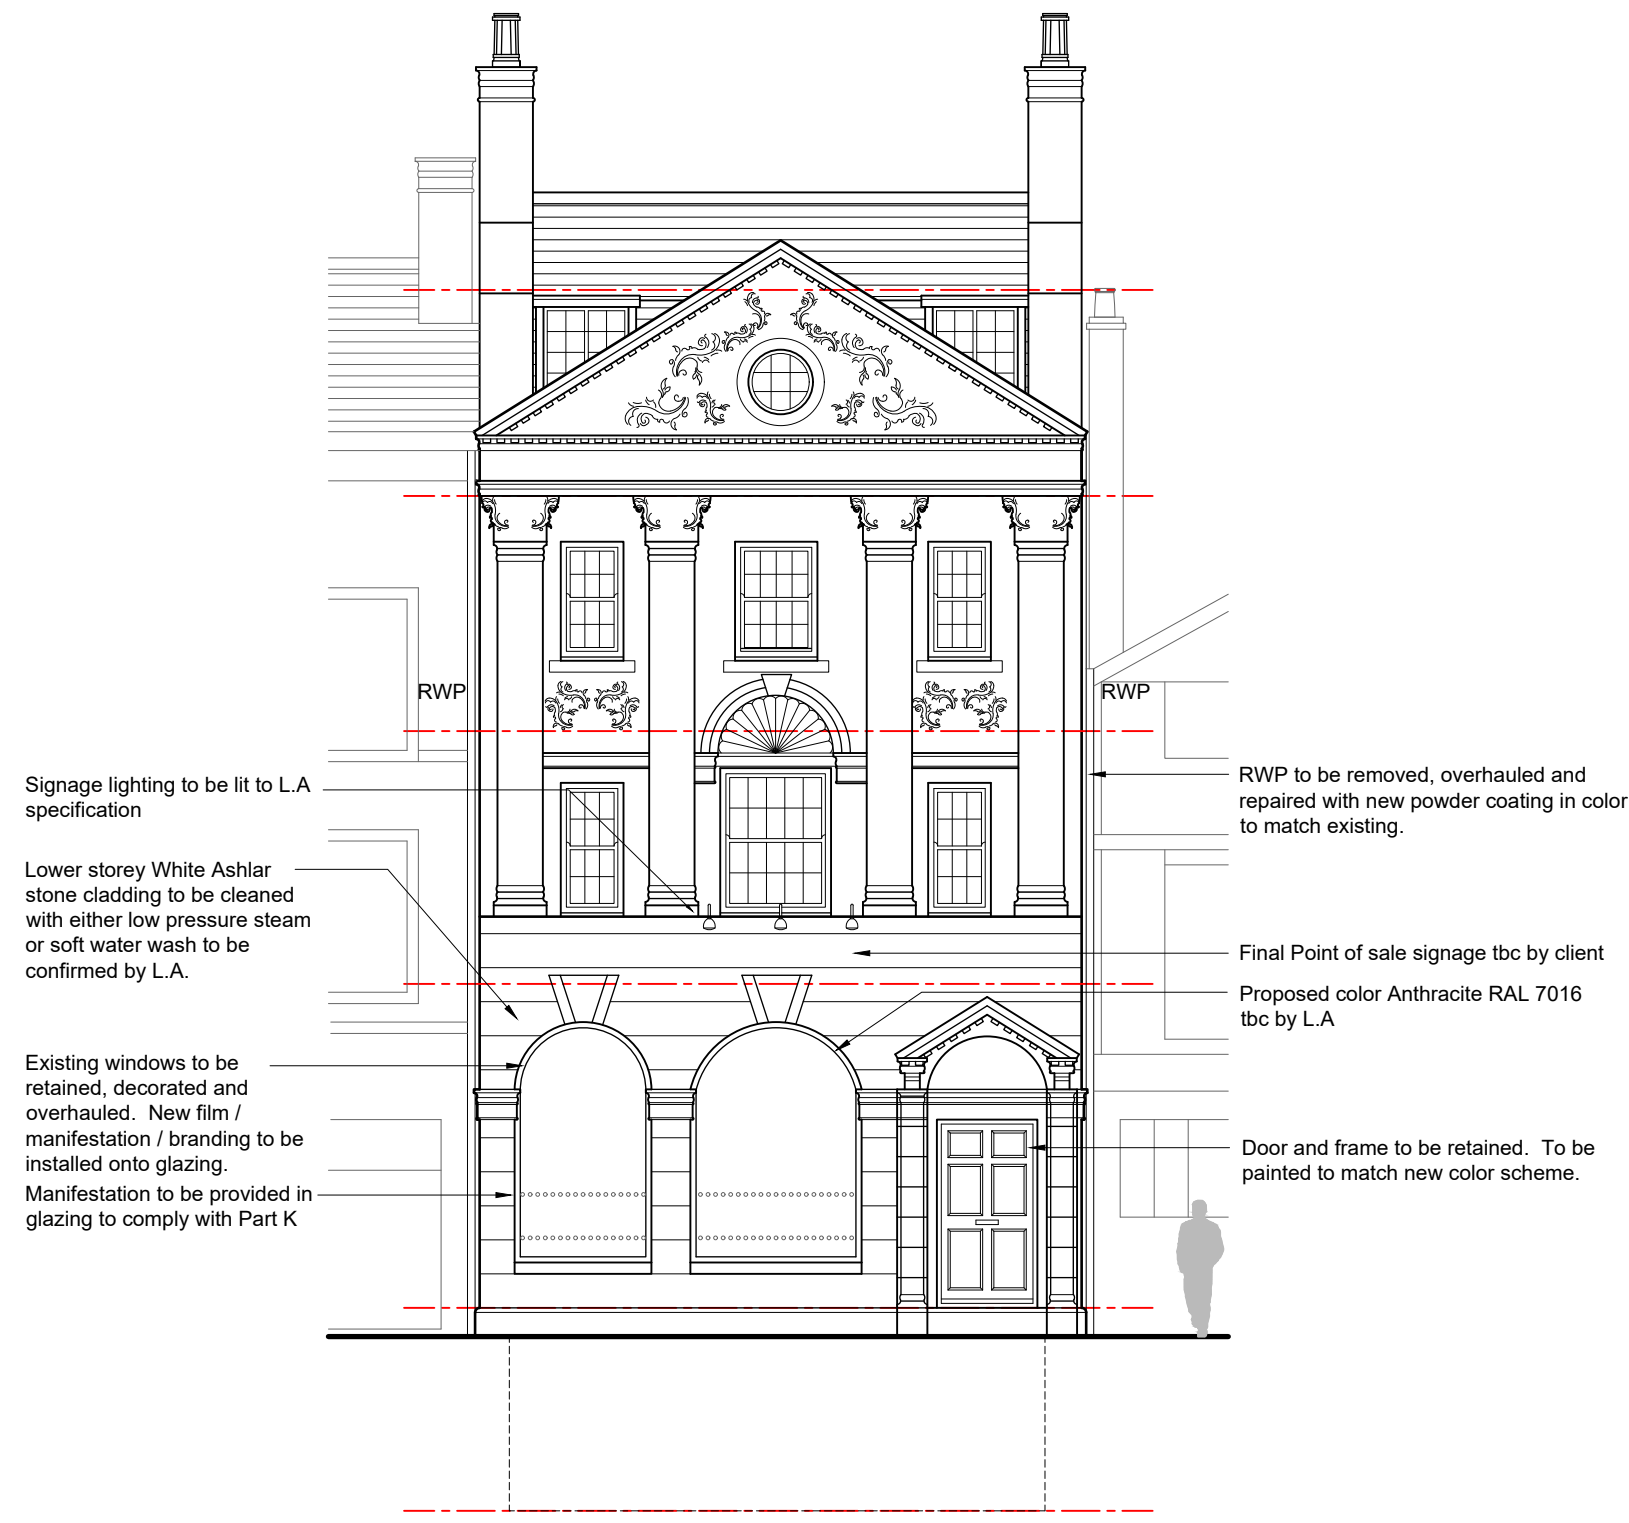


North Elevation 1:100

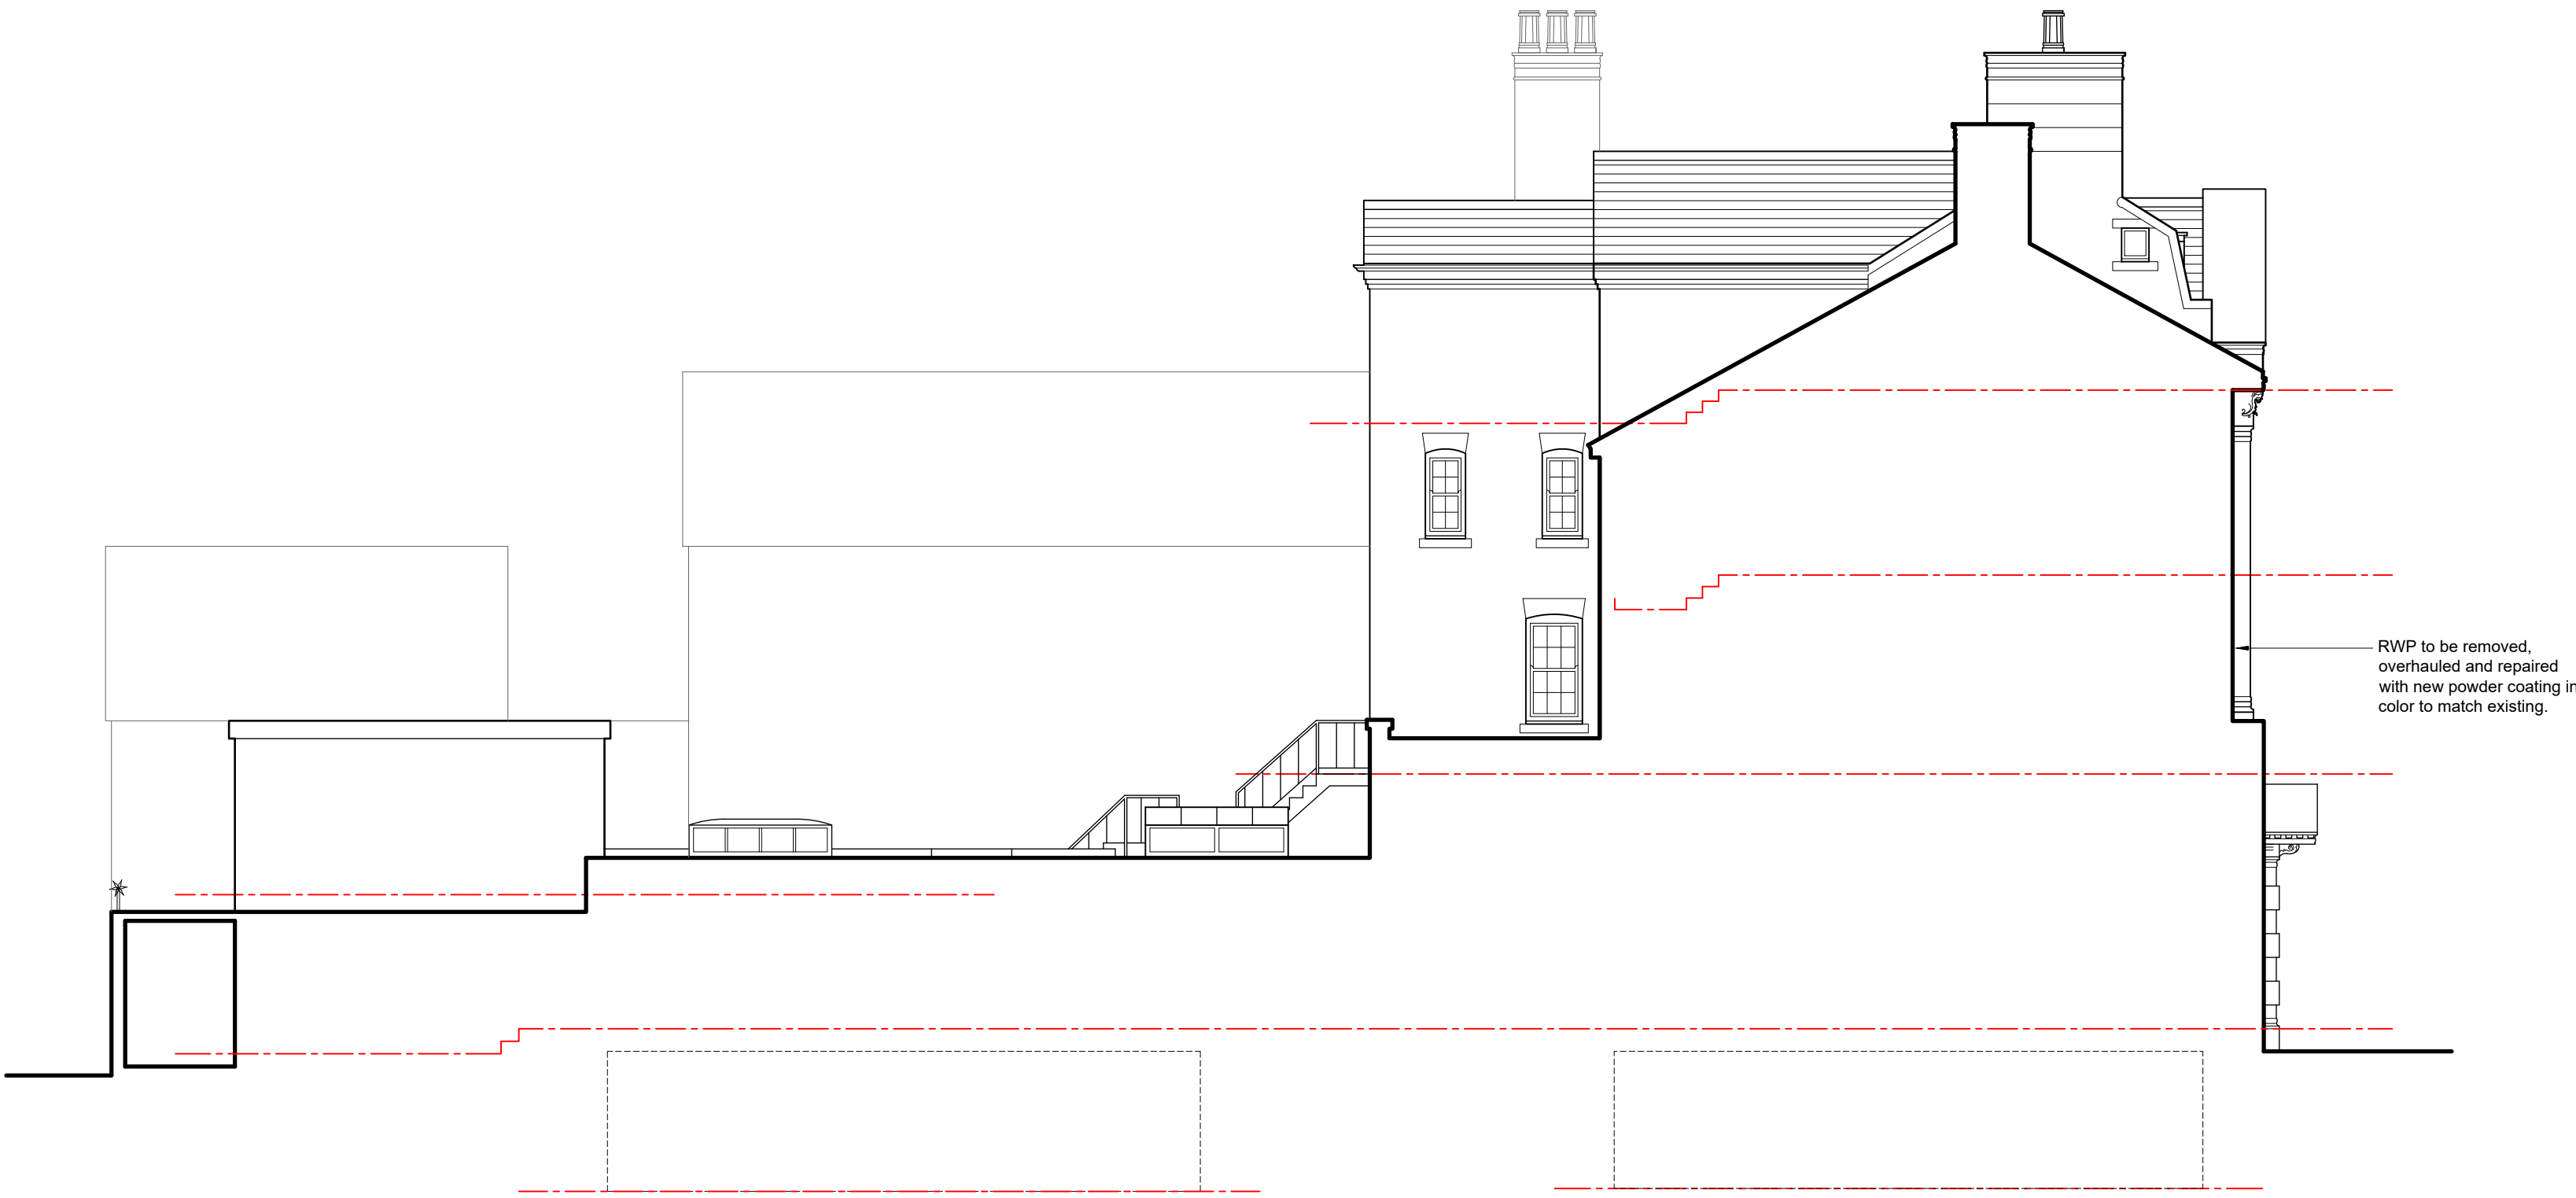

East Elevation 1:100

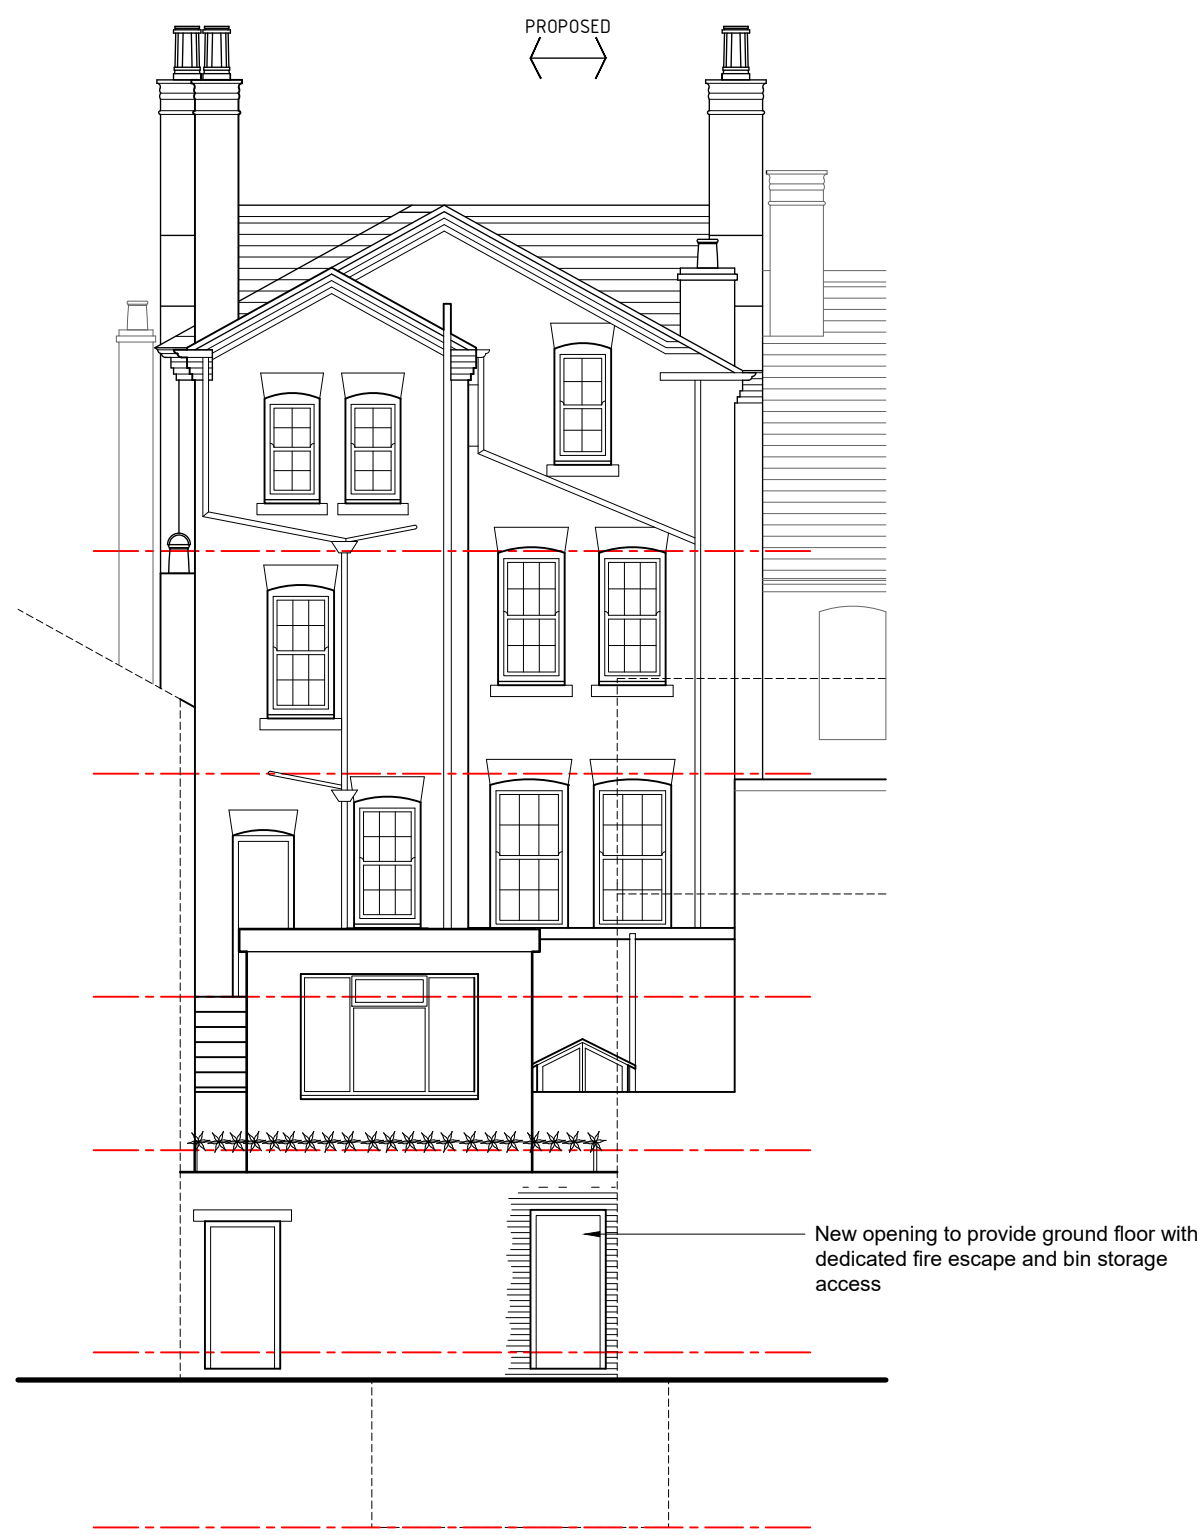

South Elevation 1:100

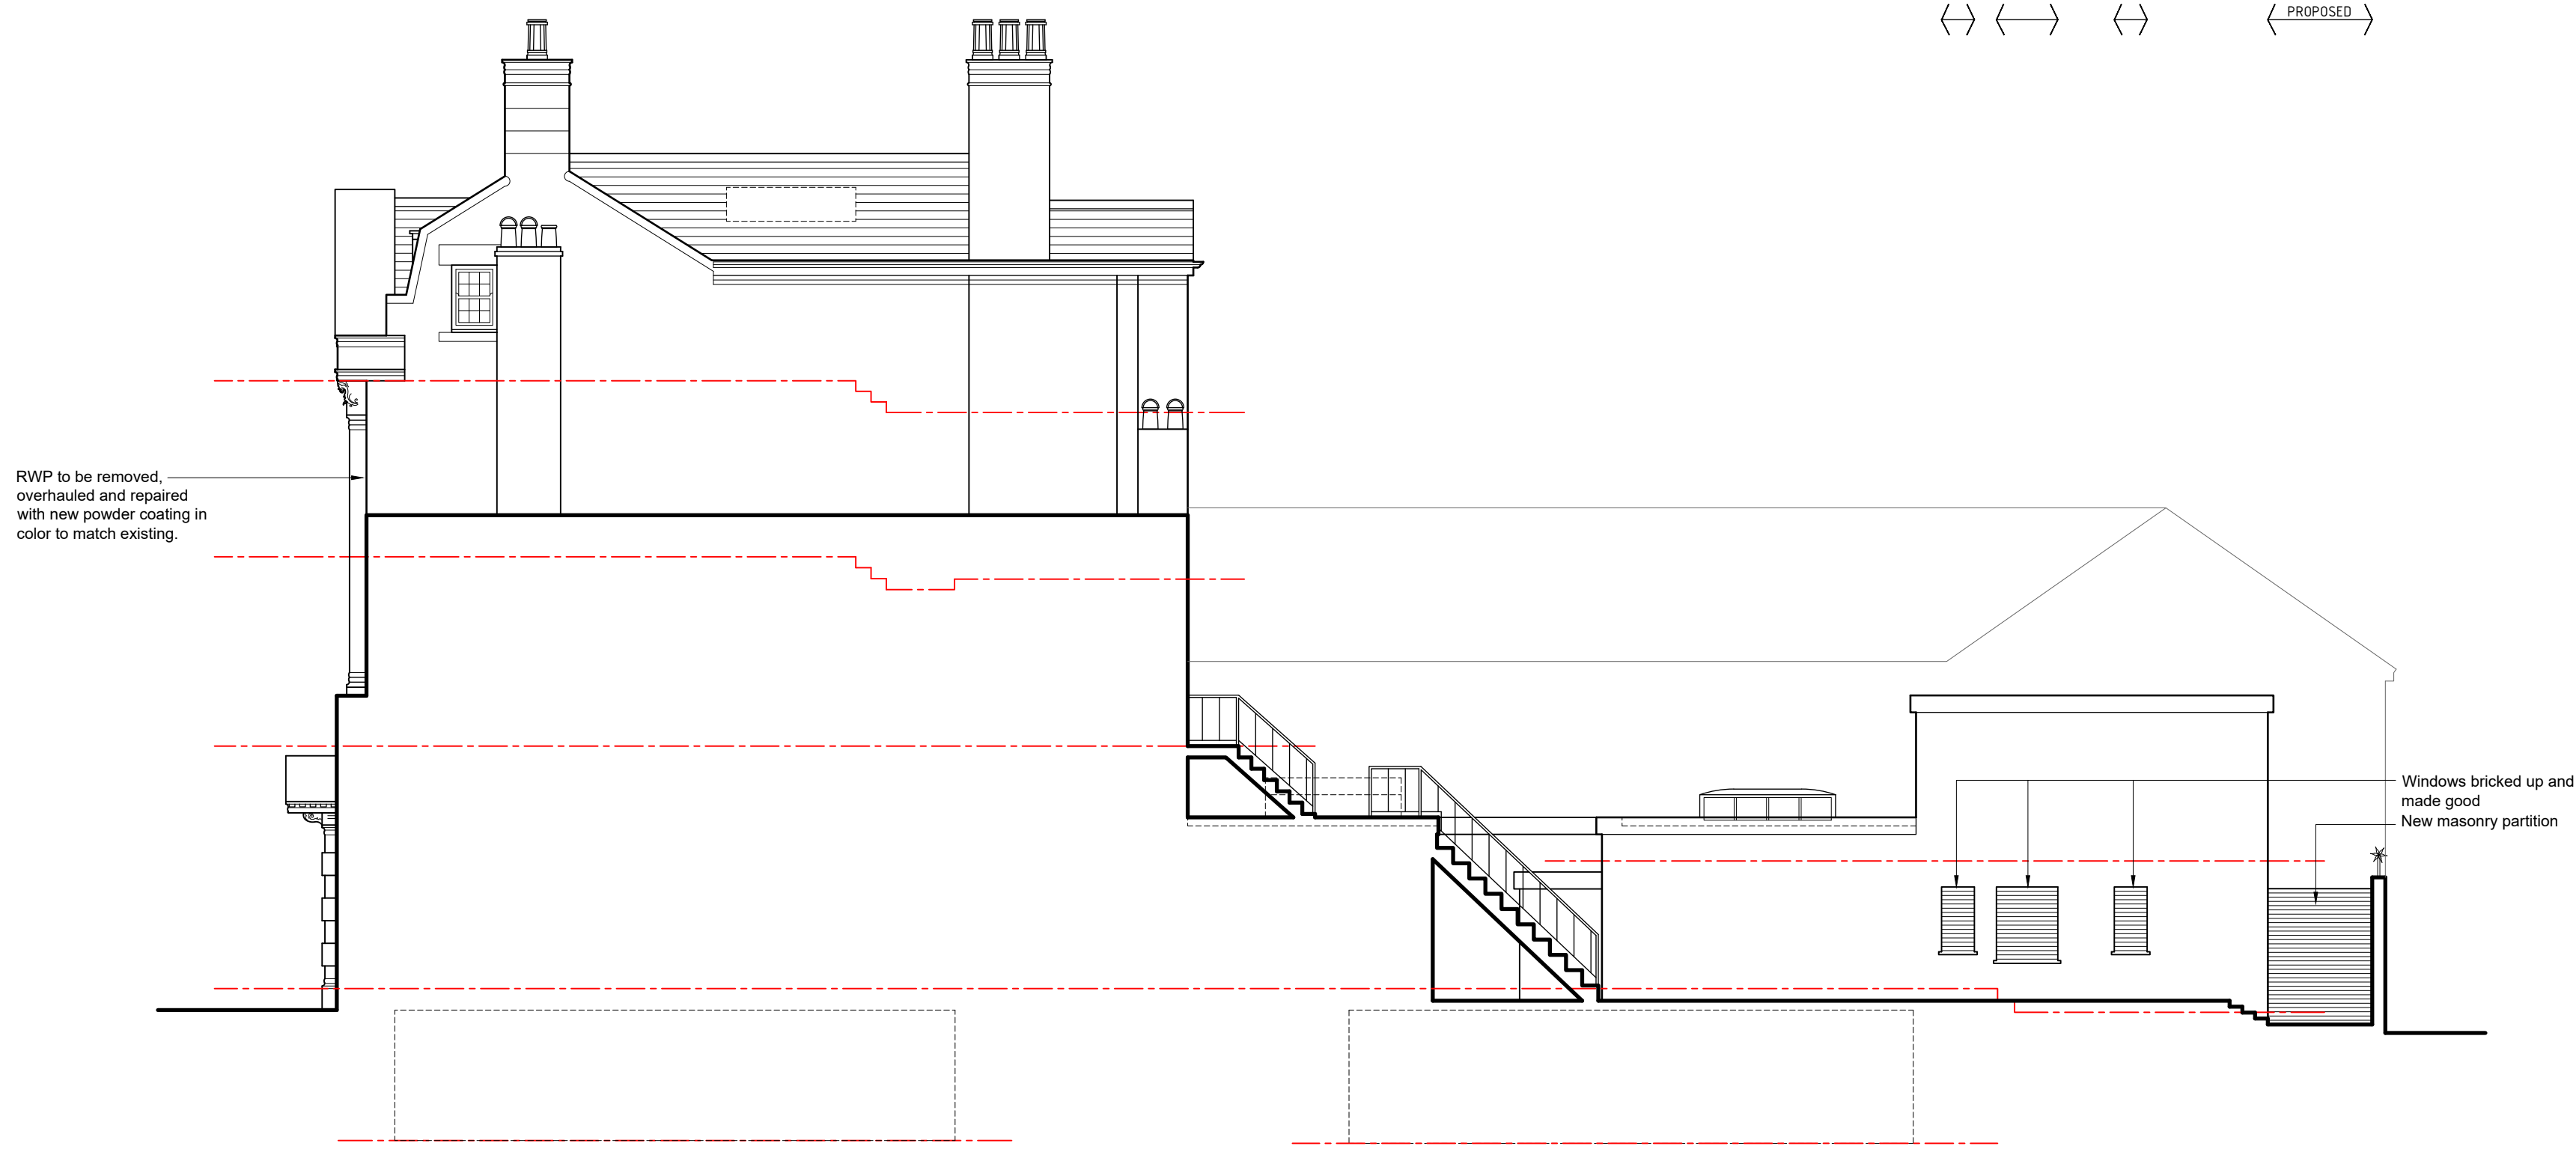

West Elevation 1:100

< > < > < > < PROPOSED >

Proposed



Project; 33 High Street, Wrexham, LL13 8HY	
Title; 07-Proposed Elevations	Scale (A1); 1:100
Dwg No; HS/PD/07	Date; 10.07.23
Revision; Rev-A Internal arrangement amended, schedule of works information added 15.09.23 Rev-B Dis W/C moved, lime plaster & mortar changed to L.A recommended product 10.10.23	