



Front Elevation
1 : 100



Rear Elevation
1 : 100

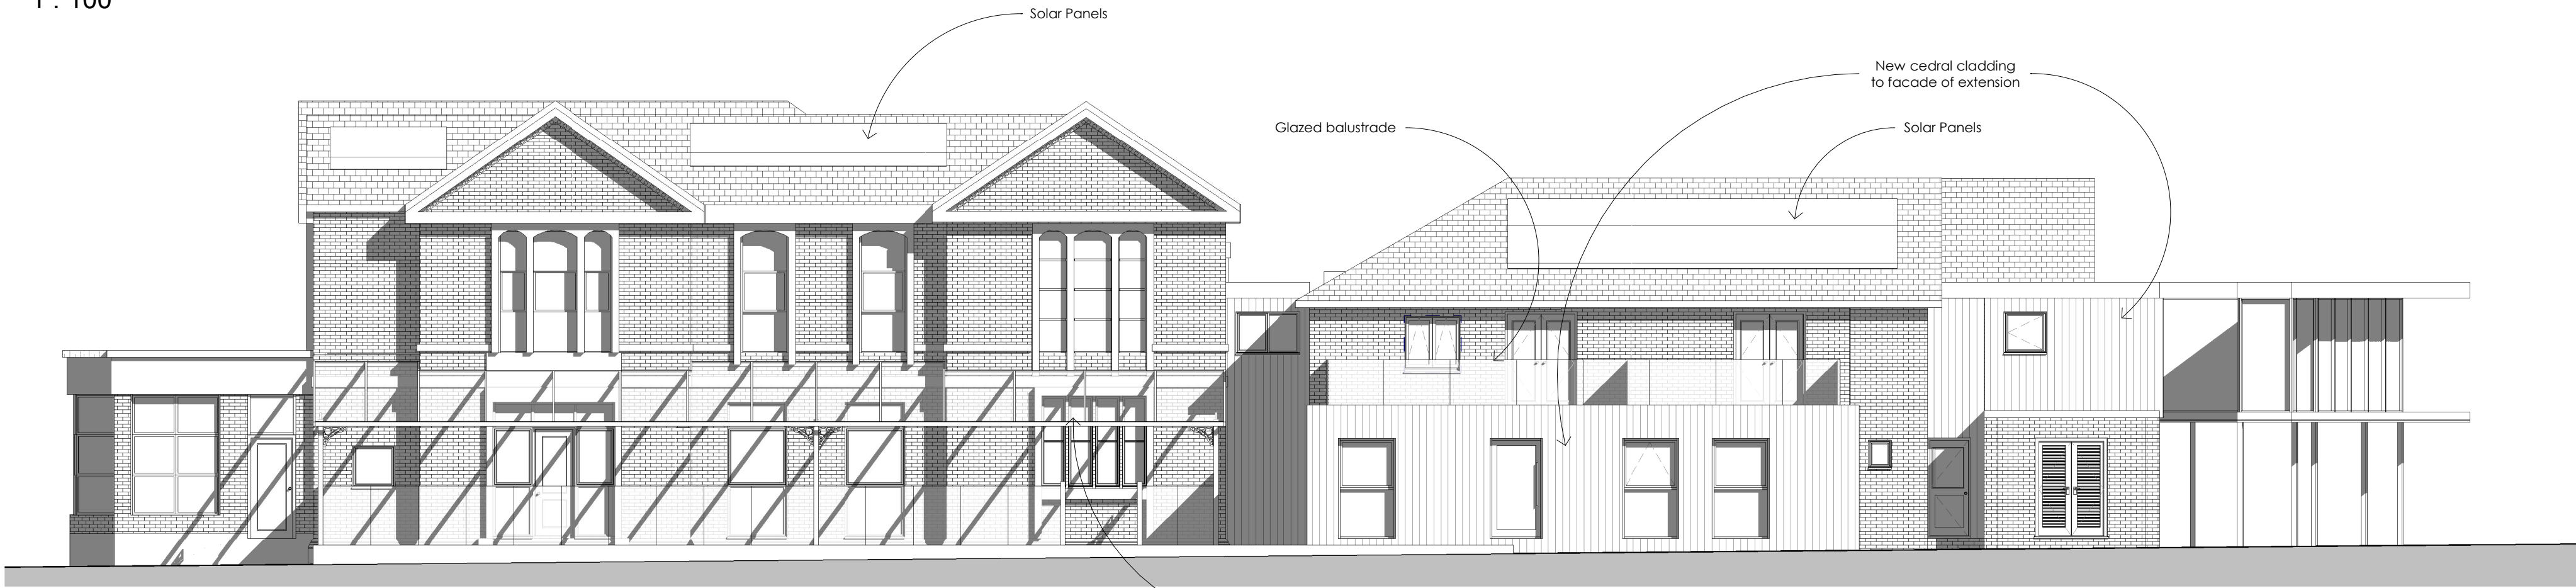

Side Elevation
1 : 100

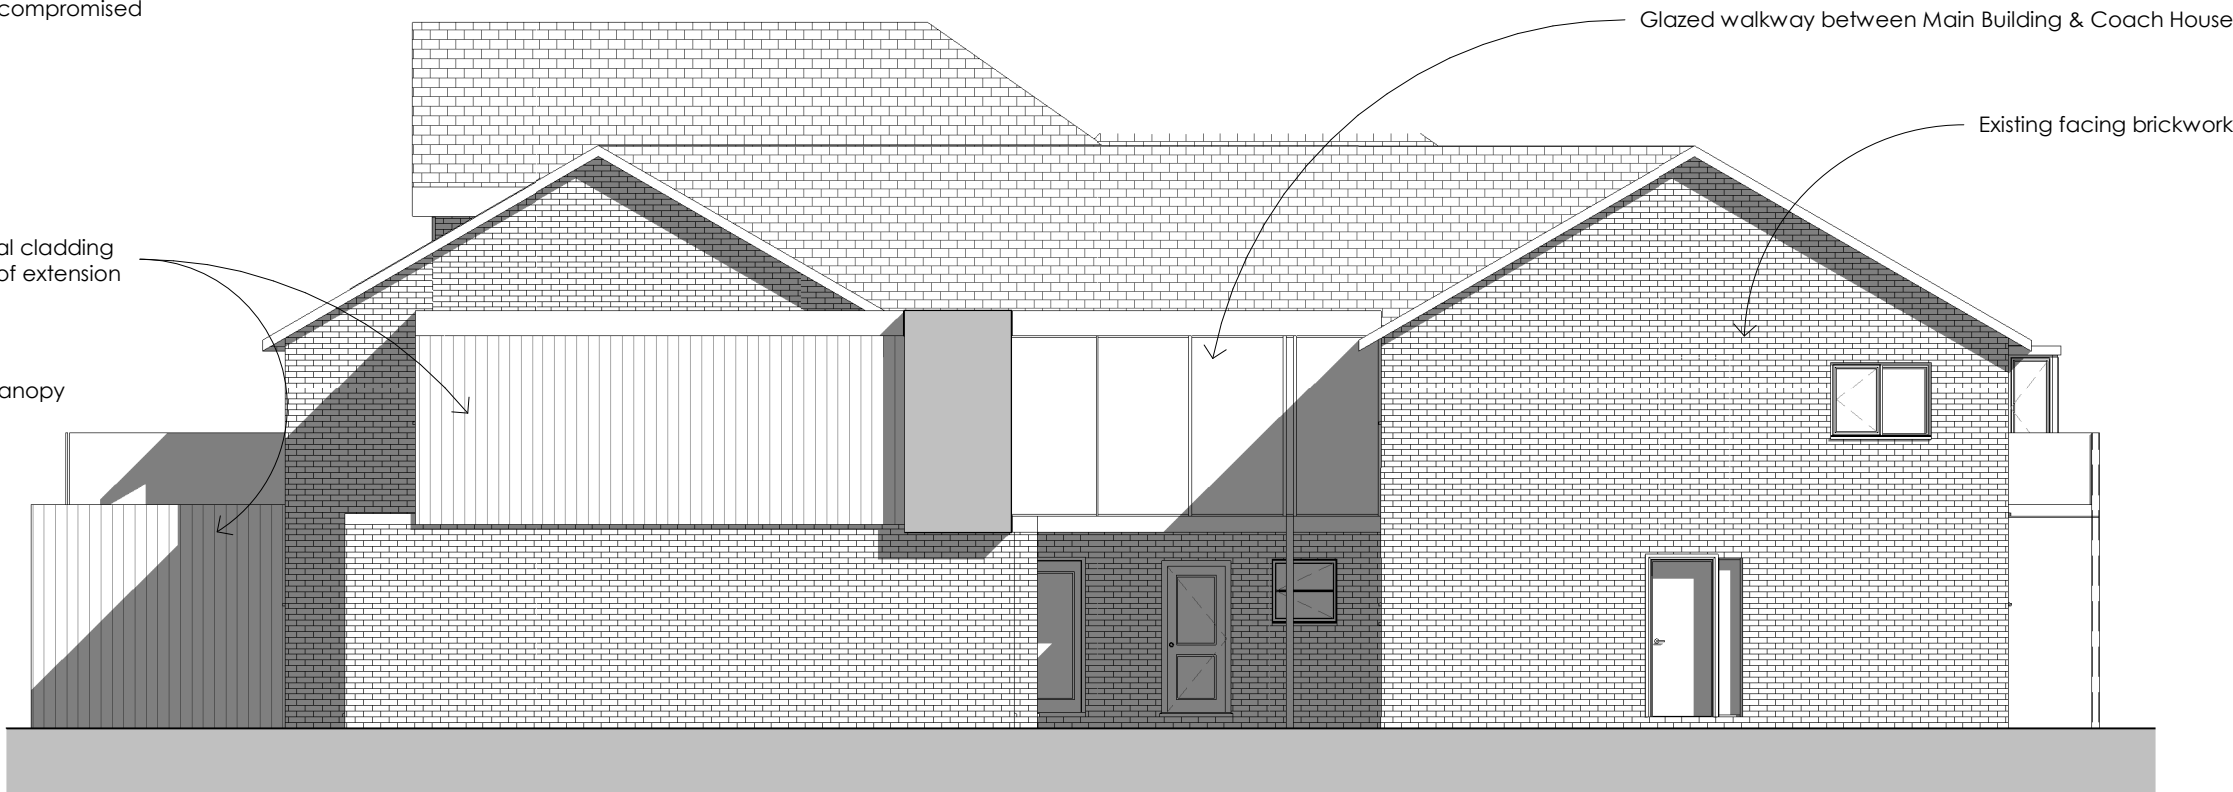

Side Elevation
1 : 100

P02	Issued for Planning	KA	15/12/23
P01	Drawing updated to suit plan alterations	KA	30/10/23
REV	DESCRIPTION	BY	DATE



OFF THE WALL - Architectural Services

© offthewall_architectural
07772 113 971
cathy@offthewallarchitectural.com



LABC
Landscape Architecture
Building Consultancy

CLIENT:	Trewythen Hall Care Home
ADDRESS:	Trewythen Hall Care Home, Vicarage Lane

STAGE:				Pre-Application Consultation			
TITLE:							
Main Building - Proposed Elevations							
SCALE AT A2:		DATE:		DRAWN:		CHECKED:	
1 : 100		25.10.23		CO		CO	
PROJECT NO:		DRAWING NO:		REVISION:			
1253		2001		P02			