




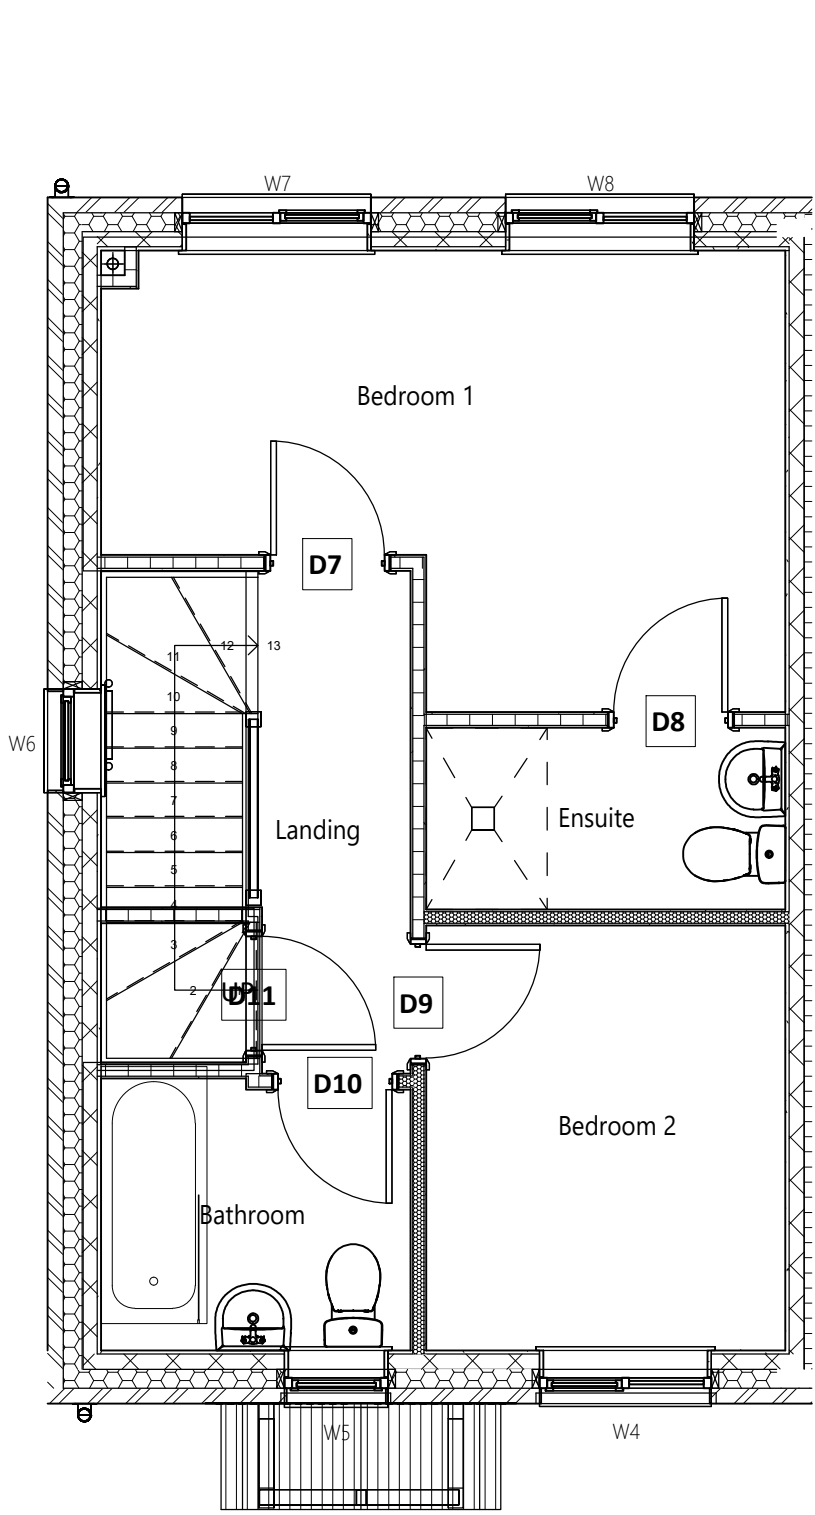


01 FIRST FLOOR STRUCTURAL
SCALE: 1 : 50

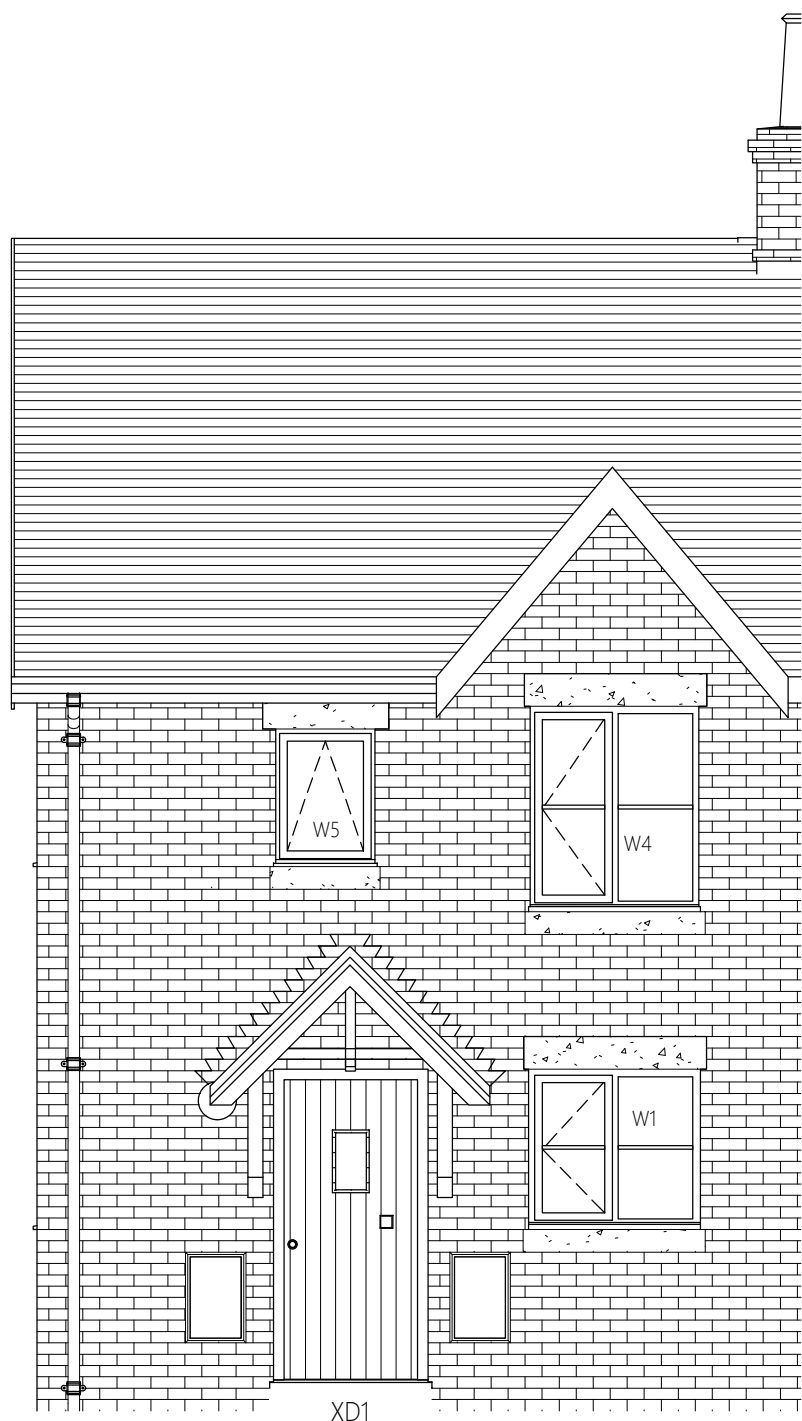


FRONT ELEVATION
SCALE: 1 : 50

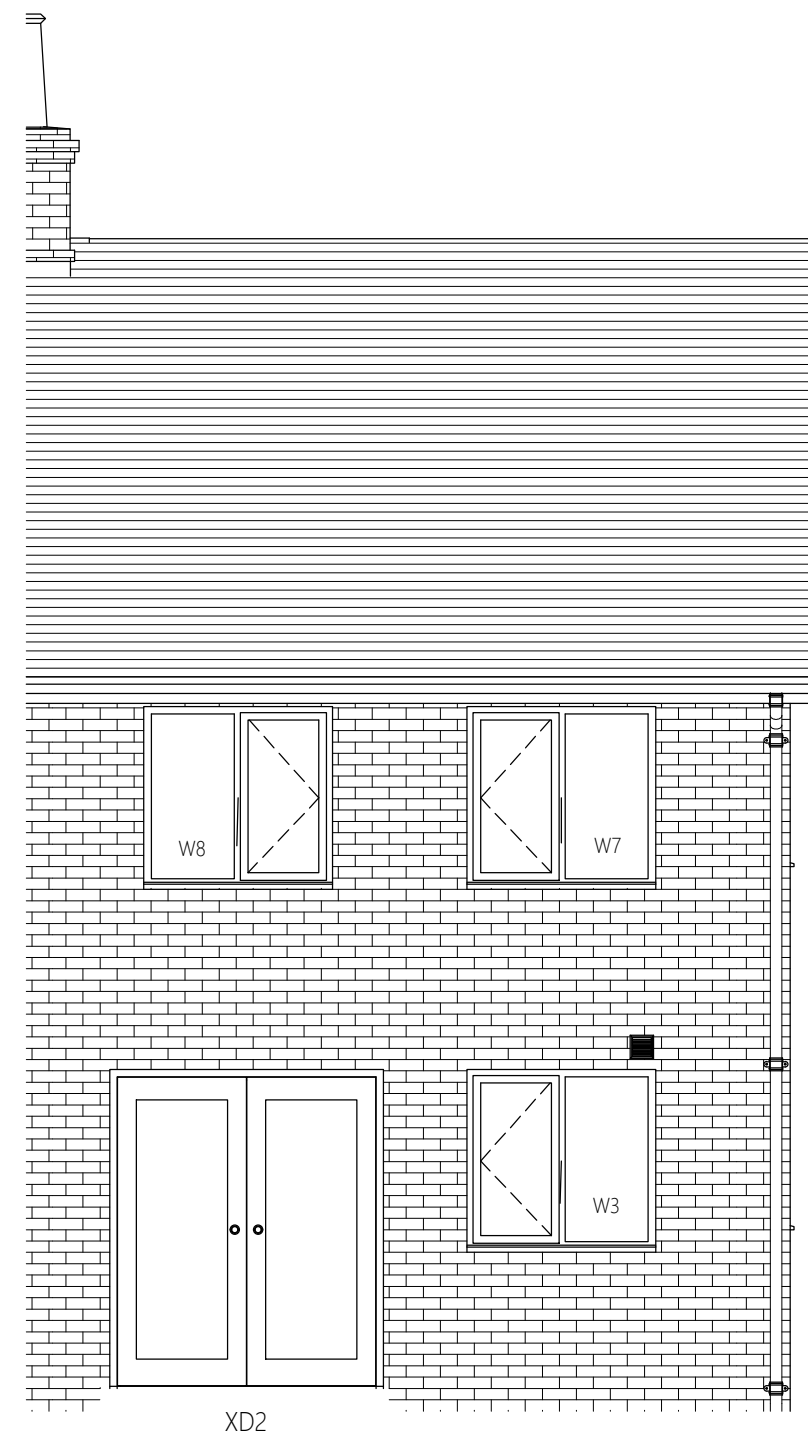


REAR ELEVATION
SCALE: 1 : 50

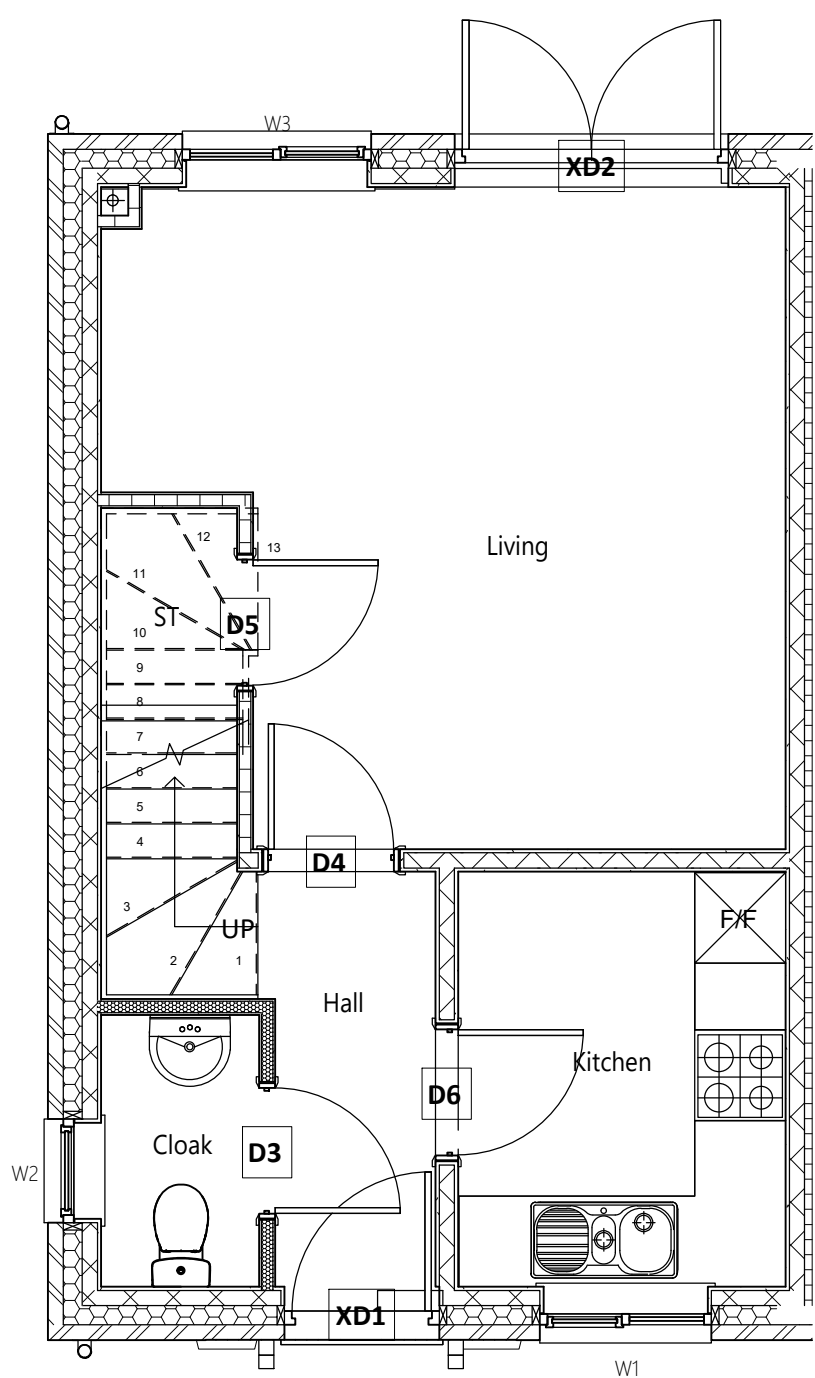


00 GROUND FLOOR STRUCTURAL
SCALE: 1 : 50

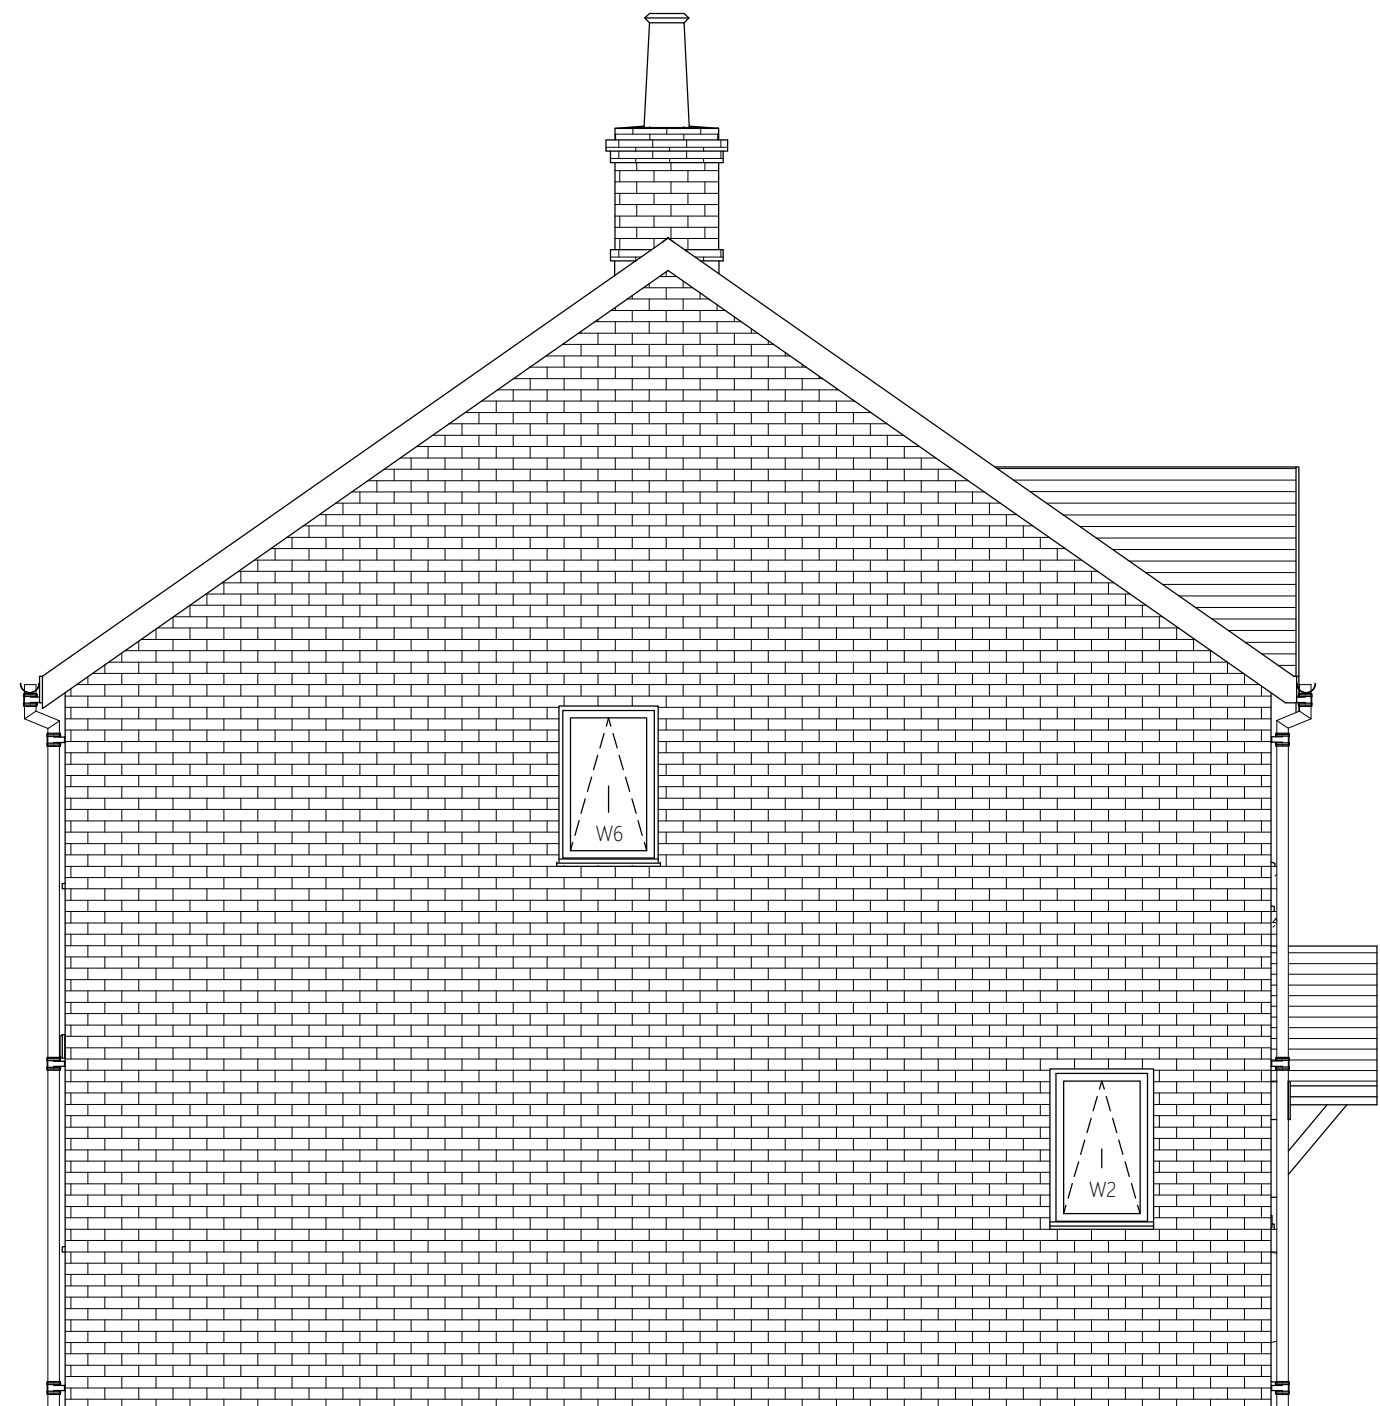

LH GABLE ELEVATION
SCALE: 1 : 50

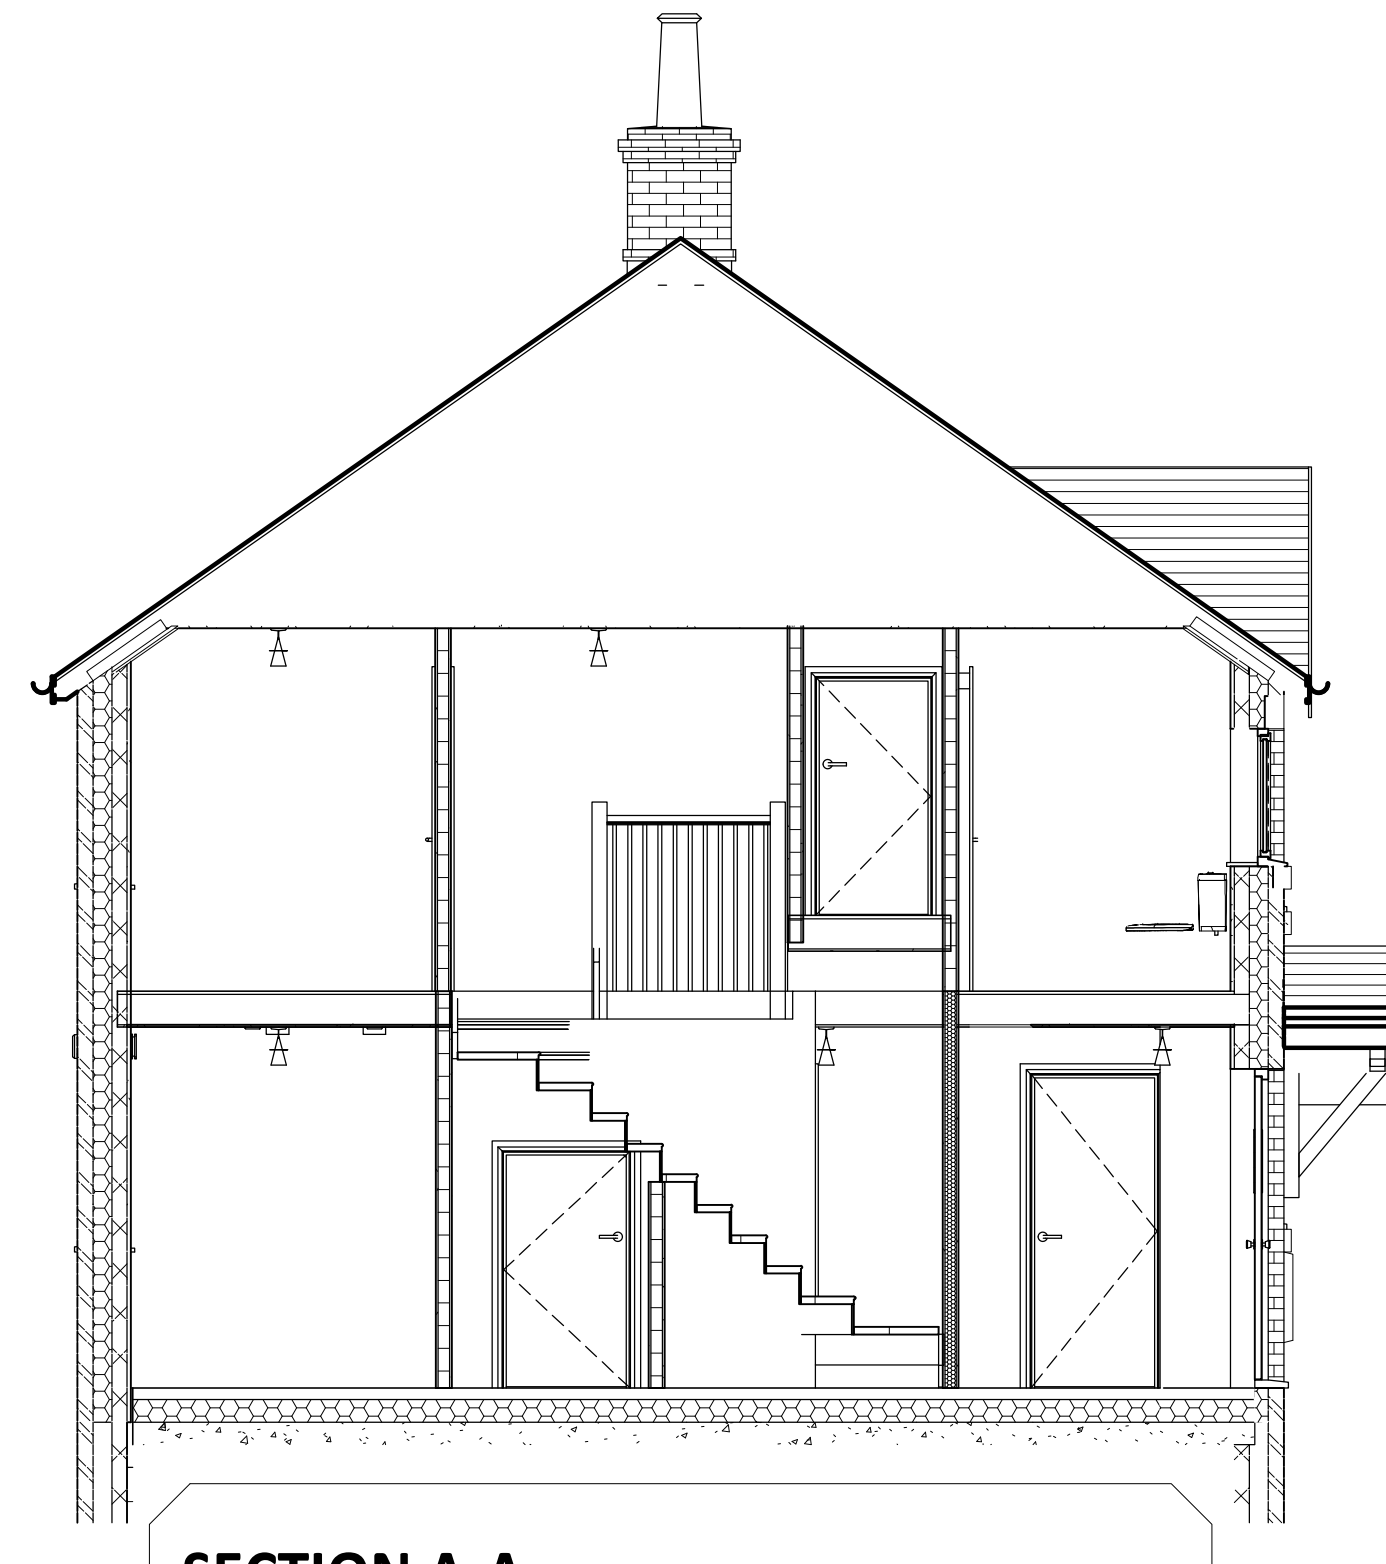

SECTION A-A
SCALE: 1 : 50

 

www.saeer.wales | 01492 472478 | studio@saeer.wales

THIS DRAWING IS COPYRIGHT OF SAEER ARCHITECTS LIMITED. CHECK ALL DIMENSIONS ON SITE. DISCREPANCIES TO BE NOTIFIED TO ARCHITECT. ELEMENTS OF STRUCTURE SHOWN ARE INDICATIVE AND FOR GUIDANCE. FINAL DESIGN TO STRUCTURAL ENGINEERS DETAILS AND SPECIFICATION. DO NOT SCALE FROM DRAWING. WORK TO FIGURED DIMENSIONS ONLY.

PROJECT:
SG HOUSE TYPES

CLIENT:
S.G. ESTATES

DRAWING TITLE:
HENLLAN MASTER

DRAWING STATUS:
FOR CONSTRUCTION

STATUS:
S3

DRAWING No:
SGH-SAL-H1-ZZ-DR-A-0100

PROJECT No:
P1242

SCALE:
1 : 50@A1

REVISION:
P1