



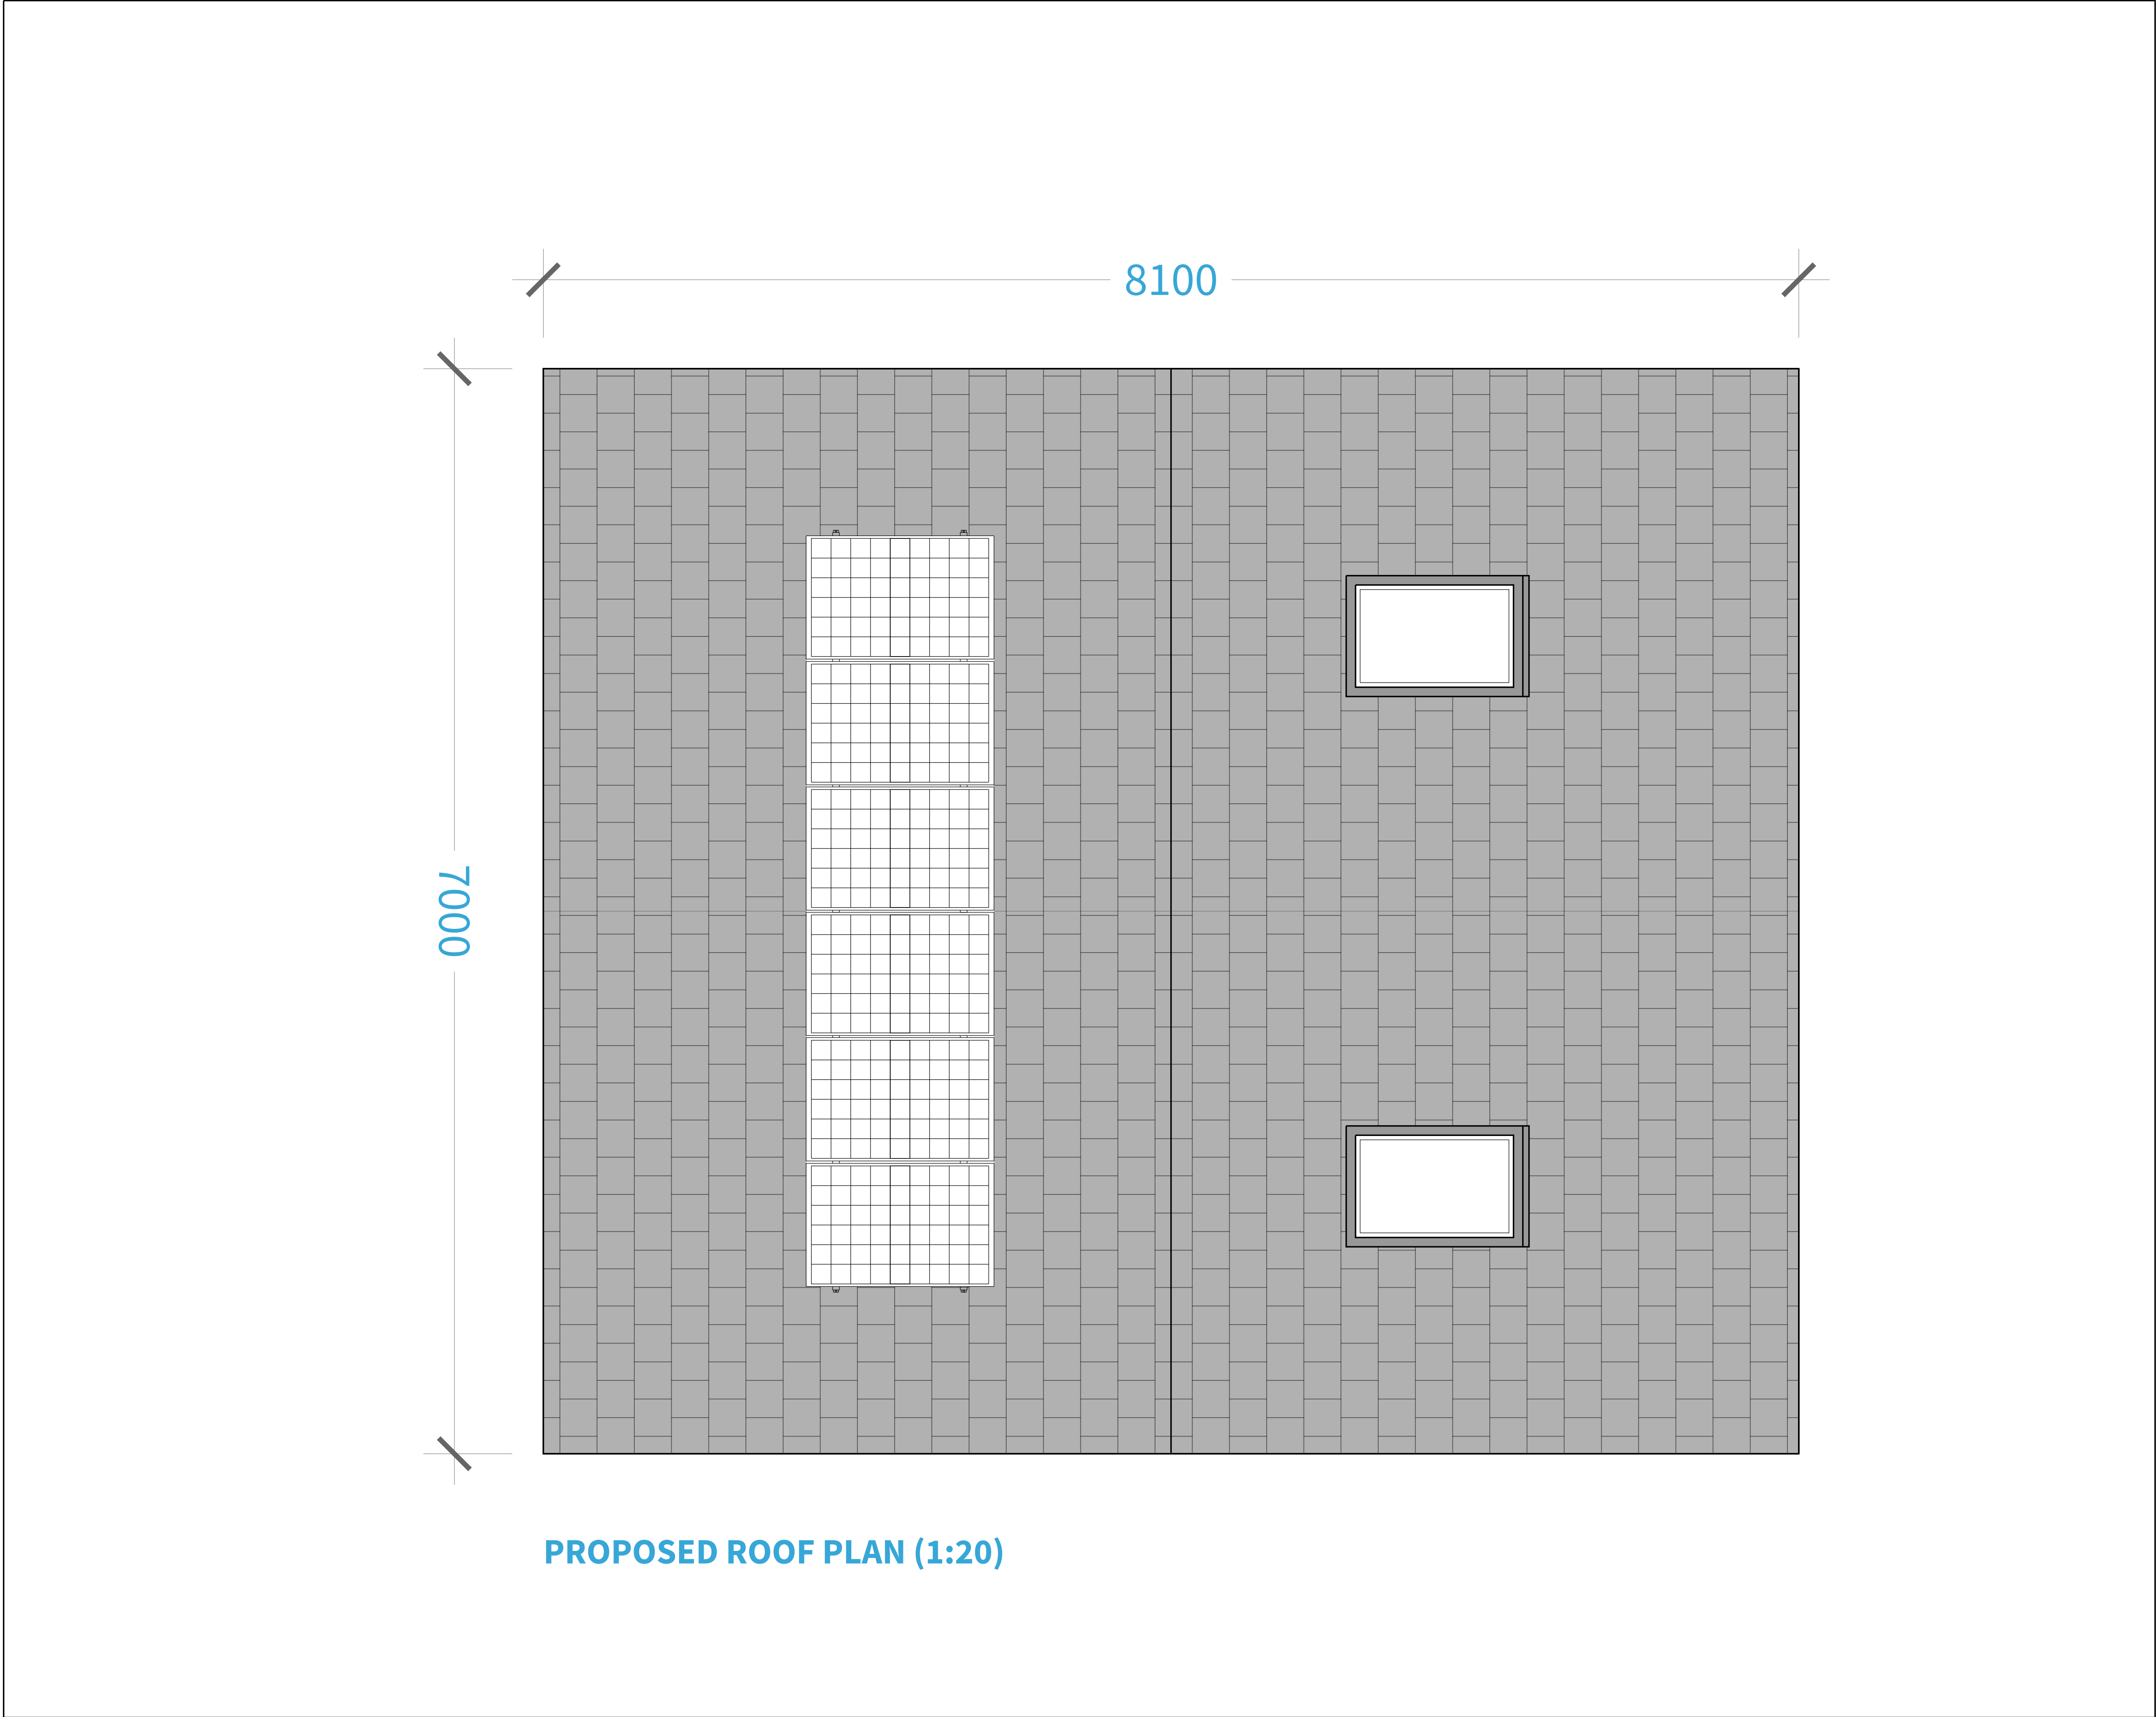

PROPOSED ROOF PLAN (1:20)

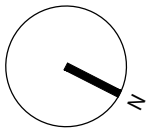

Do not scale this drawing. Check all dimensions on site. This drawing to be read in conjunction with all relevant drawings. All work to be in accordance with Building Regulations and relevant British Standards. This drawing produced for use in this project only and may not be used for any other purpose. This drawing may not be reproduced without prior written agreement.

1:20

400 mm

1 M

2 M

A

Initial Drawing Issue

01.12.2023

ER

CH

REV	DESCRIPTION	DATE	BY	CHECK
-----	-------------	------	----	-------

PLANNING

CLIENT

ALANA

PROJECT

GROVE COTTAGE
WREXHAM LL13 0PF

TITLE

PROPOSED OUTBUILDING
PROPOSED ROOF PLAN

SCALE @ A1
1:20

DATE
01.12.2023

DRAWN
ER

CHECKED
CH

PROJECT No.

DRAWING No.
(20) 04

REVISION
A