


KEY / NOTES

Existing Materials

- Walls - Brick and sandstone
- Pitched Roofs - Natural slate
- Chimneys - Brick
- Flat roofs - Lead
- Doors and Windows - Painted timber

Proposed Materials

- Walls - Sandstone and Timber cladding
- Pitched Roofs - Natural slate
- Doors and Windows - Painted timber
- Shutters - Painted timber
- Dormers - Painted timber, Lead
- Walkway - galvanised, powdercoated steel

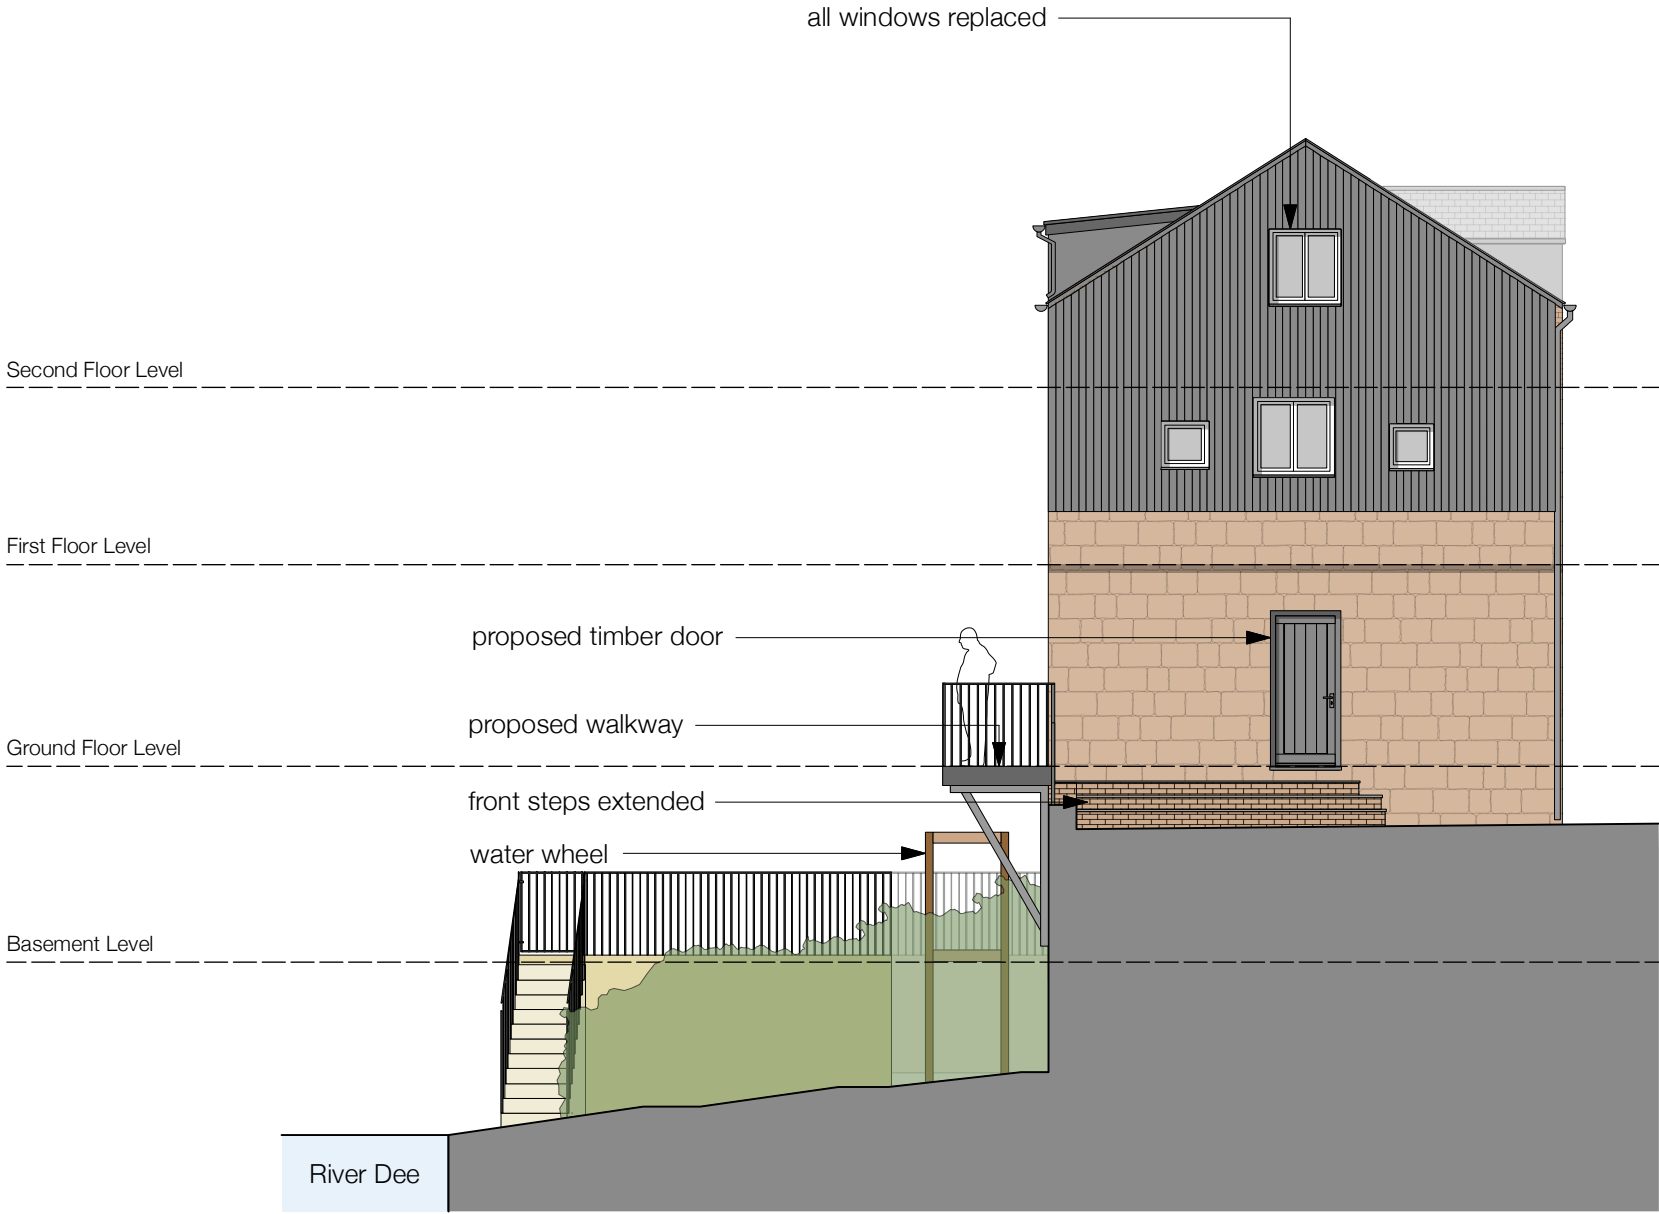

E01 Proposed North Elevation



E02 Proposed West Elevation



E03 Proposed South Elevation



E04 Proposed East Elevation (section cut through River Dee)

A	Windows to 2nd floor east updated	Jul 23
REV	DESCRIPTION	DATE

RAISE
ARCHITECTS

PROJECT

Proposed dormer windows, re-cladding, other alterations and riverside walkway structure at Erbistock Mill, Erbistock, Wrexham, LL13 0DW

DRAWING

Proposed Elevations

SCALE	DATE	DRAWN BY	CHECKED BY
1:100 @ A2	Jun 22	MT	AF
DRG N°			REV

539 - PL - 05A

-

