
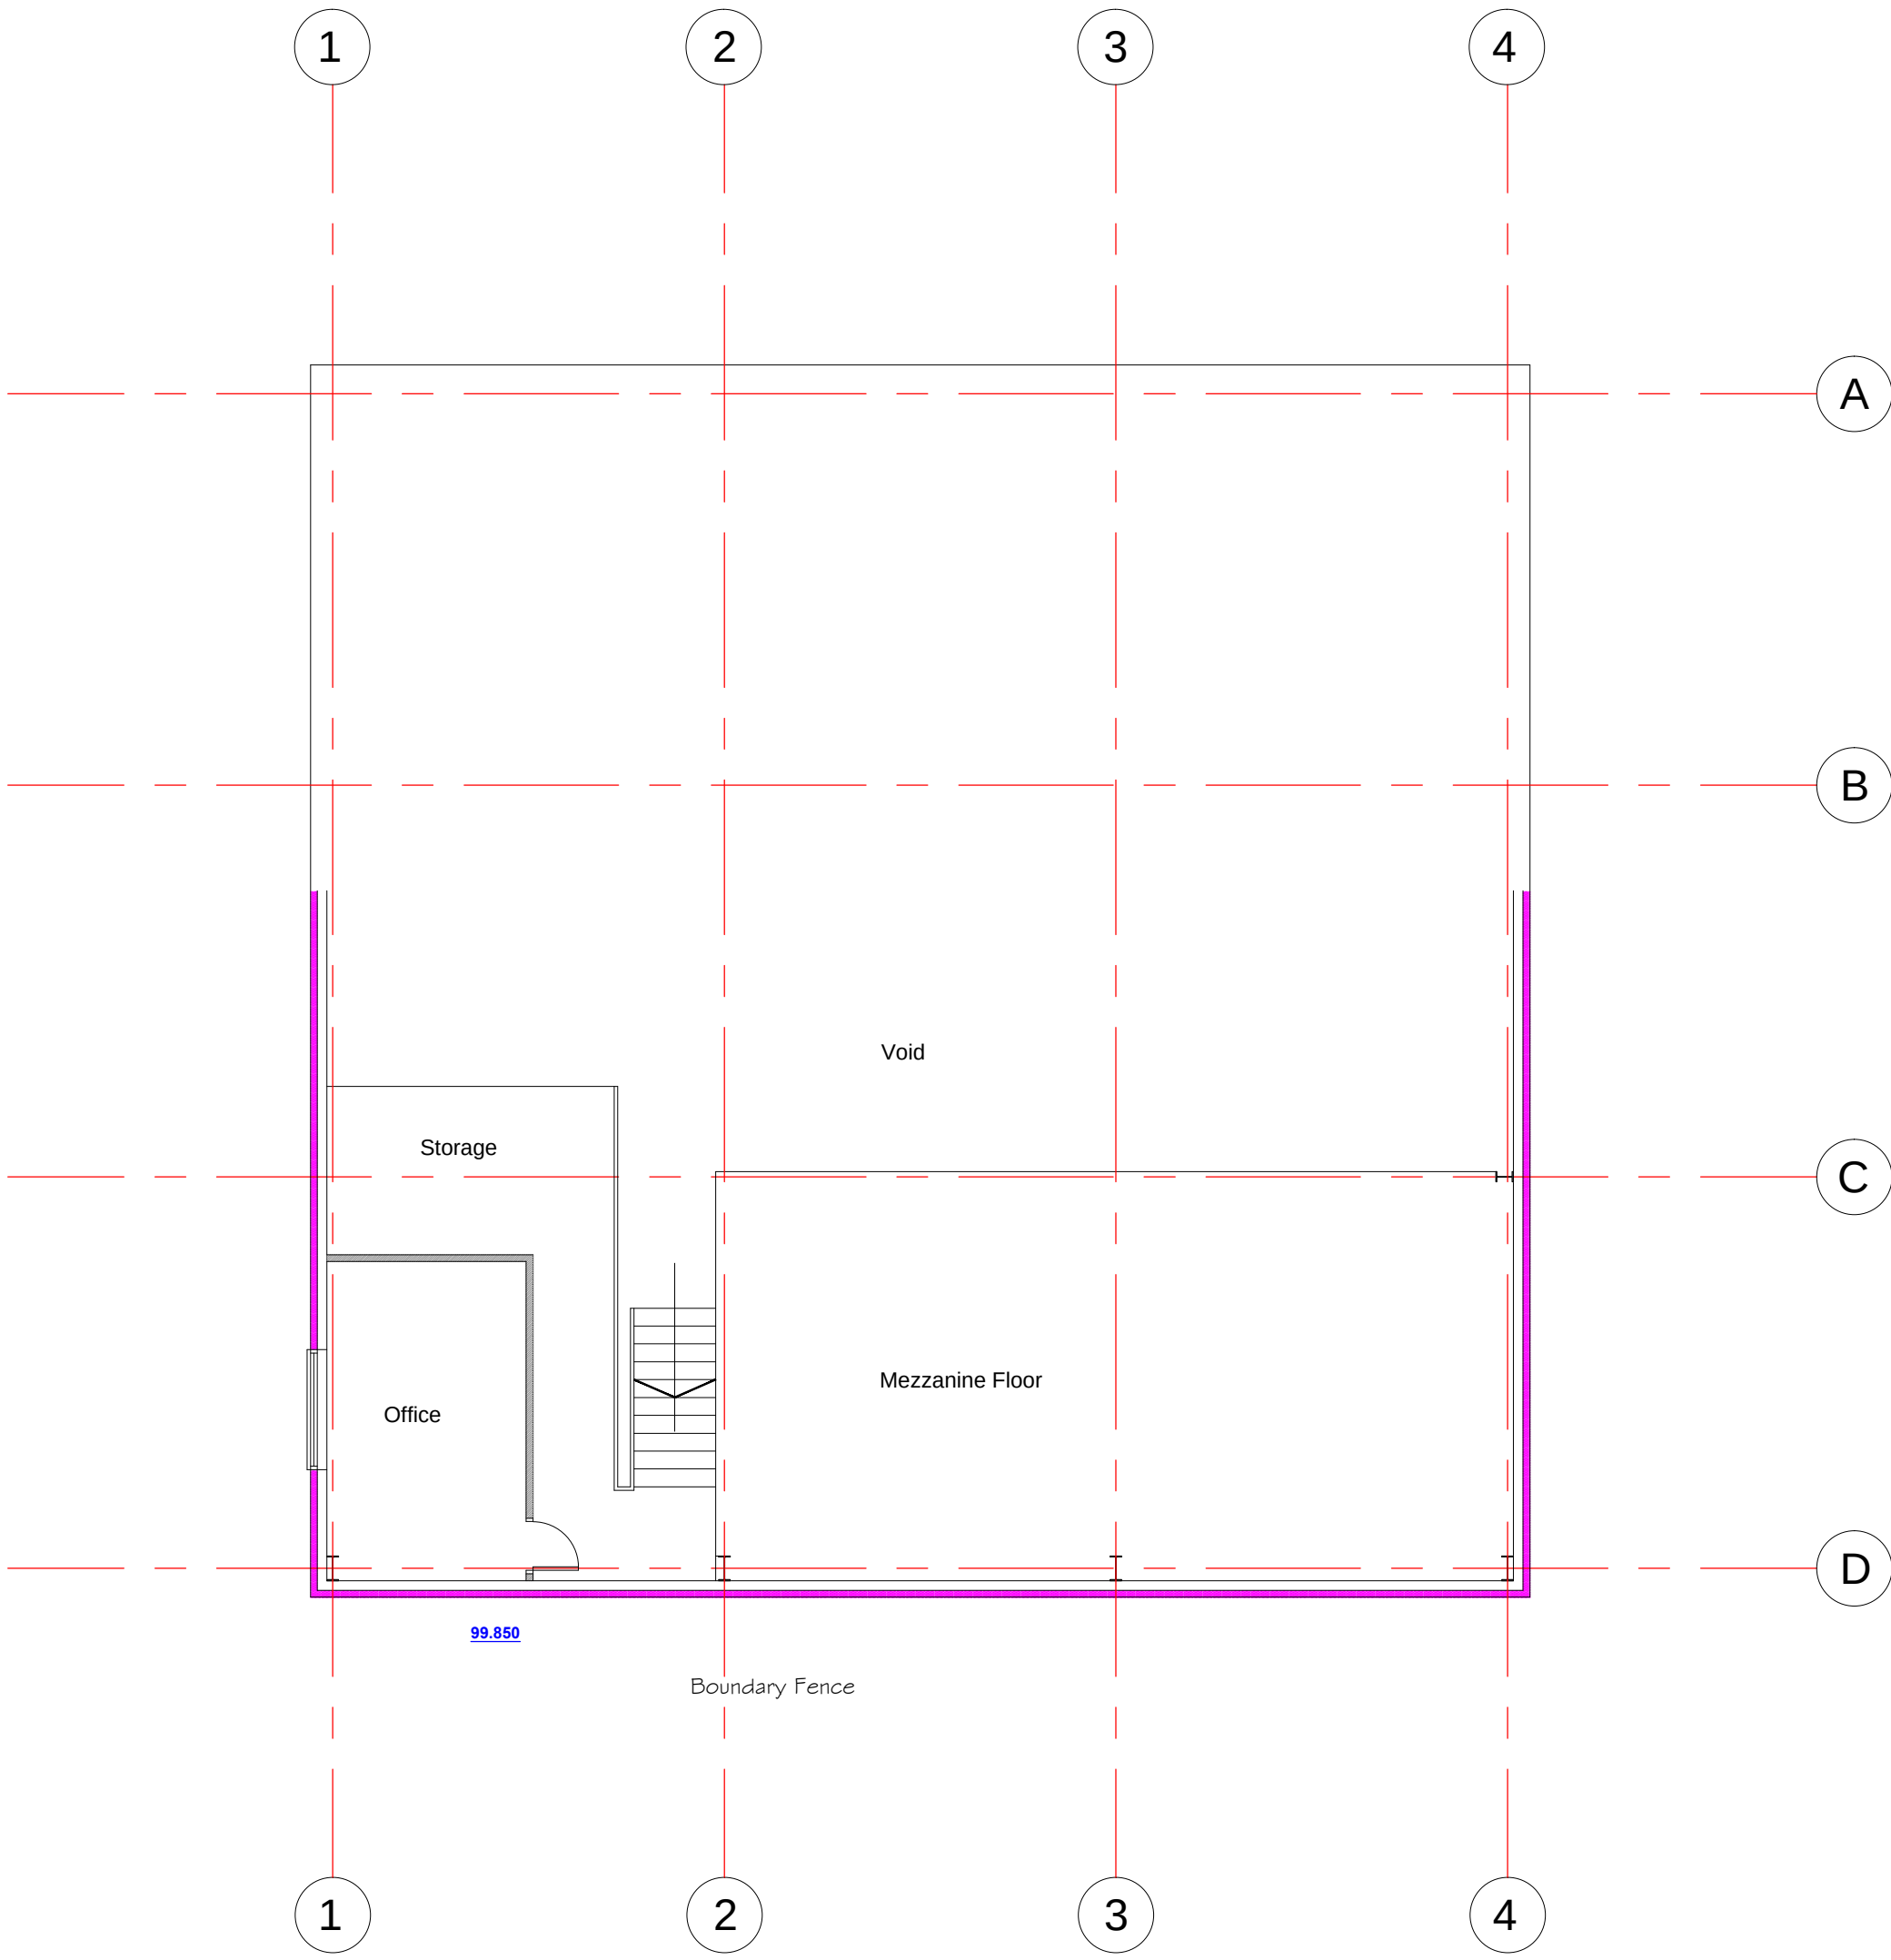
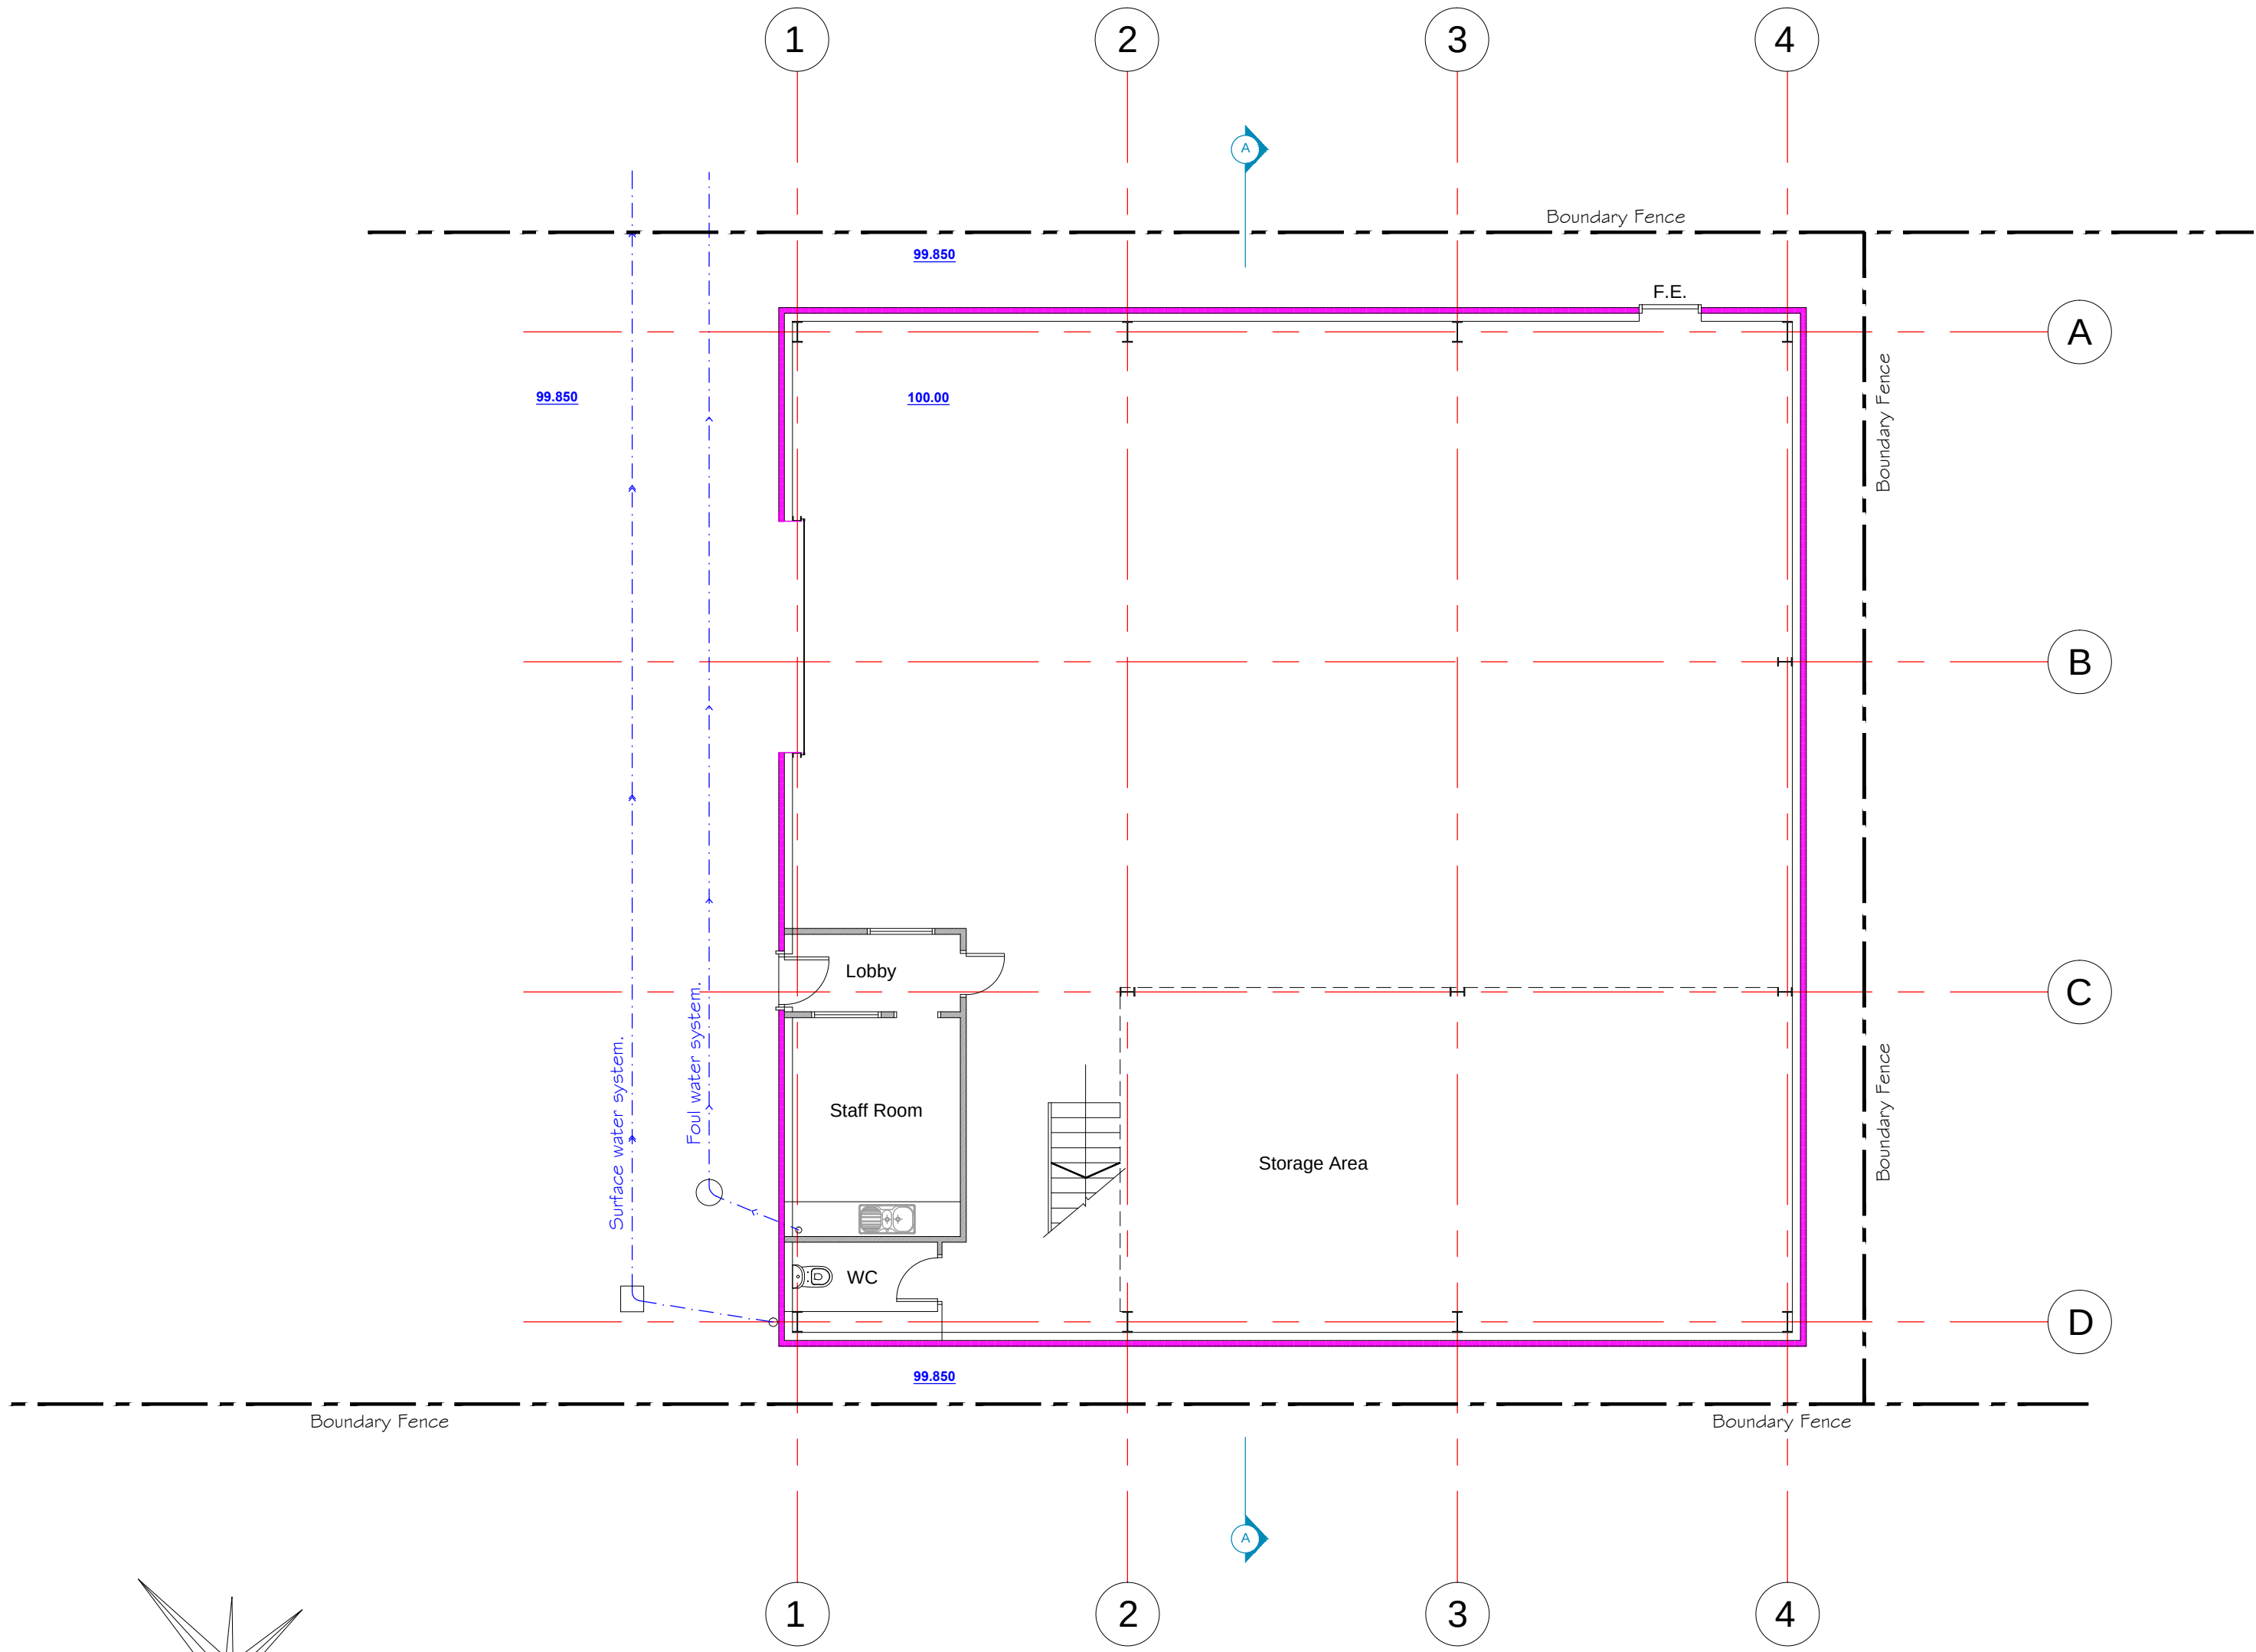
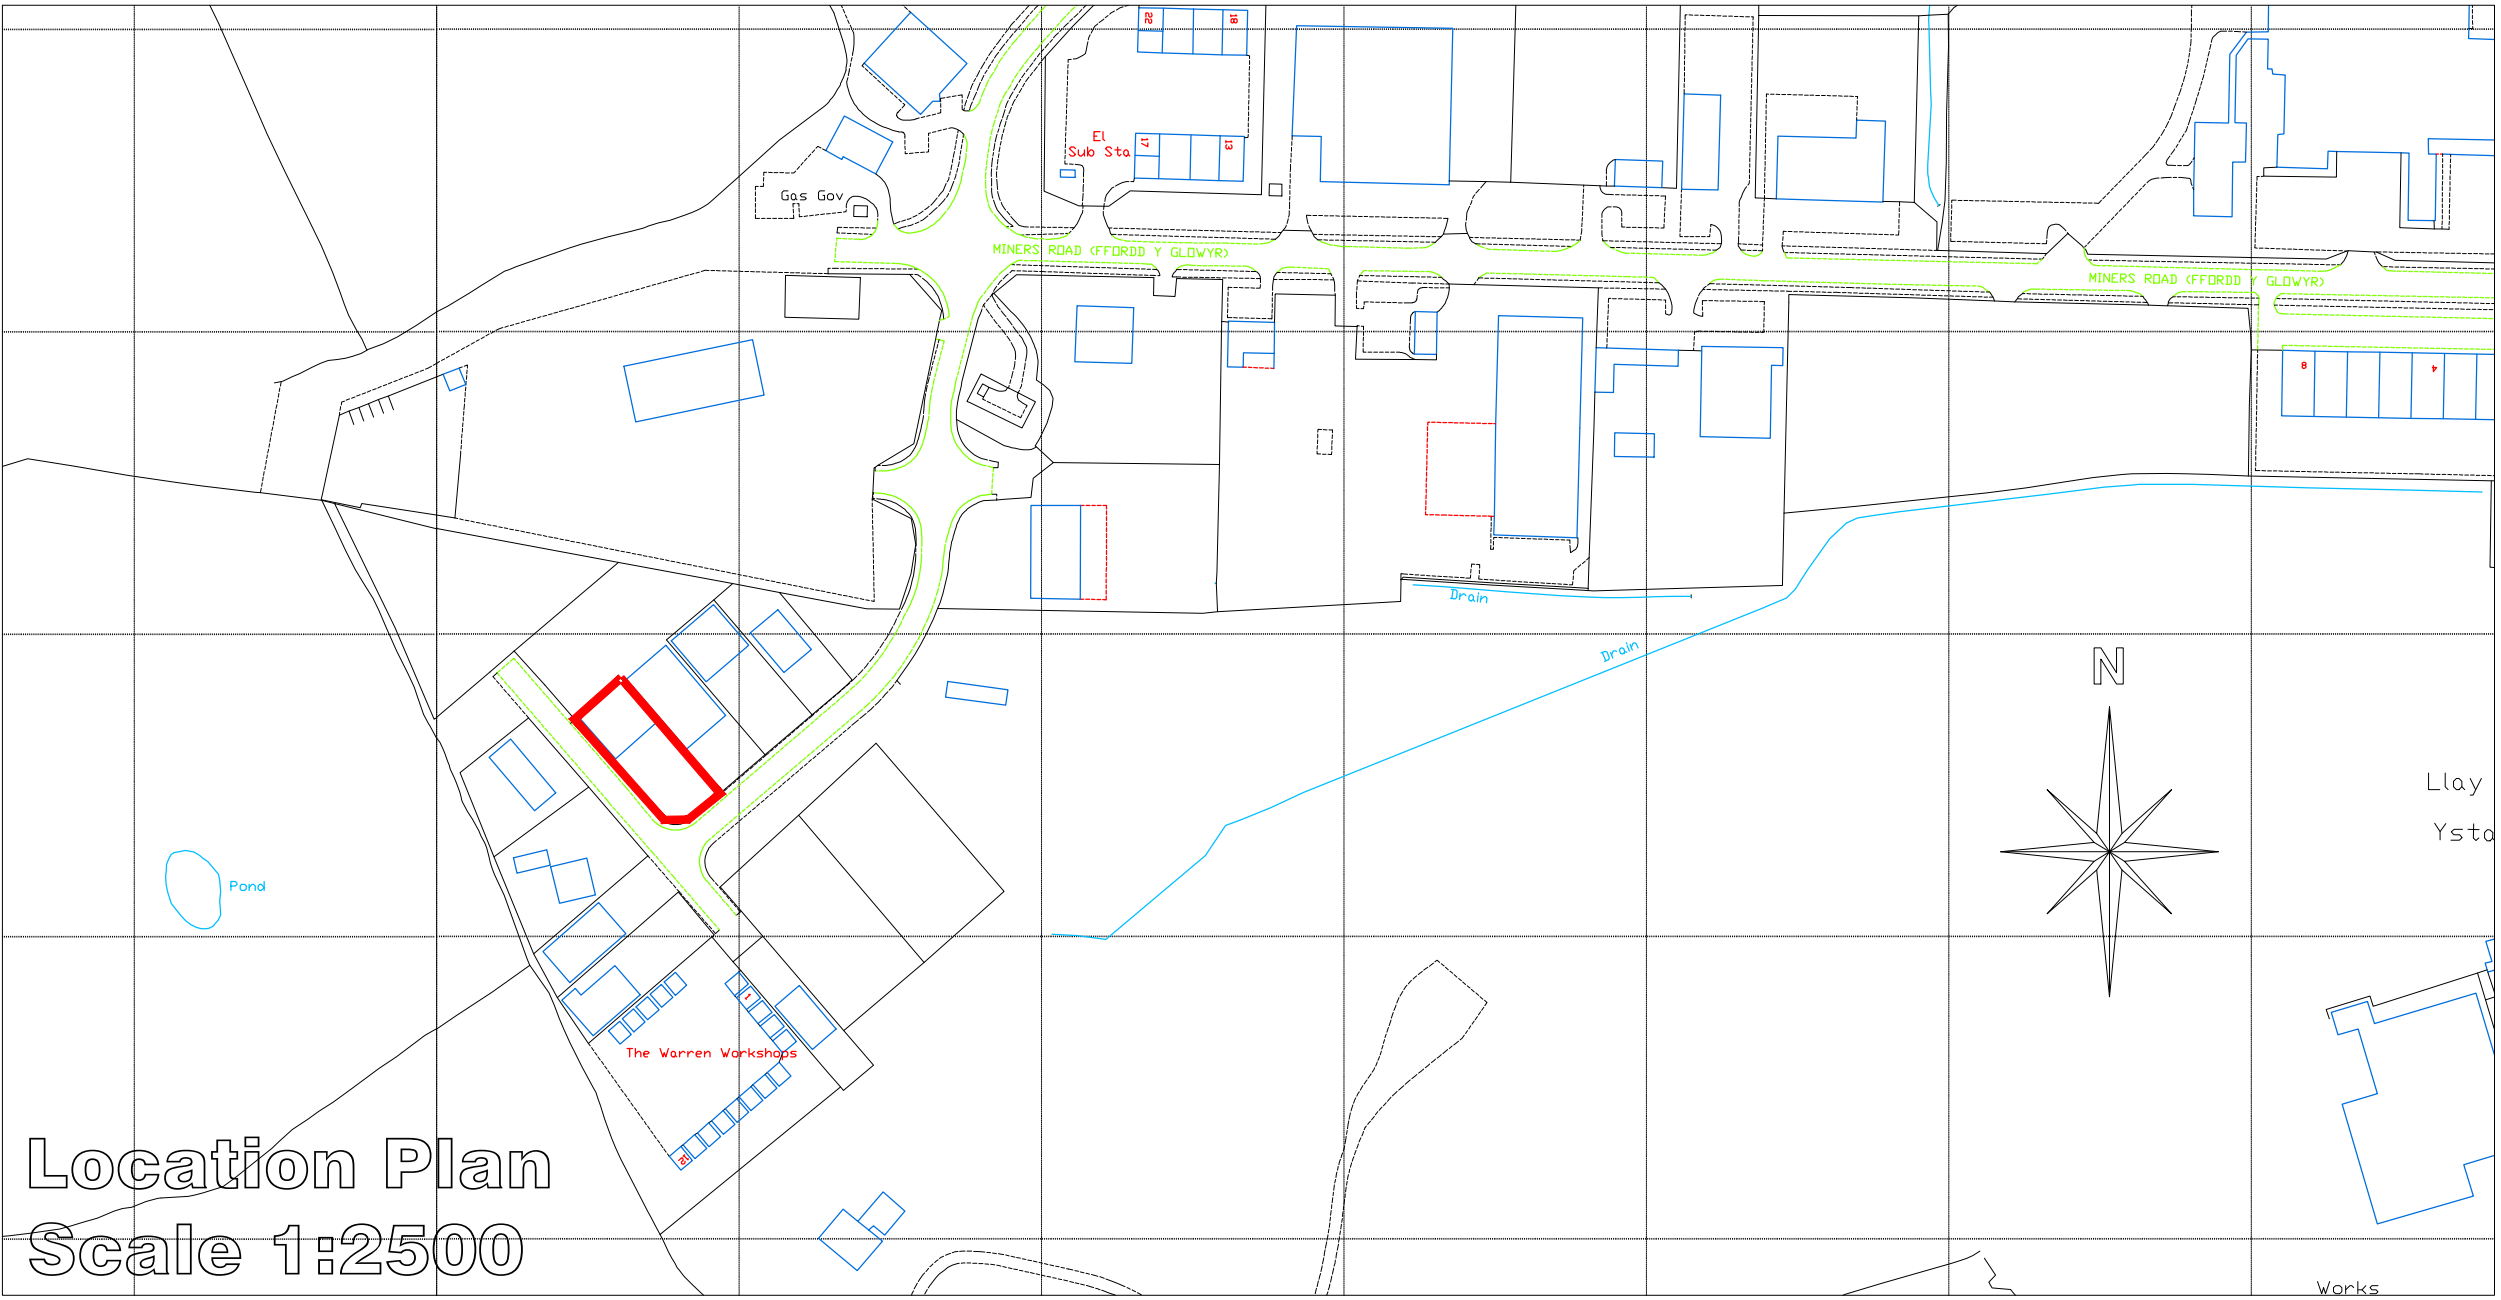


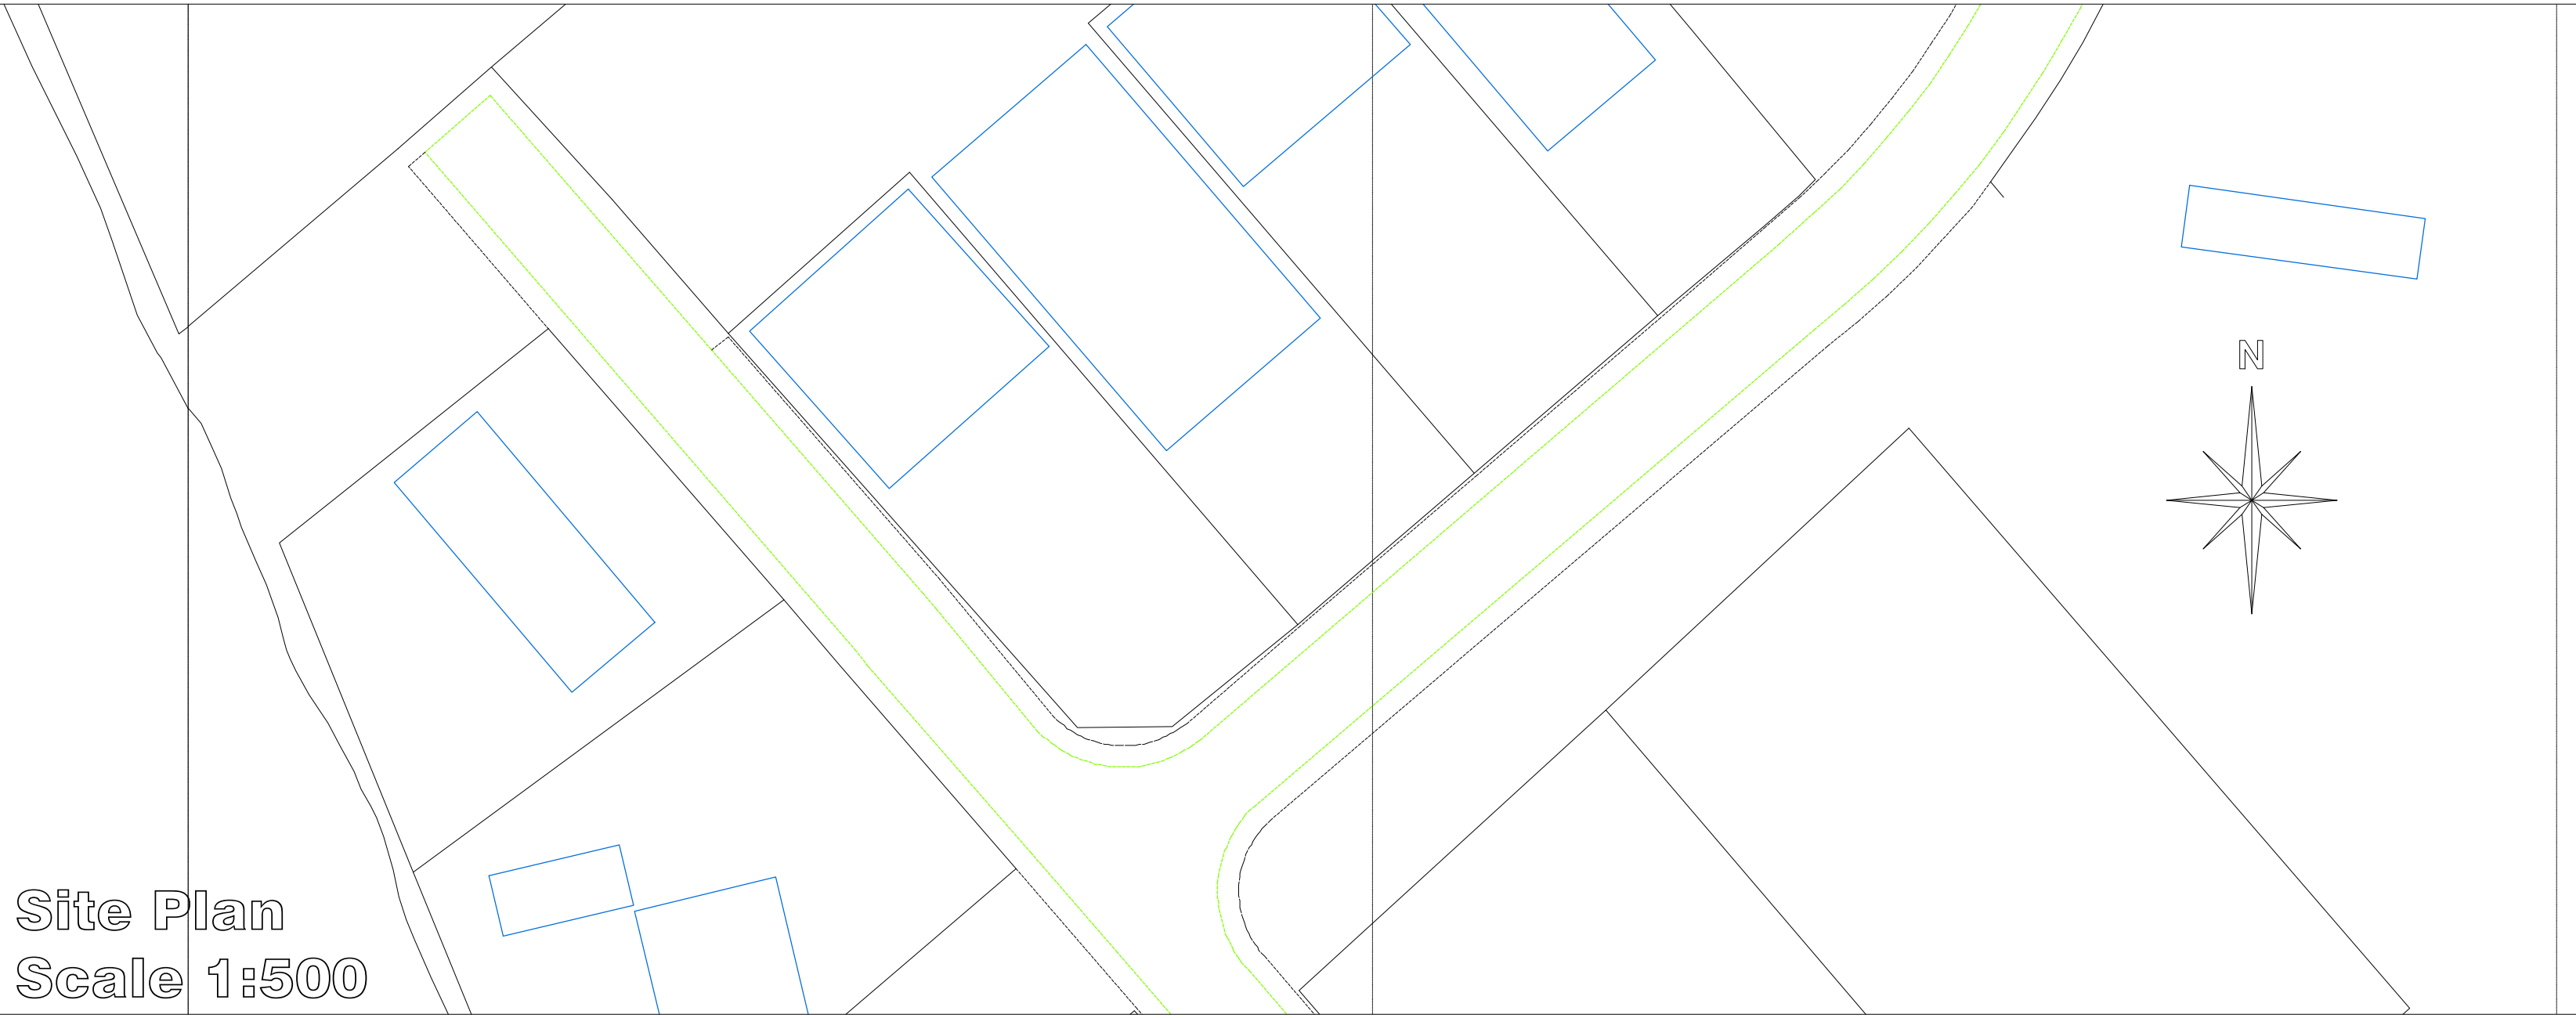

Existing Ground
Floor Plan
1:50

Existing First Floor
Plan
1:50

 CULLIS-ARCHITECTURAL-DESIGN 25 Sunningdale Close Wrexham North Wales LL13 9QU T 01978 264376 M 07791 480768 E ajones540@btinternet.com		Client	Mr. M. Speed.		
		Drawing Title	Existing Plans & Location Plan.		
		Sub Title	Proposed Extension to Unit 5, Miners Park Road, Llay Ind Est.		
		Date	Scale	Rev	Drawn
		Oct 2023	1:100, 1:500 & 1:2500 at A1		PD274/01