

A horizontal scale bar with a total length of 10 meters. It is divided into five equal segments, each labeled 1, 2, 3, 4, and 5m. The bar is yellow with black outlines. Below the bar, the text "Scale Bar - 1:100" is written in bold black font.





Project:	Proposed Extension & Alterations	Client: Mr & Mrs A Roberts		
		Location: Hudson Heights Wynnstay Lane, Marford LL12 8LH		
Drawing:	Existing Floor Plans (Existing Drawing)	Scale: 1:100	Paper: A3	Date: Oct. 2023
		Drawing No: BR:ROBERTS-SU01		

BR Architecture
The Stables, Colwyn Road,
Craigside, Llandudno. LL30 3AL
t - 07789 175903
e - info@brarchitecture.com
w - www.brarchitecture.com



Existing Drawing

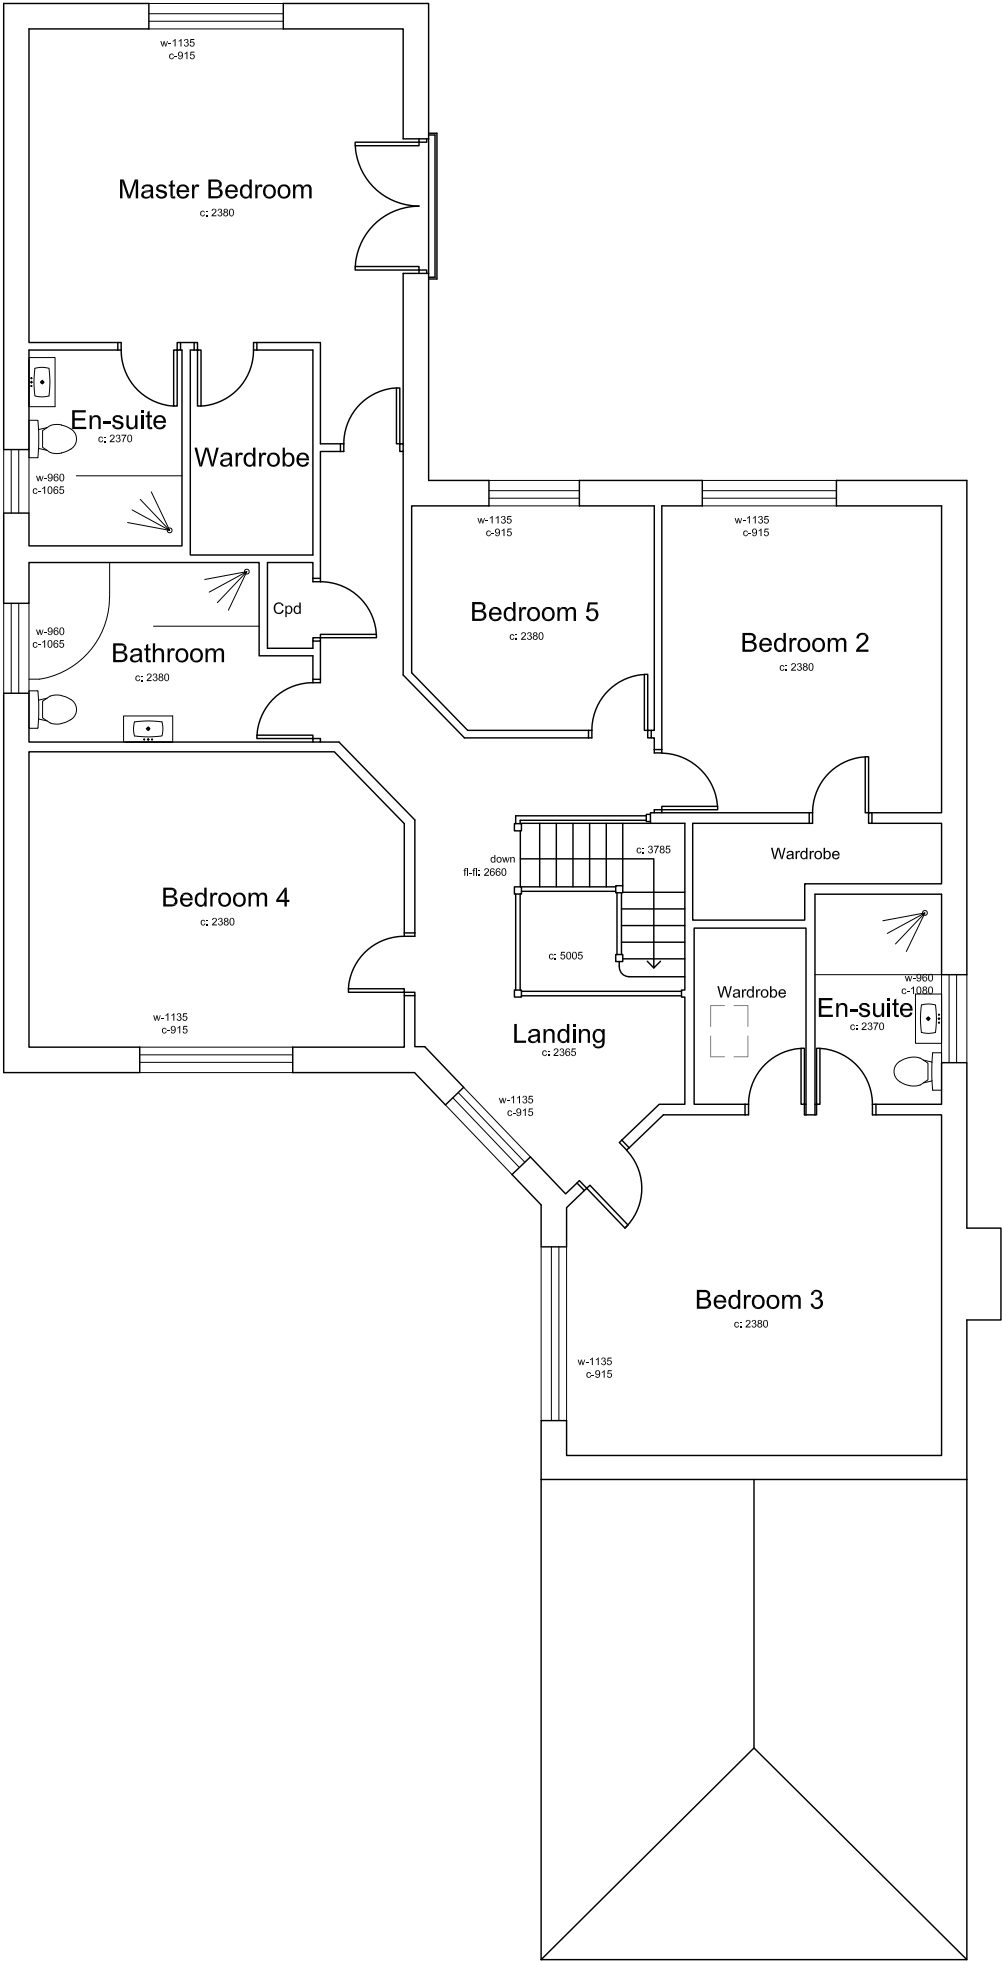 



Existing First Floor Plan

Project:	Proposed Extension & Alterations	Client: Mr & Mrs A Roberts		
		Location: Hudson Heights Wynnstay Lane, Marford LL12 8LH		
Drawing:	Existing Floor Plans (Existing Drawing)	Scale: 1:100	Paper: A3	Date: Oct. 2023
		Drawing No: BR:ROBERTS-SU02		

BR Architecture
The Stables, Colwyn Road,
Craigside, Llandudno. LL30 3AL
t - 07789 175903
e - info@brarchitecture.com
w - www.brarchitecture.com




Existing Drawing

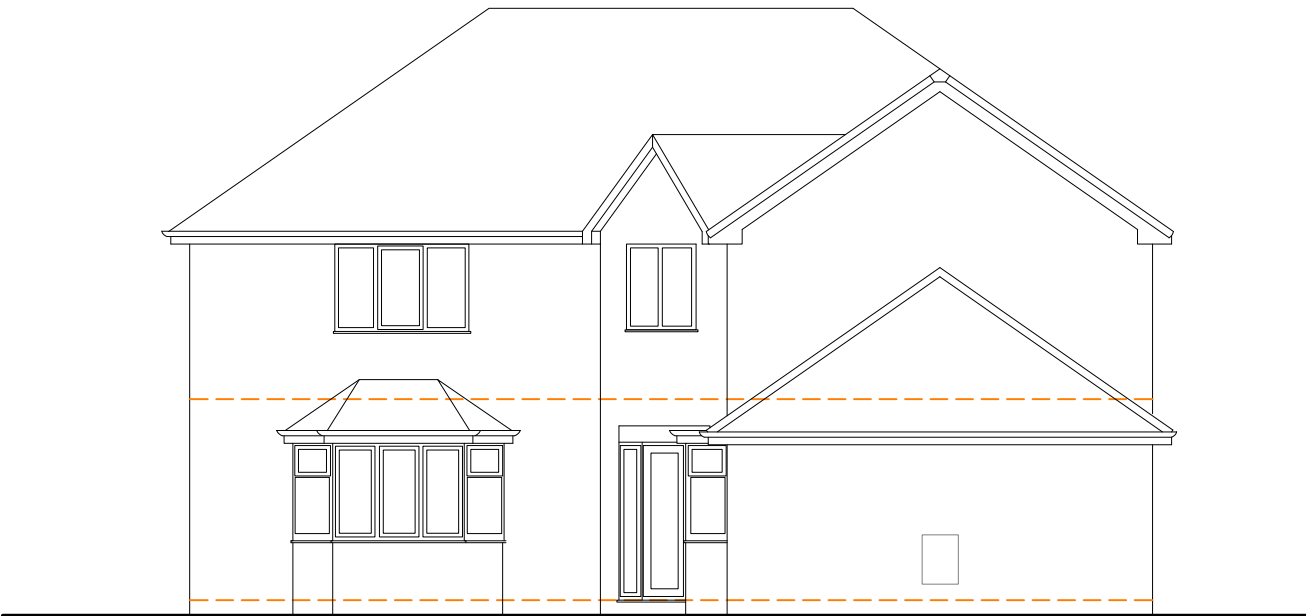 


Existing Front Elevation




Existing Rear Elevation

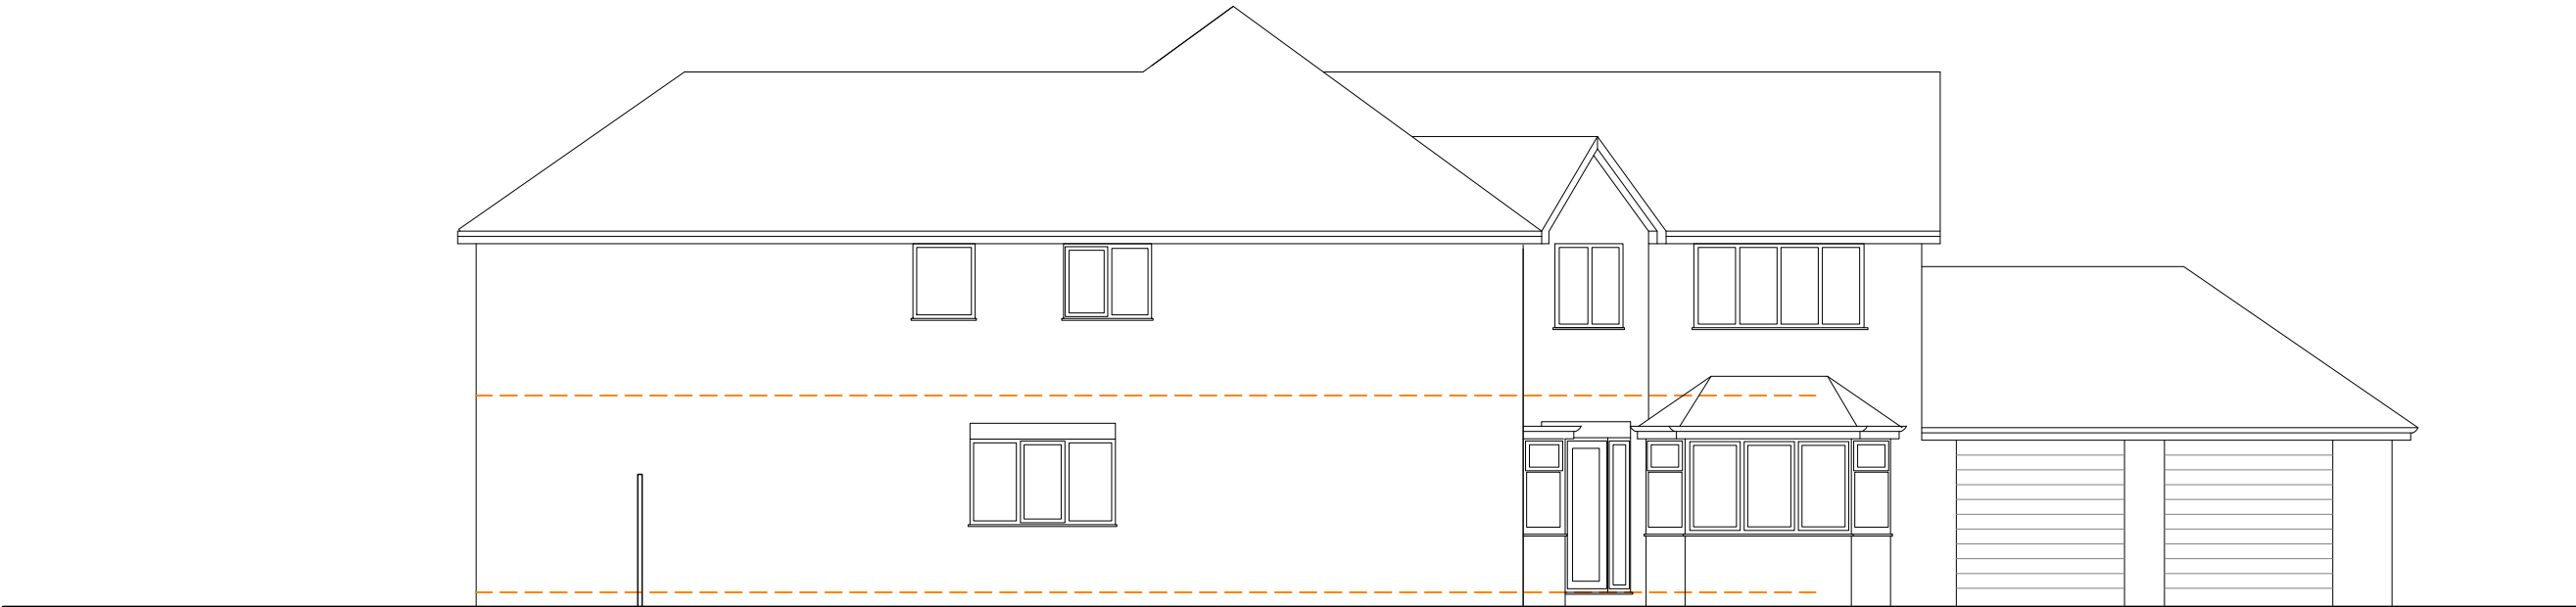

Existing Side Elevation

 Orientation:	Revision:	Project: Proposed Extension & Alterations	Client: Mr & Mrs A Roberts		BR Architecture The Stables, Colwyn Road, Craigside, Llandudno. LL30 3AL t - 07789 175903 e - info@brarchitecture.com w - www.brarchitecture.com	
	Scale:  Scale Bar - 1:100		Location: Hudson Heights Wynnstay Lane, Marford LL12 8LH			
		Drawing: Existing Elevations (Existing Drawing)	Scale: 1:100	Paper: A3	Date: Oct. 2023	
			Drawing No: BR:ROBERTS-SU03			

Existing Drawing

 

Existing Side Elevation




Existing Section

Orientation:	Revision:	Project: Proposed Extension & Alterations	Client: Mr & Mrs A Roberts			BR Architecture The Stables, Colwyn Road, Craigside, Llandudno. LL30 3AL t - 07789 175903 e - info@brarchitecture.com w - www.brarchitecture.com	
	Scale:		Location: Hudson Heights Wynnstay Lane, Marford LL12 8LH				
Scale Bar - 1:100		Drawing: Existing Elevations (Existing Drawing)			Scale: 1:100 Paper: A3 Date: Oct. 2023		
		Drawing No: BR:ROBERTS-SU04					

Existing Drawing



Existing Entrance Gates


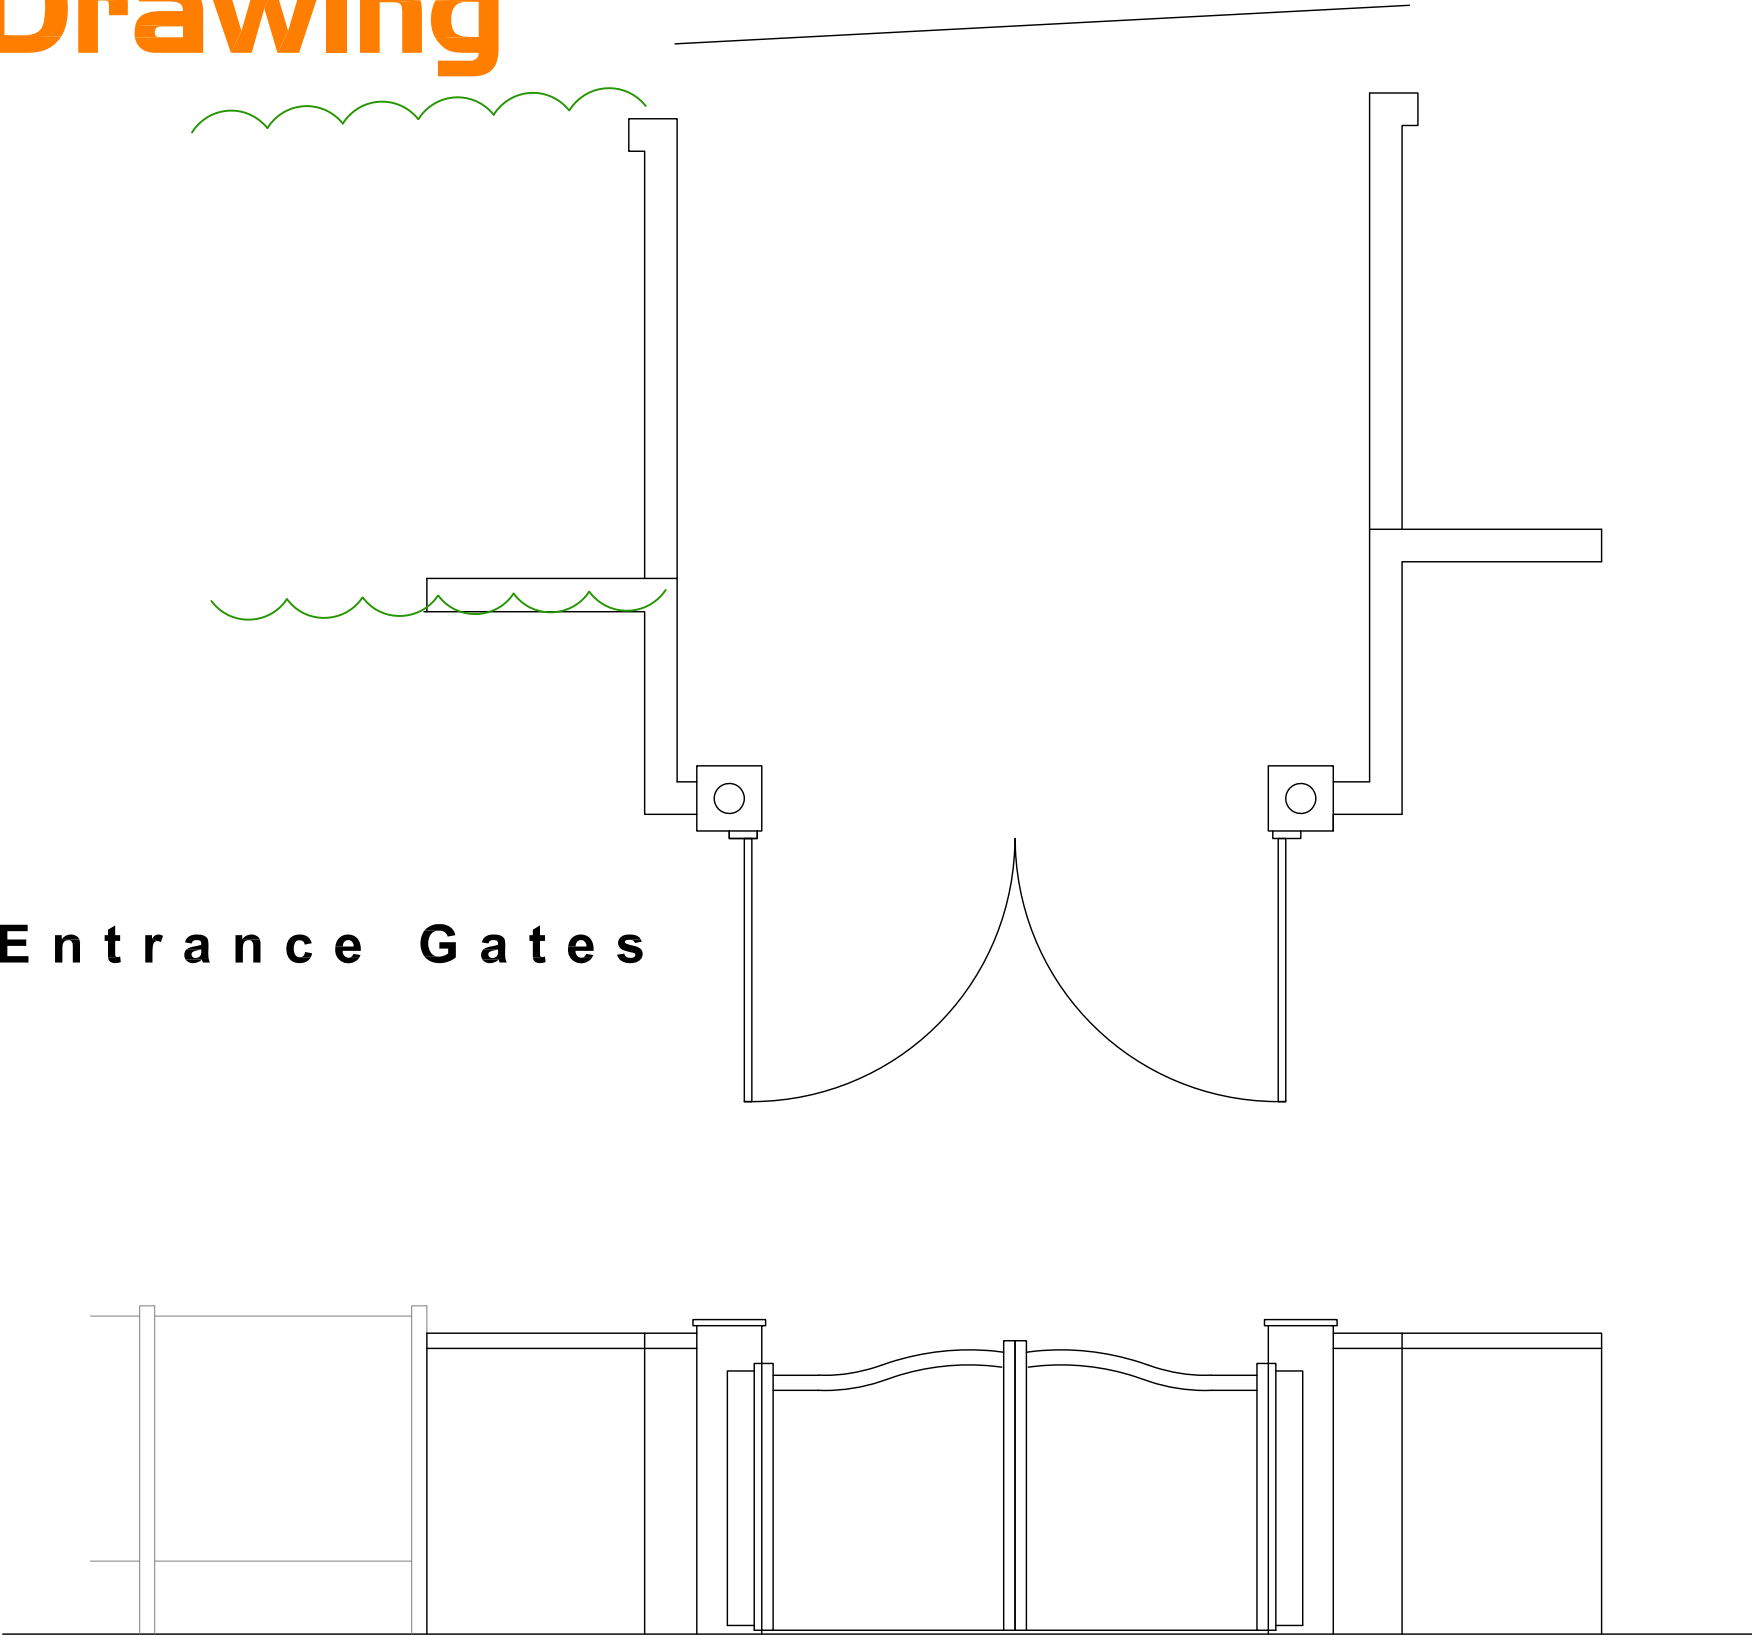


Orientation:	Revision:	Project: Proposed Extension & Alterations Drawing: Existing Entrance Gates (Existing Drawing)	Client: Mr & Mrs A Roberts			BR Architecture The Stables, Colwyn Road, Craigside, Llandudno. LL30 3AL t - 07789 175903 e - info@brarchitecture.com w - www.brarchitecture.com 
	Location: Hudson Heights Wynnstay Lane Marford. LL12 8LH					
	Scale: 1:50		Paper: A3	Date: Oct. 2023		

Scale Bar - 1:50



Existing Drawing

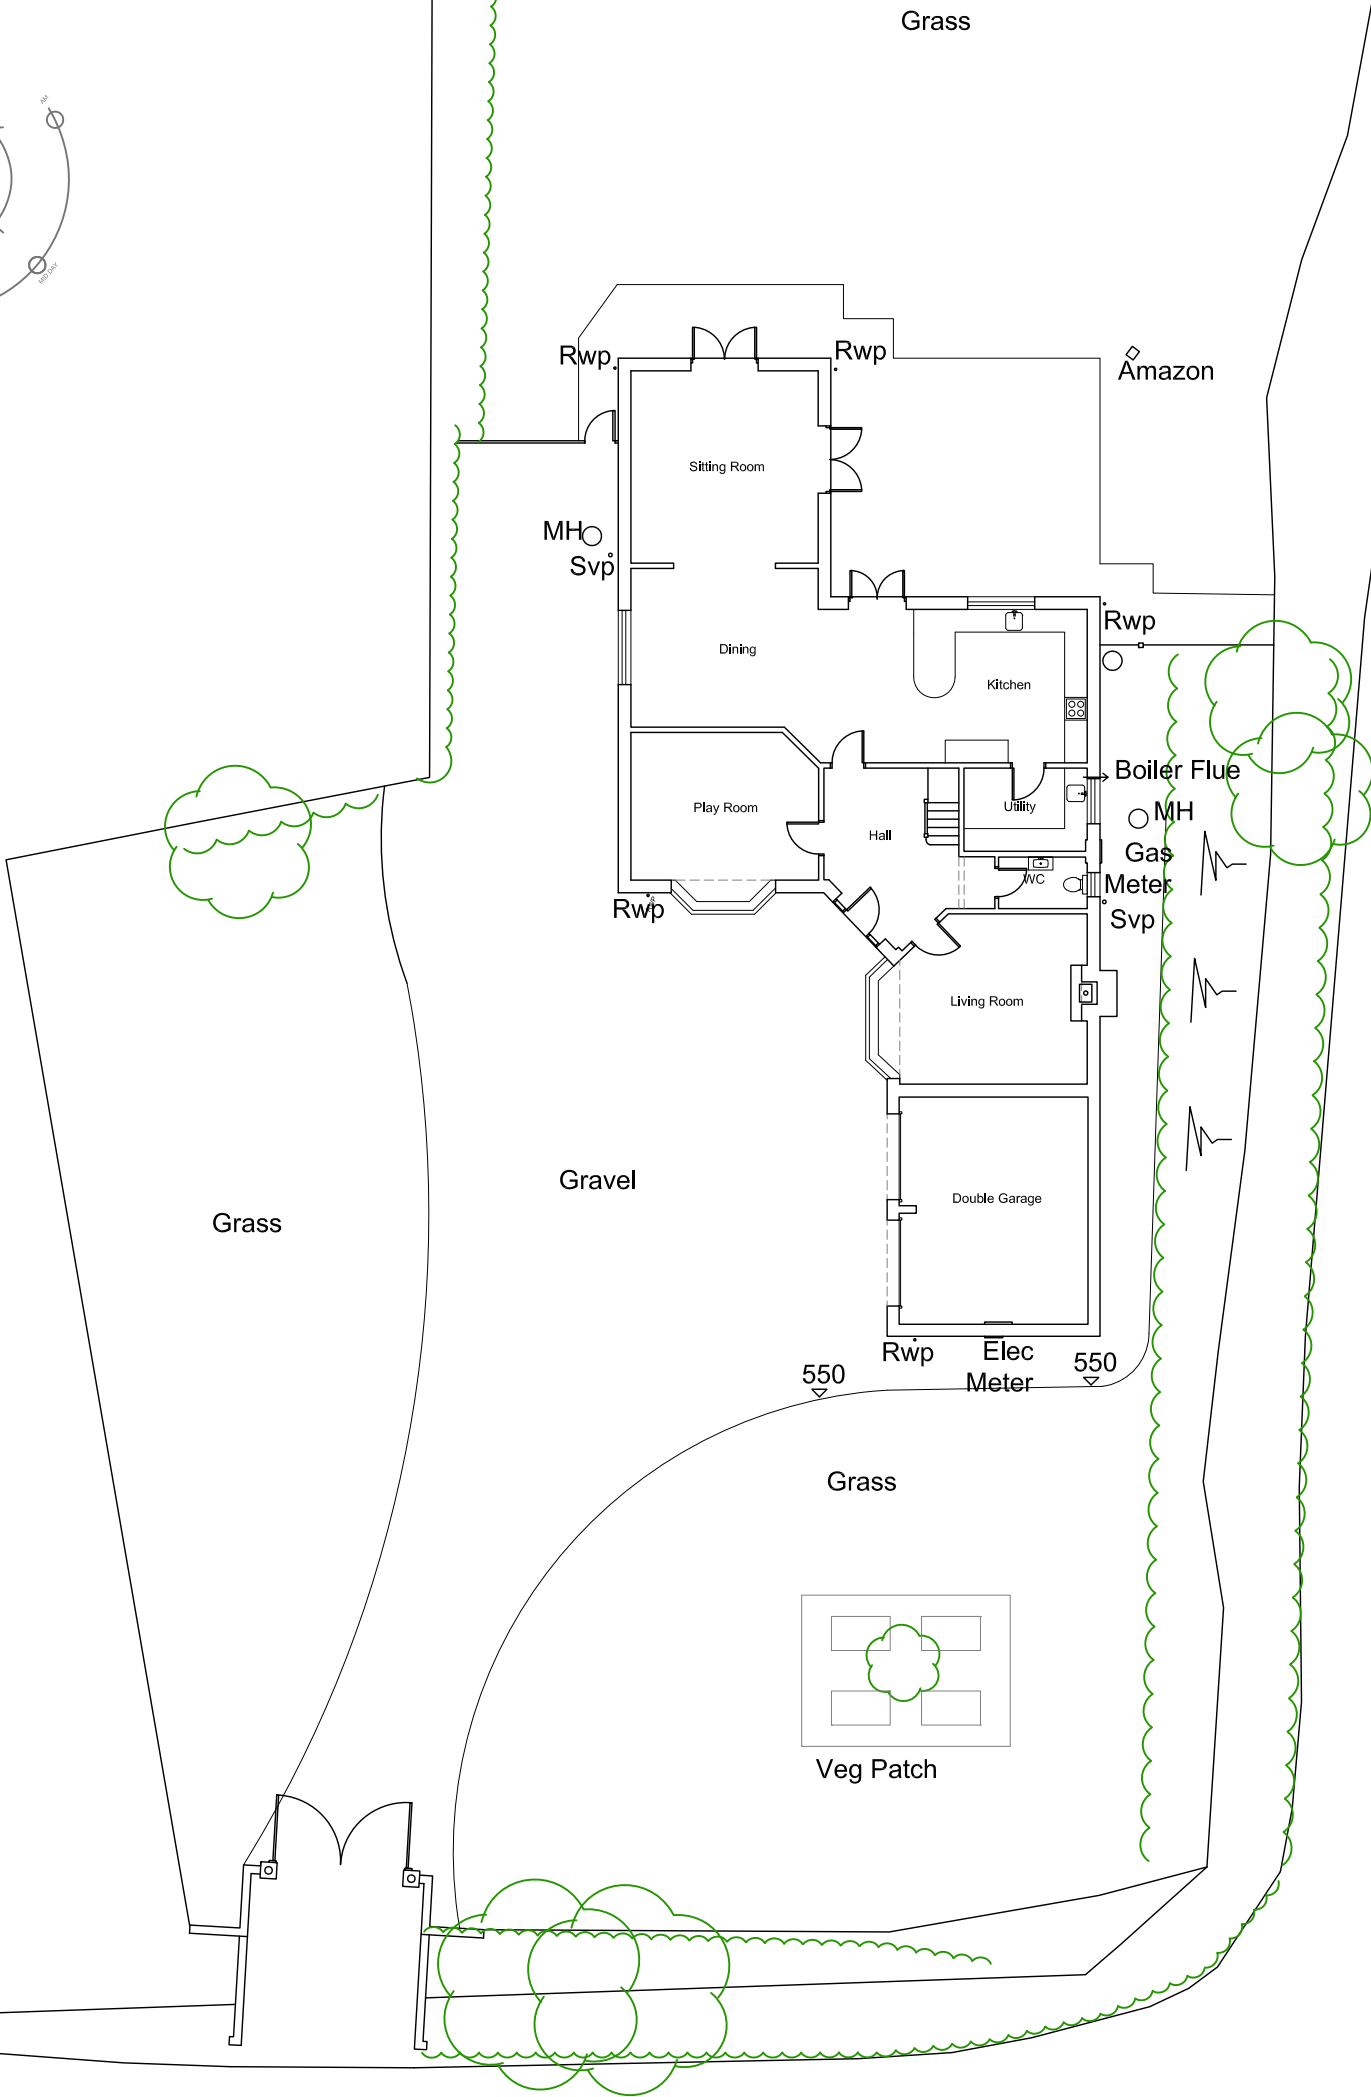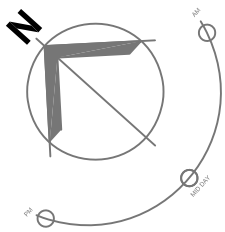

Existing Site Plan

Project:	Proposed Extension & Alterations			Client: Mr & Mrs A.Roberts		
				Location: Hudson Heights Wynnstay Lane Marford. LL12 8LH		
Drawing:	Existing Site Plan (Existing Drawing)			Scale: 1:200	Paper: A3	Date: Oct. 2023
				Drawing No: BR:ROBERTS-SU05		

BR Architecture
The Stables, Colwyn Road,
Craigside, Llandudno. LL30 3AL
t - 07789 175903
e - info@brarchitecture.com
w - www.brarchitecture.com

