




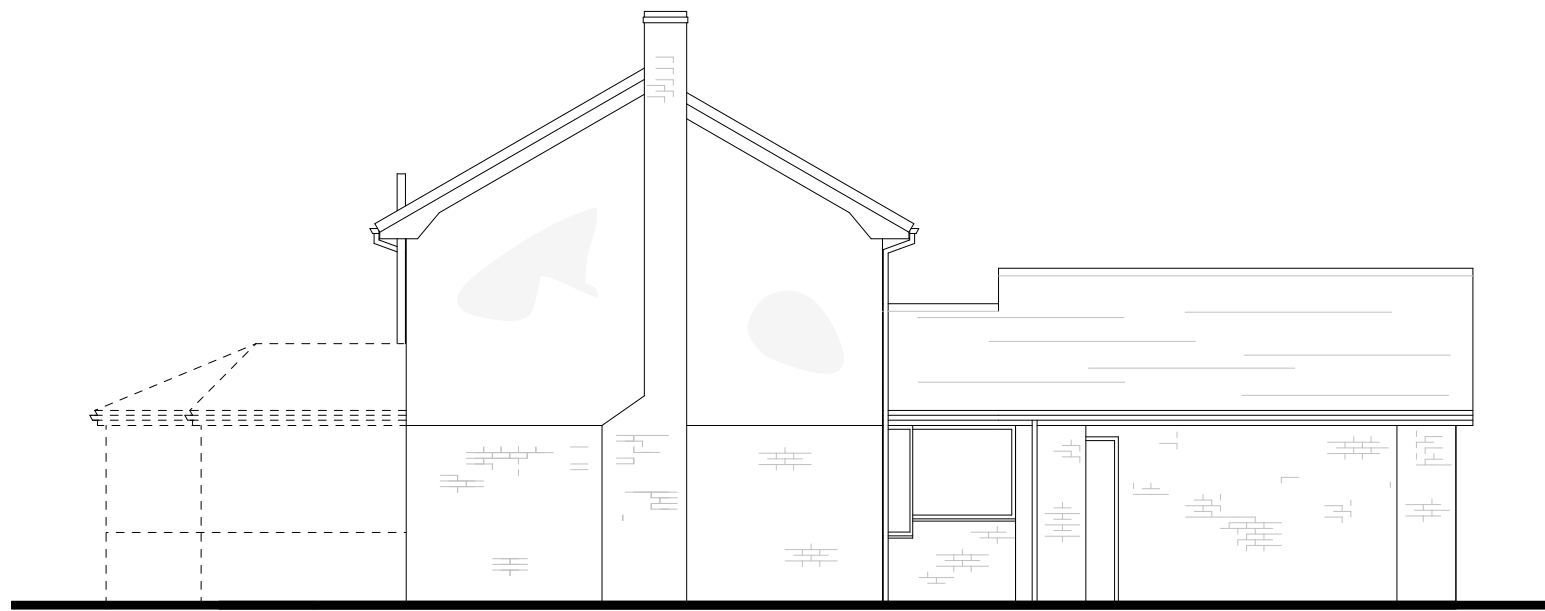


Existing Side Elevation
View A - 1:100

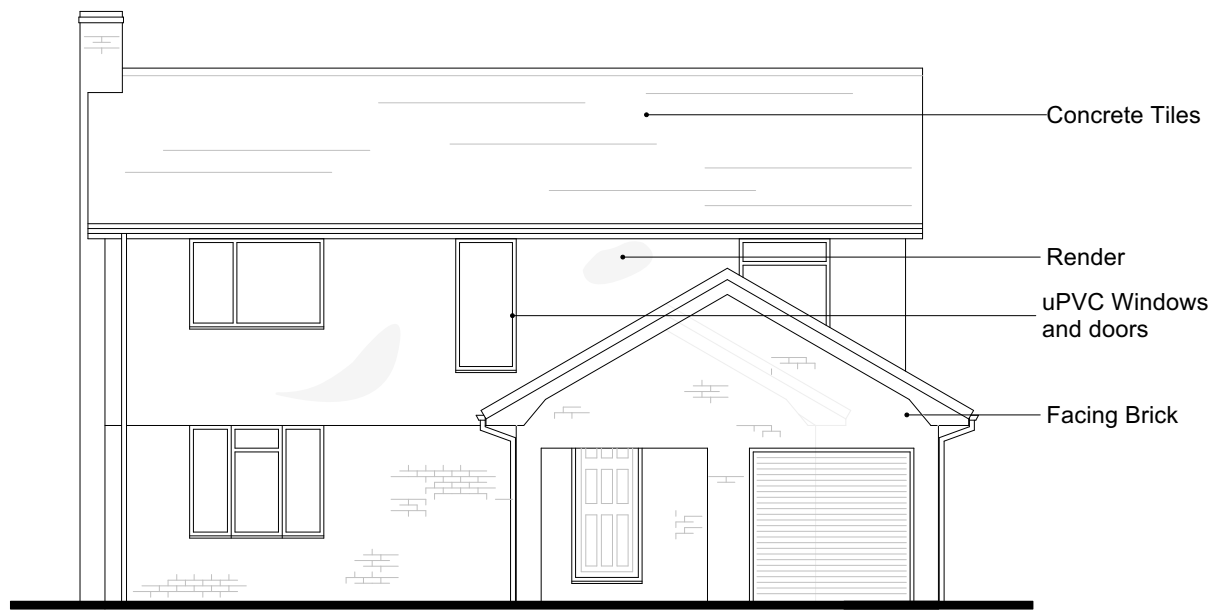


Existing Front Elevation
View B - 1:100

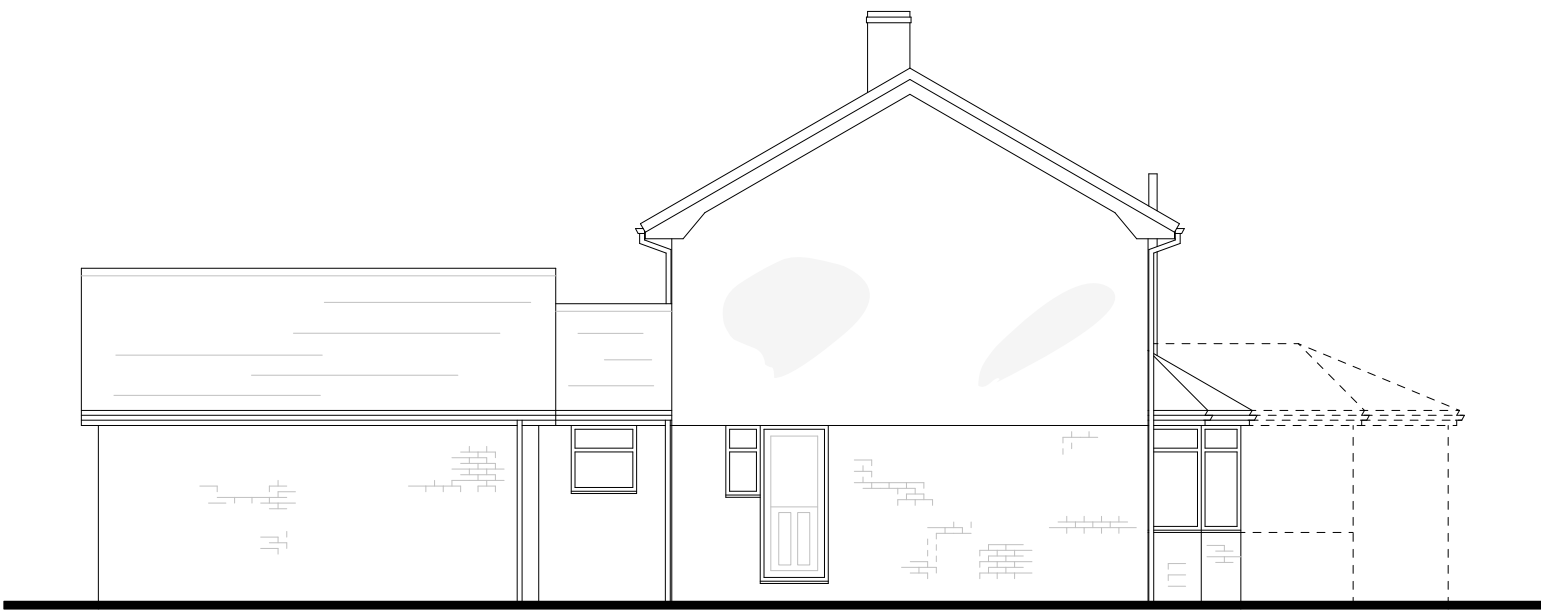


Existing Side Elevation
View C - 1:100

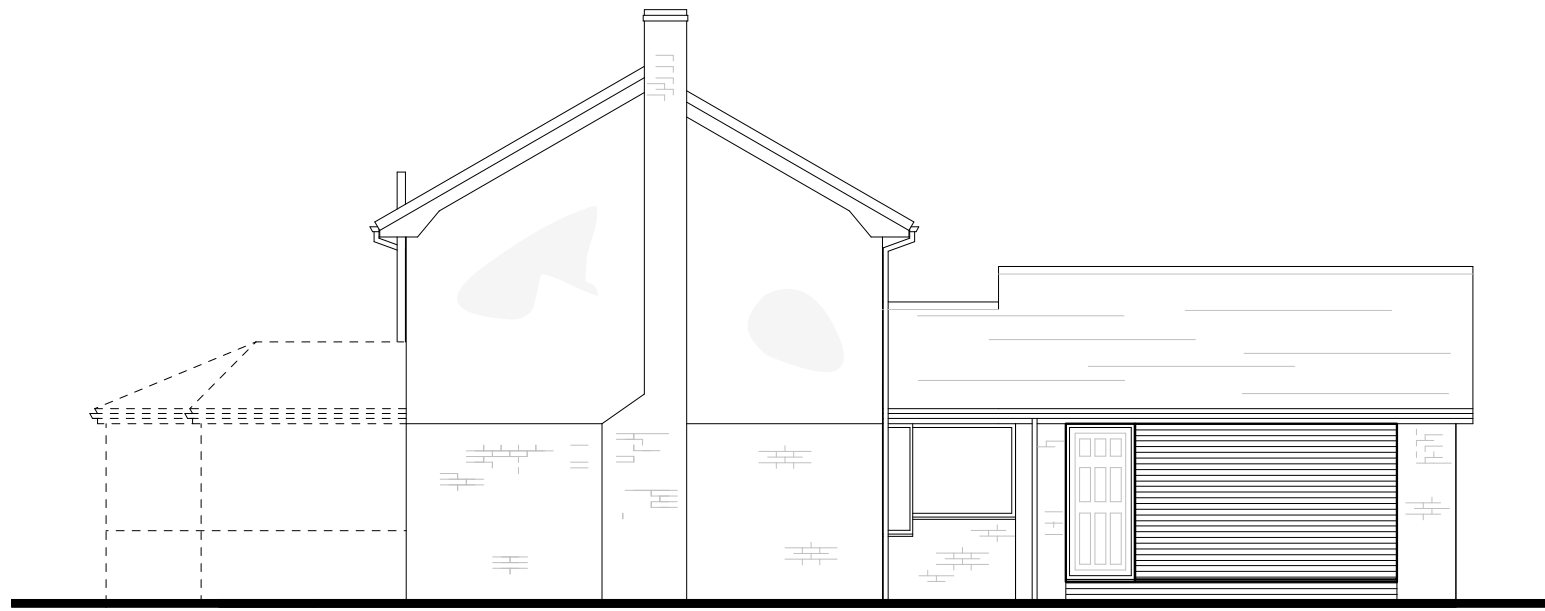


Proposed Side Elevation
View A - 1:100

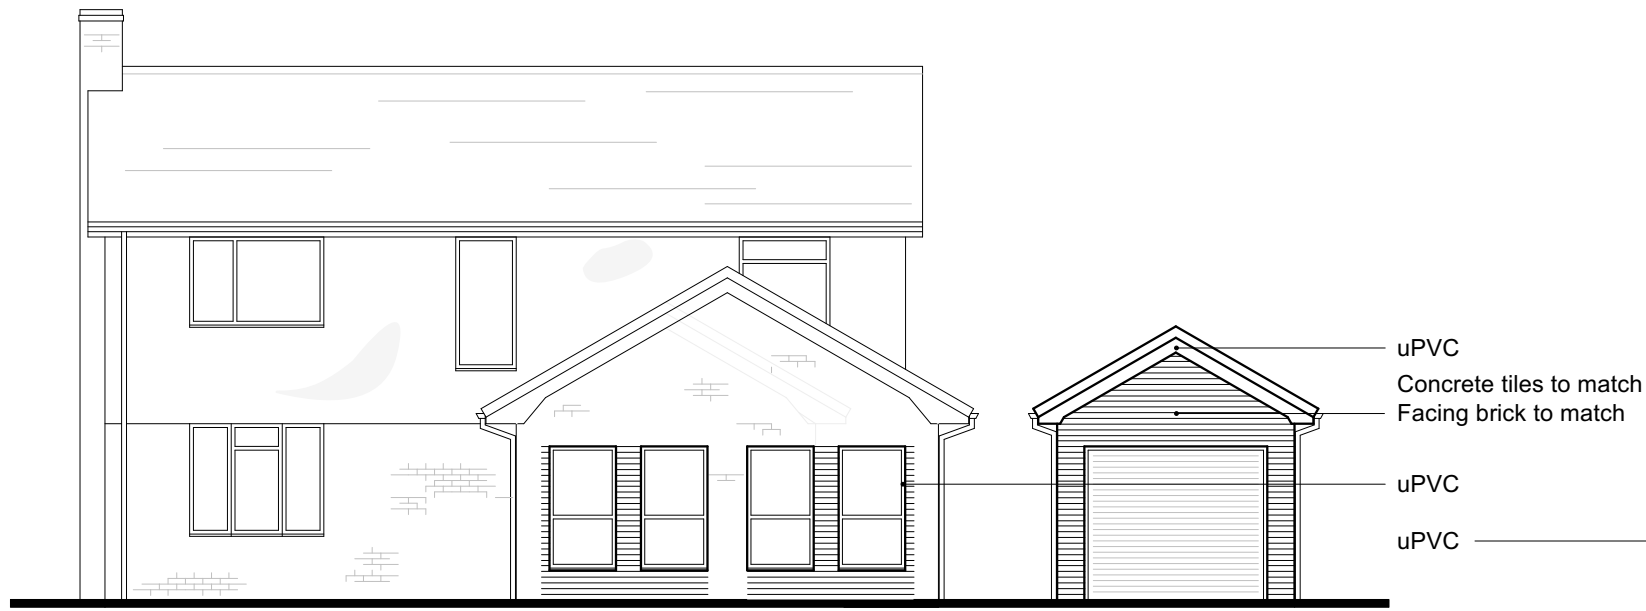


Proposed Front Elevation
View B - 1:100

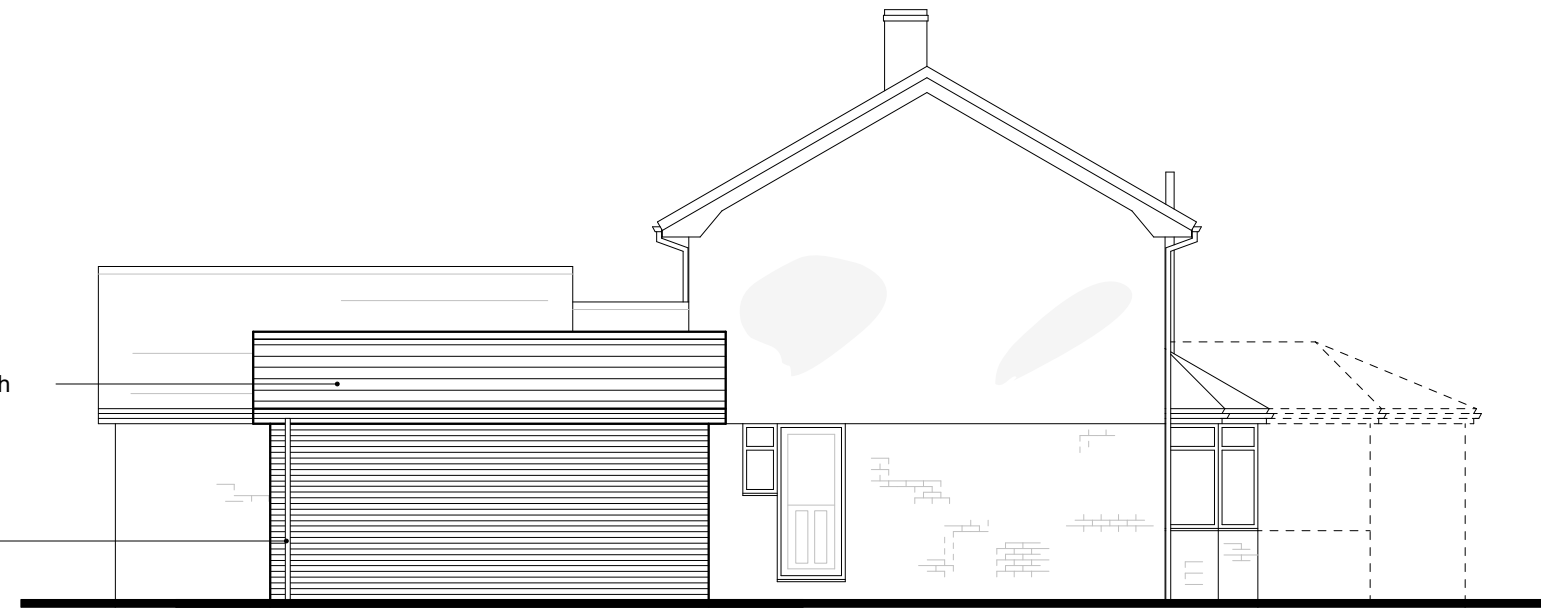


Proposed Side Elevation
View C - 1:100

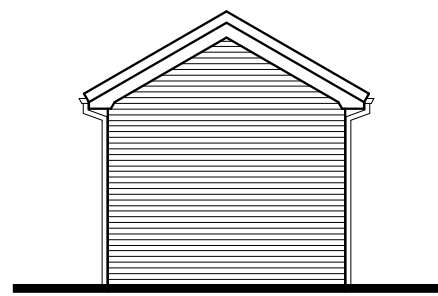


Proposed Rear Elevation
View D - 1:100

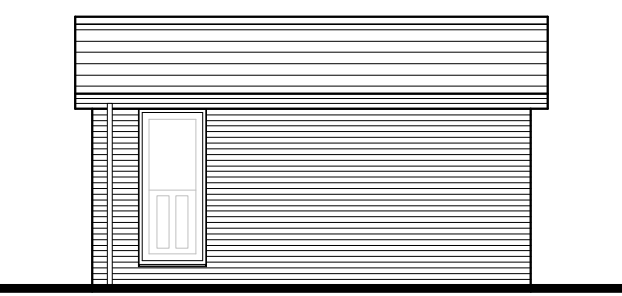


Proposed Side Elevation
View E - 1:100

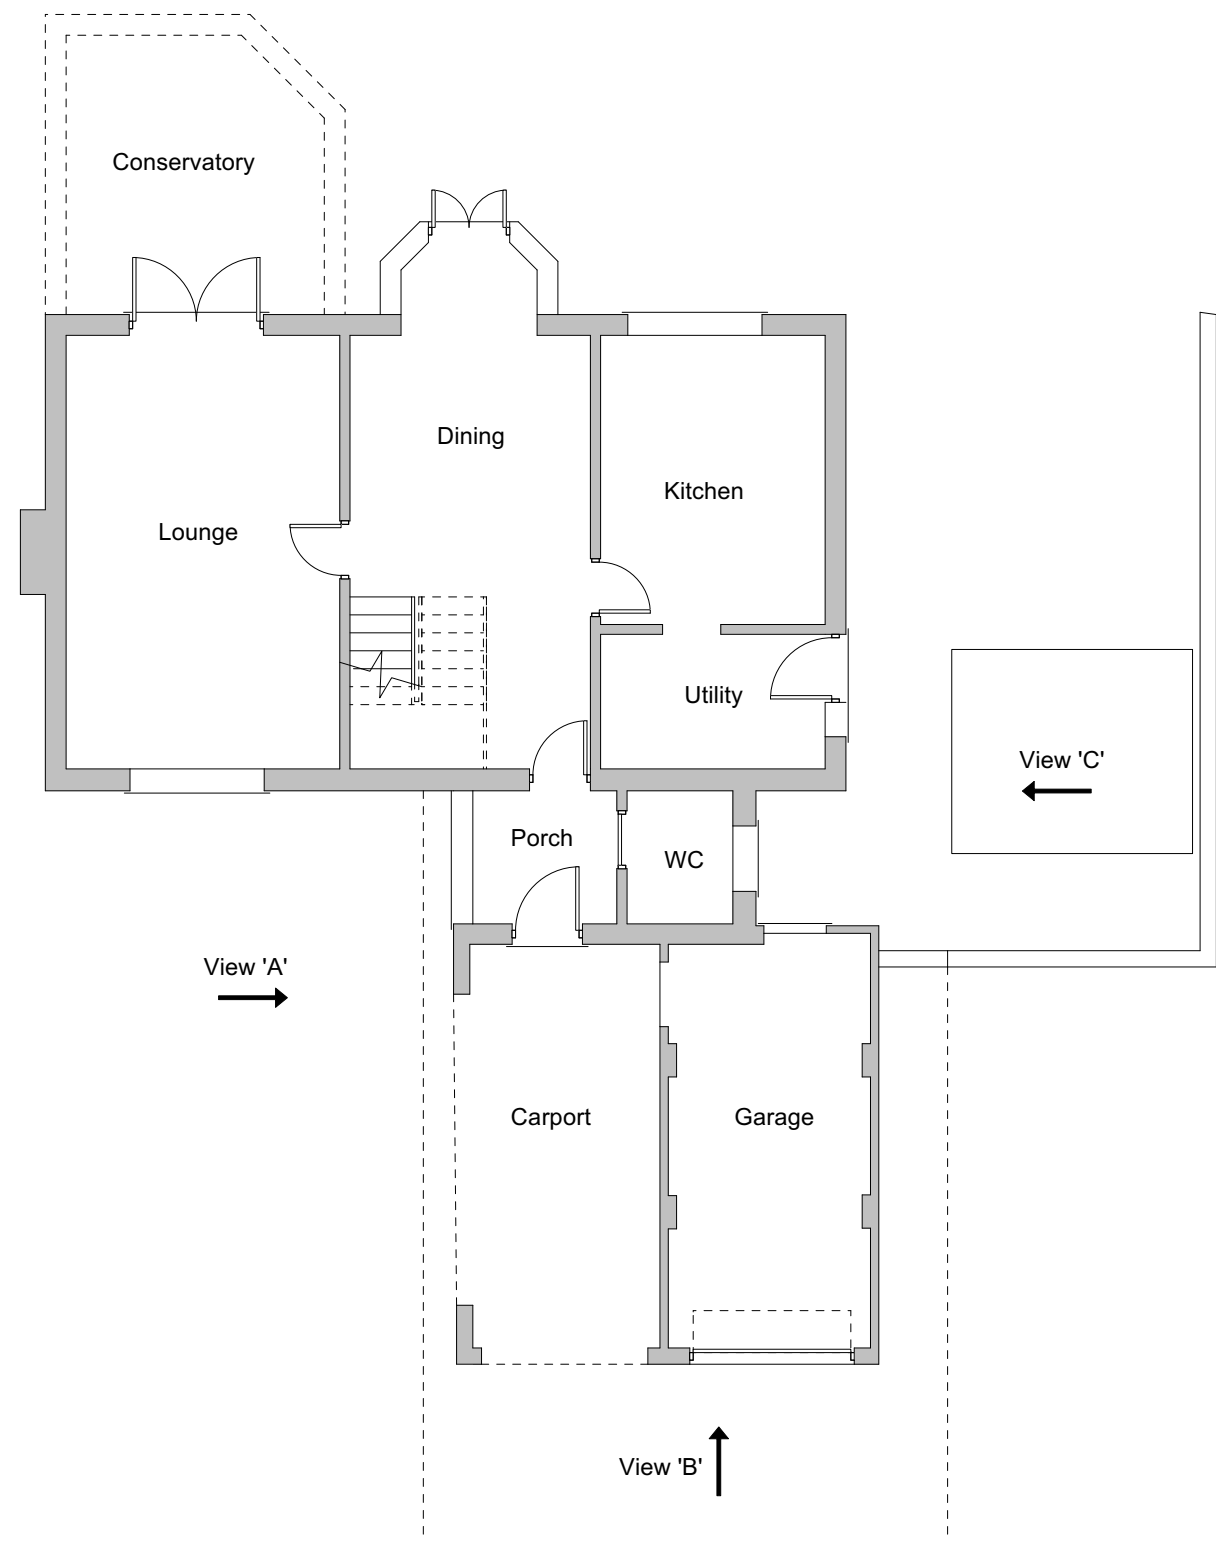


Existing Ground Floor - 1:100

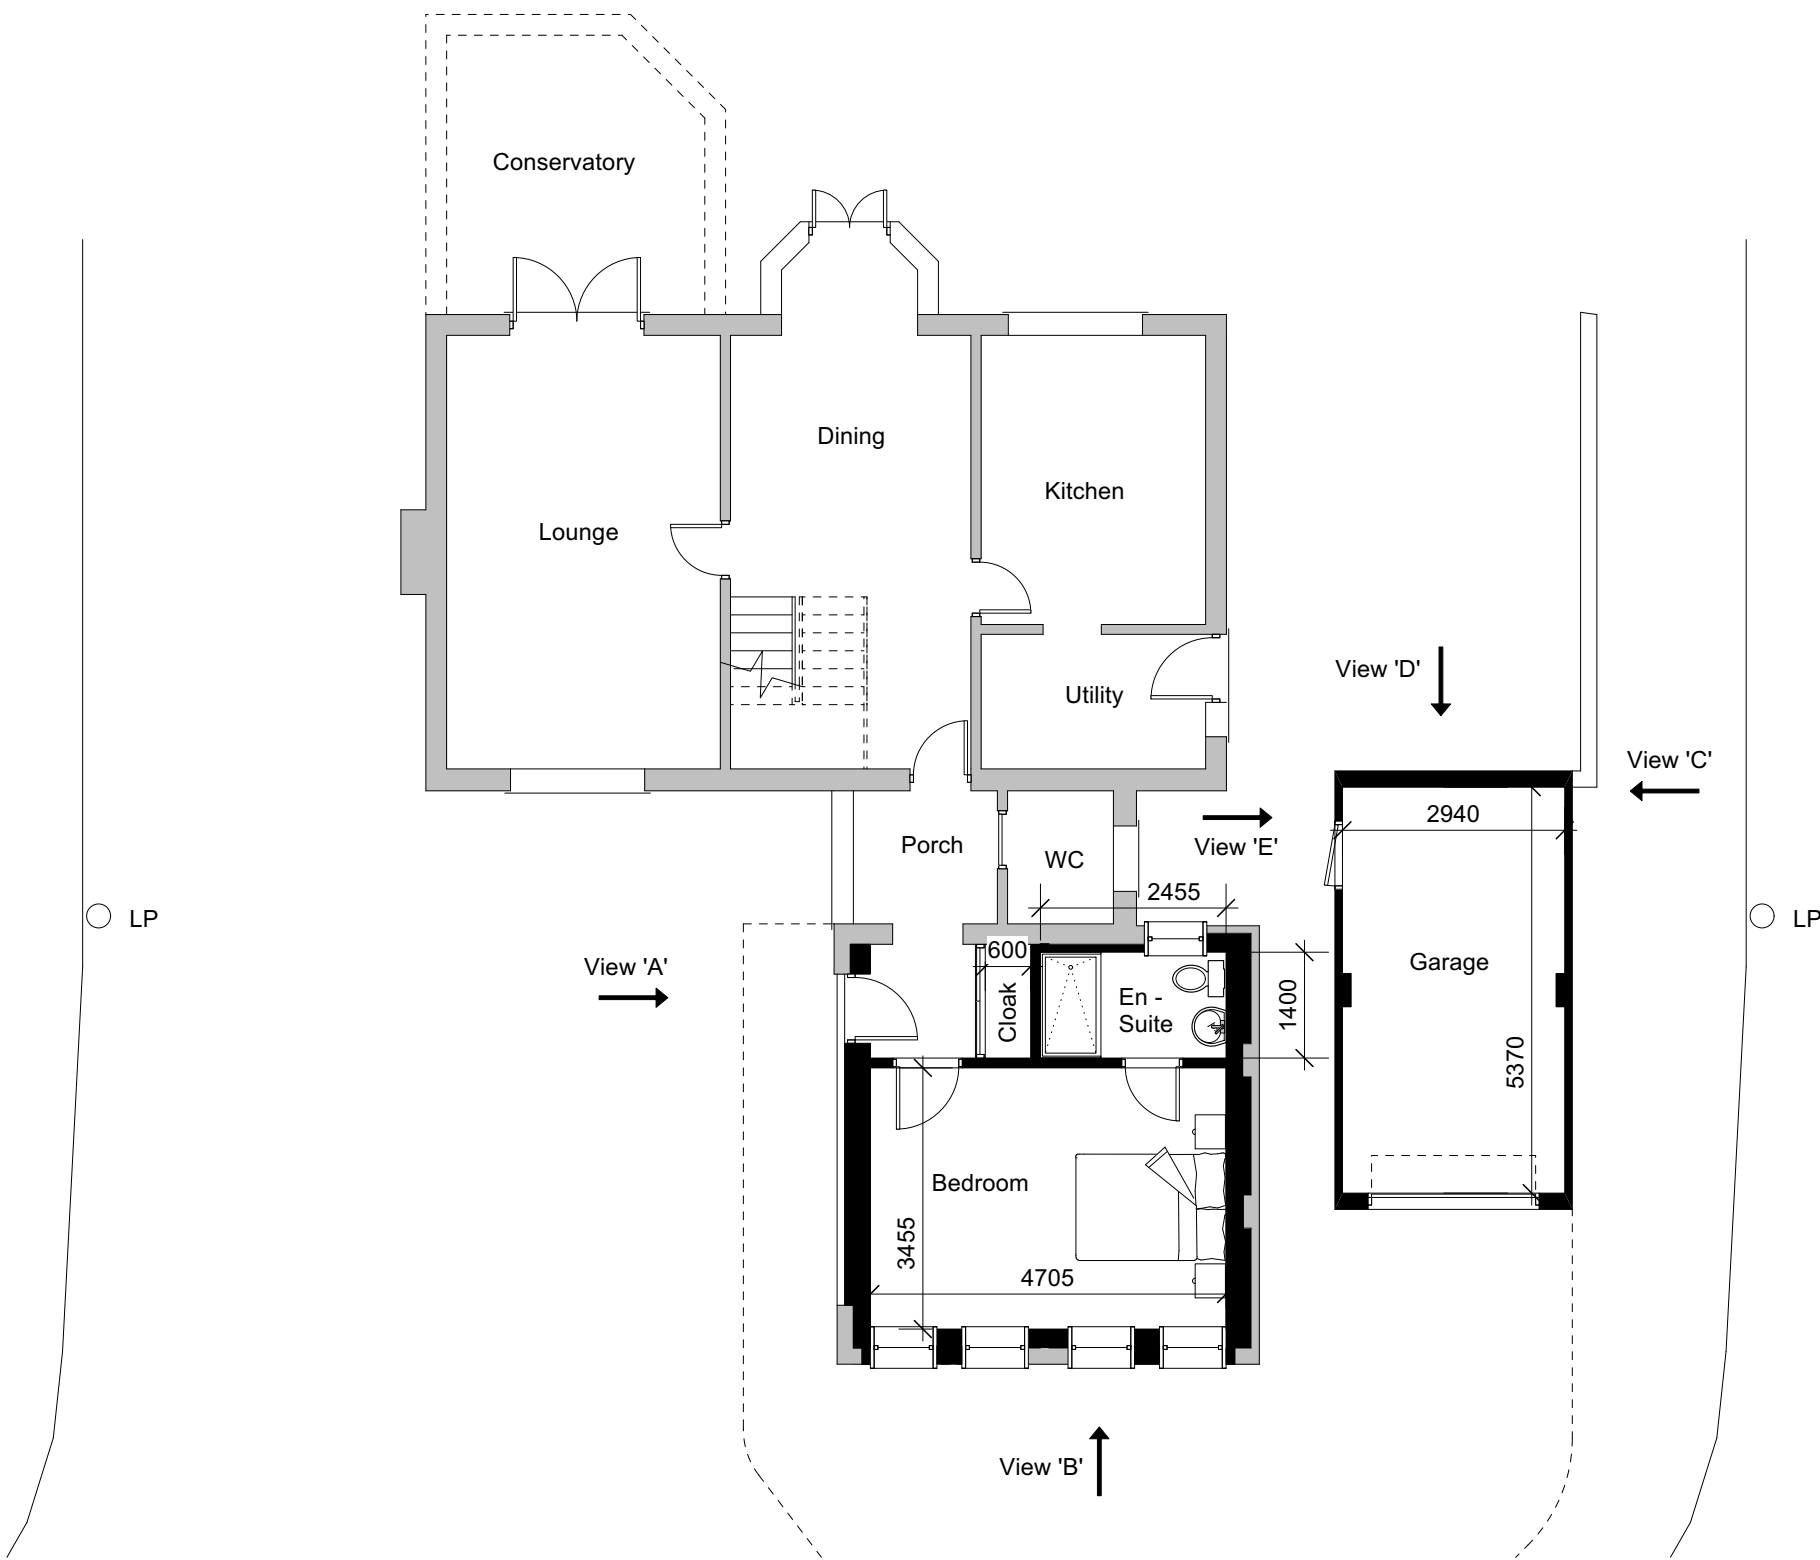

Proposed Ground Floor - 1:100

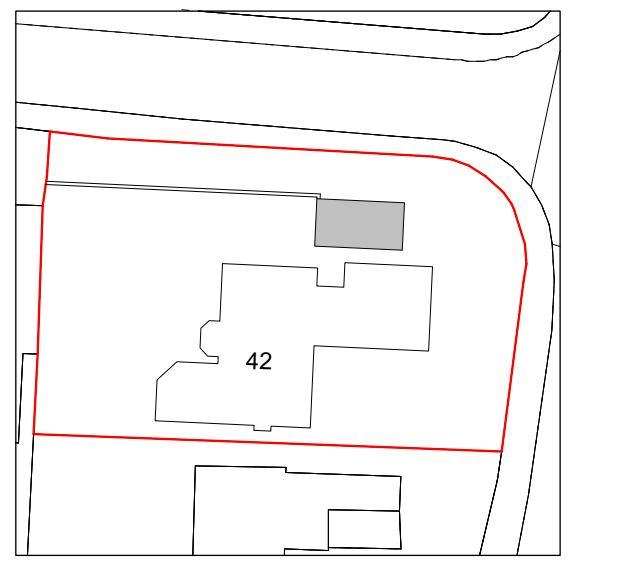

Site Plan 1:500

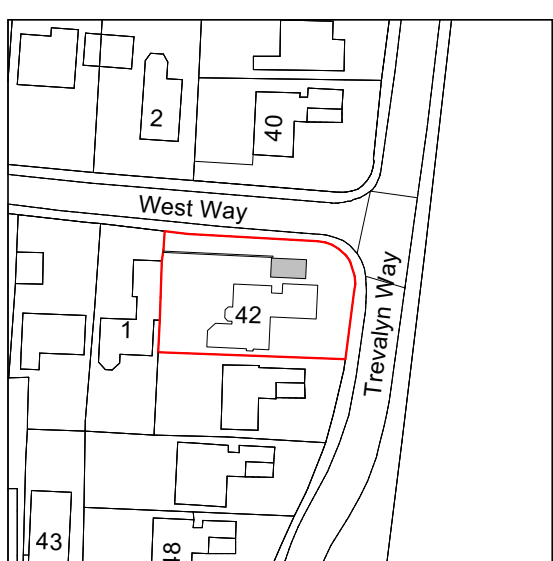

Location Plan 1:1250



AGD Architectural Ltd
Calbourne, Church Lane
Guilden Sutton
Chester, CH3 7EW

e-mail: info@agdarchitectural.co.uk
Tel: 01244 301 723

Client

Mr & Mrs Thomas

Project

42 Trevalyn Way
Rossett, Wrexham
LL12 0EJ

Drawing Title

Combined Planning

Scale (A1)

1:100, 1:500 & 1:1250

Date

September 2023

Drawing No.

T034/03

Sheet

01/01

This drawing is copyright and is issued under the condition that it is not to be copied wholly or in part without the consent in writing of AGD Architectural, contractors to check all dimensions on site, do not scale from the drawing.