

A	Survey Drawing	13/07/23
B	Sketch Proposals	24/07/23
C	ASHP Added	02/08/23
D	Planning Application	16/08/23



1 North East Elevation
0m 2m 4m 6m 8m 10m
VISUAL SCALE 1:100



2 South East Elevation




3 South West Elevation




4 North West Elevation



8 Front 3D View

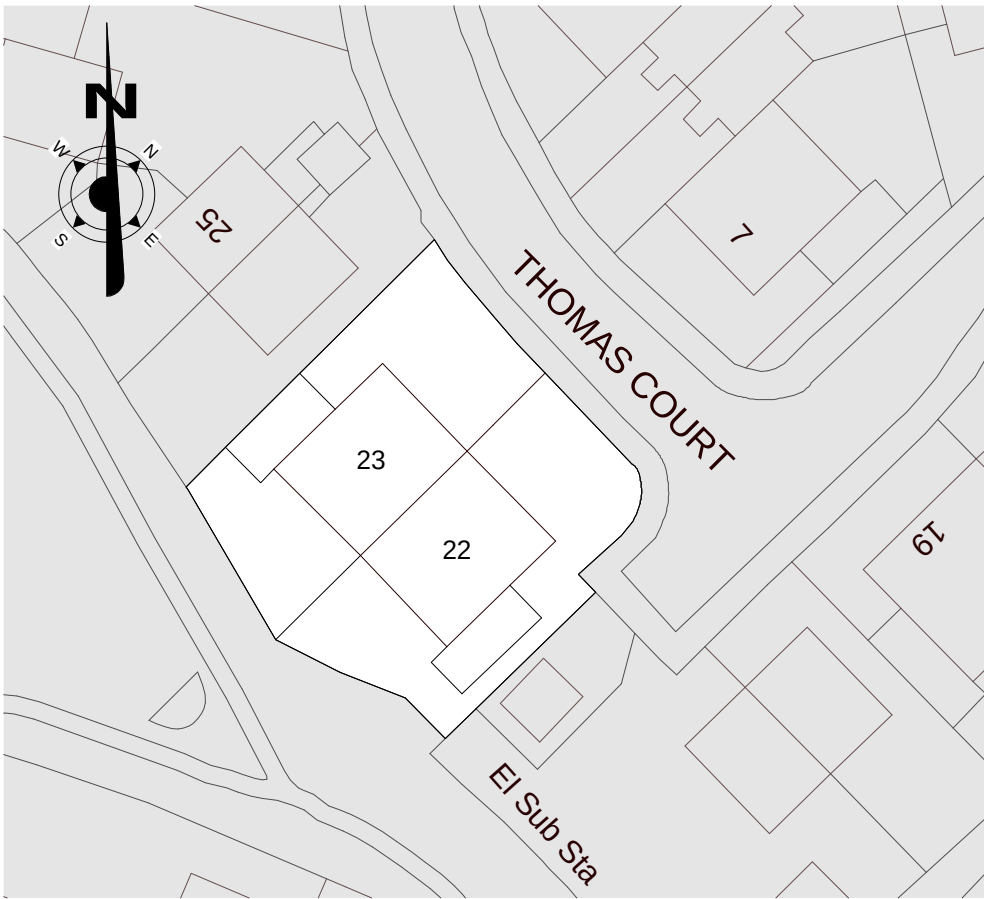

7 Block Plan
0m 10m 20m 30m 40m 50m
VISUAL SCALE 1:500

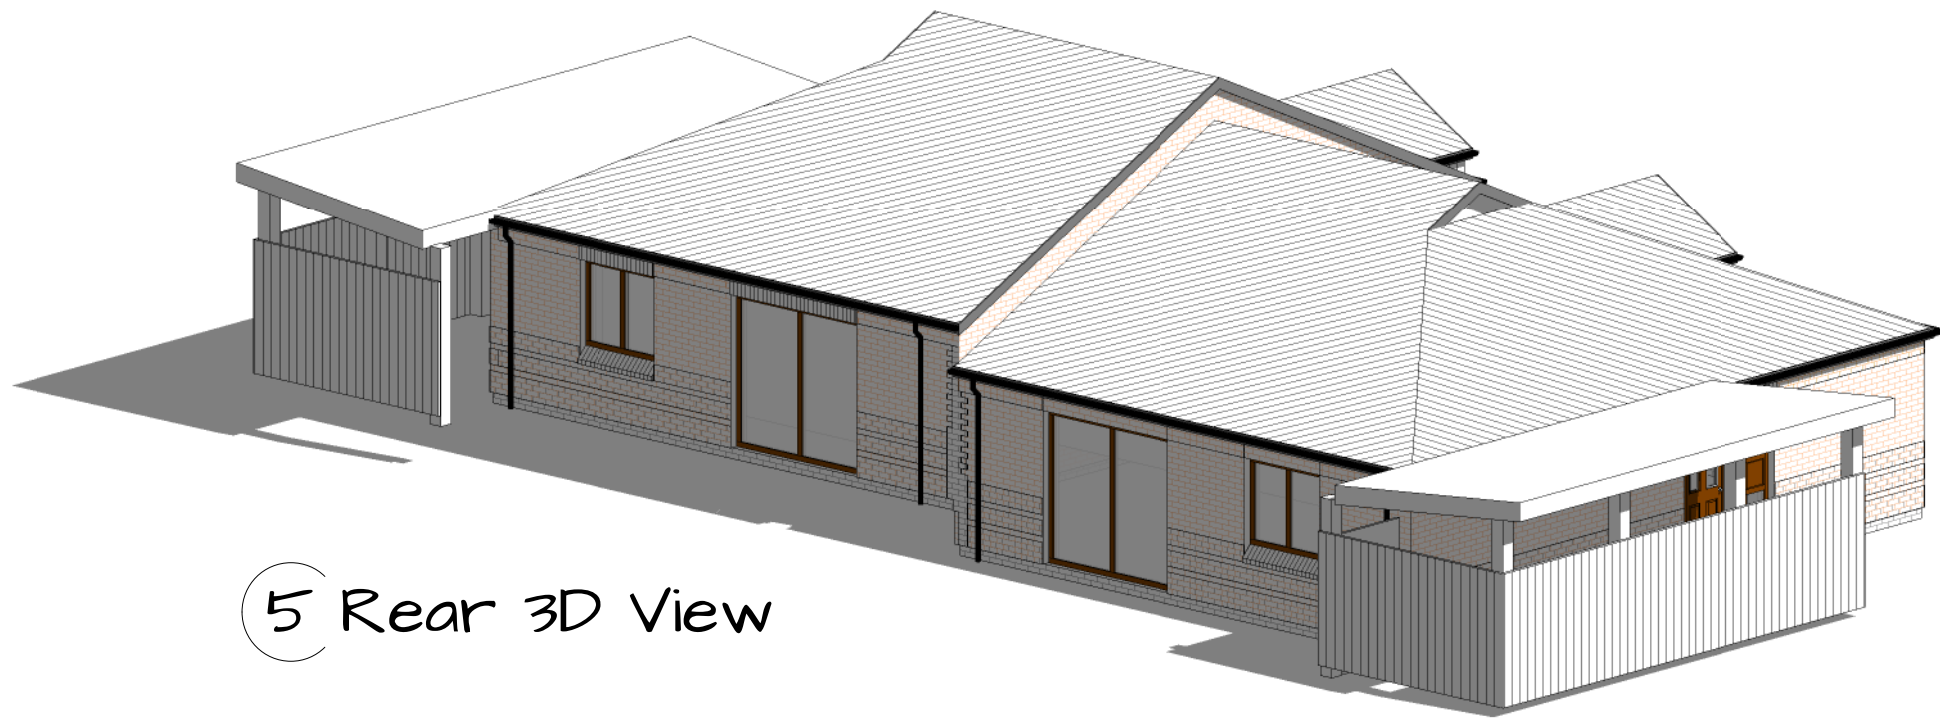

5 Rear 3D View