



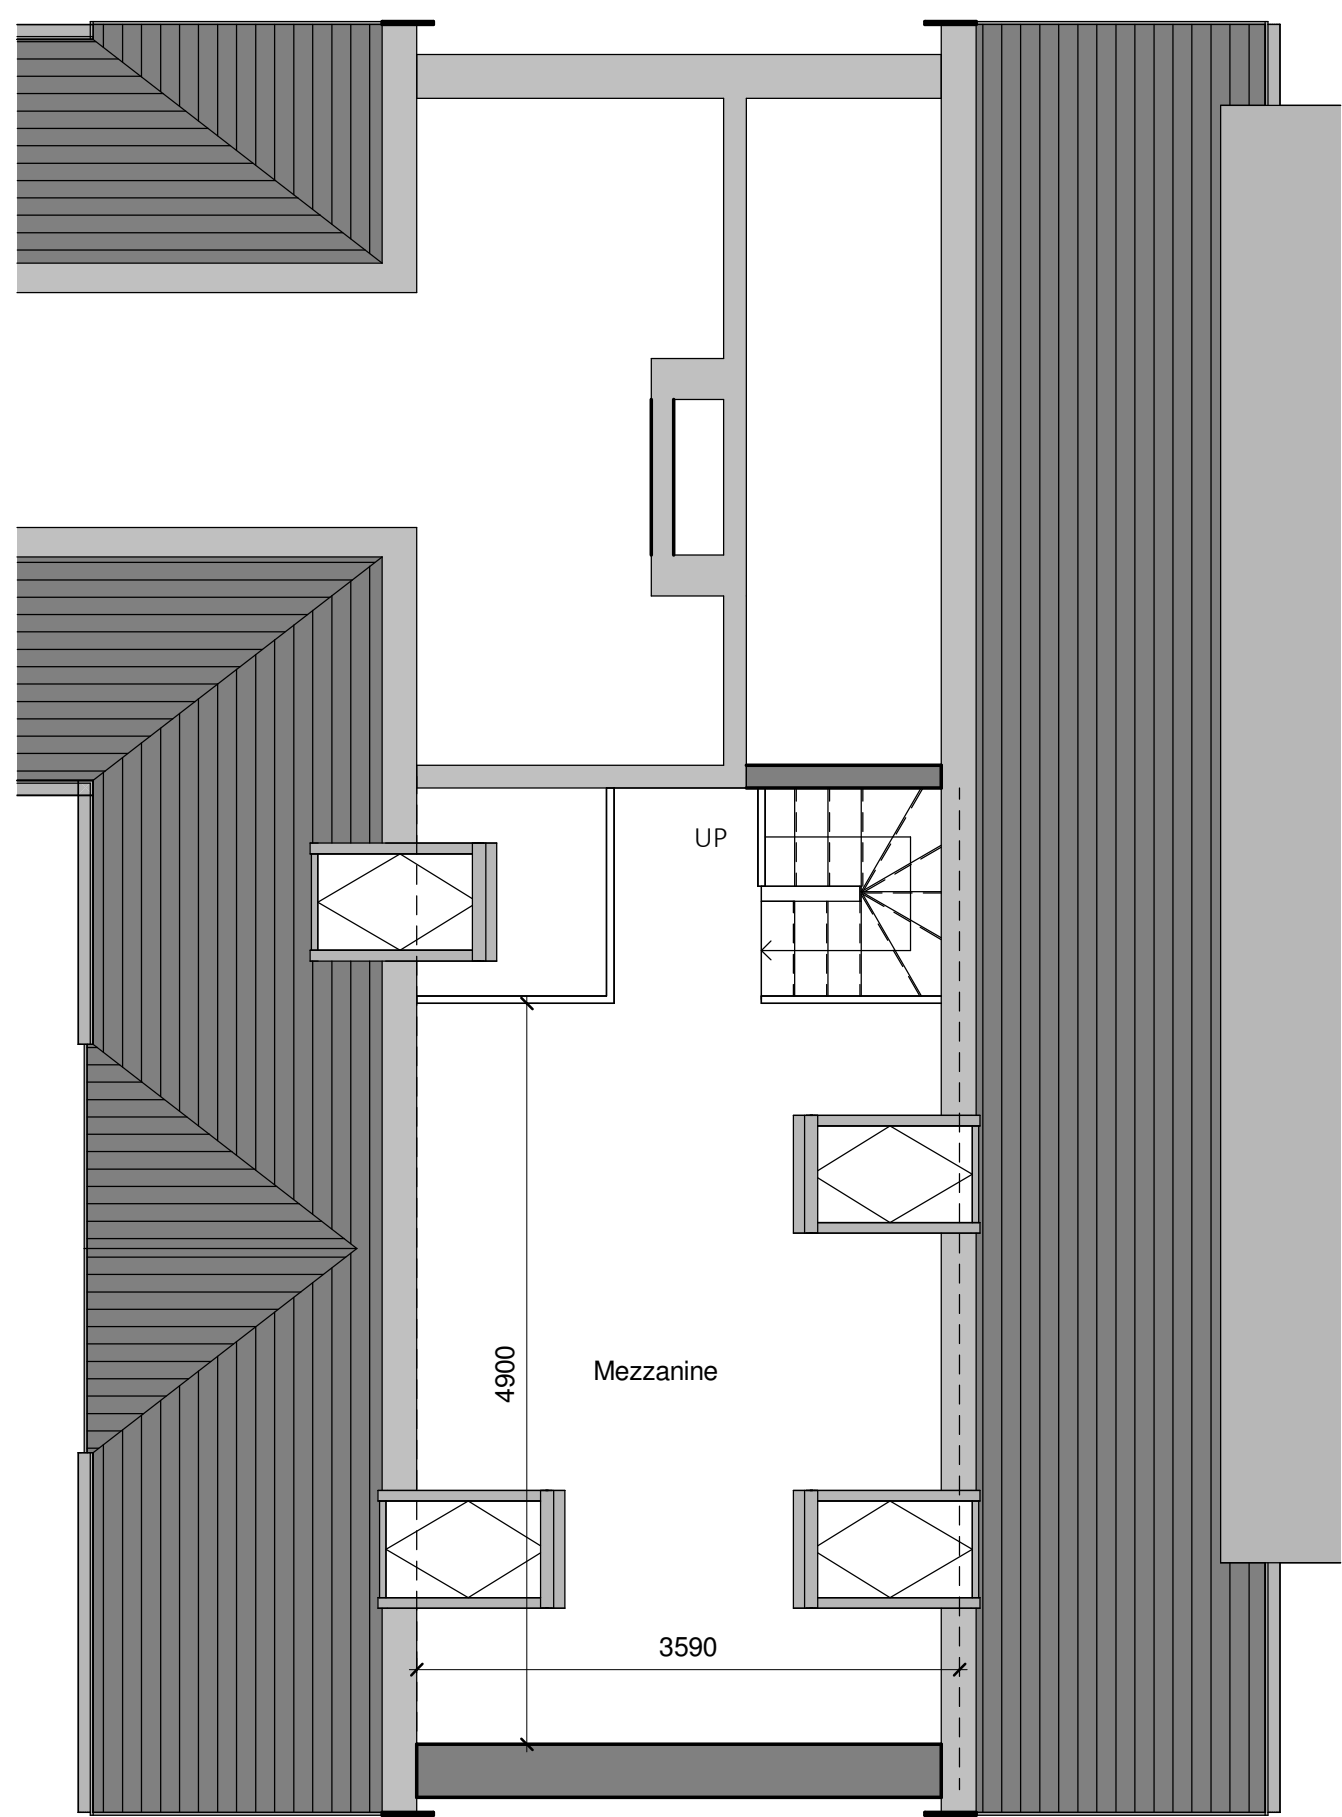

Mezzanine
1 : 50

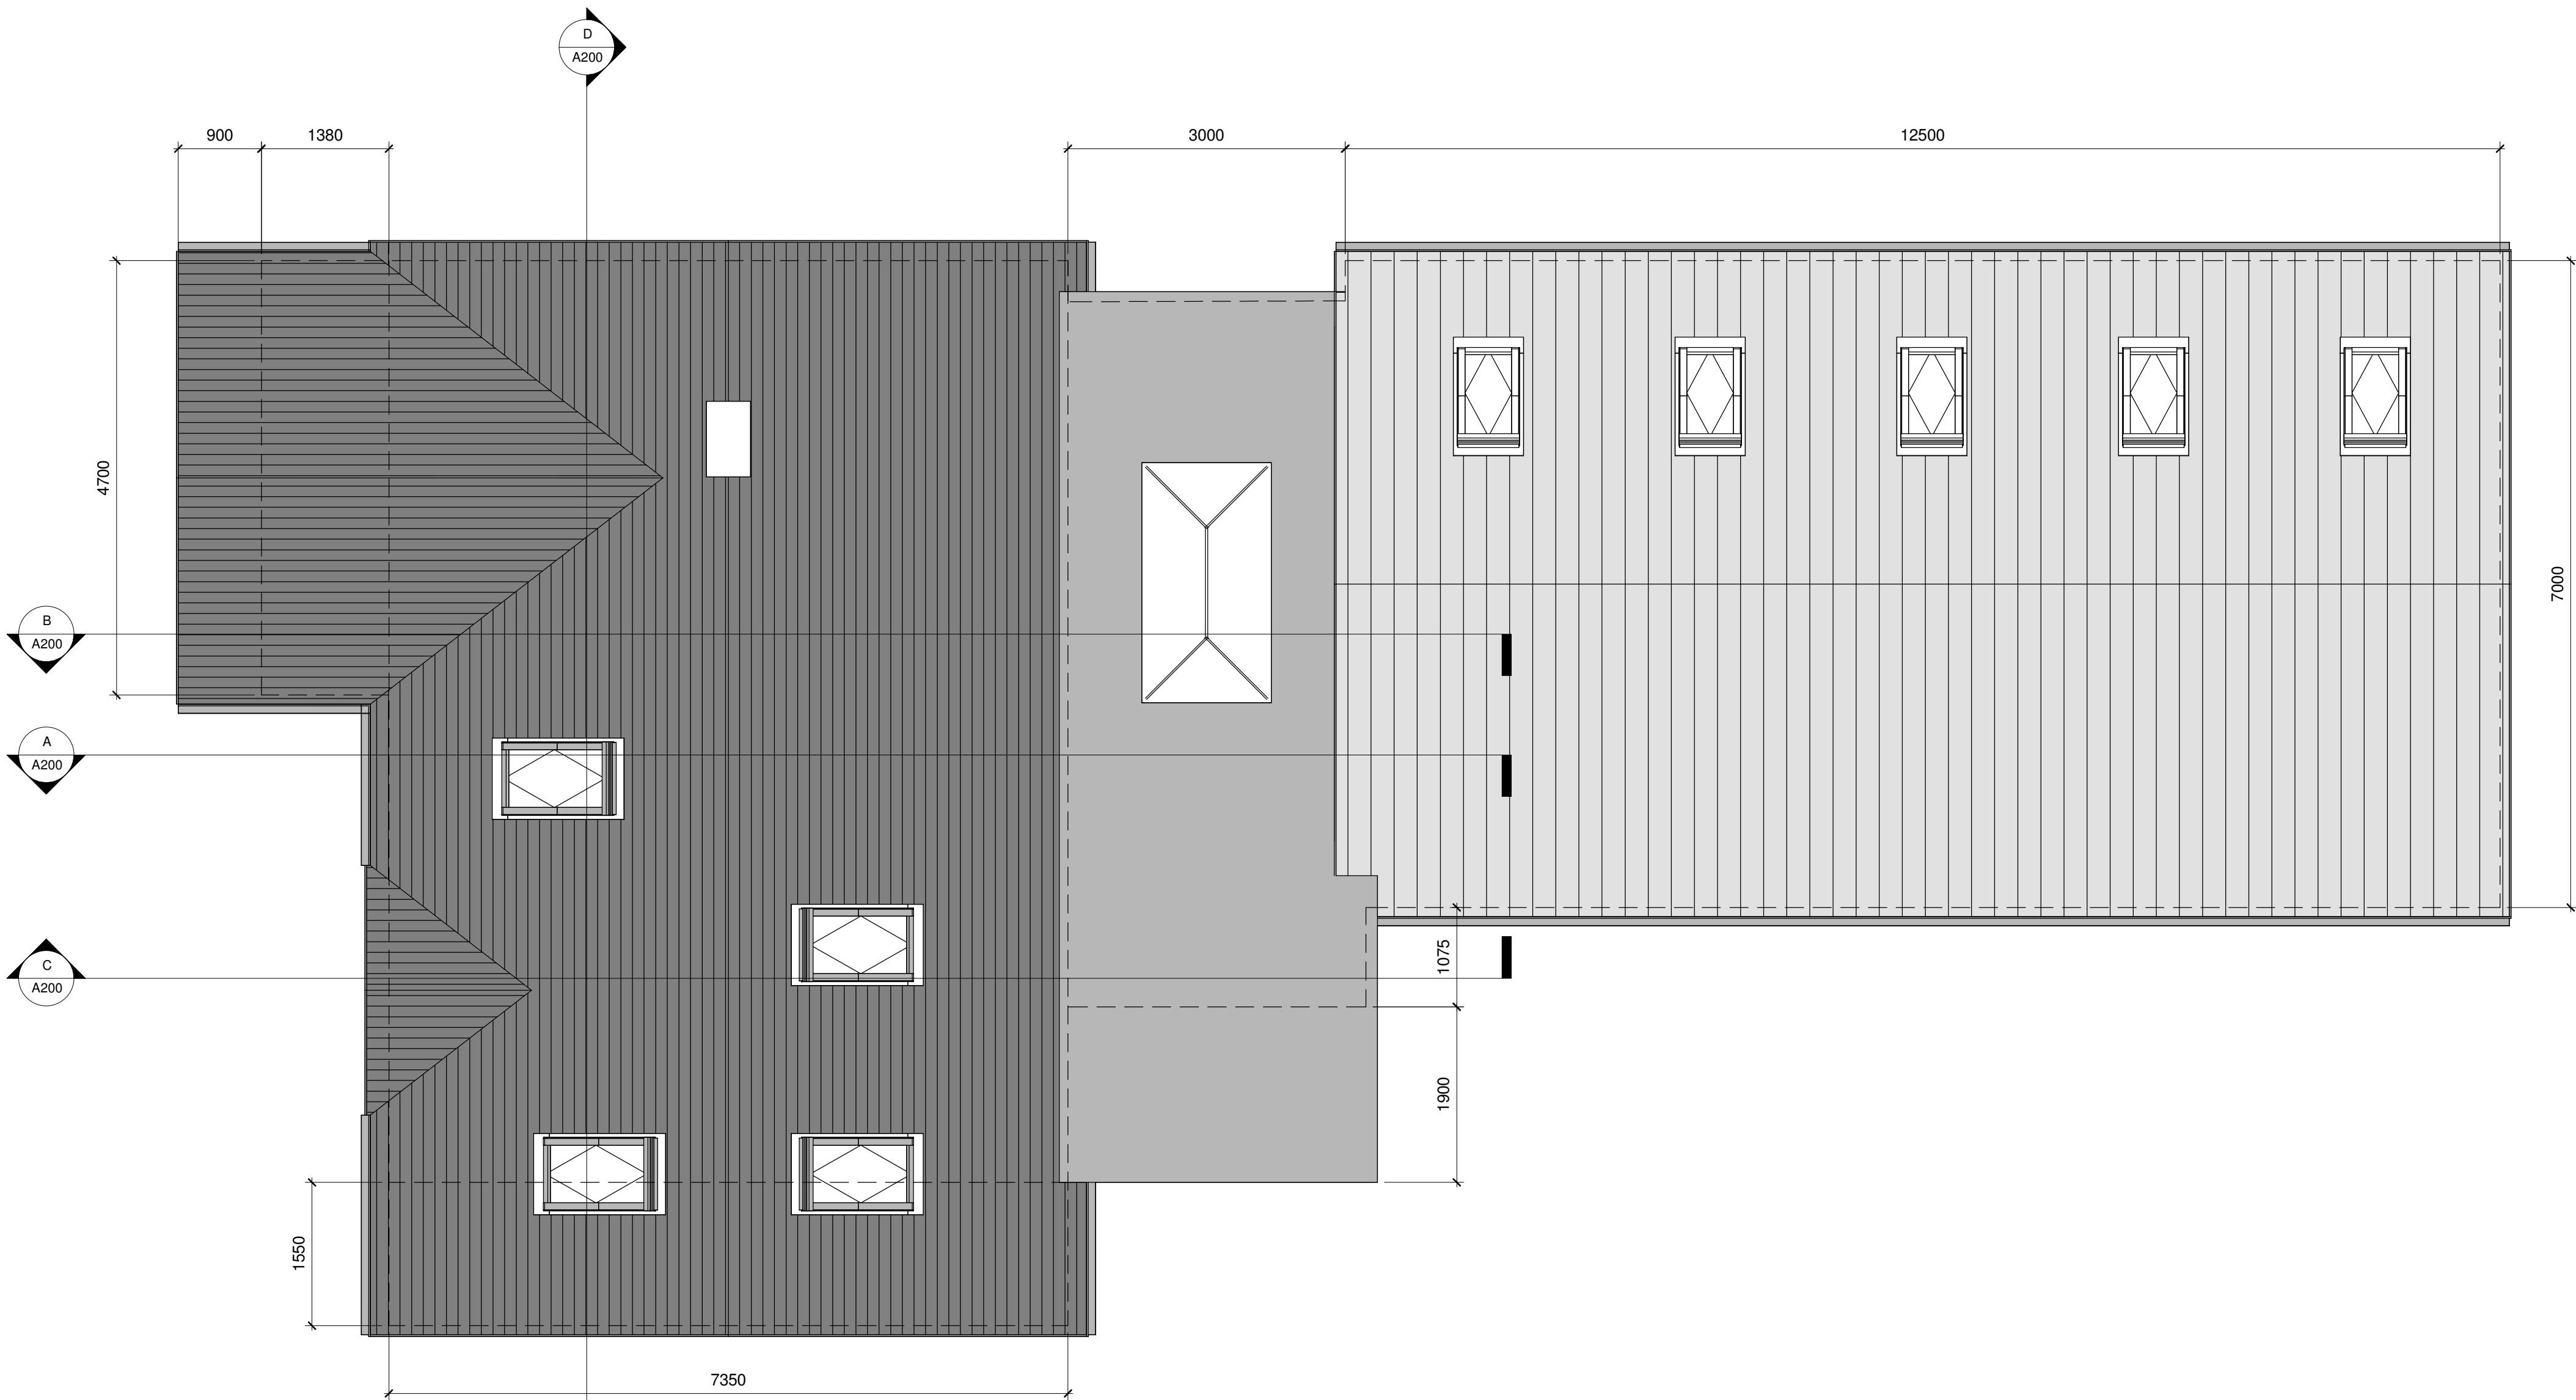

Proposed Roof Plan
1 : 50



Project: Sunnybank, Eyton			
Title: Proposed Mezzanine and Roof Plans			
Scale @ A1: 1 : 50	Scale @ A3: 1:100	Author: GE	Date: 10/01/24
Project Ref: 23-50	Drawing No: A103	Rev: B	