




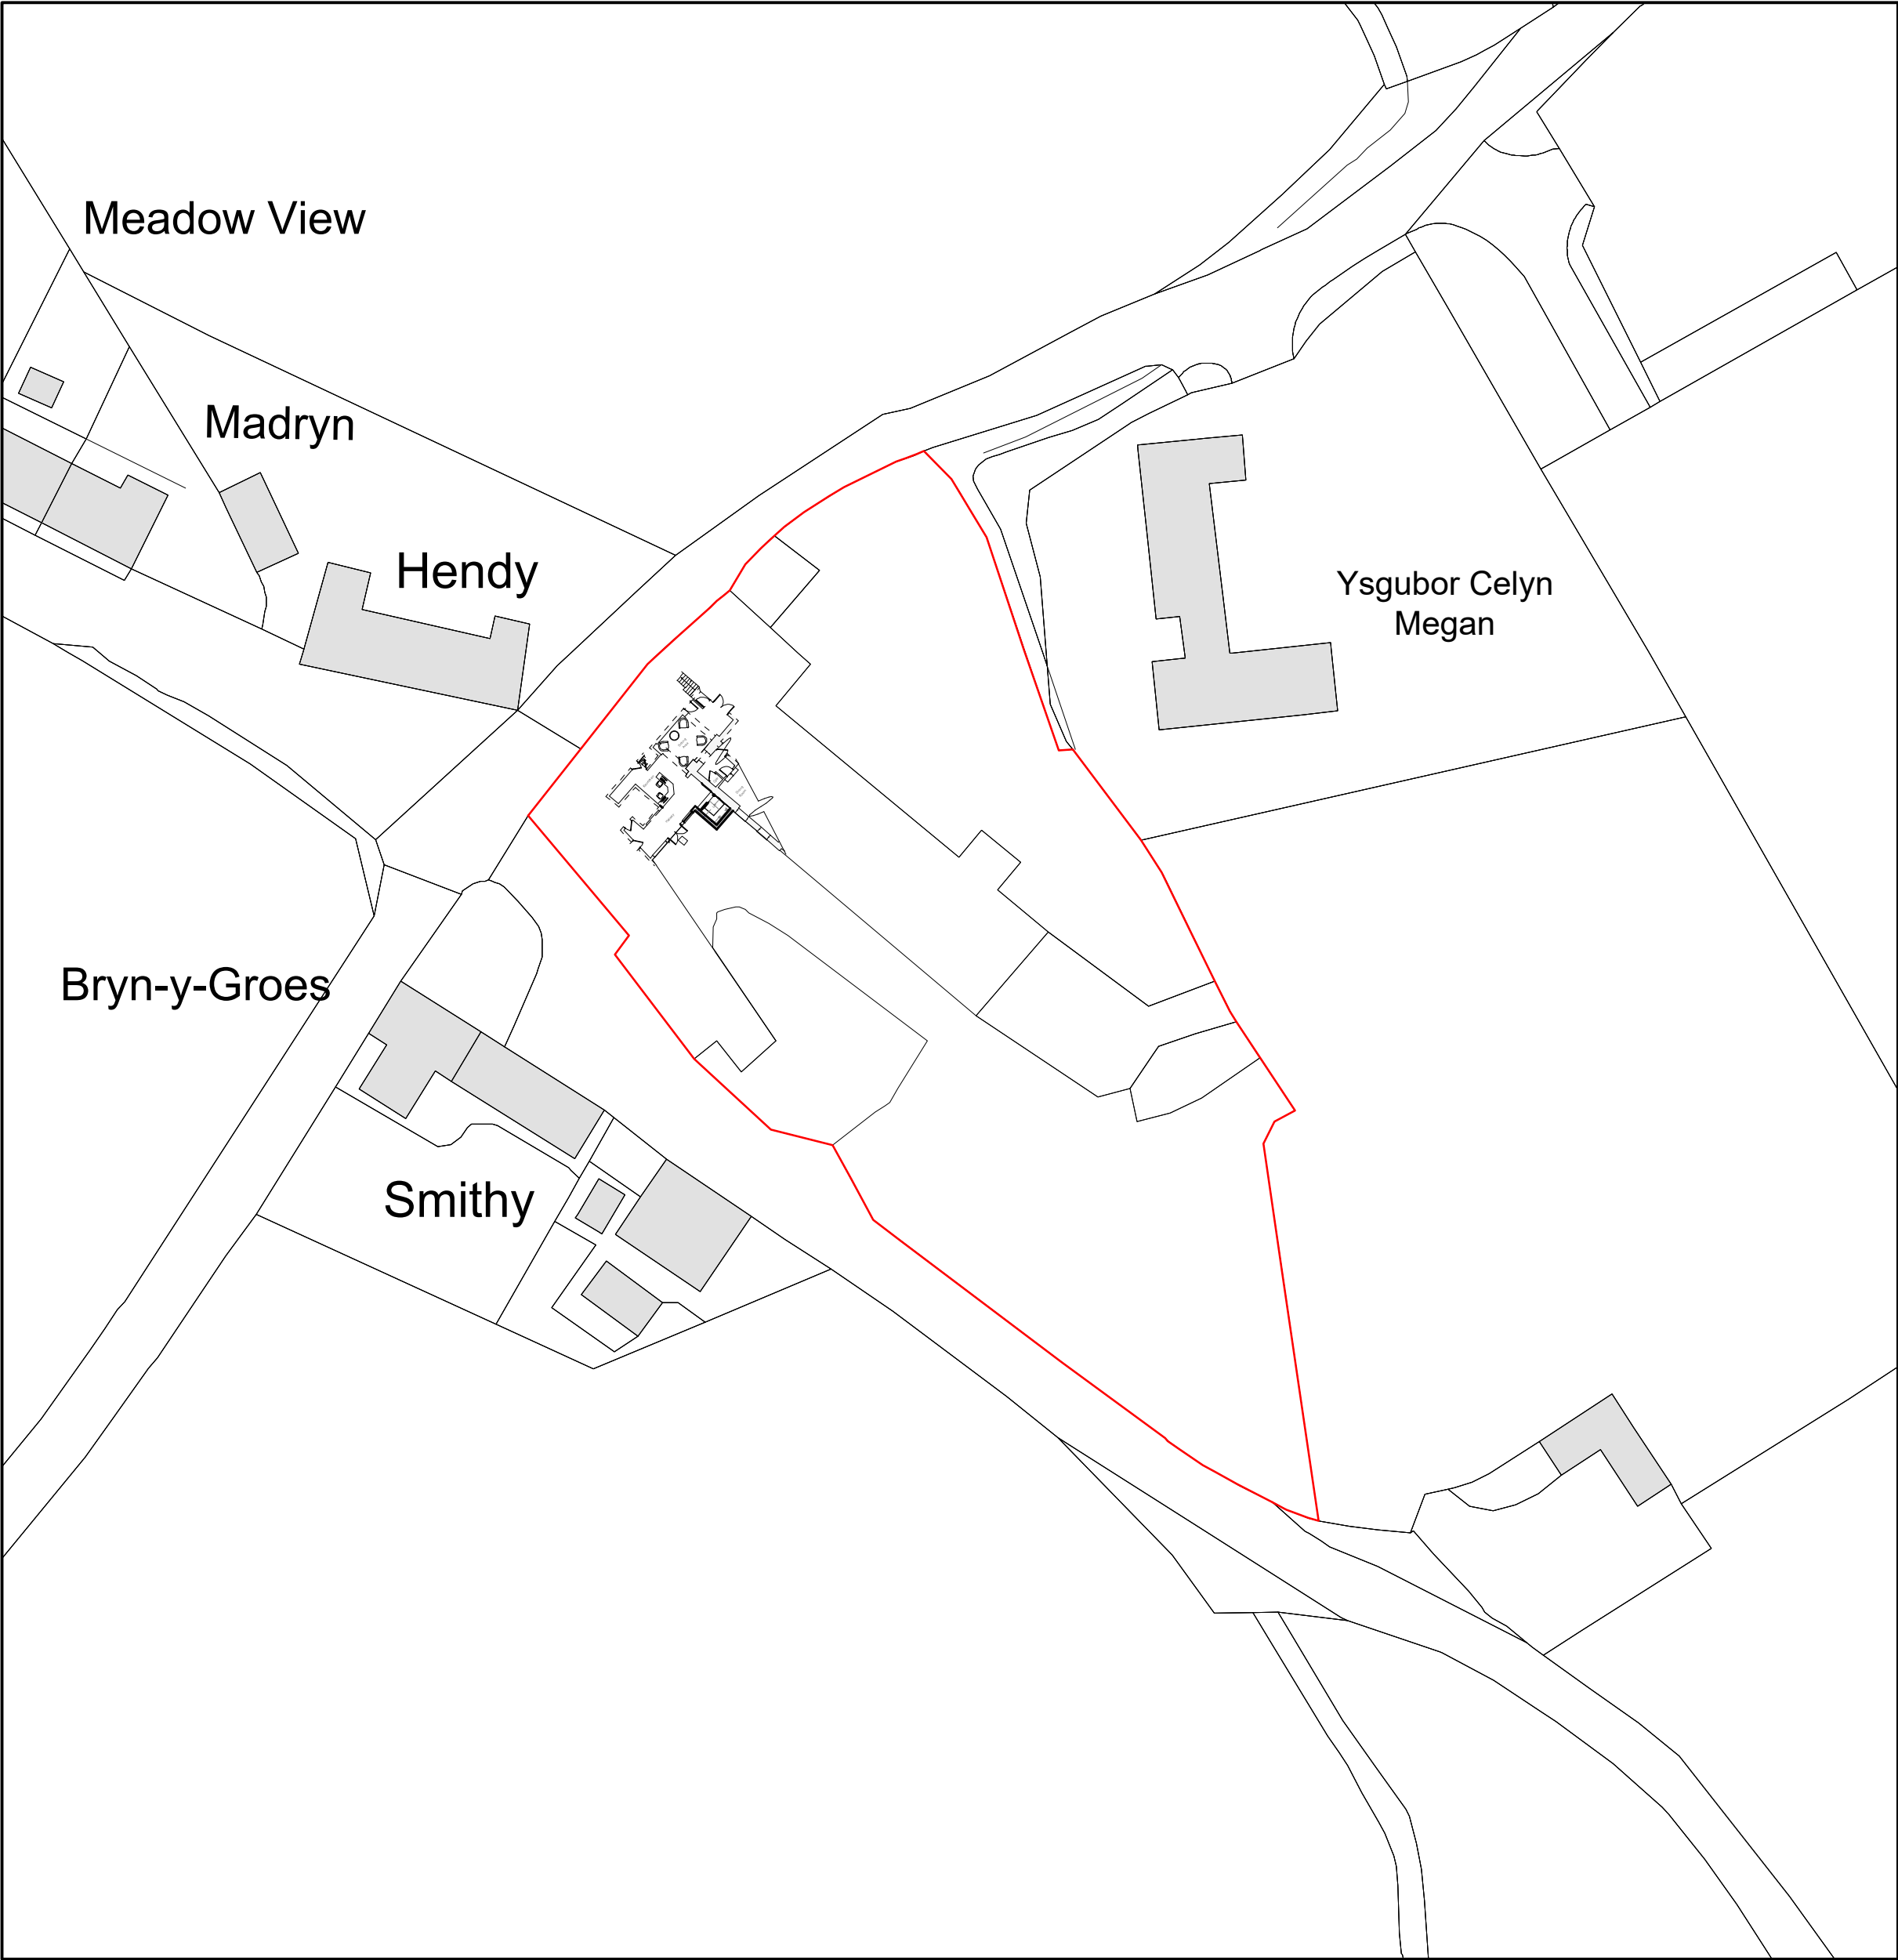

Site Plan 1:500

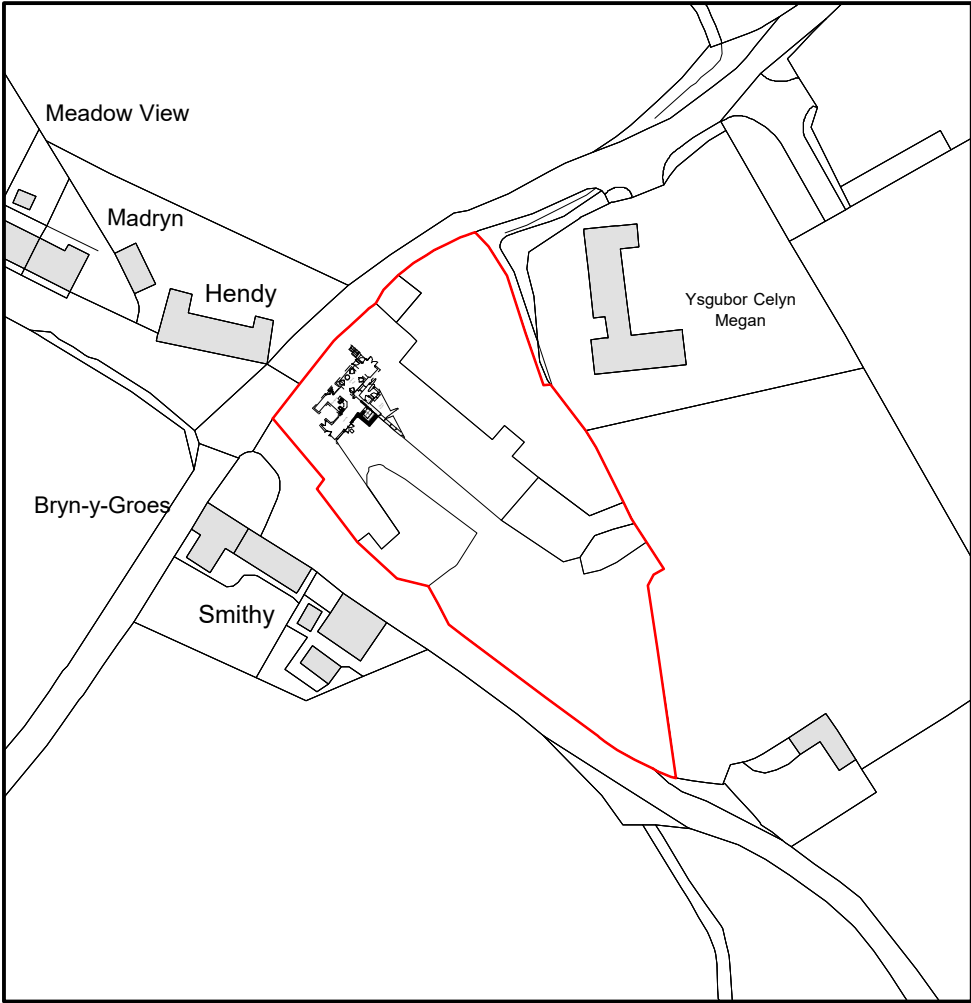

Location Plan 1:1250

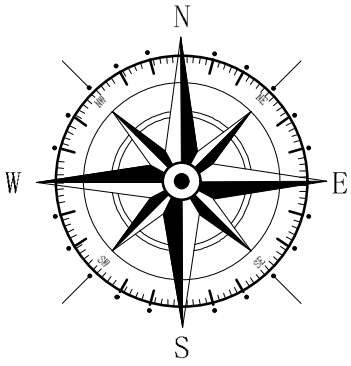

Key	
	Surrounding Buildings
	Application Site

Rev	Date	Detail	Initial

Project: Proposed Alterations to, Mulberry Inn, Llwynmawr, Llangollen, LL20 7BB	
Title: Planning:Site & Location Plan	Scale: (A2) 1:50 & 1:100

Drawn By: E.M.Jackson	Date: March 2022
Drawing No: LO92/004	Sheet: 1 of 1

blueprint
architectural services

LABC partner

Office 3K4,
Redwither Business Tower,
Wrexham. LL13 9XT
Tel: 01978 356500
www.blueprintarchitectural.com
© copyright all rights reserved