


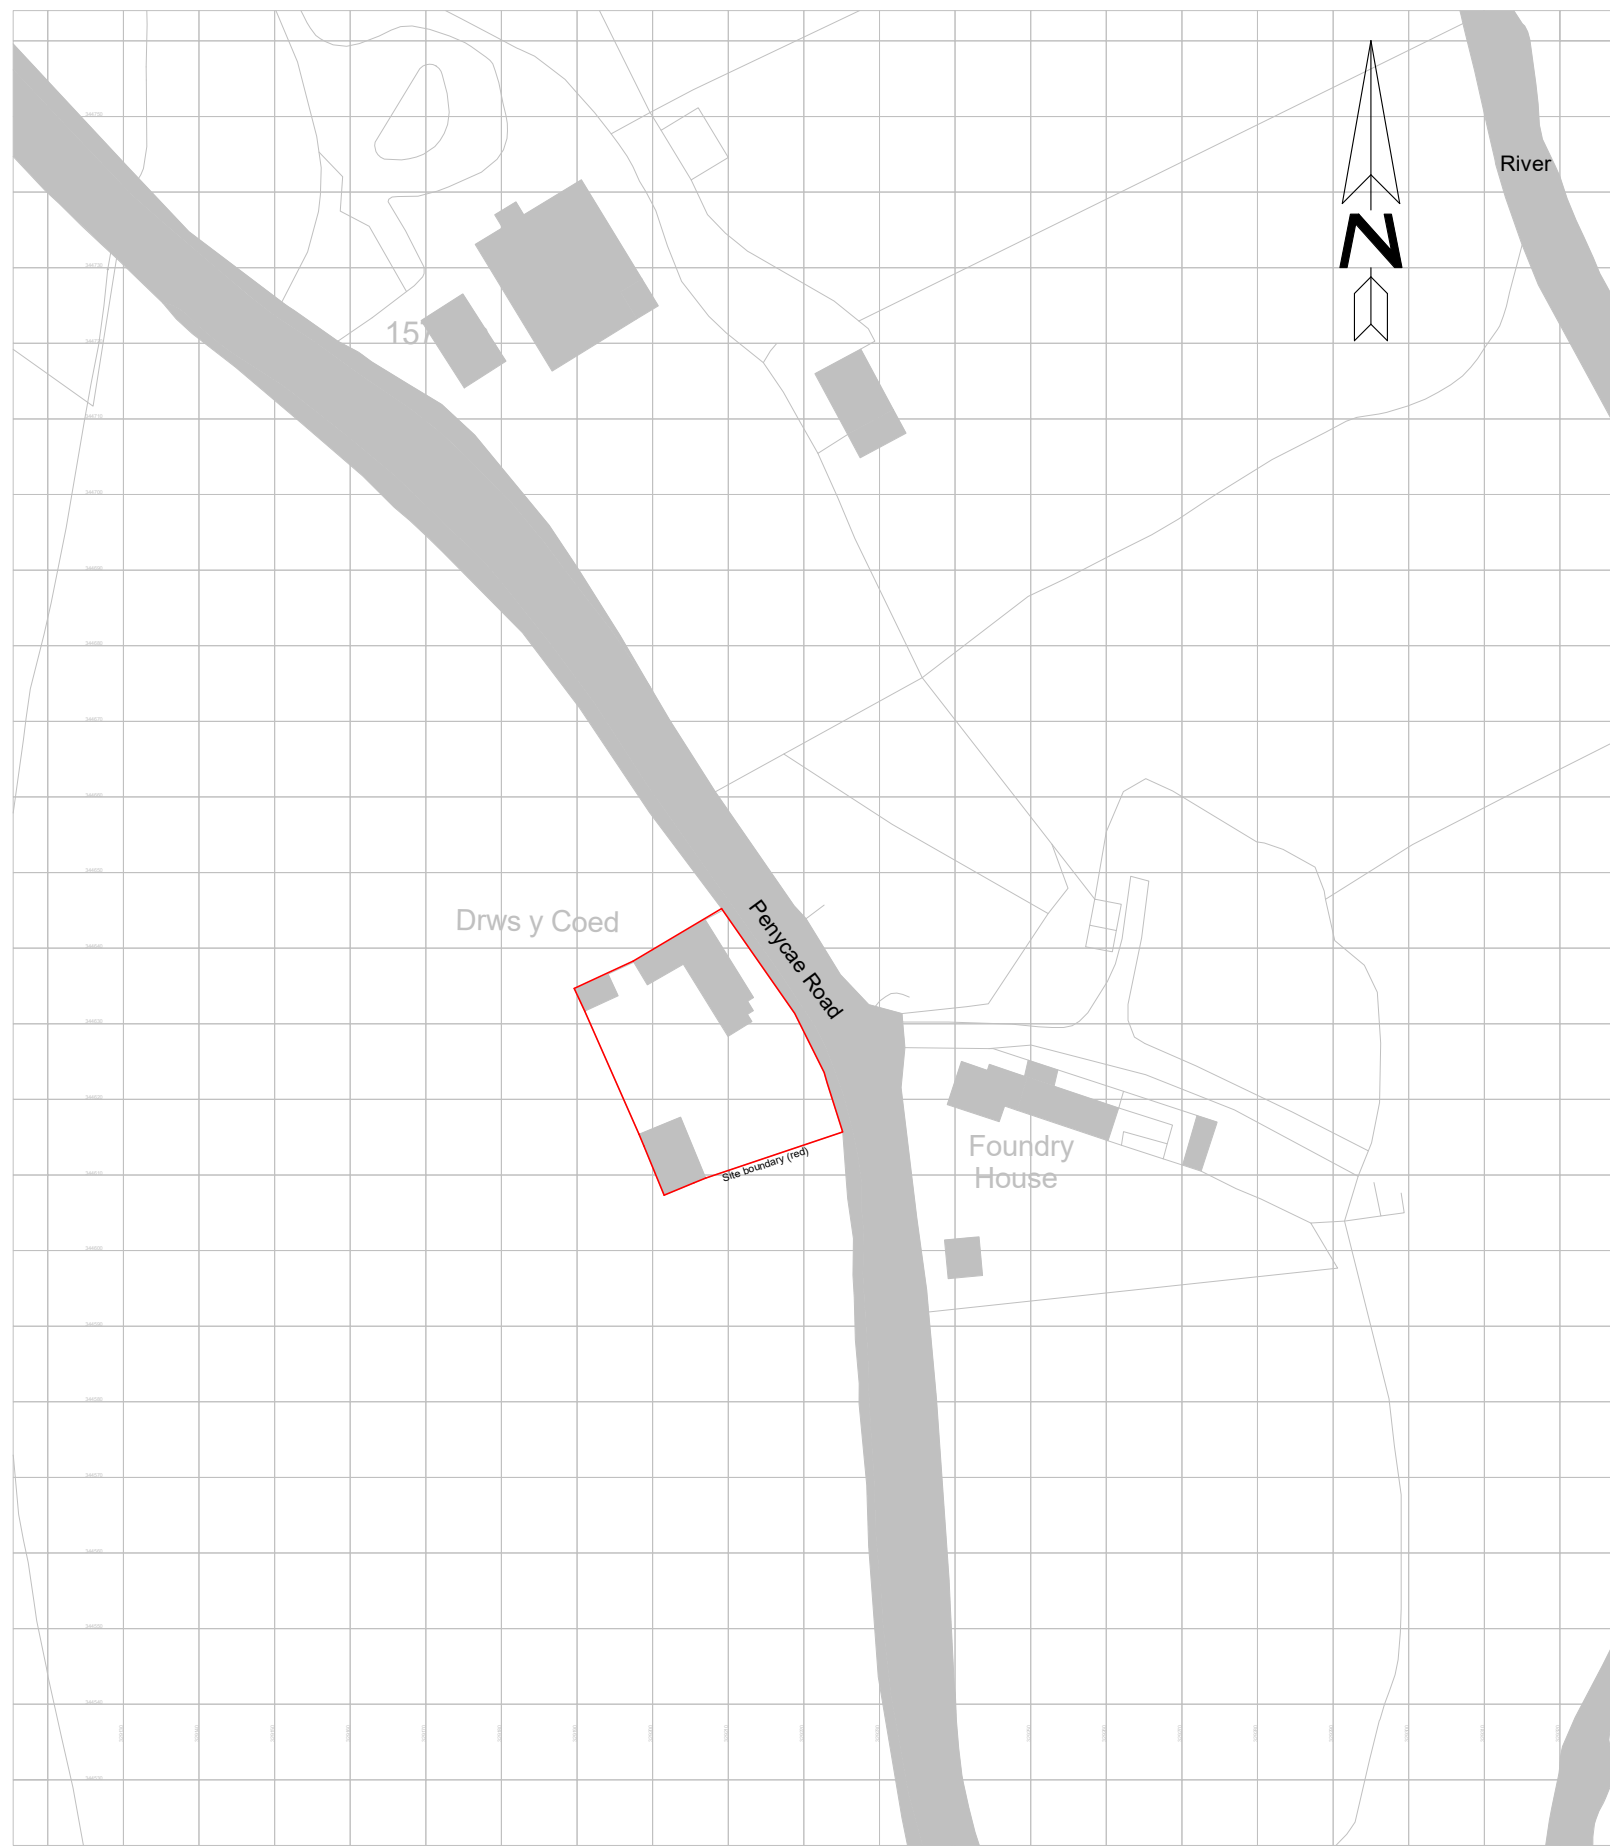

Ordnance Survey, (c) Crown Copyright 2023. All rights reserved. Licence number 100022432

1 Location Plan
1:1000



Drws-y-Coed aerial photo





2 Site plan
1:100



Drws-y-Coed viewed from Penycae Road: Existing first floor dressing room visible above timber boundary fence

DO NOT SCALE. FIGURED DIMENSIONS ONLY TO BE TAKEN FROM THIS DRAWING. CHECK DIMENSIONS ON SITE AND REPORT DISCREPANCIES TO THE ARCHITECT.
THIS DRAWING IS PROTECTED BY COPYRIGHT.
ALL AREAS HAVE BEEN MEASURED FROM CURRENT DRAWINGS. THEY MAY VARY BECAUSE OF (EG) SURVEY, DESIGN DEVELOPMENT, CONSTRUCTION TOLERANCES, STATUTORY REQUIREMENTS OR RE-DEFINITION OF THE AREAS TO BE MEASURED.

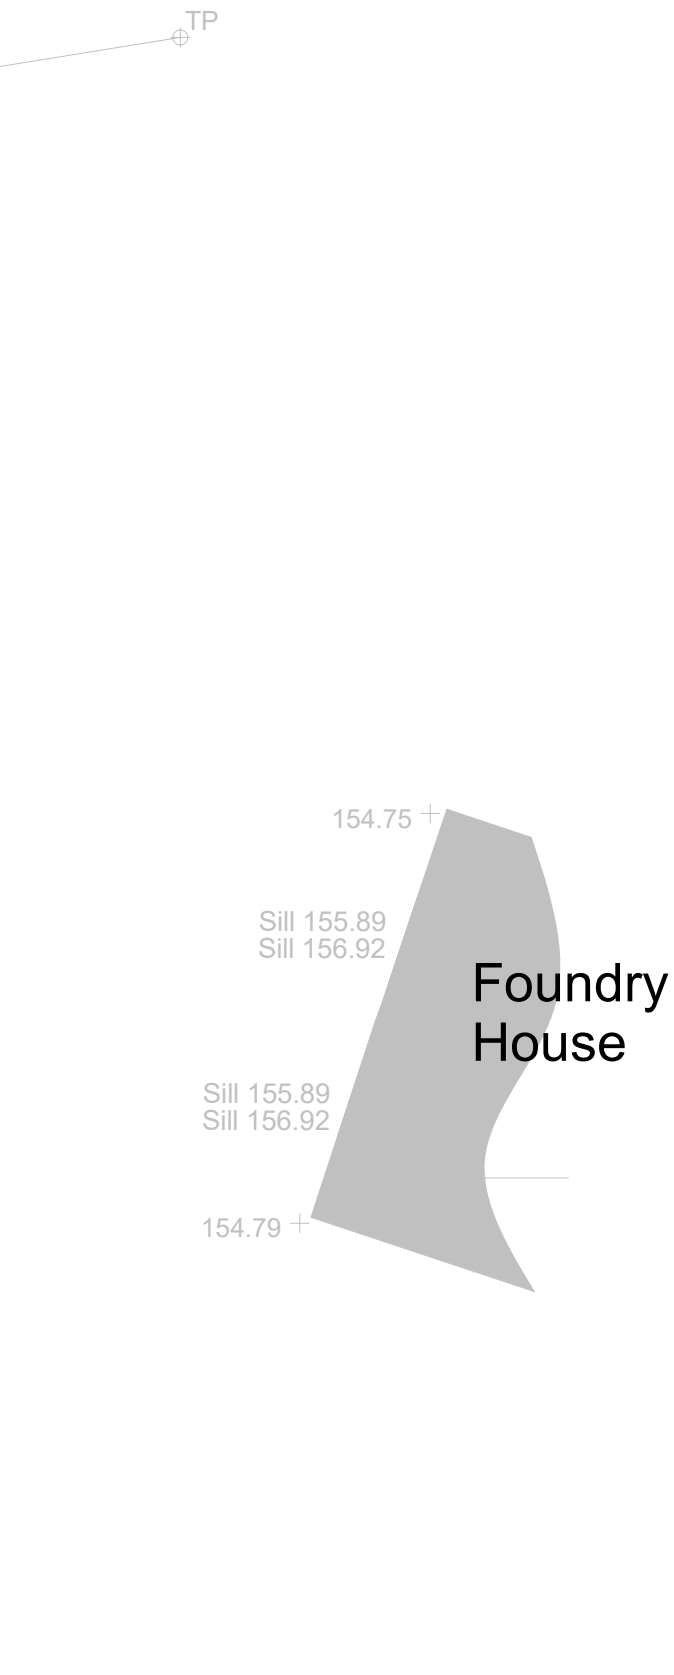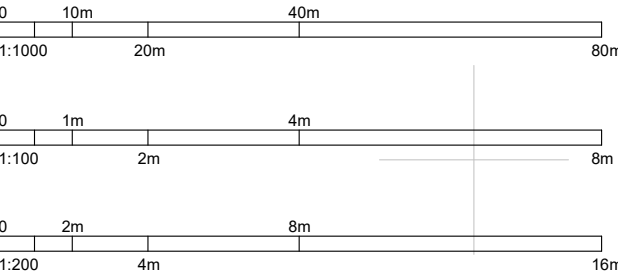

B	23.12.23	Householder planning submission: Roof terrace
A	10.10.23	Householder planning submission
No.	Date	Comments
Revisions		
Issue Status		
PLANNING		
cerys roberts architects		
RIBA ARB		
40 Oakmead Road Balham SW12 9SL		
cerysrobertsarchitects@gmail.com 07875 090878		
Project name		
Drws-y-Coed		
Penycae Road, Ruabon		
Wrexham LL14 6RL		
Drawing Title		
Householder Application		
Location and site plans		
Drawn	Date	Scale(s)
CR	06.10.23	1:1000/1:100 1:2000/1:200
Project No.	Series	Zone
23/04	D	1
Drawing Number		Revision
001		B