
 


Site plan

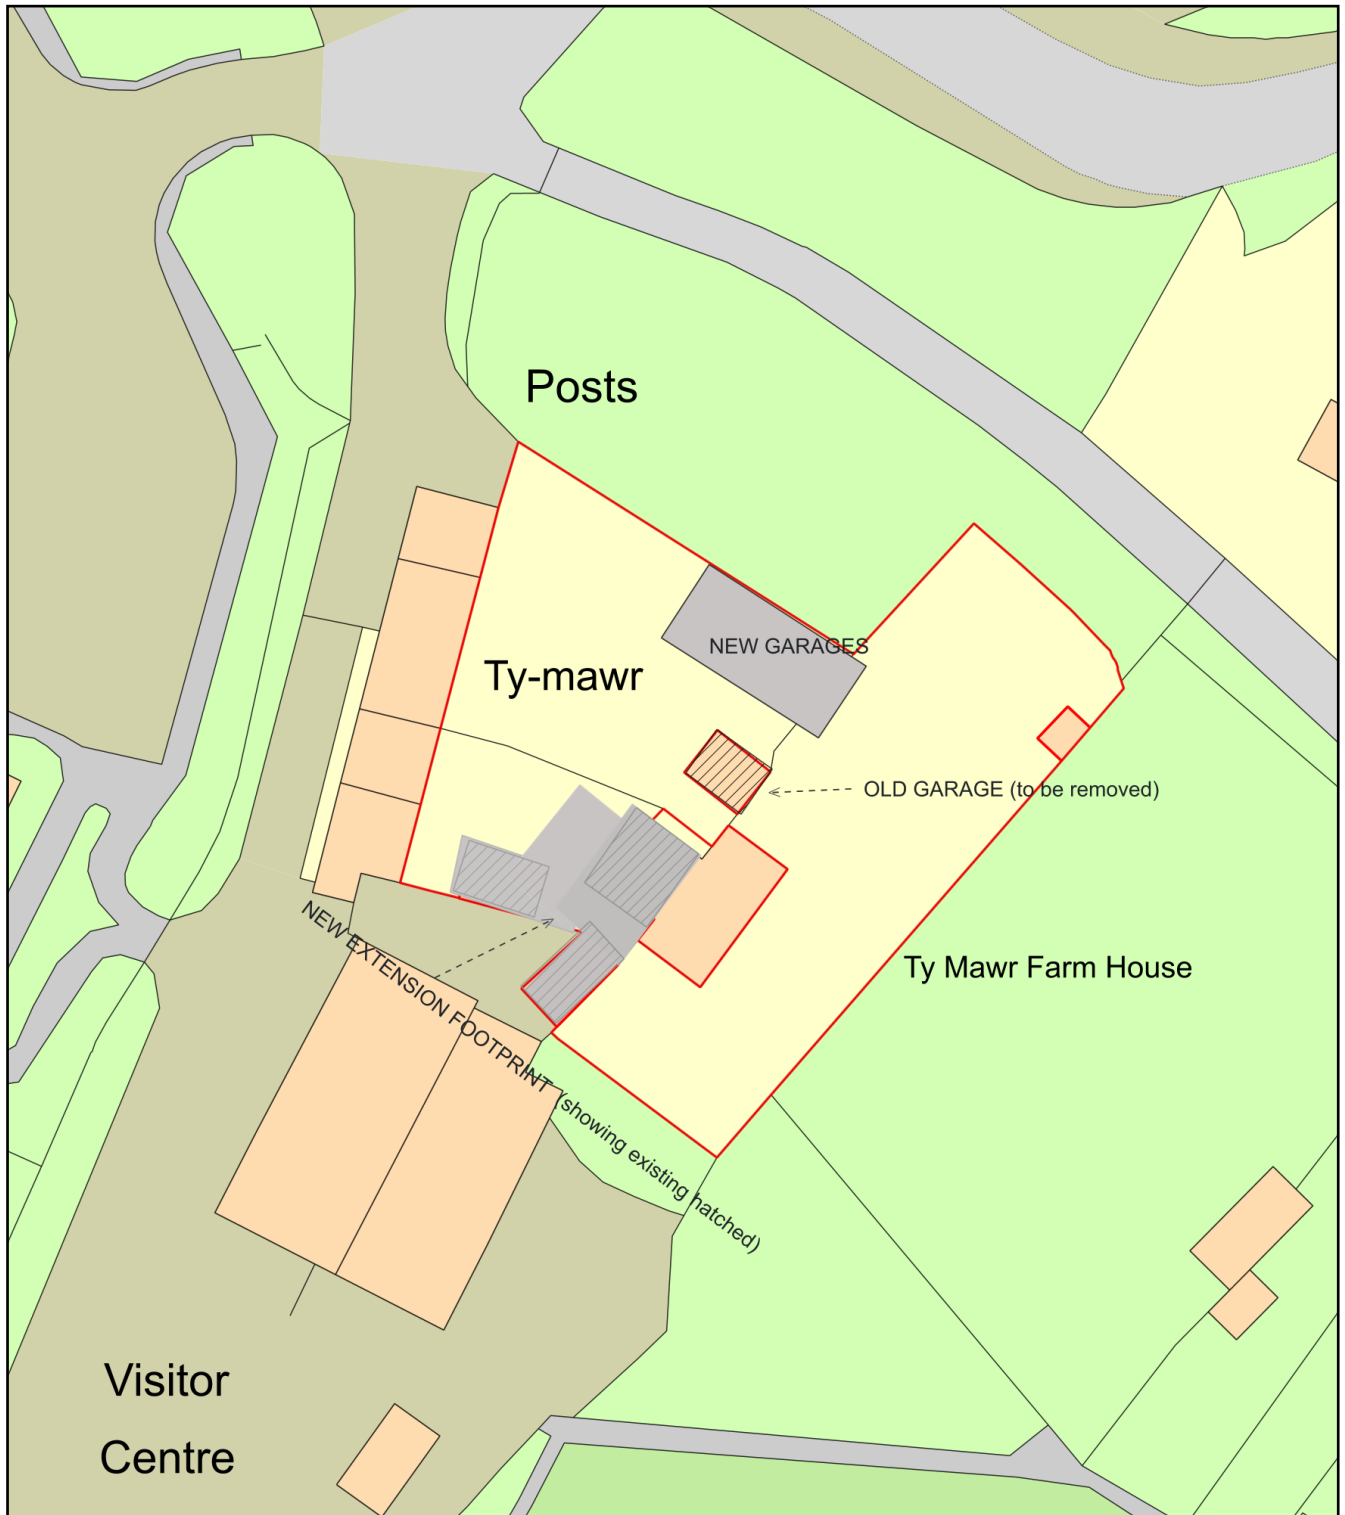

Plan Produced for: Shane Brennan

Date Produced: 05 Nov 2023

Plan Reference Number: TQRQM23309131724499

Scale: 1:500 @ A4