




Pindar Bungalow

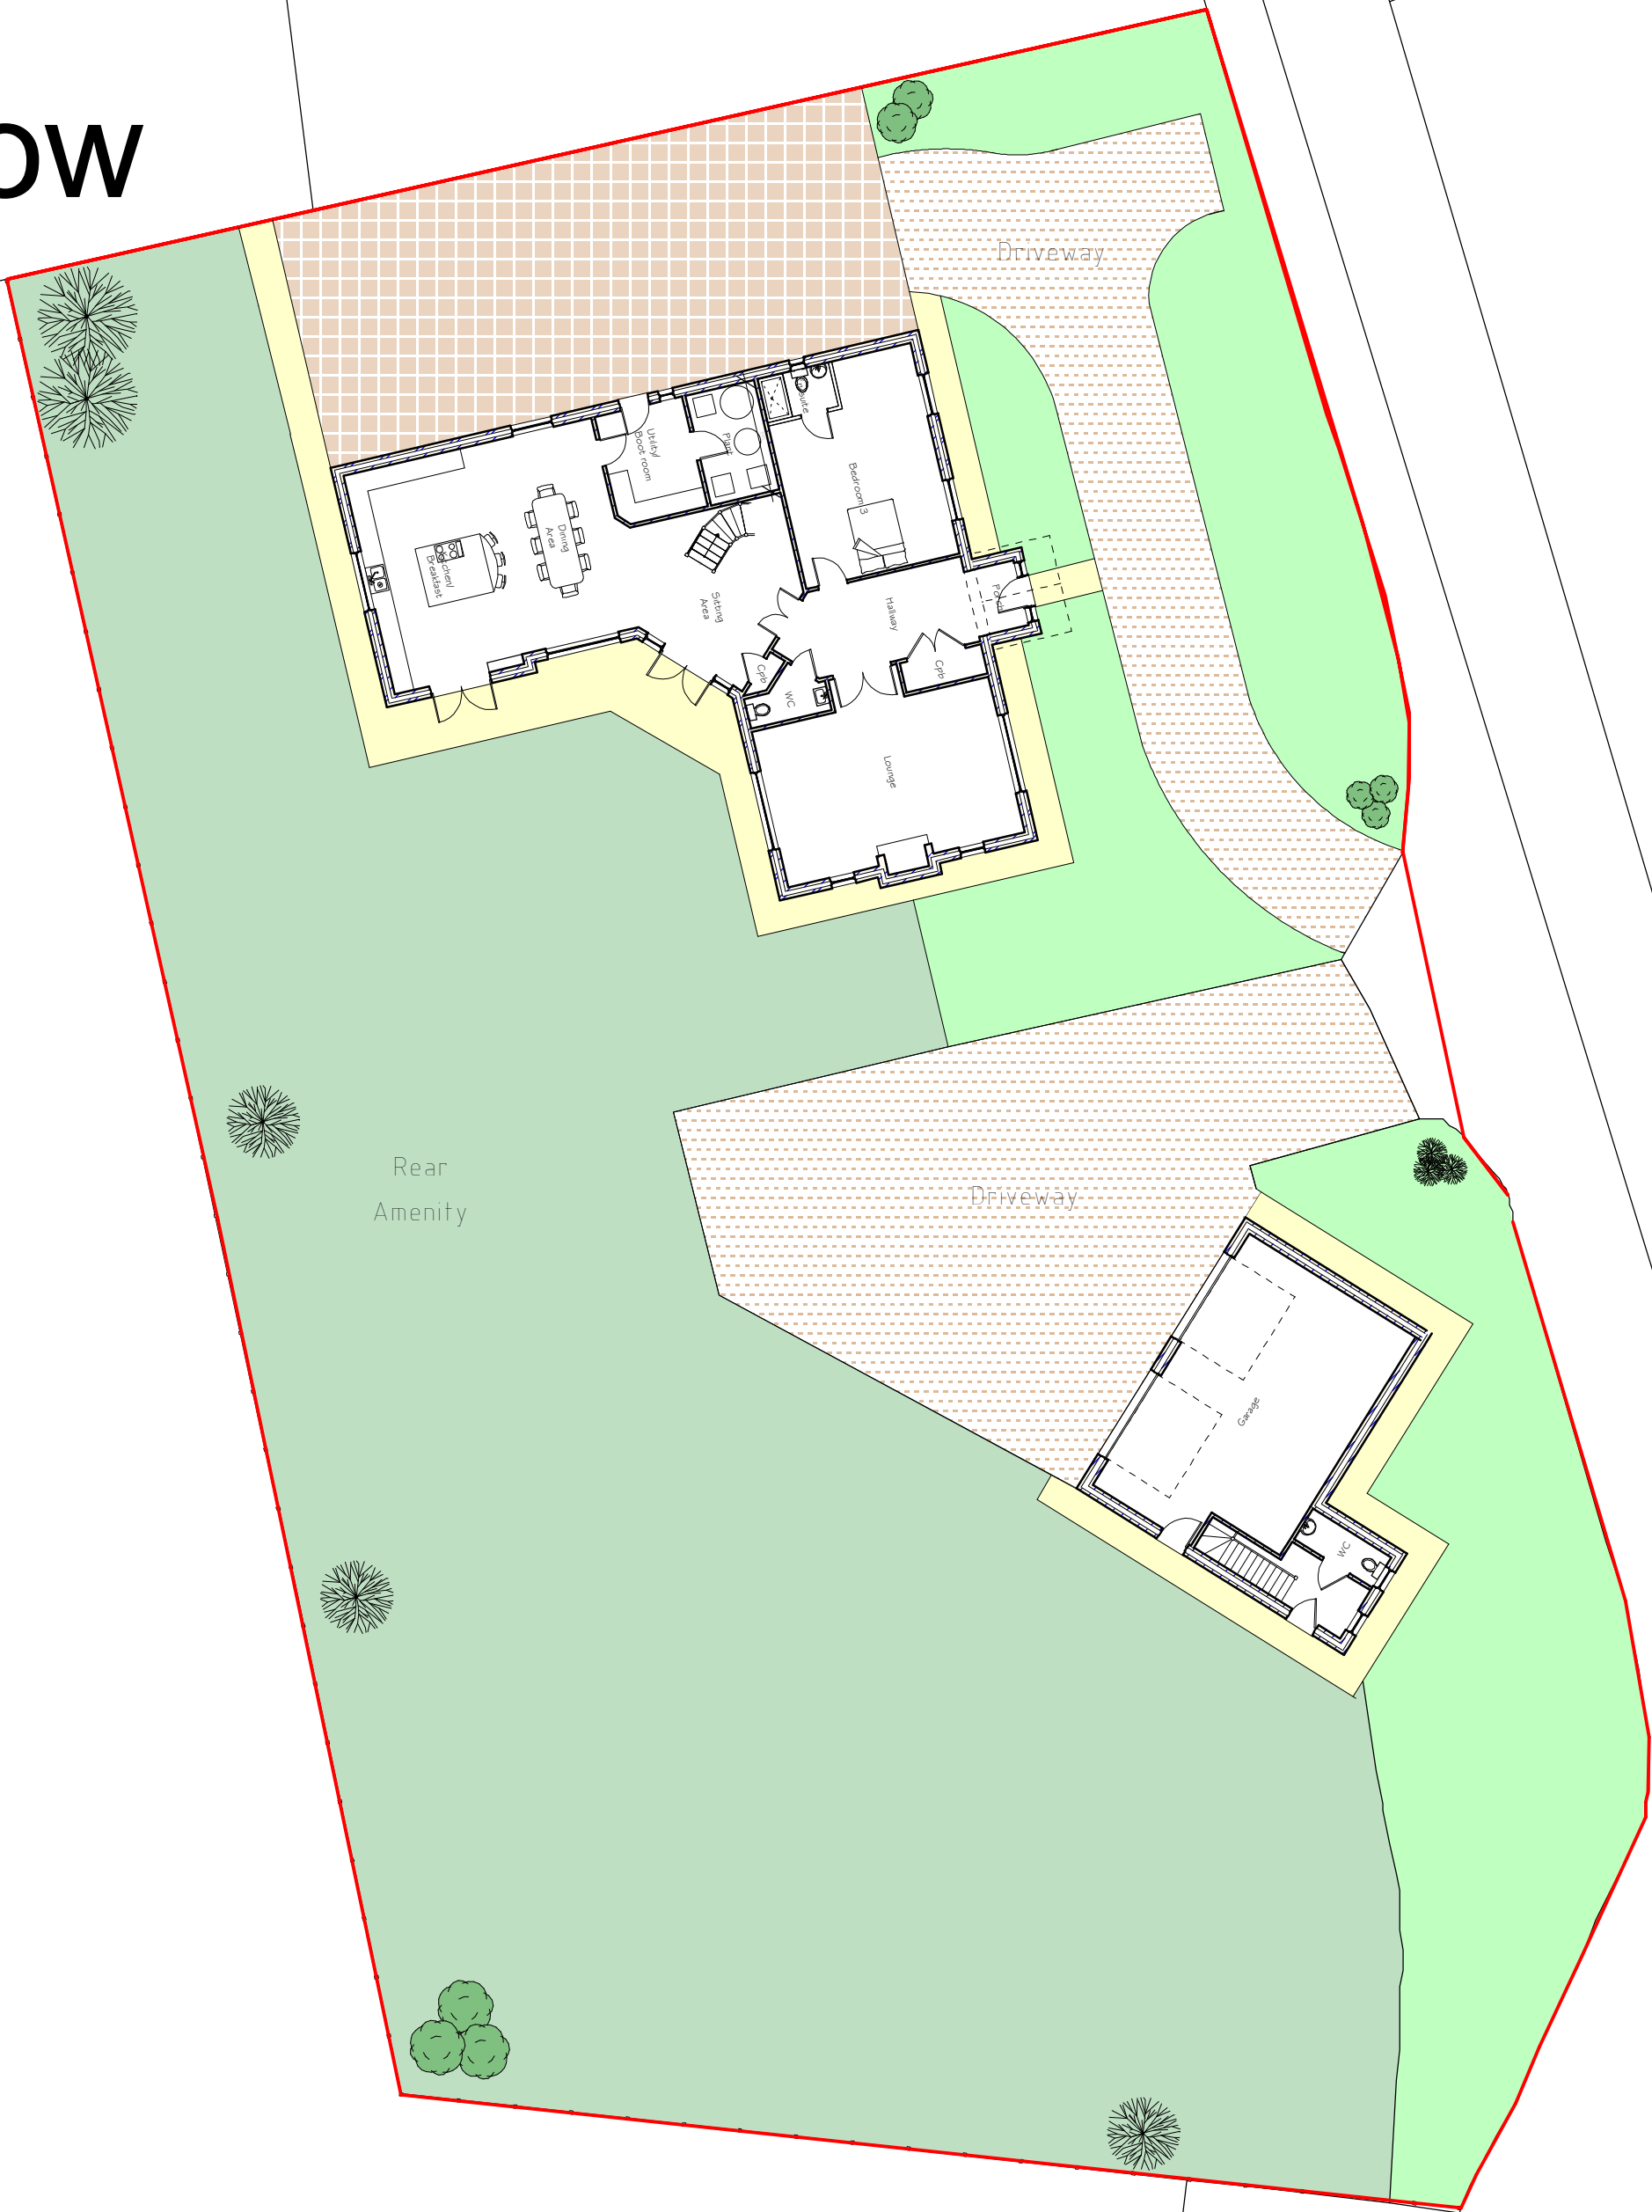

Site Plan 1:200

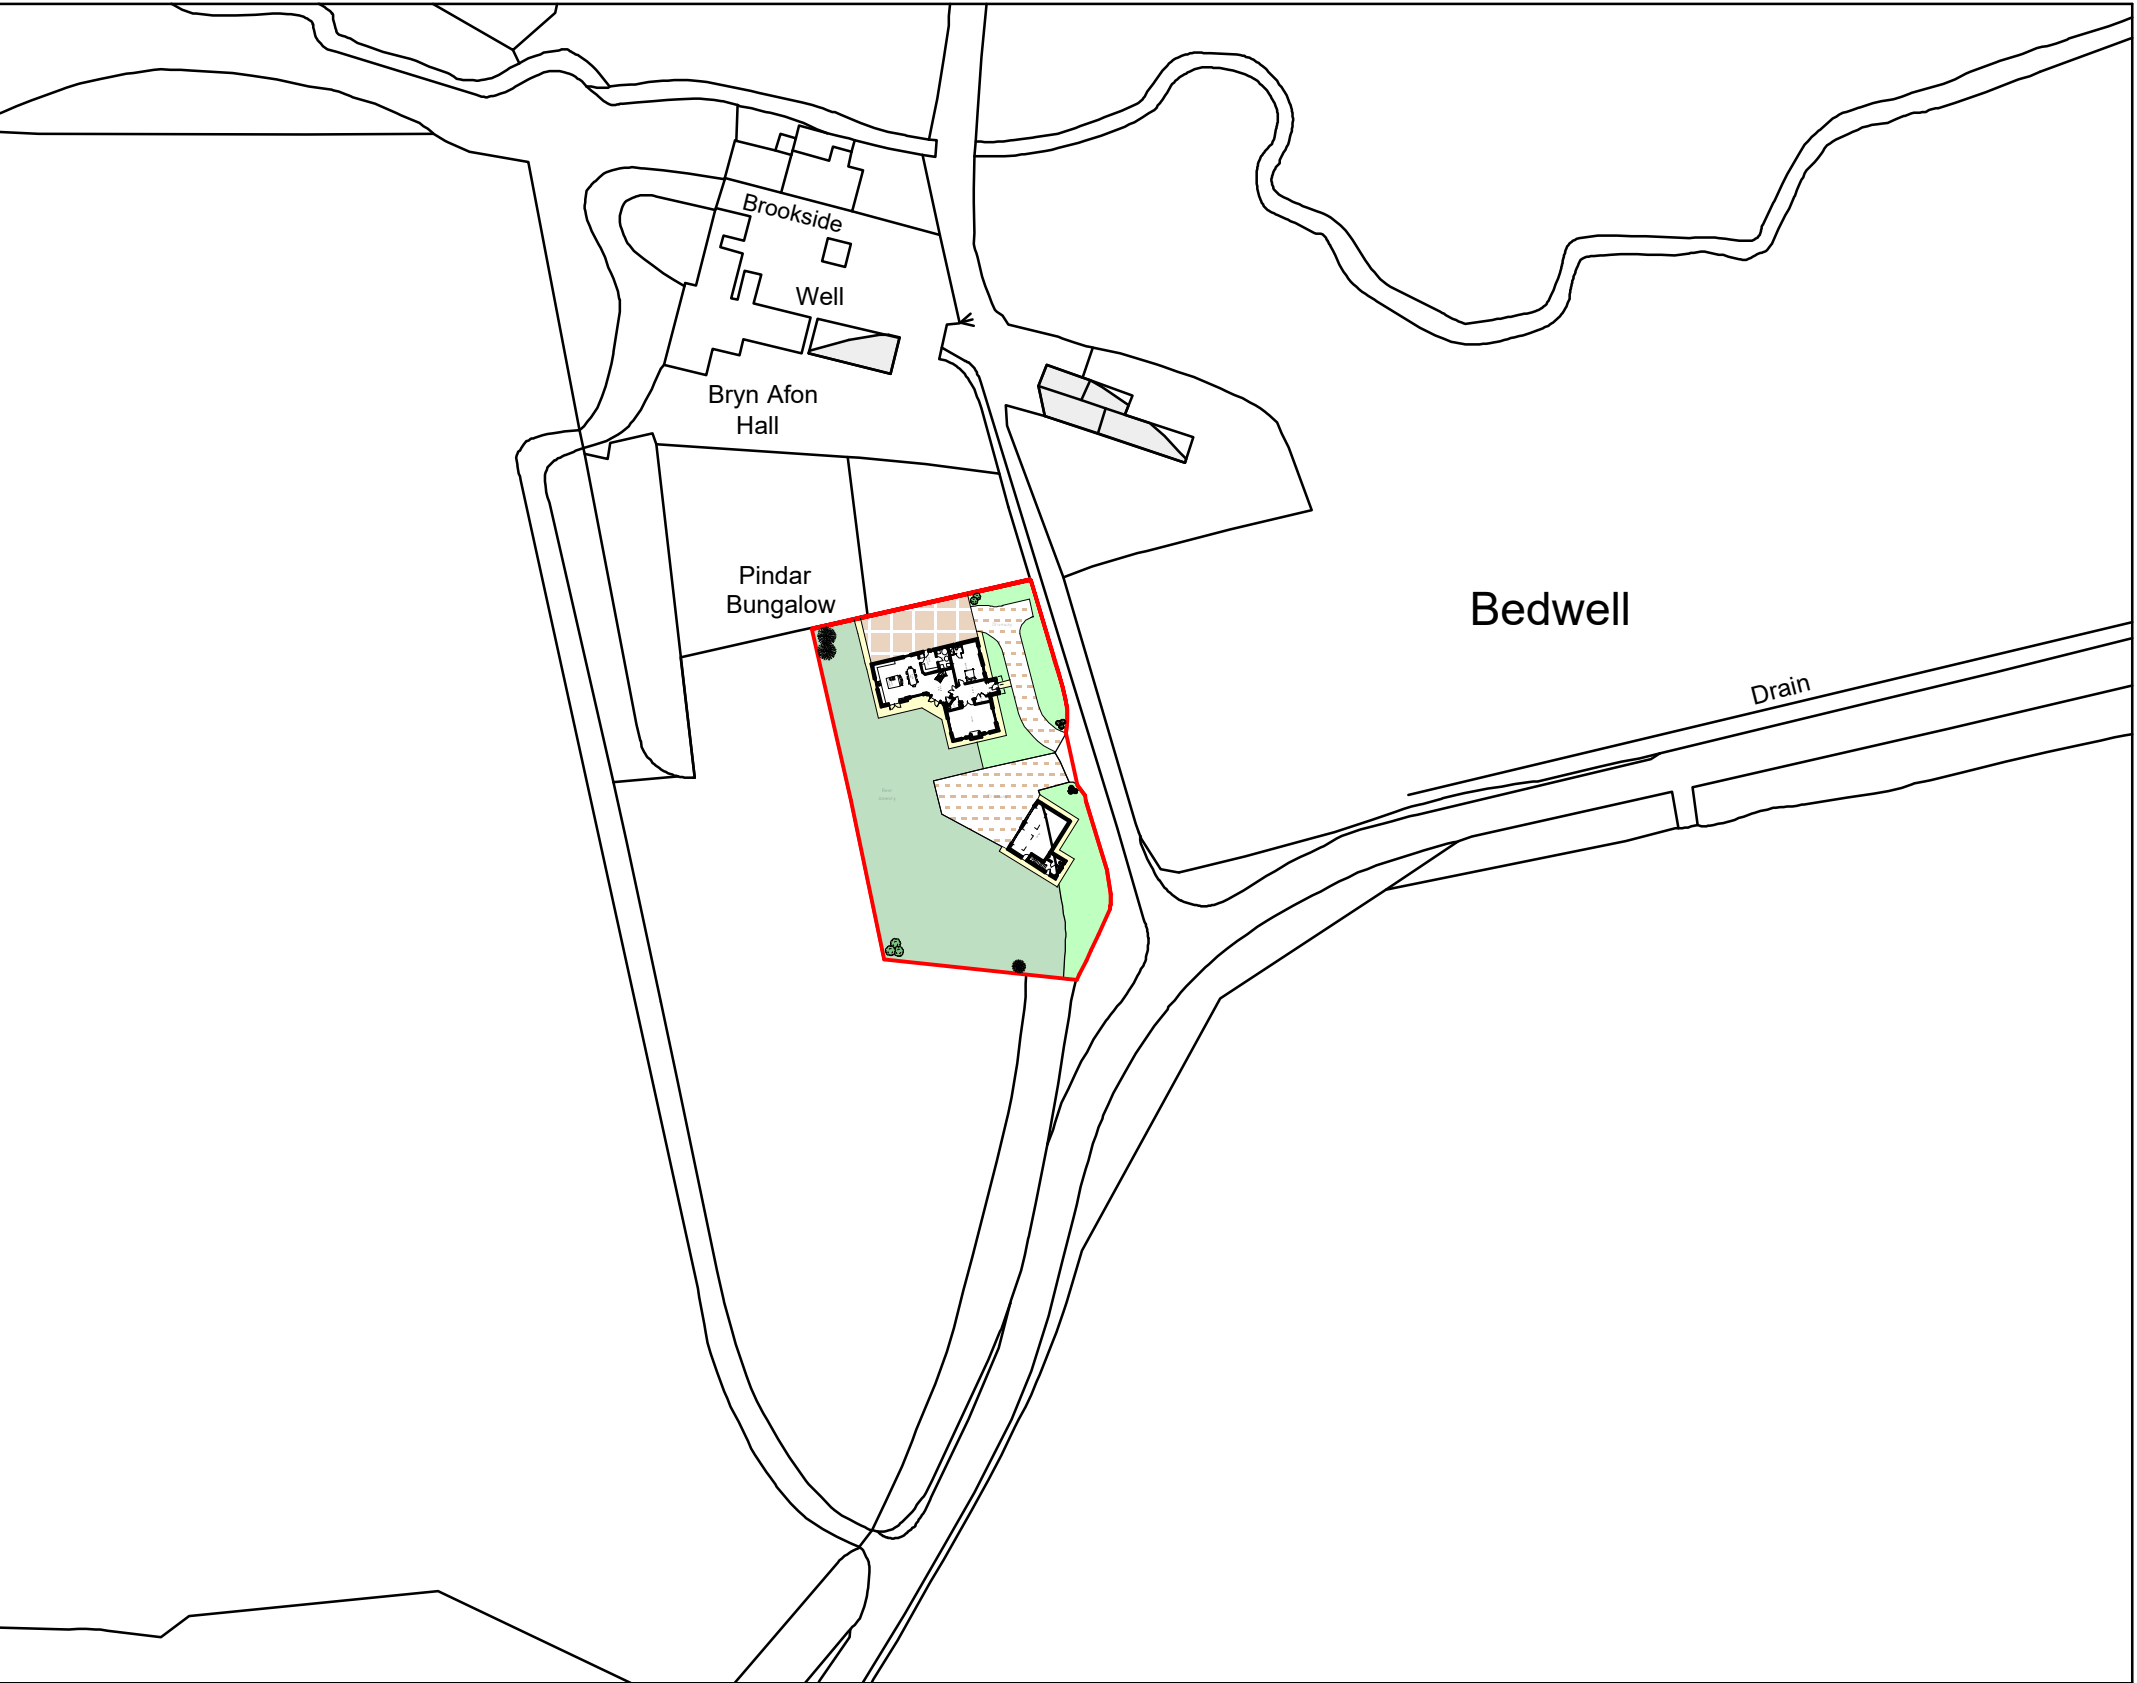

Location Plan 1:1250

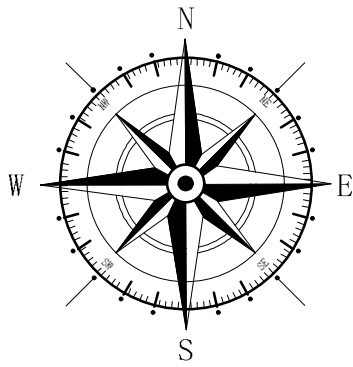

FOR LANDSCAPING INFORMATION REFER TO
LANDSCAPING PLAN DRAWING: S095/009 Rev B

Rev	Date	Detail	Initial
C	04/23	Layout amends	DJE
B	12/2022	Layout amends	DJE
A	08/2021	Update	AV

Project:	
Proposed replacement dwelling, Pindar Bungalow, Kiln Lane, Cross Lanes, Wrexham	
Title:	Scale: (A1)
Planning: Site #	1:200 #
Location Plan	1:1250
Drawn By:	Date:
D.J.Edwards	July 2021
Drawing No:	Sheet:
S095/006	1 of 1

blueprint
architectural services

LABC partner

Office 3K4,
Redwither Business Tower,
Wrexham. LL13 9XT
Tel: 01978 356500
www.blueprintarchitectural.com
© copyright all rights reserved