




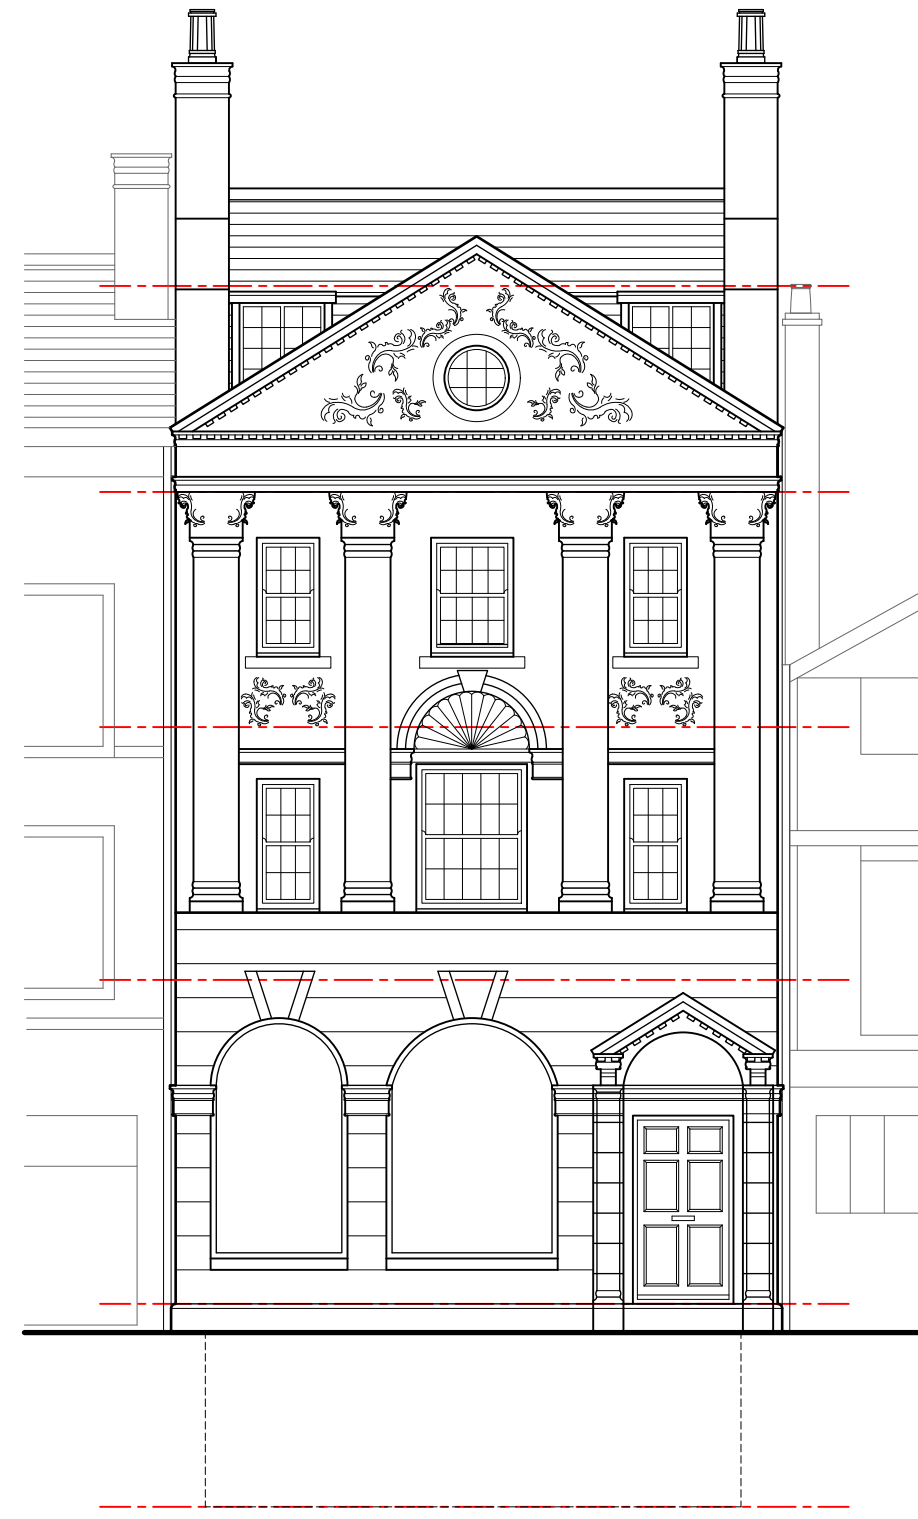


North Elevation 1:100

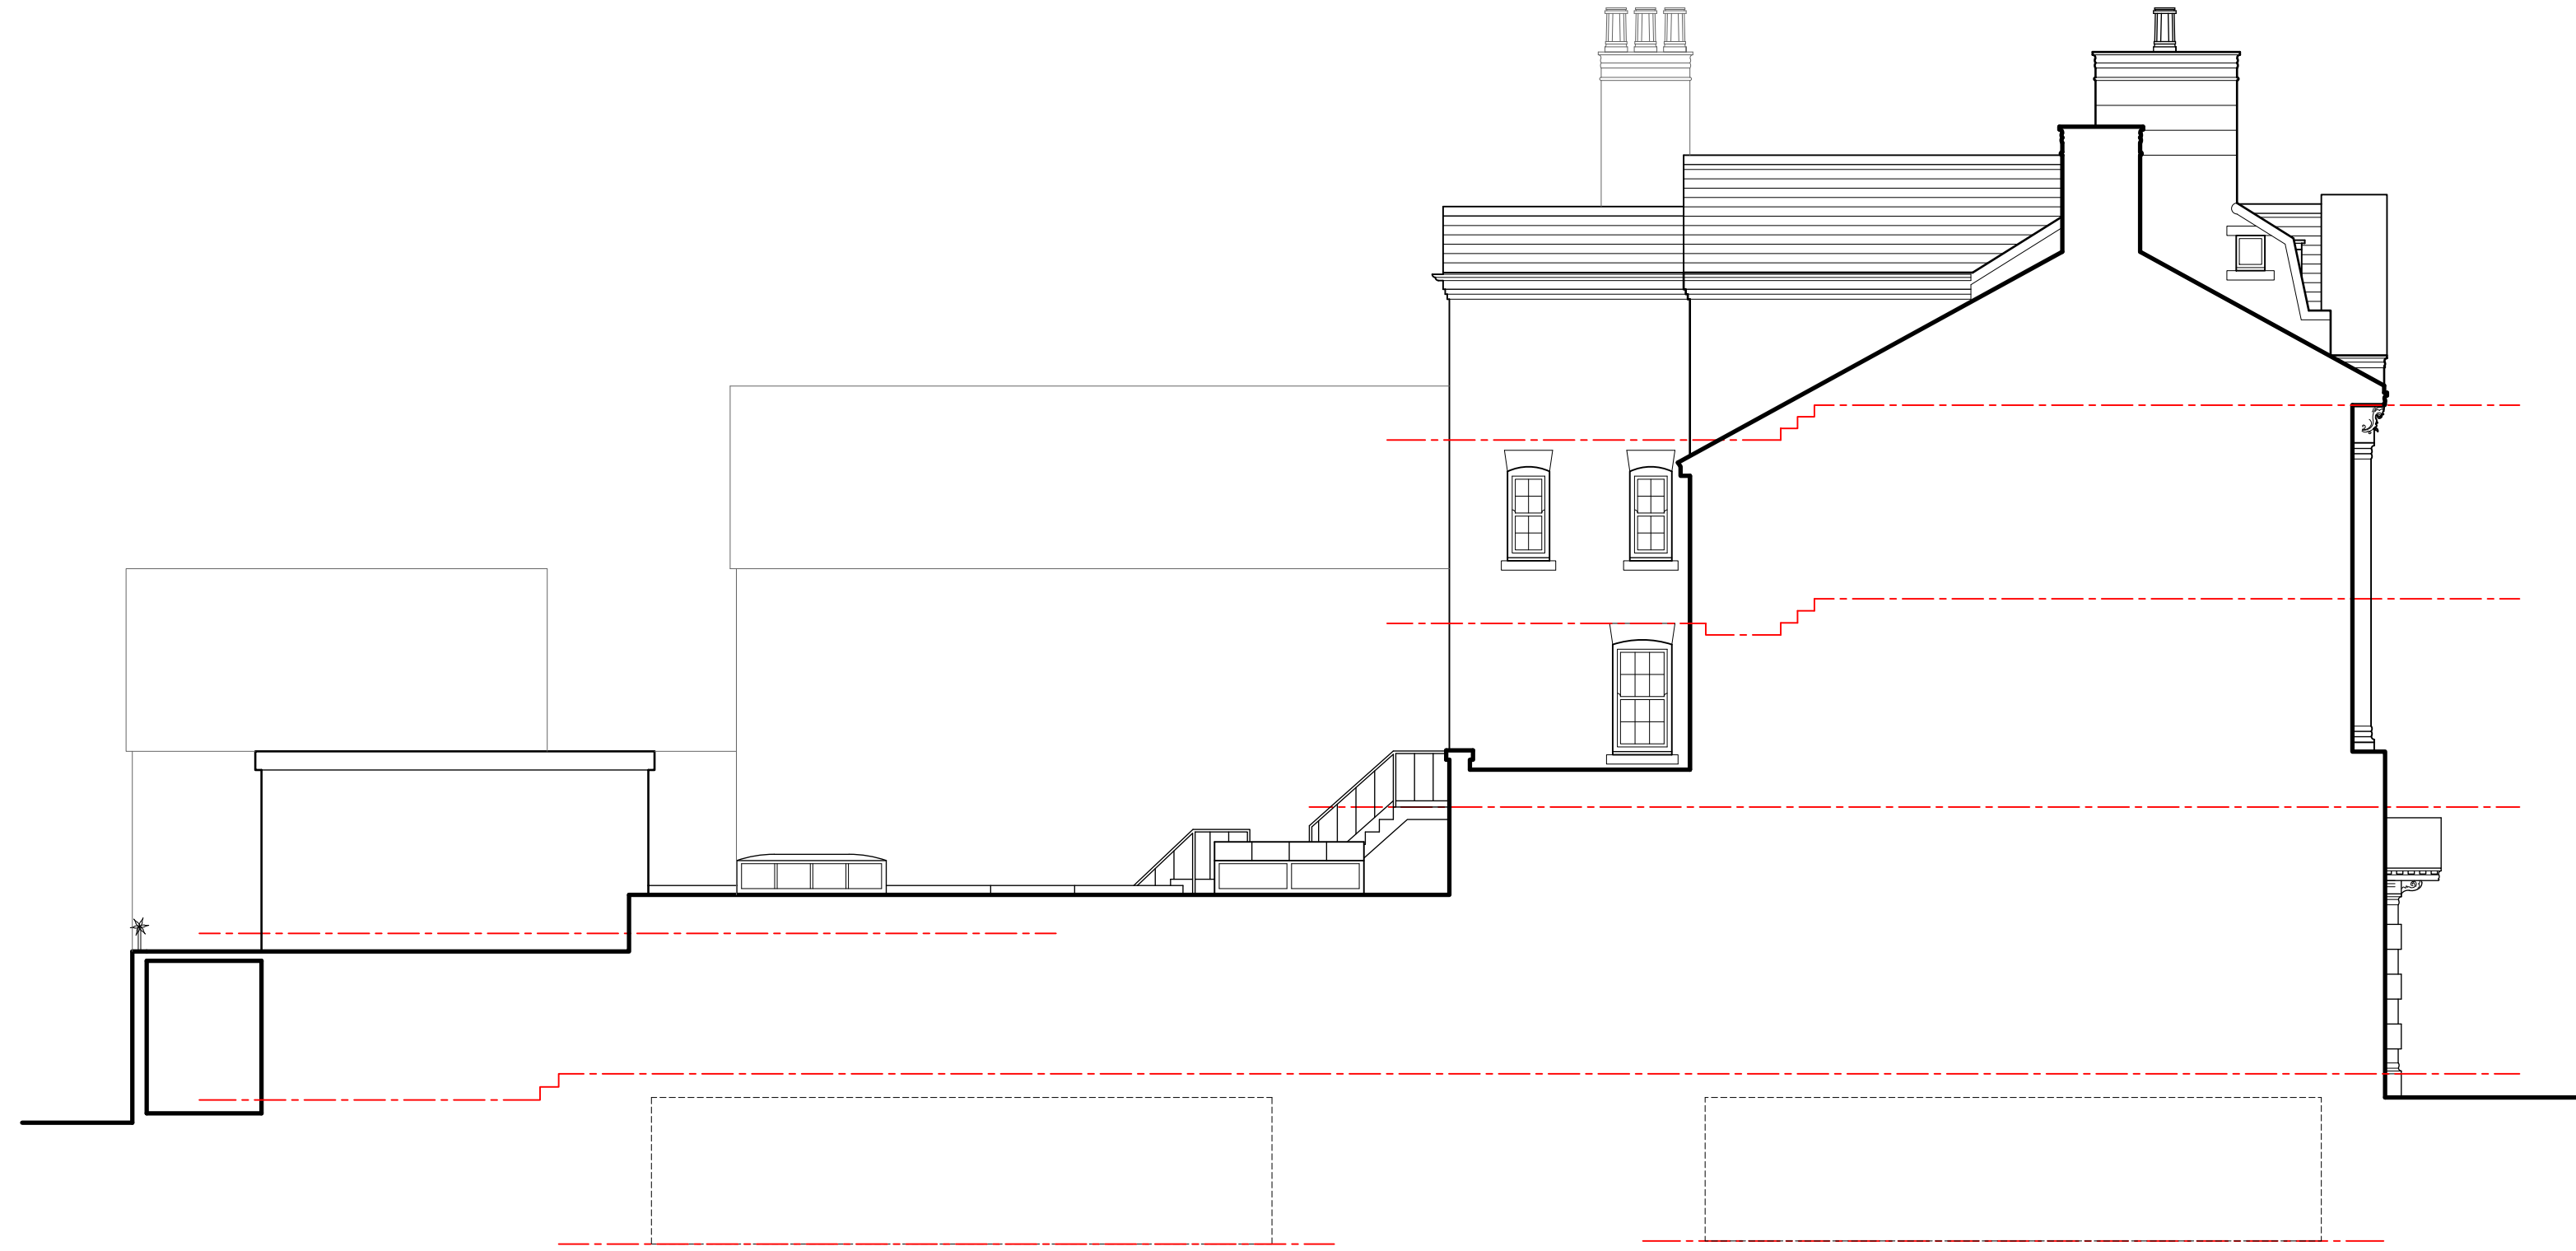

East Elevation 1:100

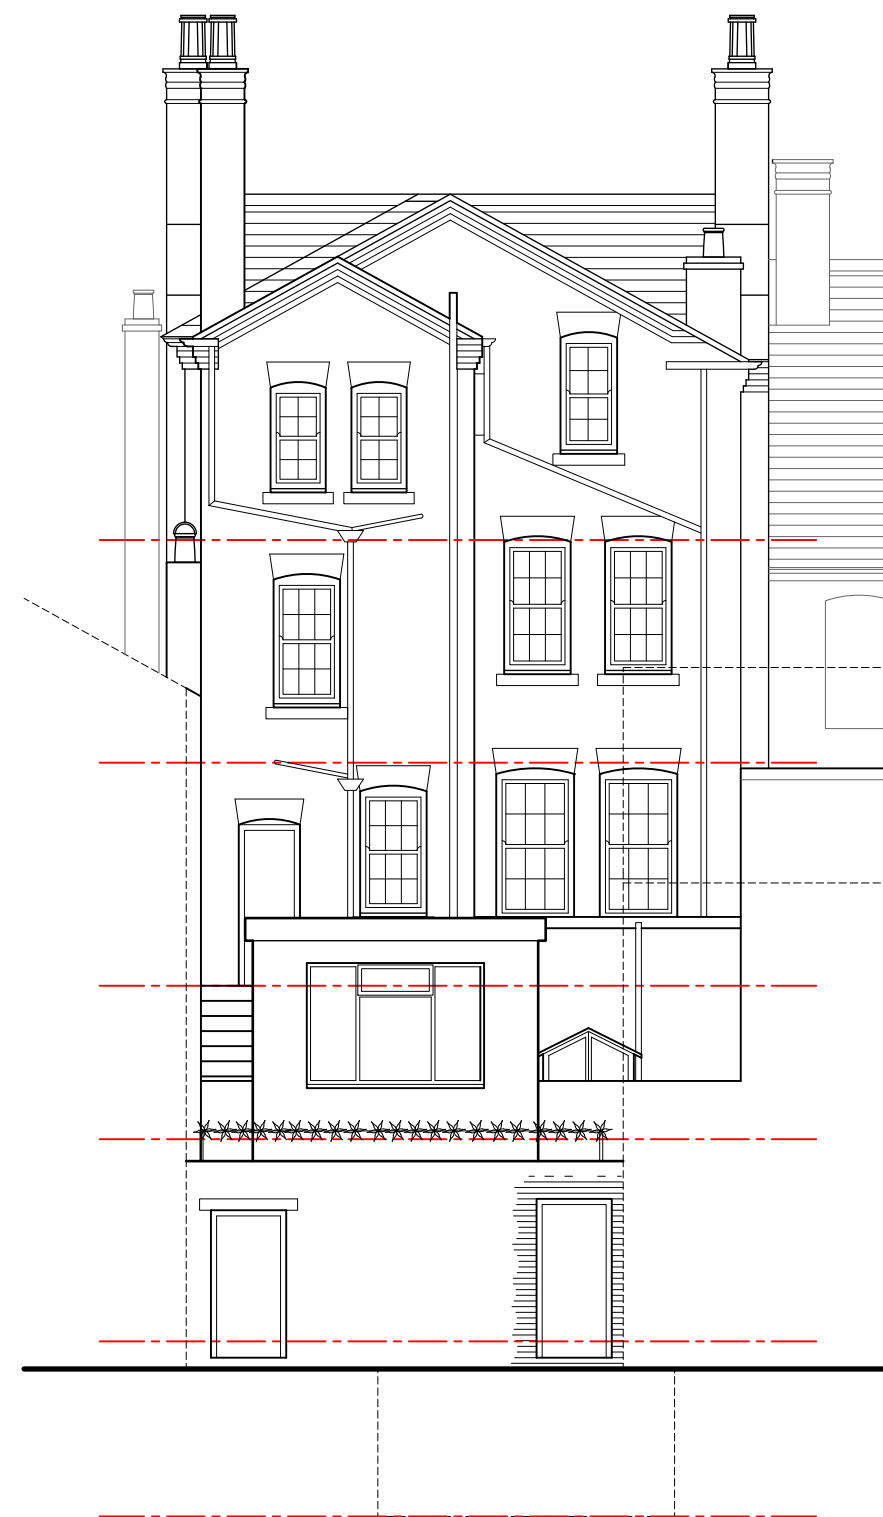

South Elevation 1:100

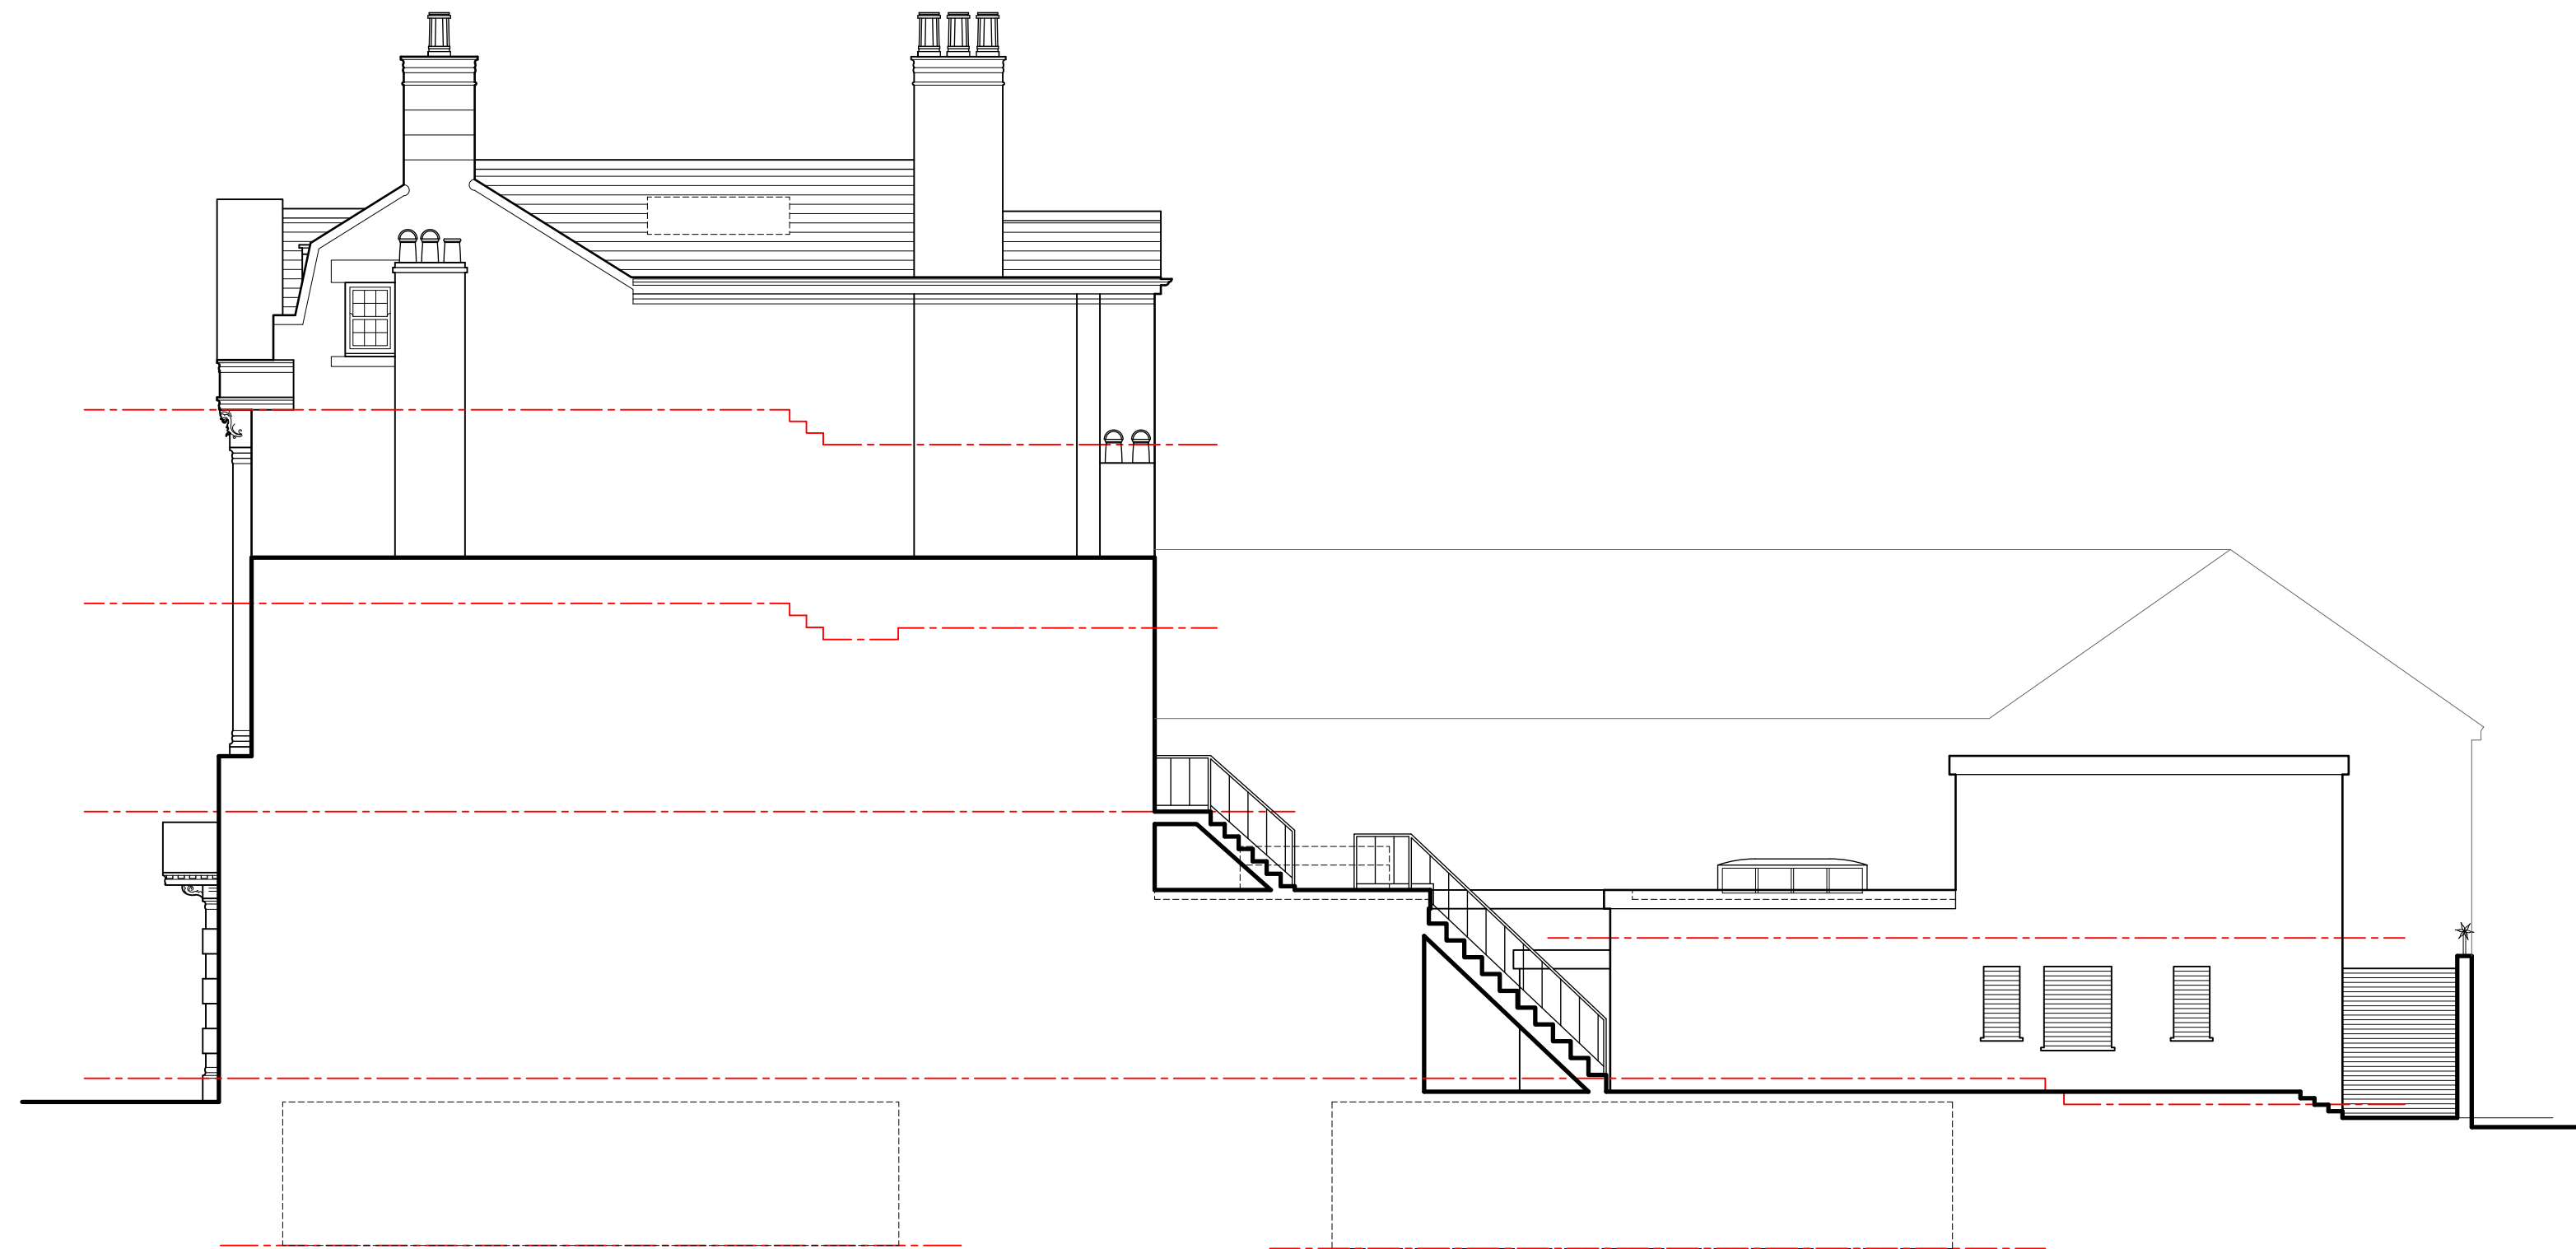

West Elevation 1:100

Proposed-02



Project; 33 High Street, Wrexham, LL13 8HY	
Title; 07-Proposed Elevations	Scale (A1); 1:100
Dwg No; HS/PD/07.1	Date; 10.07.23
Revision; Rev-A Escape stairs added 15.12.23 Rev-B Escape stairs removed 02.01.24	