



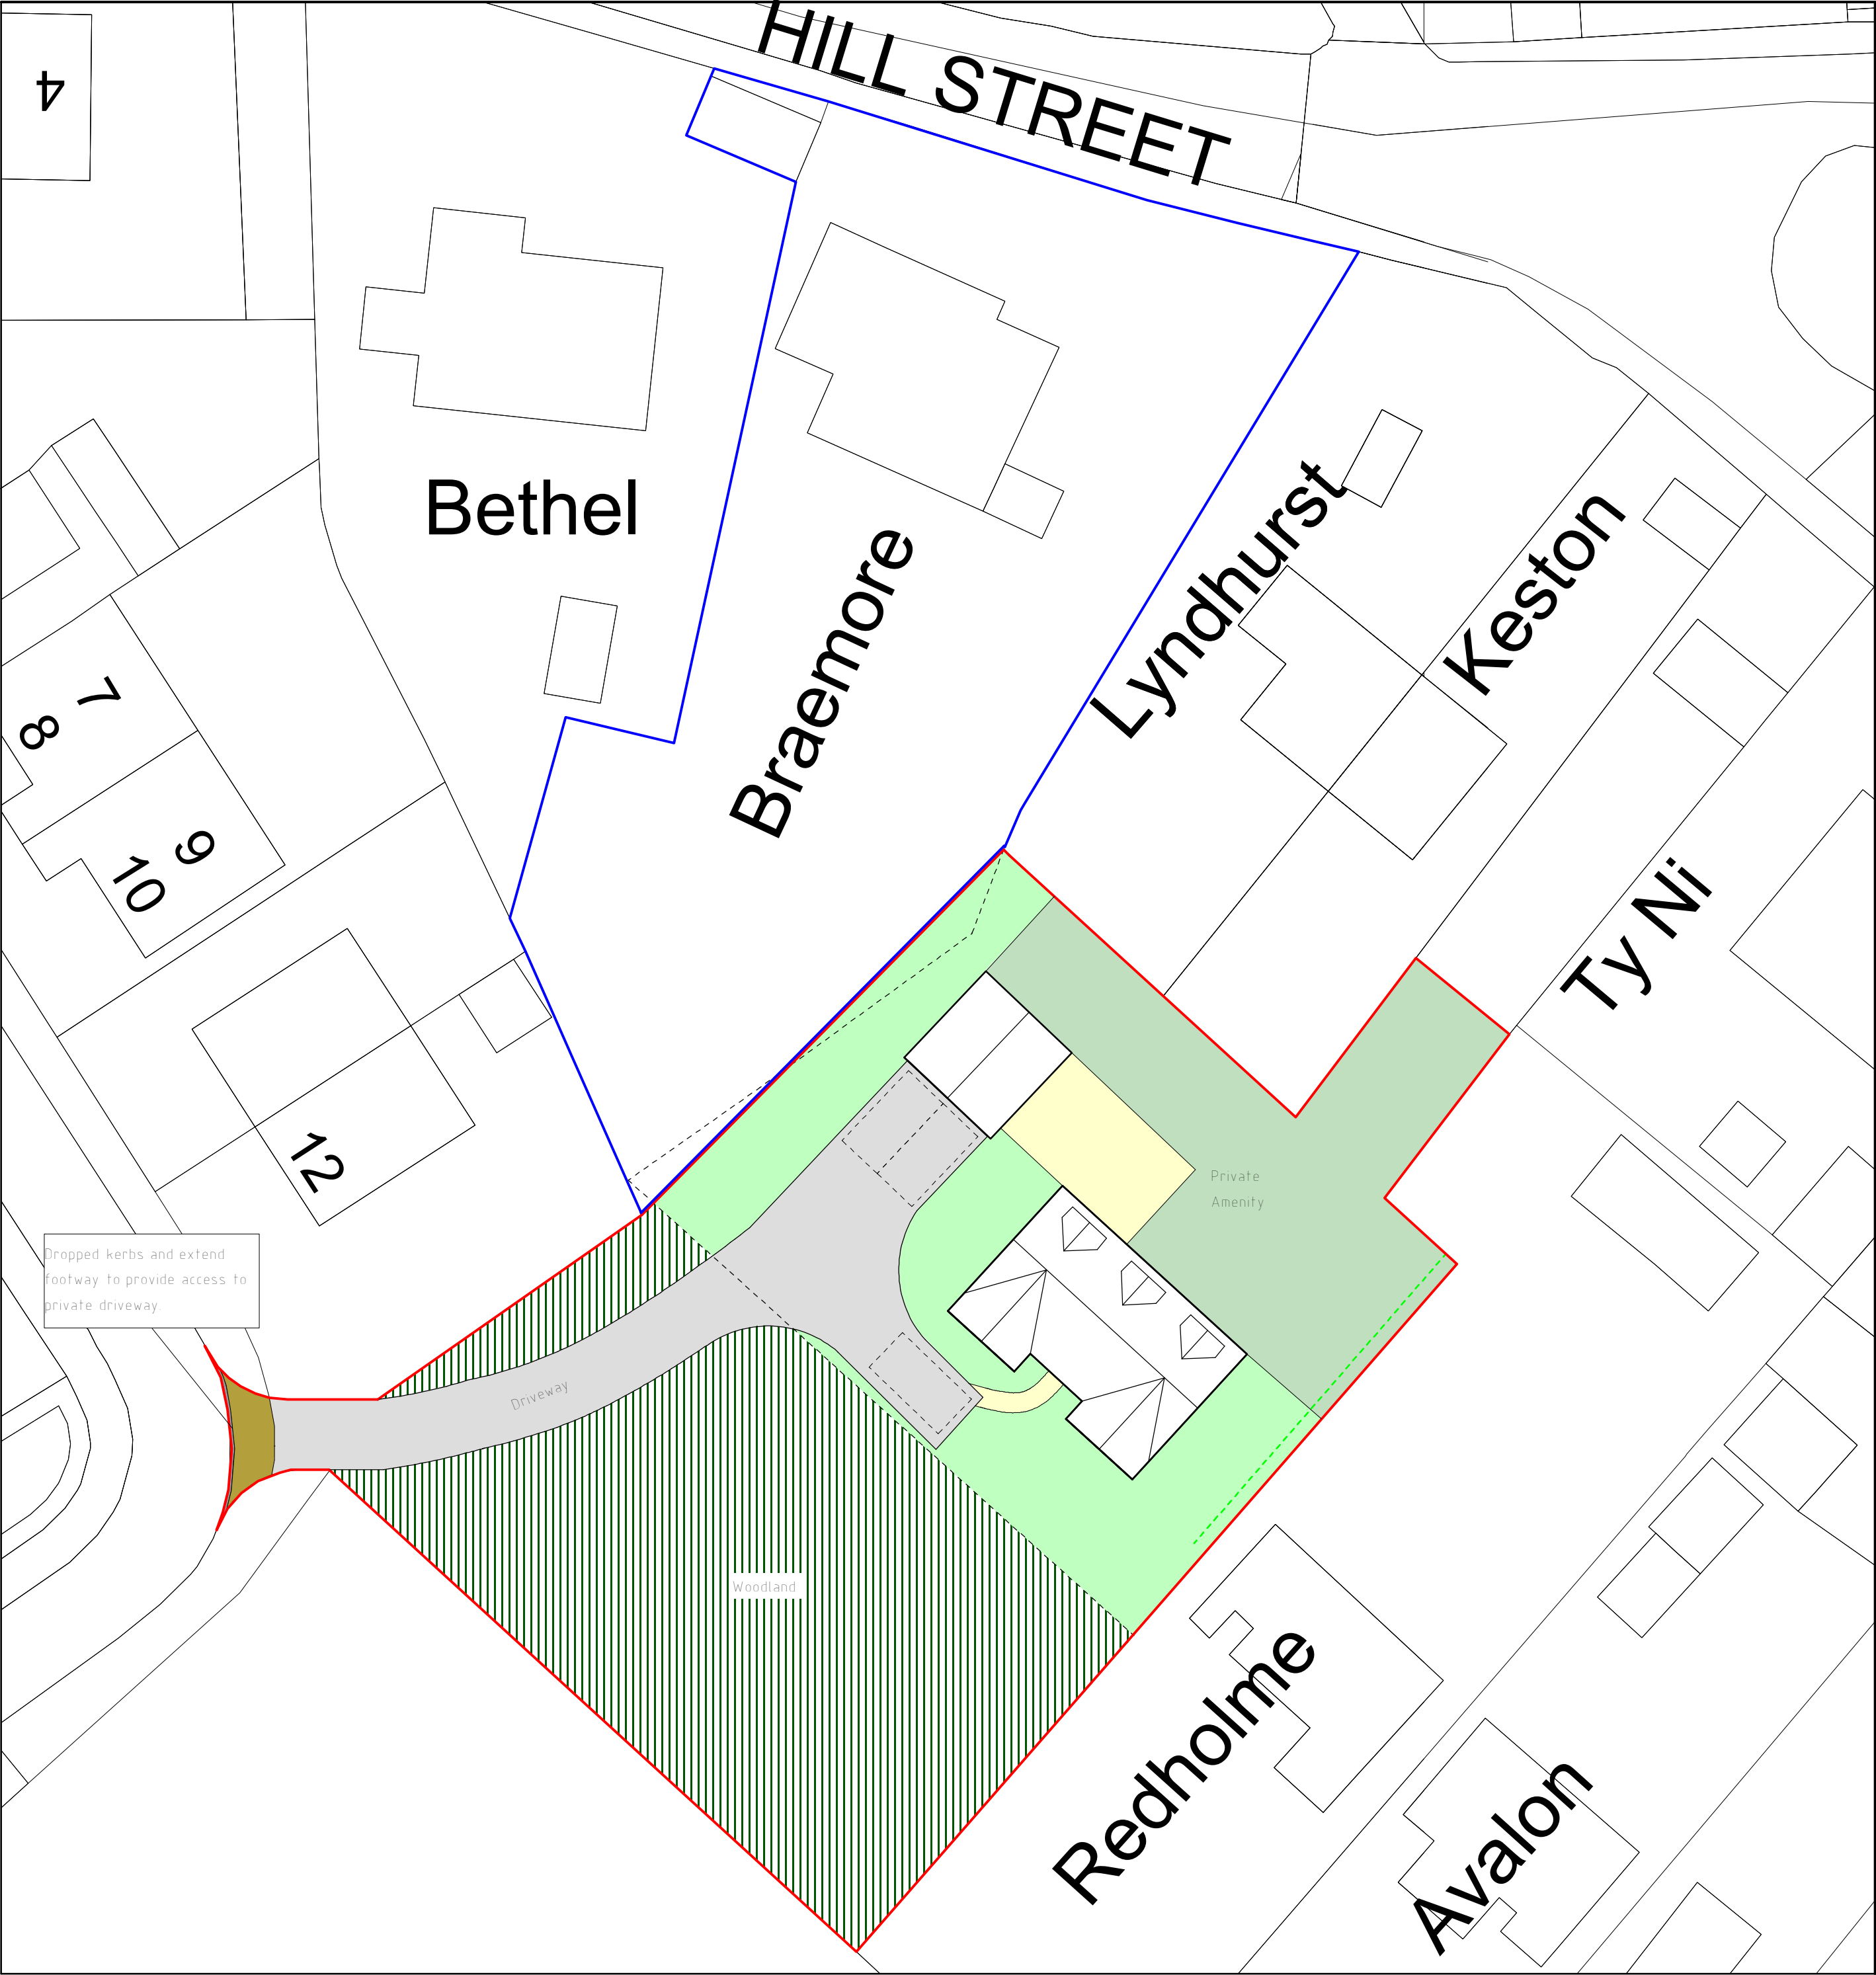


Site Plan 1:250

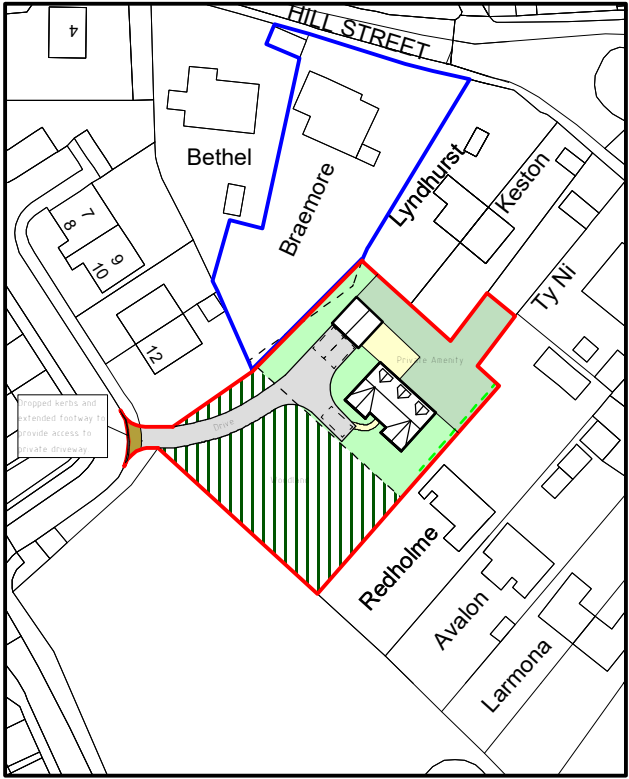

Location Plan 1:1250

Building Parameter	Minimum (mm)	Maximum (mm)
Garage		
Depth	5750	6000
Width	5750	6000
Height	4000	4500

Building Parameter	Minimum (mm)	Maximum (mm)
Dwelling		
Depth	7300	8500
Width	12000	12500
Height	6000	6250

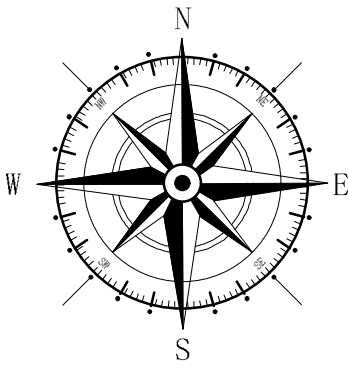

Key
Proposed Application Site
Land owned by applicant

A	01/24	Garage Parameters indicated	D.J.E.
Rev	Date	Detail	Initial

Project: Proposed Residential dwelling on land associated with, Braemore, Hill Street, Cefn Mawr, Wrexham, LL14 3BB	
Title: Planning: Site & Location Plan	Scale: (A2) 1:250 & 1:1250

Drawn By: D.J.Edwards	Date: August 2023
Drawing No: R126/003	Sheet: 1 of 1

Office 3K4,
Redwither Business Tower,
Wrexham. LL13 9XT
Tel: 01978 356500
www.blueprintarchitectural.com
© copyright all rights reserved