


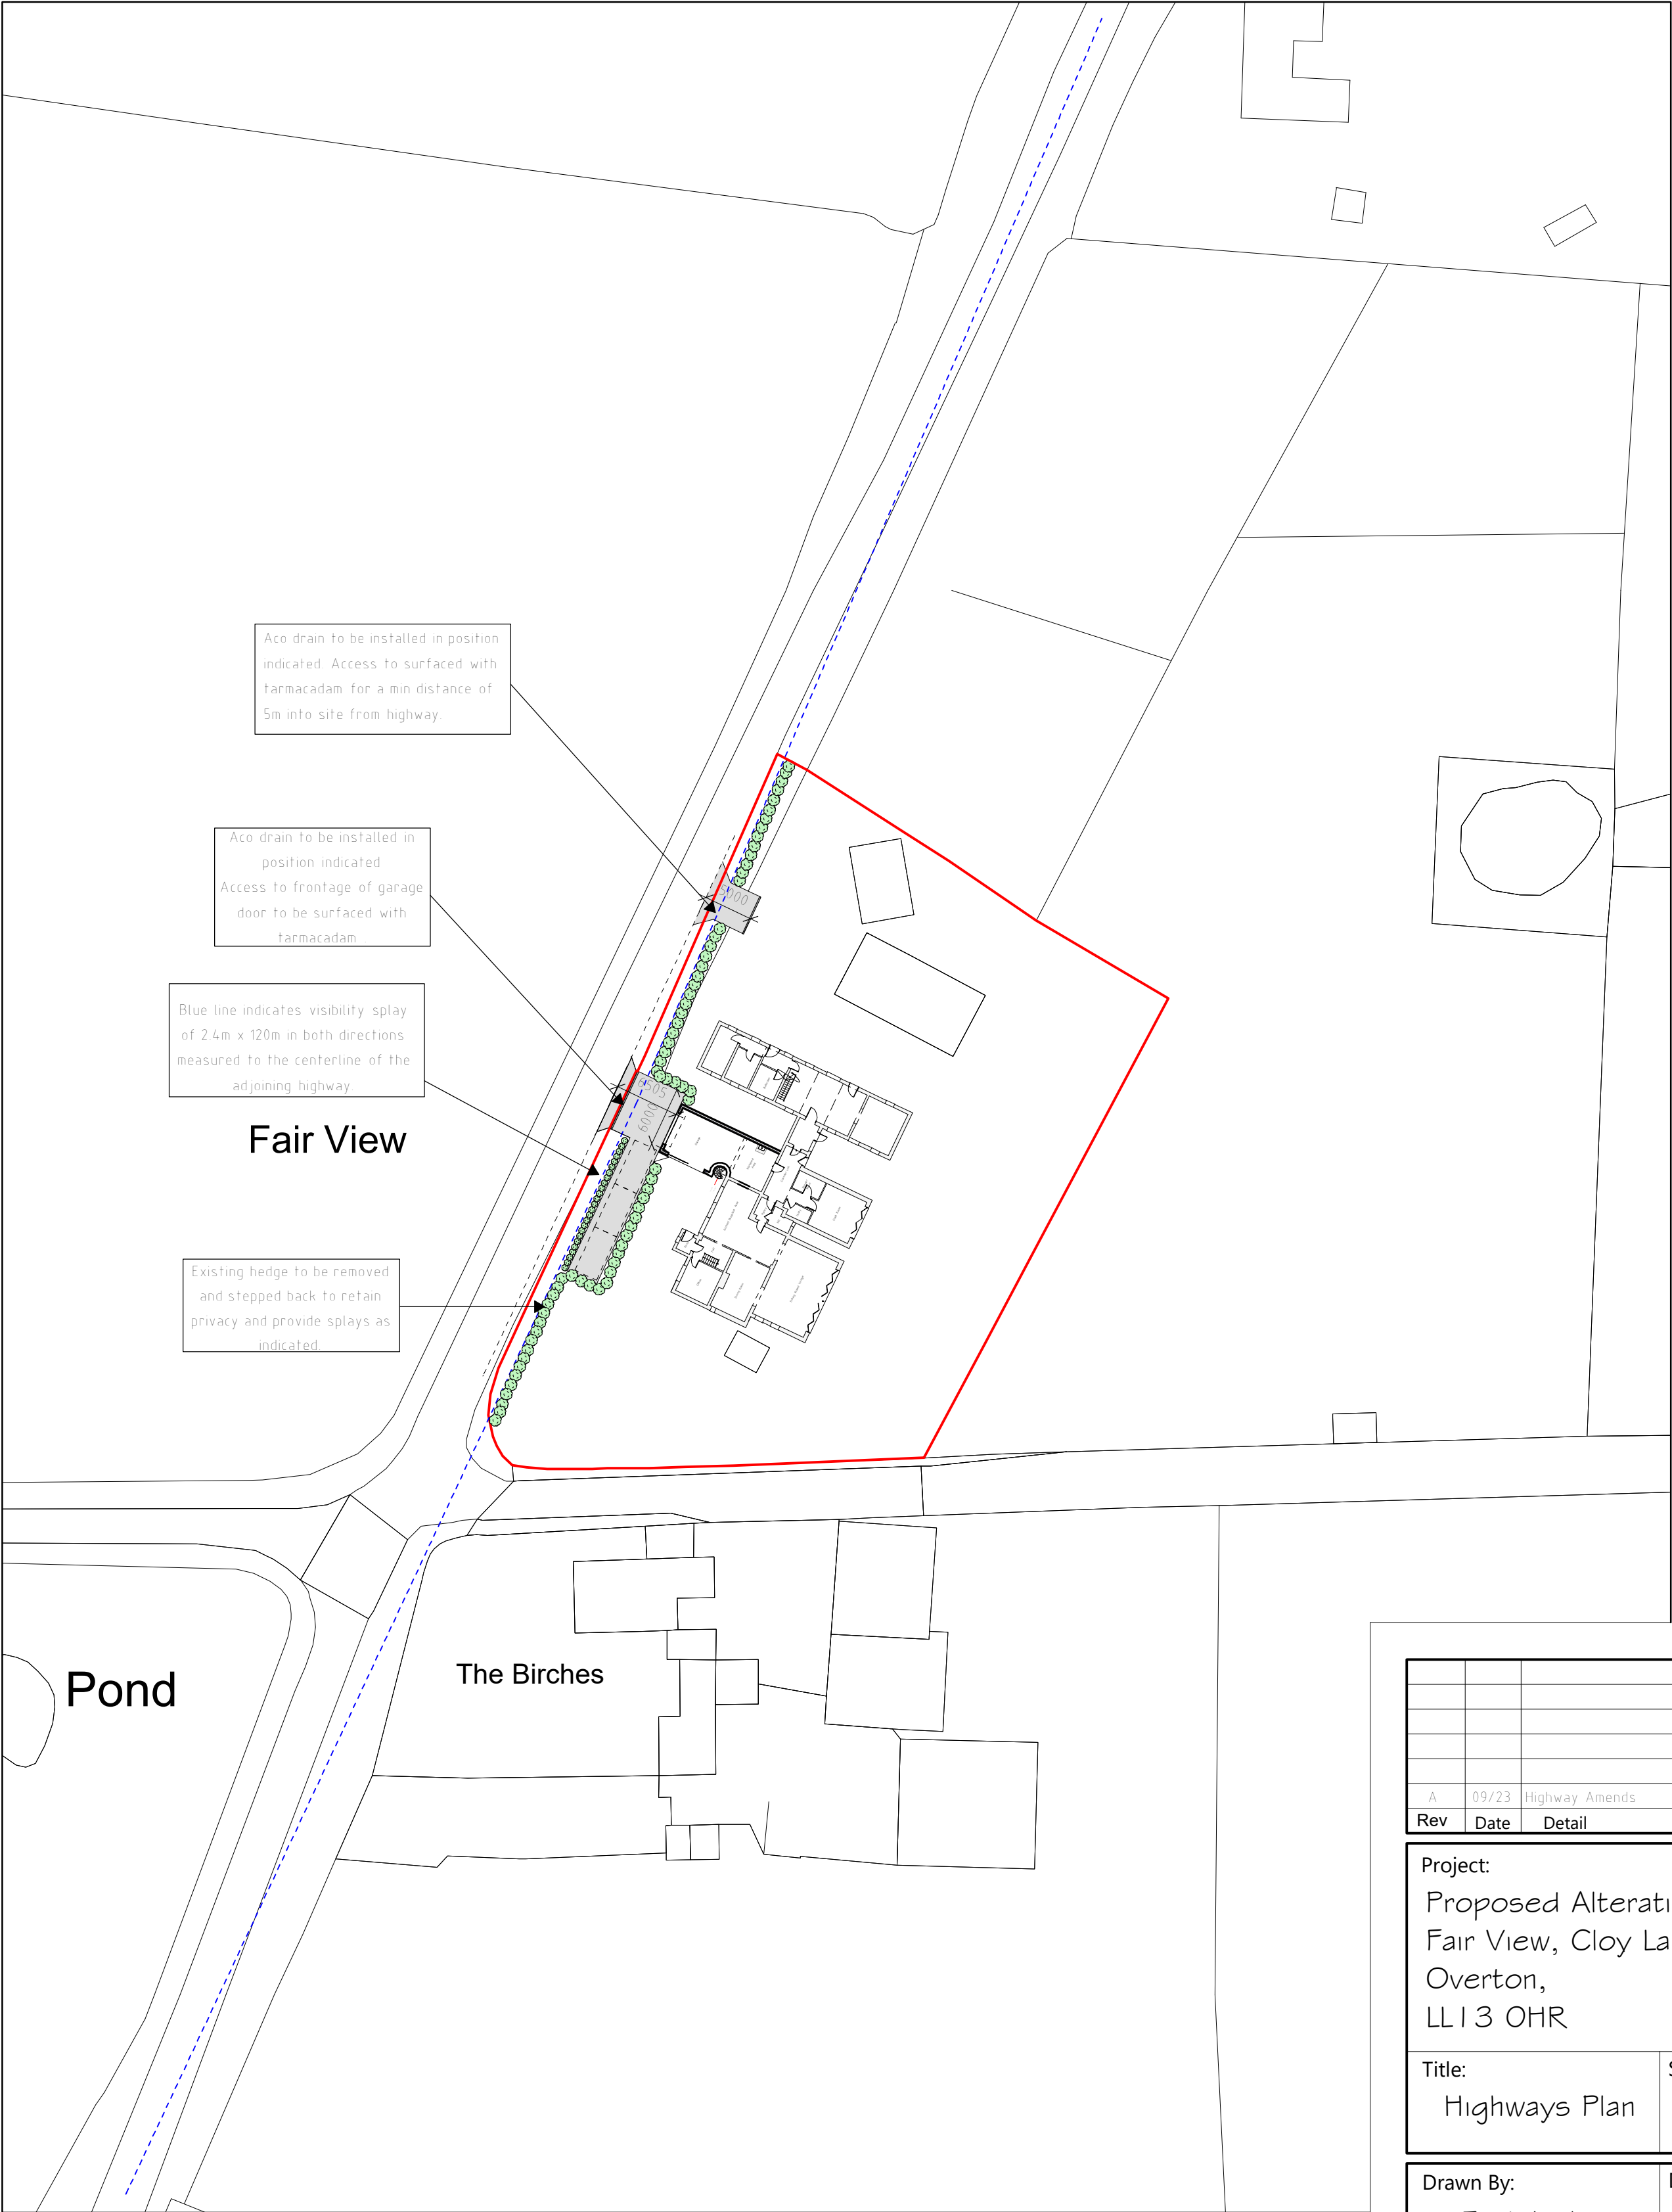

Site Plan 1:500

Key

Application Site

A	09/23	Highway Amends	D J E
Rev	Date	Detail	Initial

Project: Proposed Alterations to, Fair View, Cloy Lane, Overton, LL13 0HR	
Title: Highways Plan	Scale: (A2) 1:500 & 1:1250

Drawn By: E.M.Jackson	Date: Feb 2023
Drawing No: C145/005	Sheet: 1 of 1

Office 3K4,
Redwither Business Tower,
Wrexham. LL13 9XT
Tel: 01978 356500
www.blueprintarchitectural.com
© copyright all rights reserved