


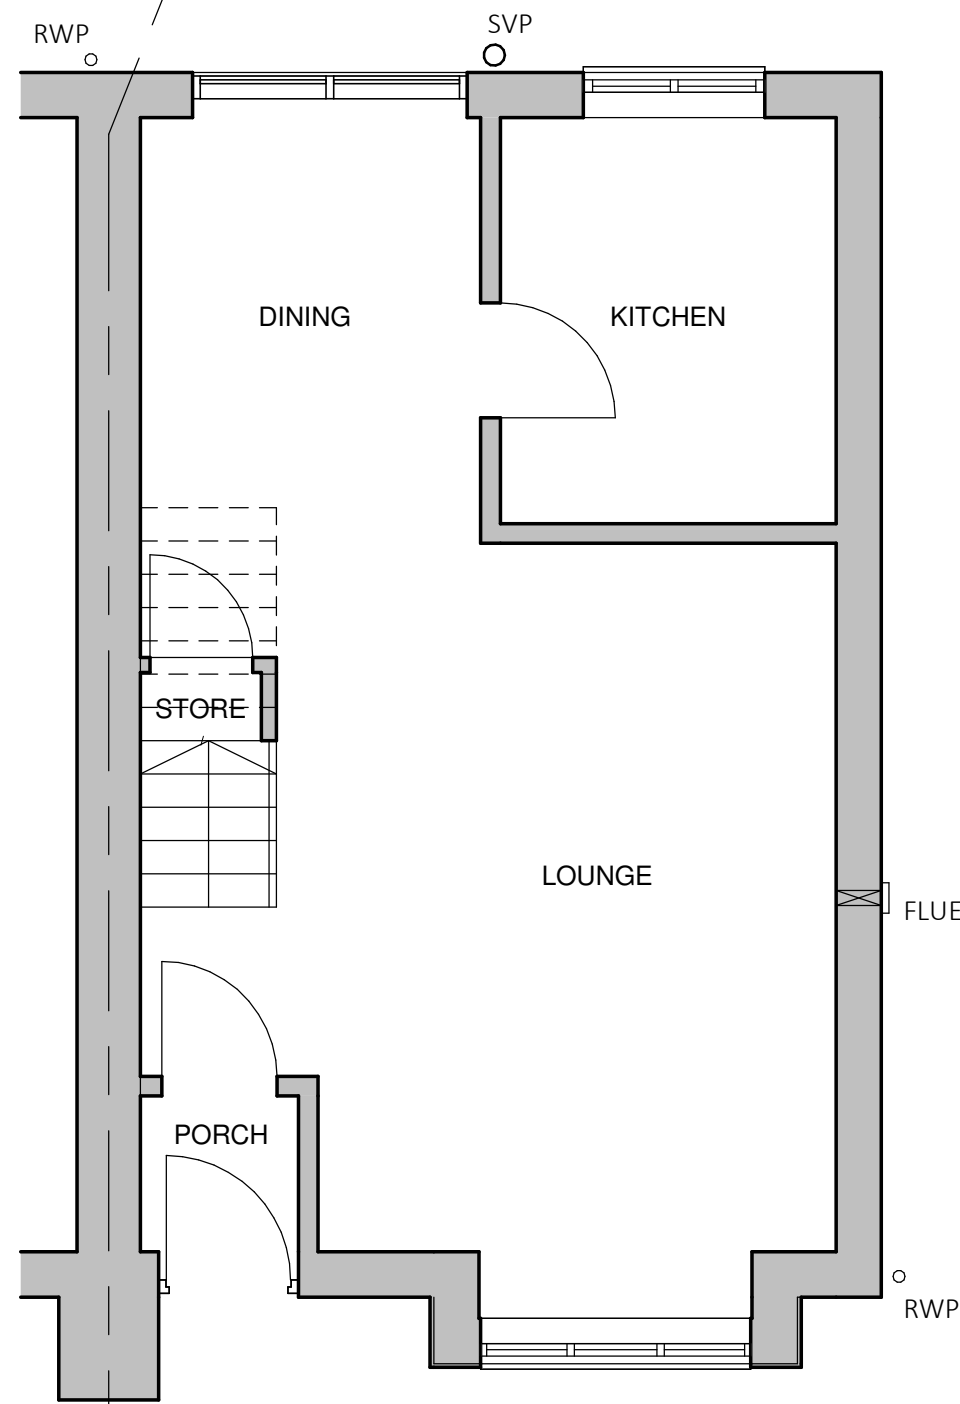


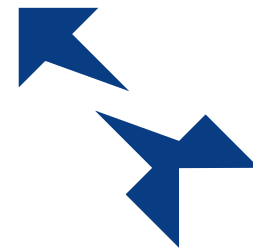


Existing Ground Floor Plan
1 : 50

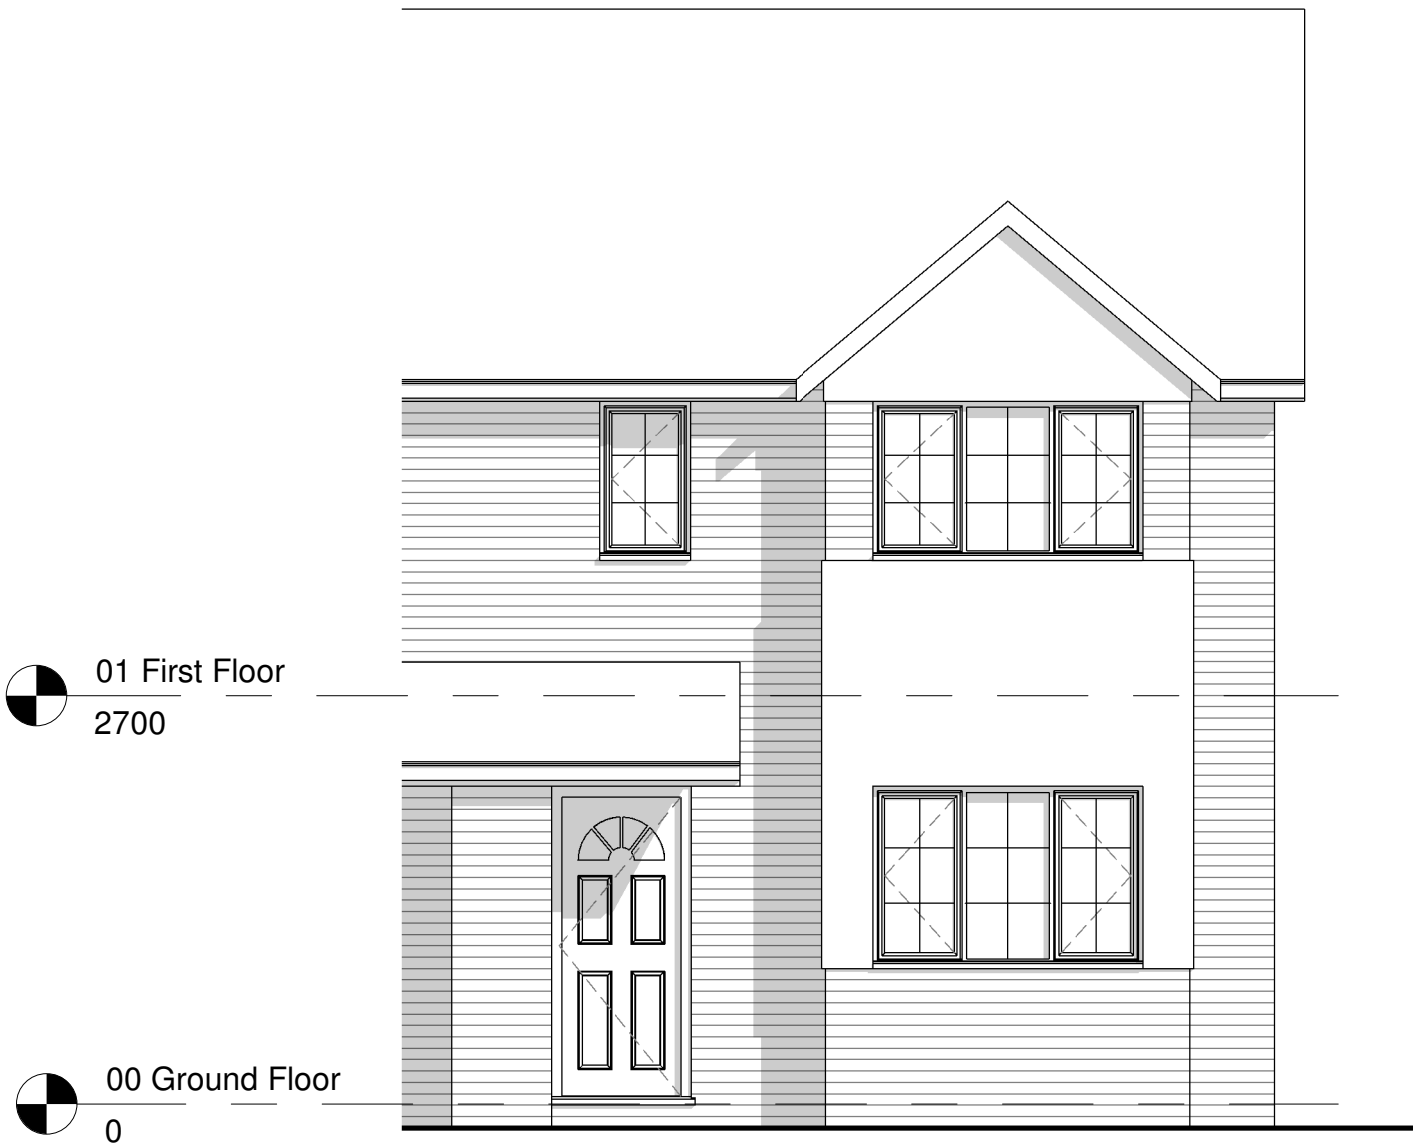

Existing South West Elevation
1 : 50

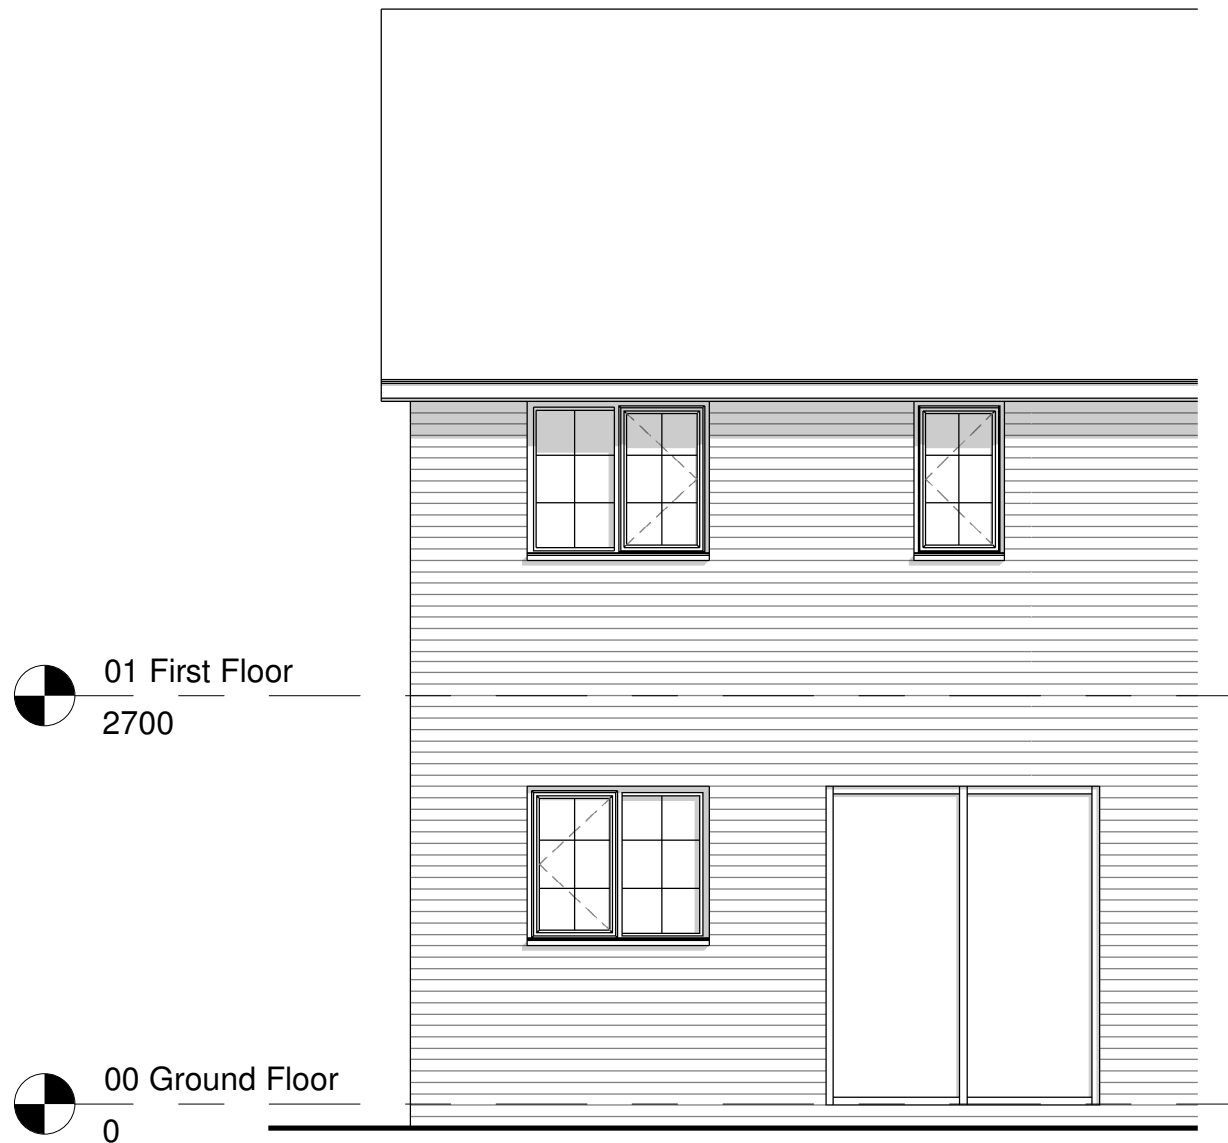

Existing North East Elevation
1 : 50

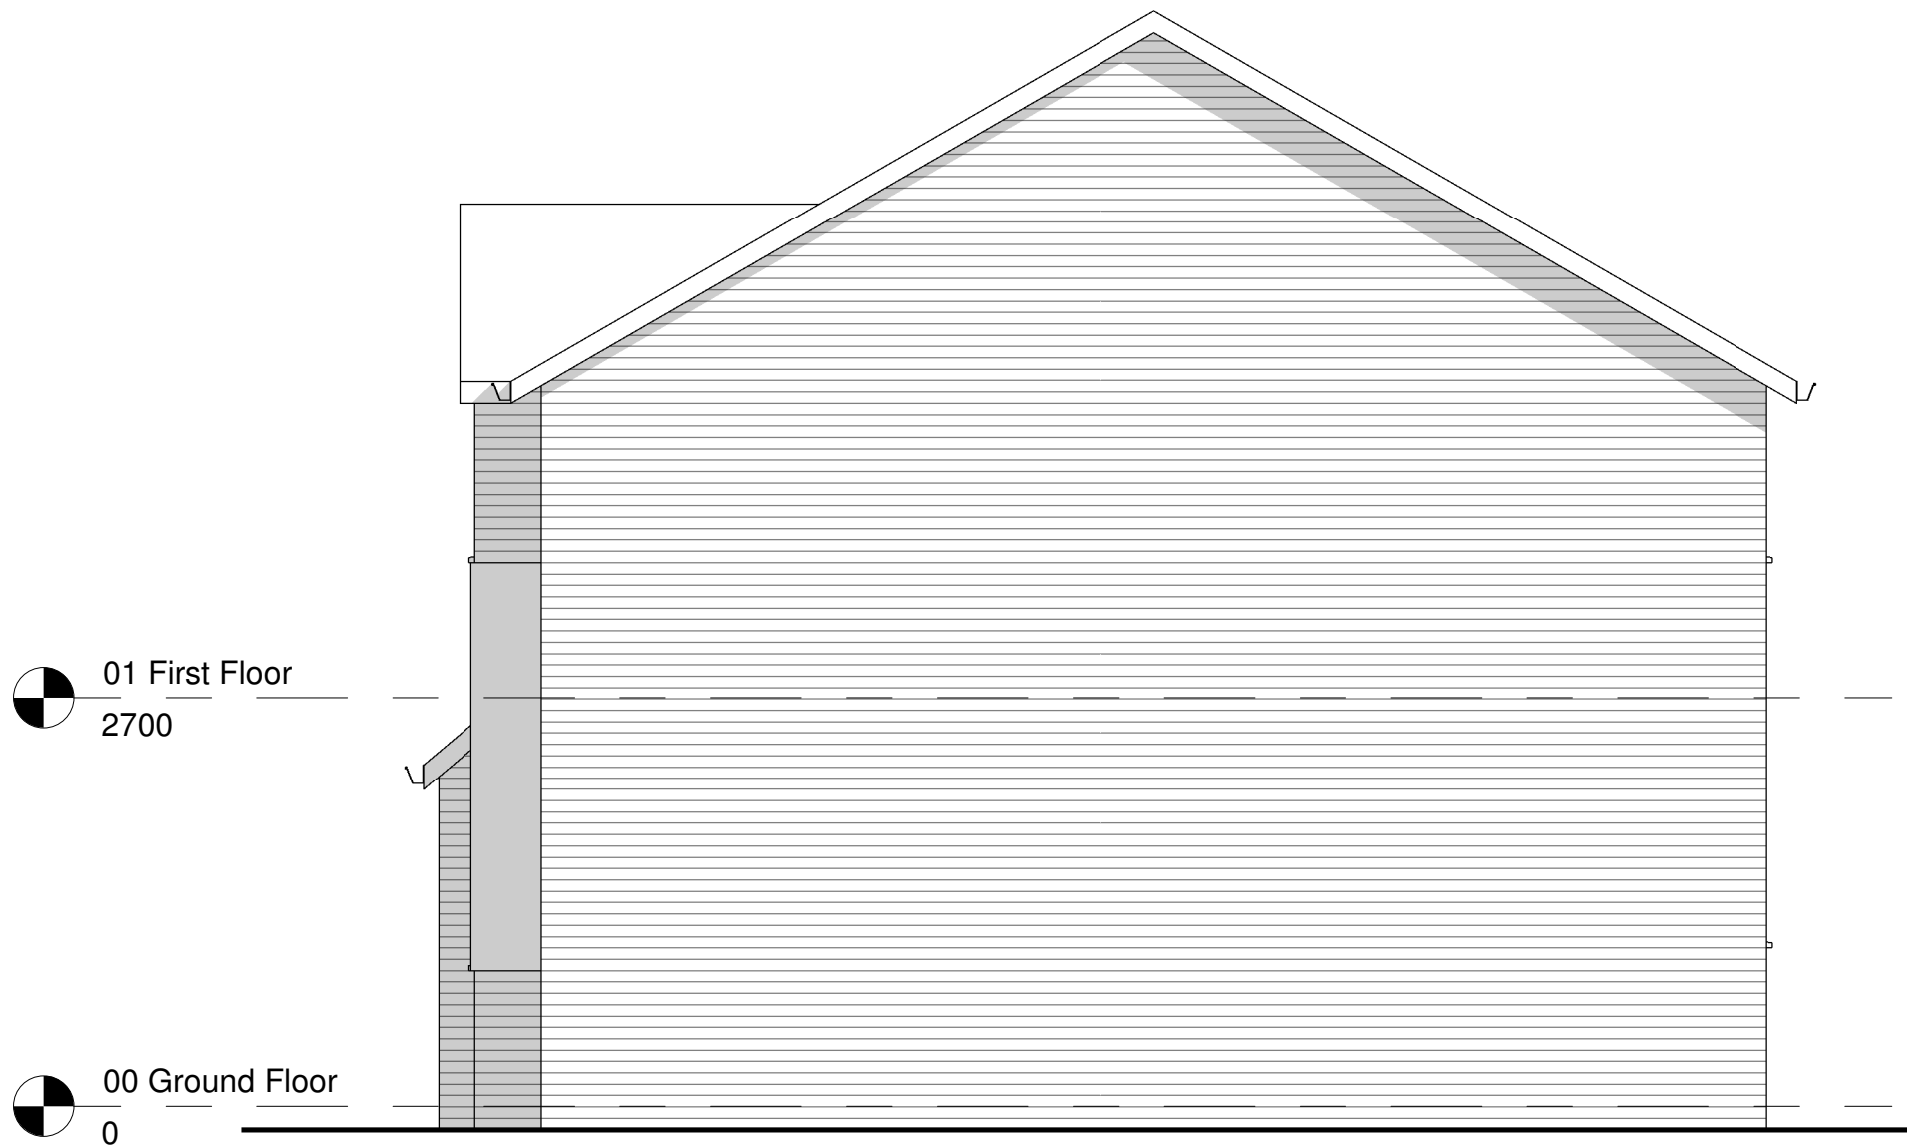

Existing South East Elevation
1 : 50



ARKIFY LTD.
36 Pitts Trion, Nant Pwll,
Wrexham, LL14 1UR
(01948) 555555
gen@arkify.co.uk
www.arkify.co.uk

Project: 10 Brandy Brook, Johnstown			
Title: Existing Floor Plan & Elevations			
Scale @ A1: 1 : 50	Scale @ A3: 1 : 100	Author: GE	Date: 12/02/24
Project Ref: 24-07	Drawing No: A003	Rev: -	