


MAELOR ROAD

War Memorial

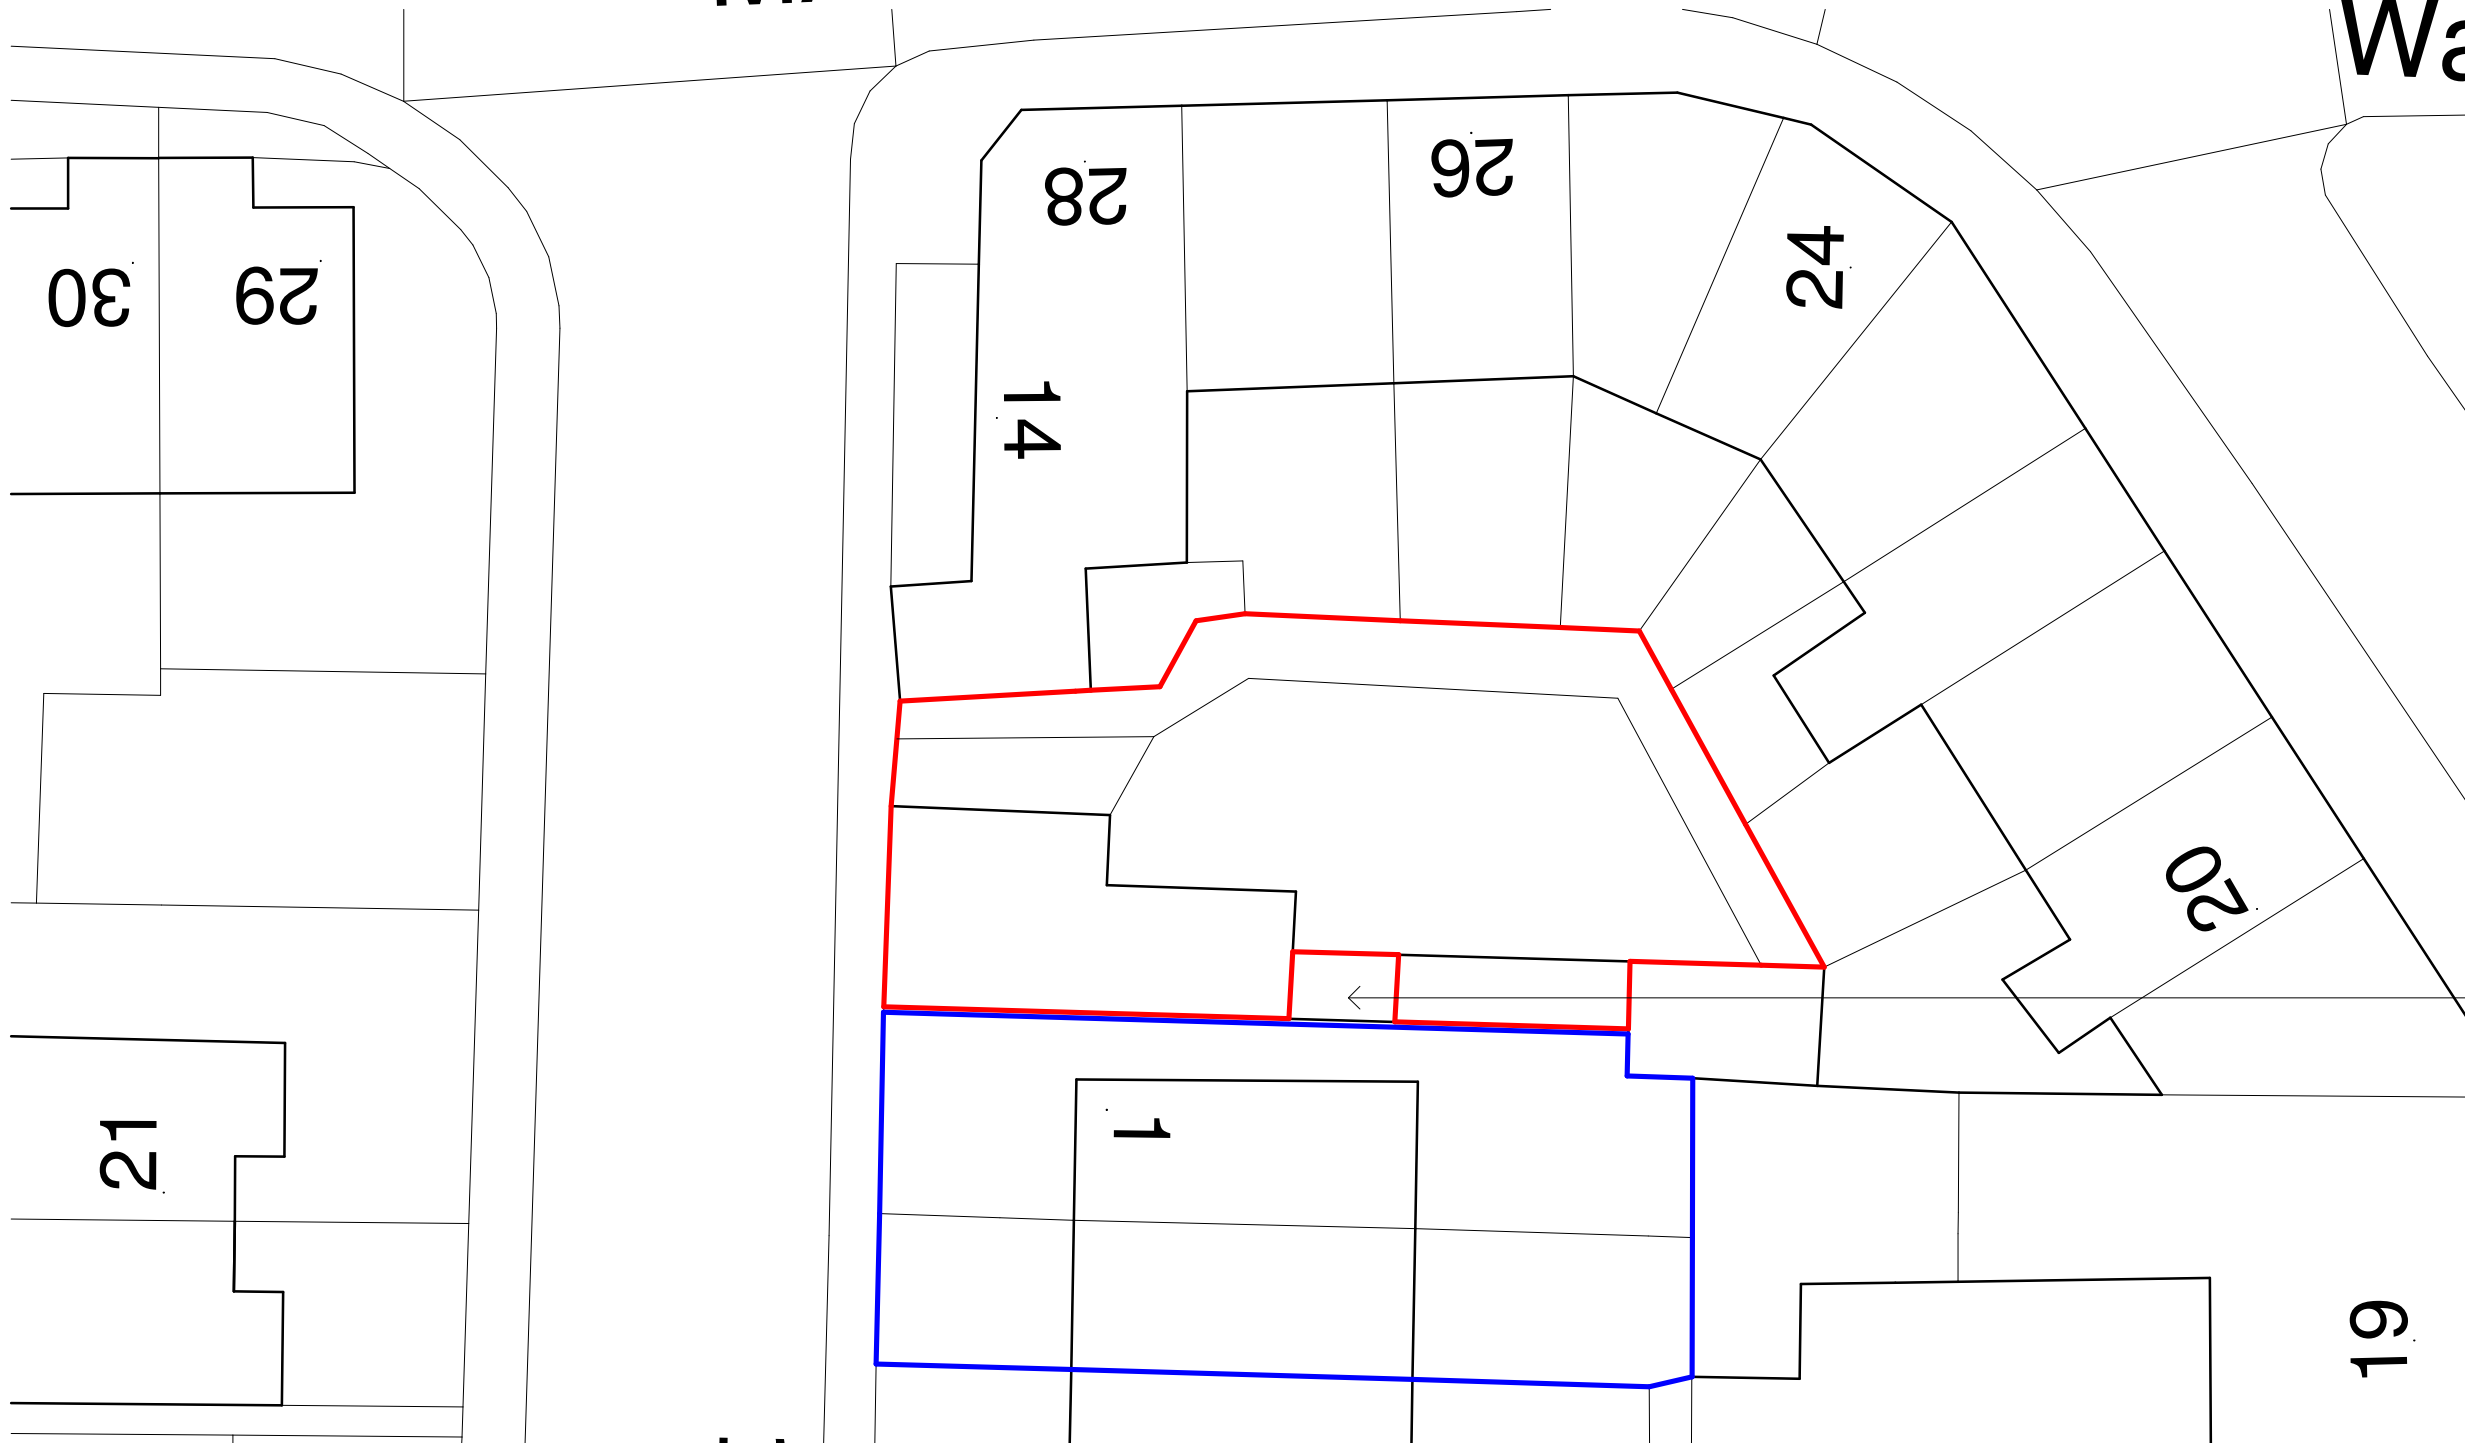

Offa Court

CROWN COPYRIGHT AND DATABASE RIGHTS 2023 OS LICENCE NO. AC0000849896

Existing Site Plan

1 : 200



ARKIFY LTD.
36 Plas Tirion, Nant Parc,
Johnstown, Wrexham LL14 1UR
07543968690
geraint@arkify.uk
www.arkify.uk

Project: Offa Street, Johnstown		
Title: Existing Site Plan		
Scale @ A3: 1 : 200	Author: GE	Date: 10/05/23
Project Ref: 23-20	Drawing No: A002	Rev. -