



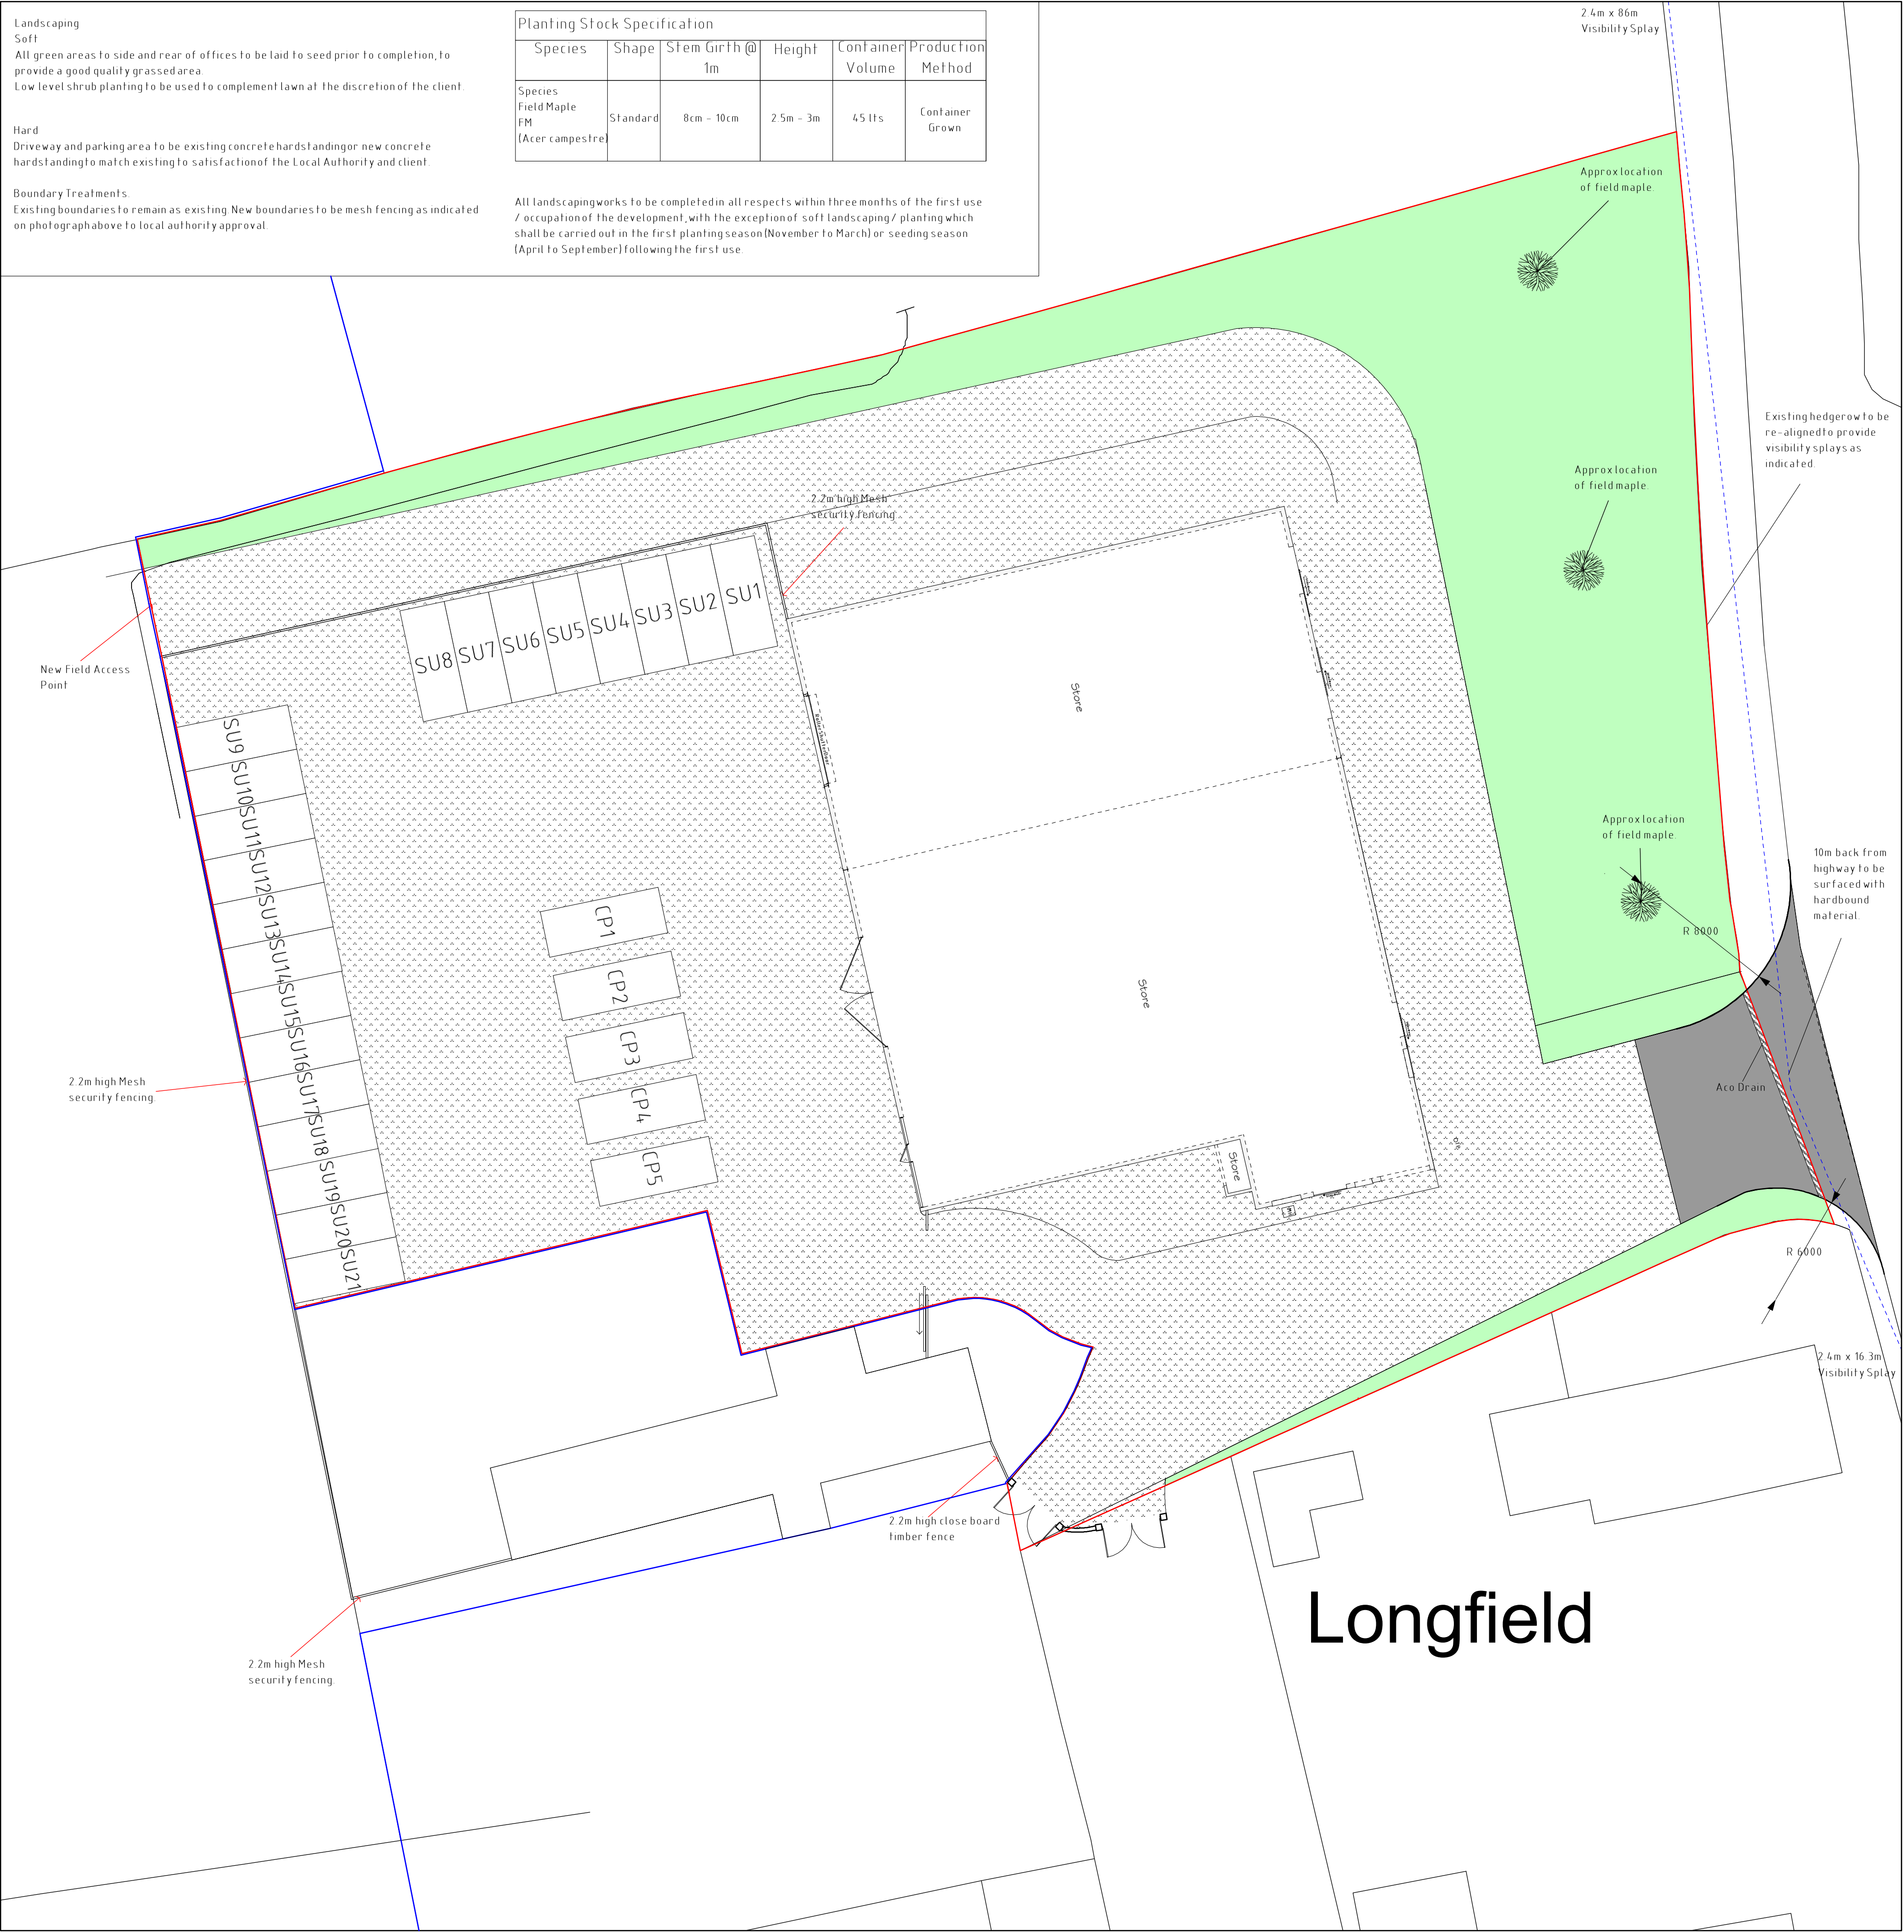


Site Plan 1:200

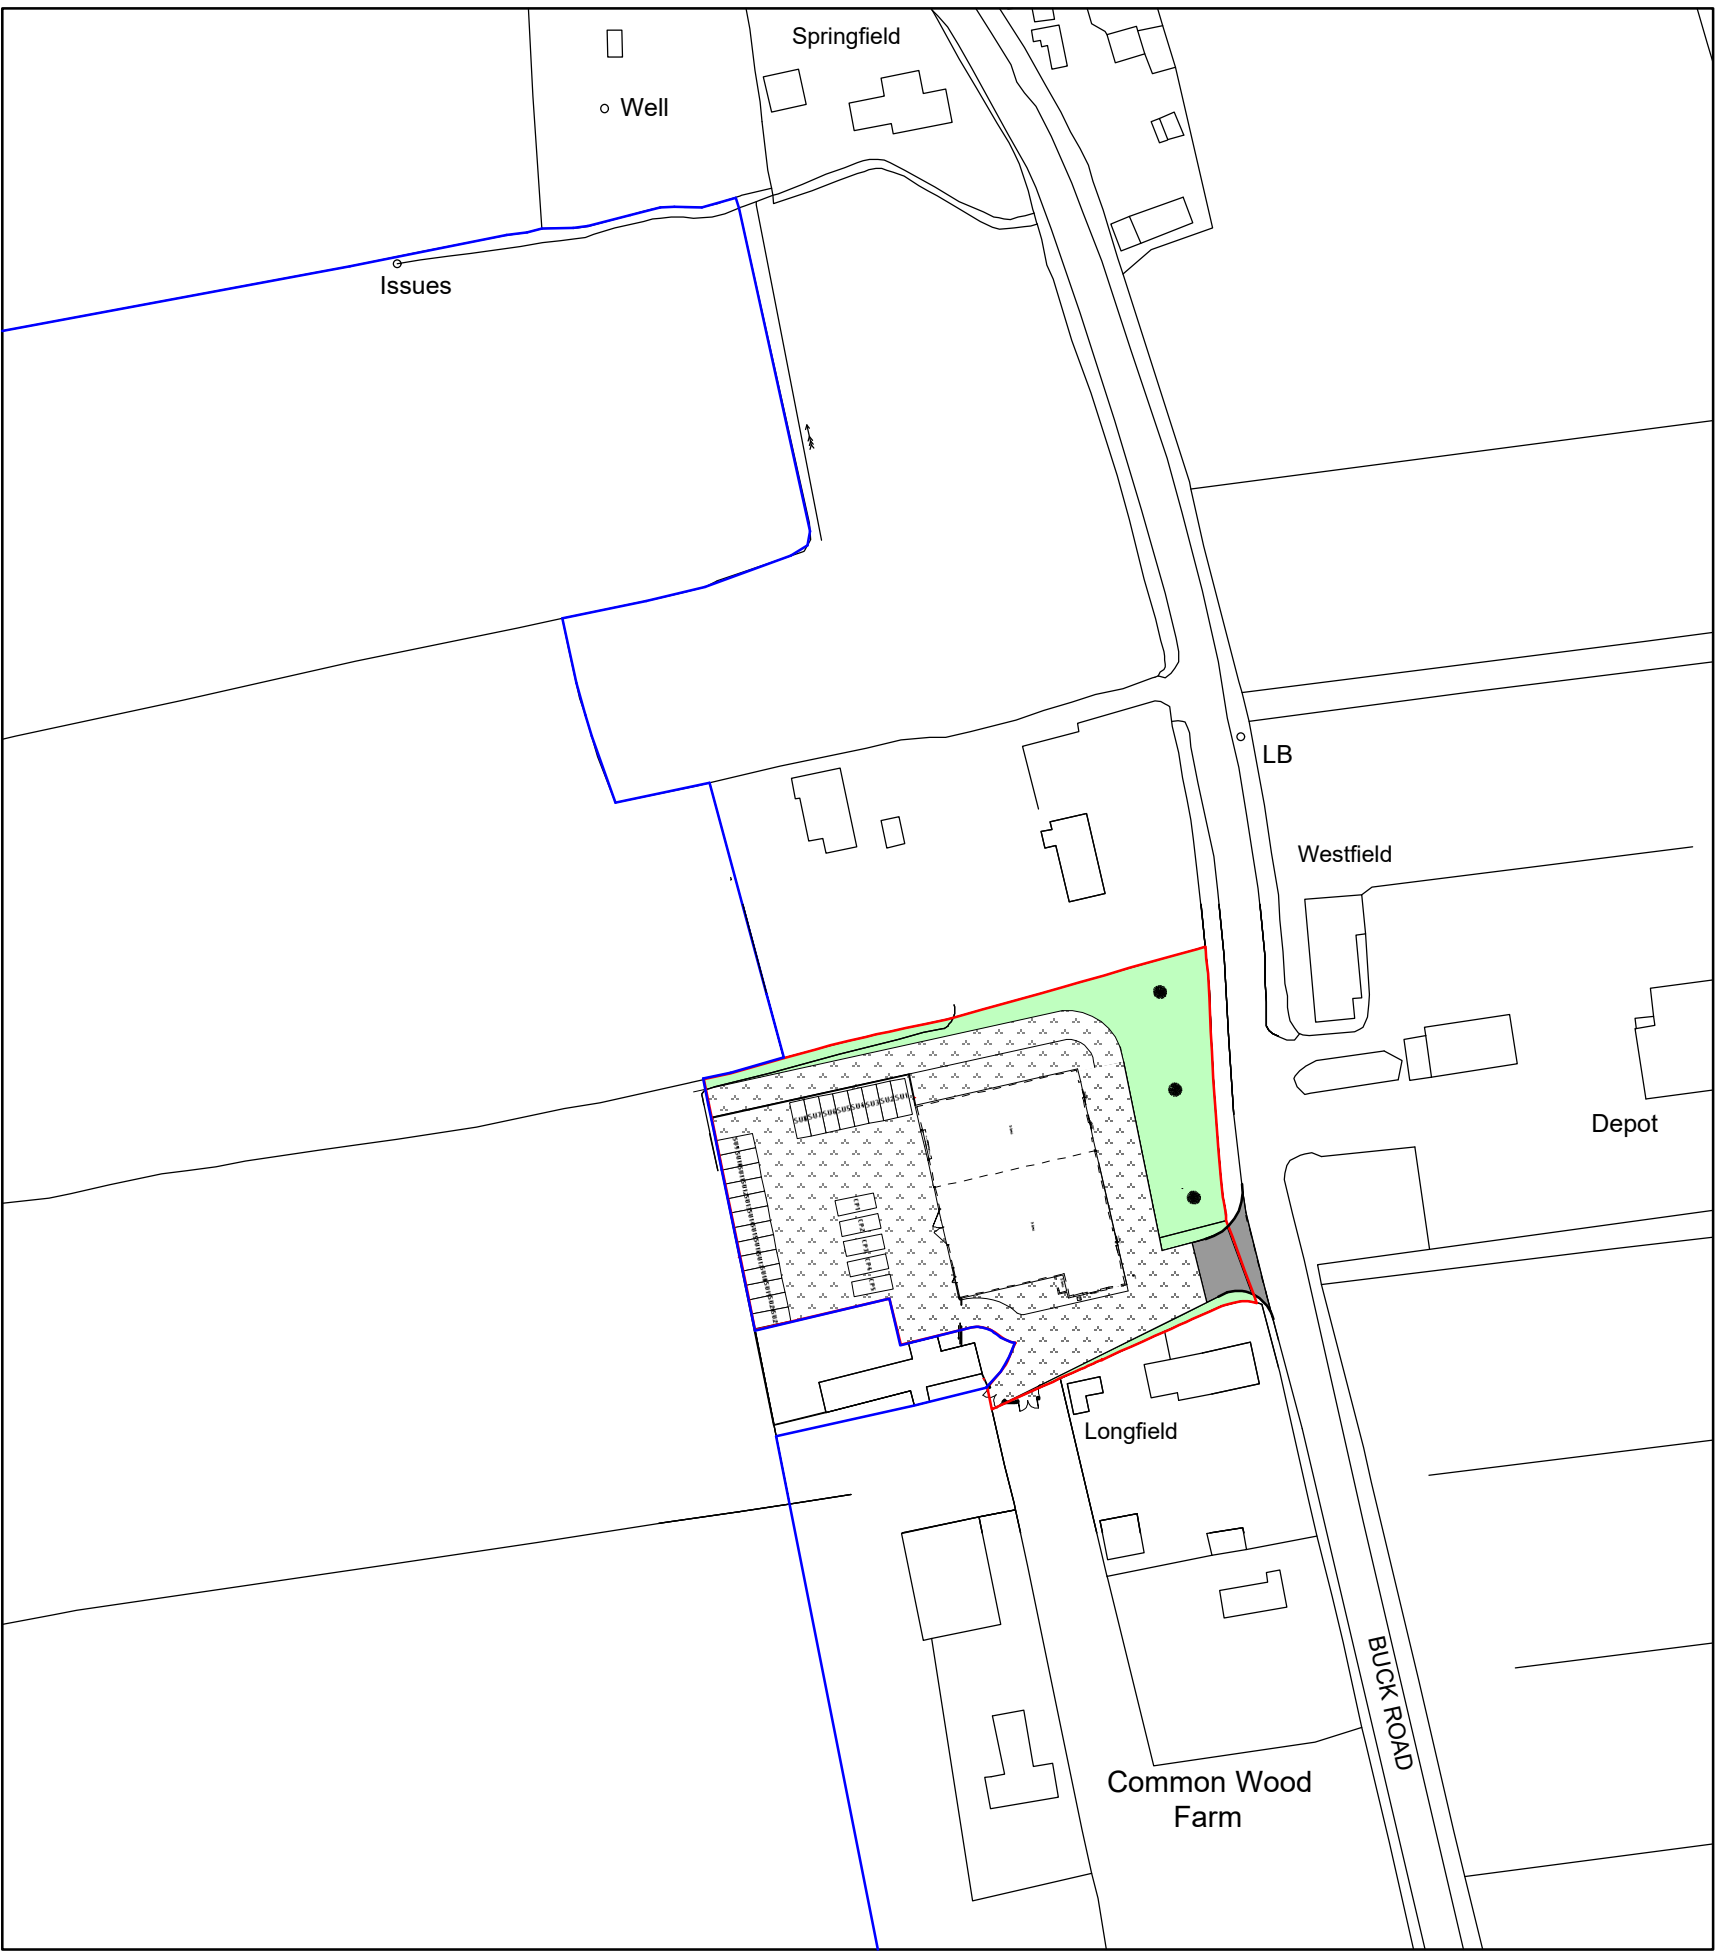

Location Plan 1:1250

Key	
—	Application Site
—	Land owned by applicant
CP	Caravan Parking Space
SU	Storage Unit

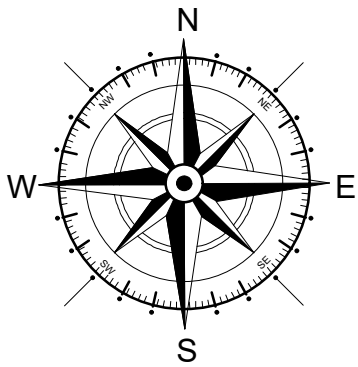

Example of Mesh Fencing



Example of Container

Rev	Date	Detail	Initial
G	03/24	Design Amends	L F
F	01/24	Highways Amends	D J E
E	10/23	Removal of Barn Floor Plan	D J E
D	08/23	Address Changes	D J E
C	03/23	Design Amends	D J E
B	03/23	Design Amends	D J E
A	03/23	Design Amends	D J E

Project:
Proposed Alterations to
Yard Space at, Warehouse,
Buck Road, Holt,
Wrexham, LL13 9TF.

Title:	Scale: (A1)
Planning: Site #	1:200 #
Location Plan	1:1250

Drawn By:	Date:
D.J. Edwards	March 2023

Drawing No:	Sheet:
B165/003	1 of 1

Office 3K4,
Redwither Business Tower,
Wrexham. LL13 9XT
Tel: 01978 356500
www.blueprintarchitectural.com
© copyright all rights reserved

LABC