



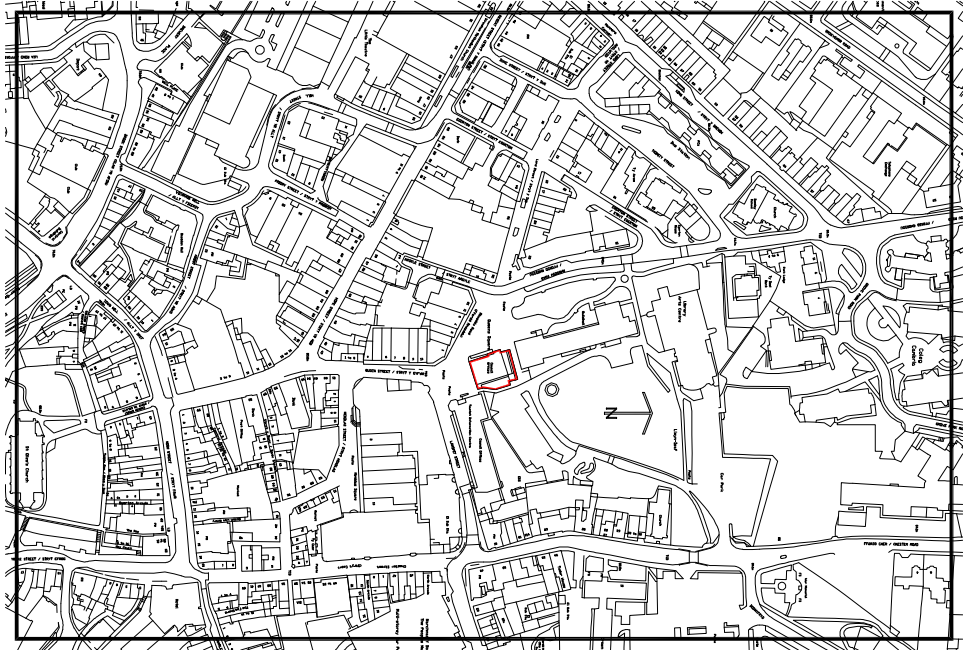

LOCATION PLAN 1:2500

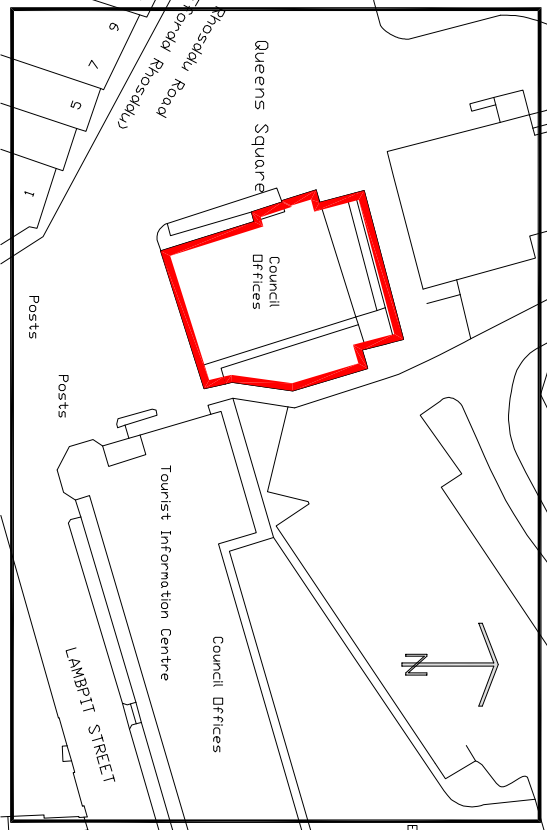

BLOCK PLAN 1:500




EXISTING FRONT ELEVATION




EXISTING FRONT / LEFT SIDE ELEVATION




EXISTING FRONT /  
RIGHT SIDE ELEVATION

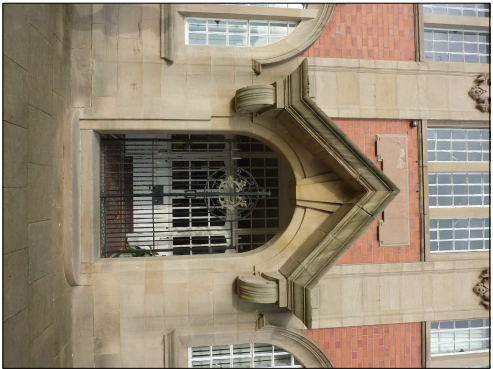

EXISTING FRONT GATED ENTRANCE

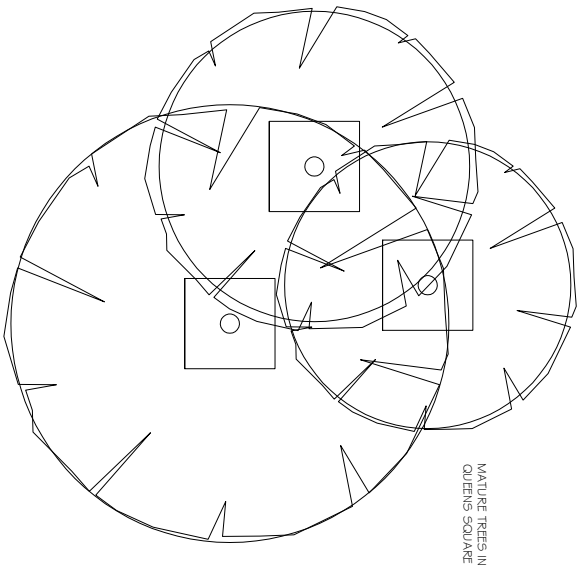

MATURE TREES IN  
QUEENS SQUARE

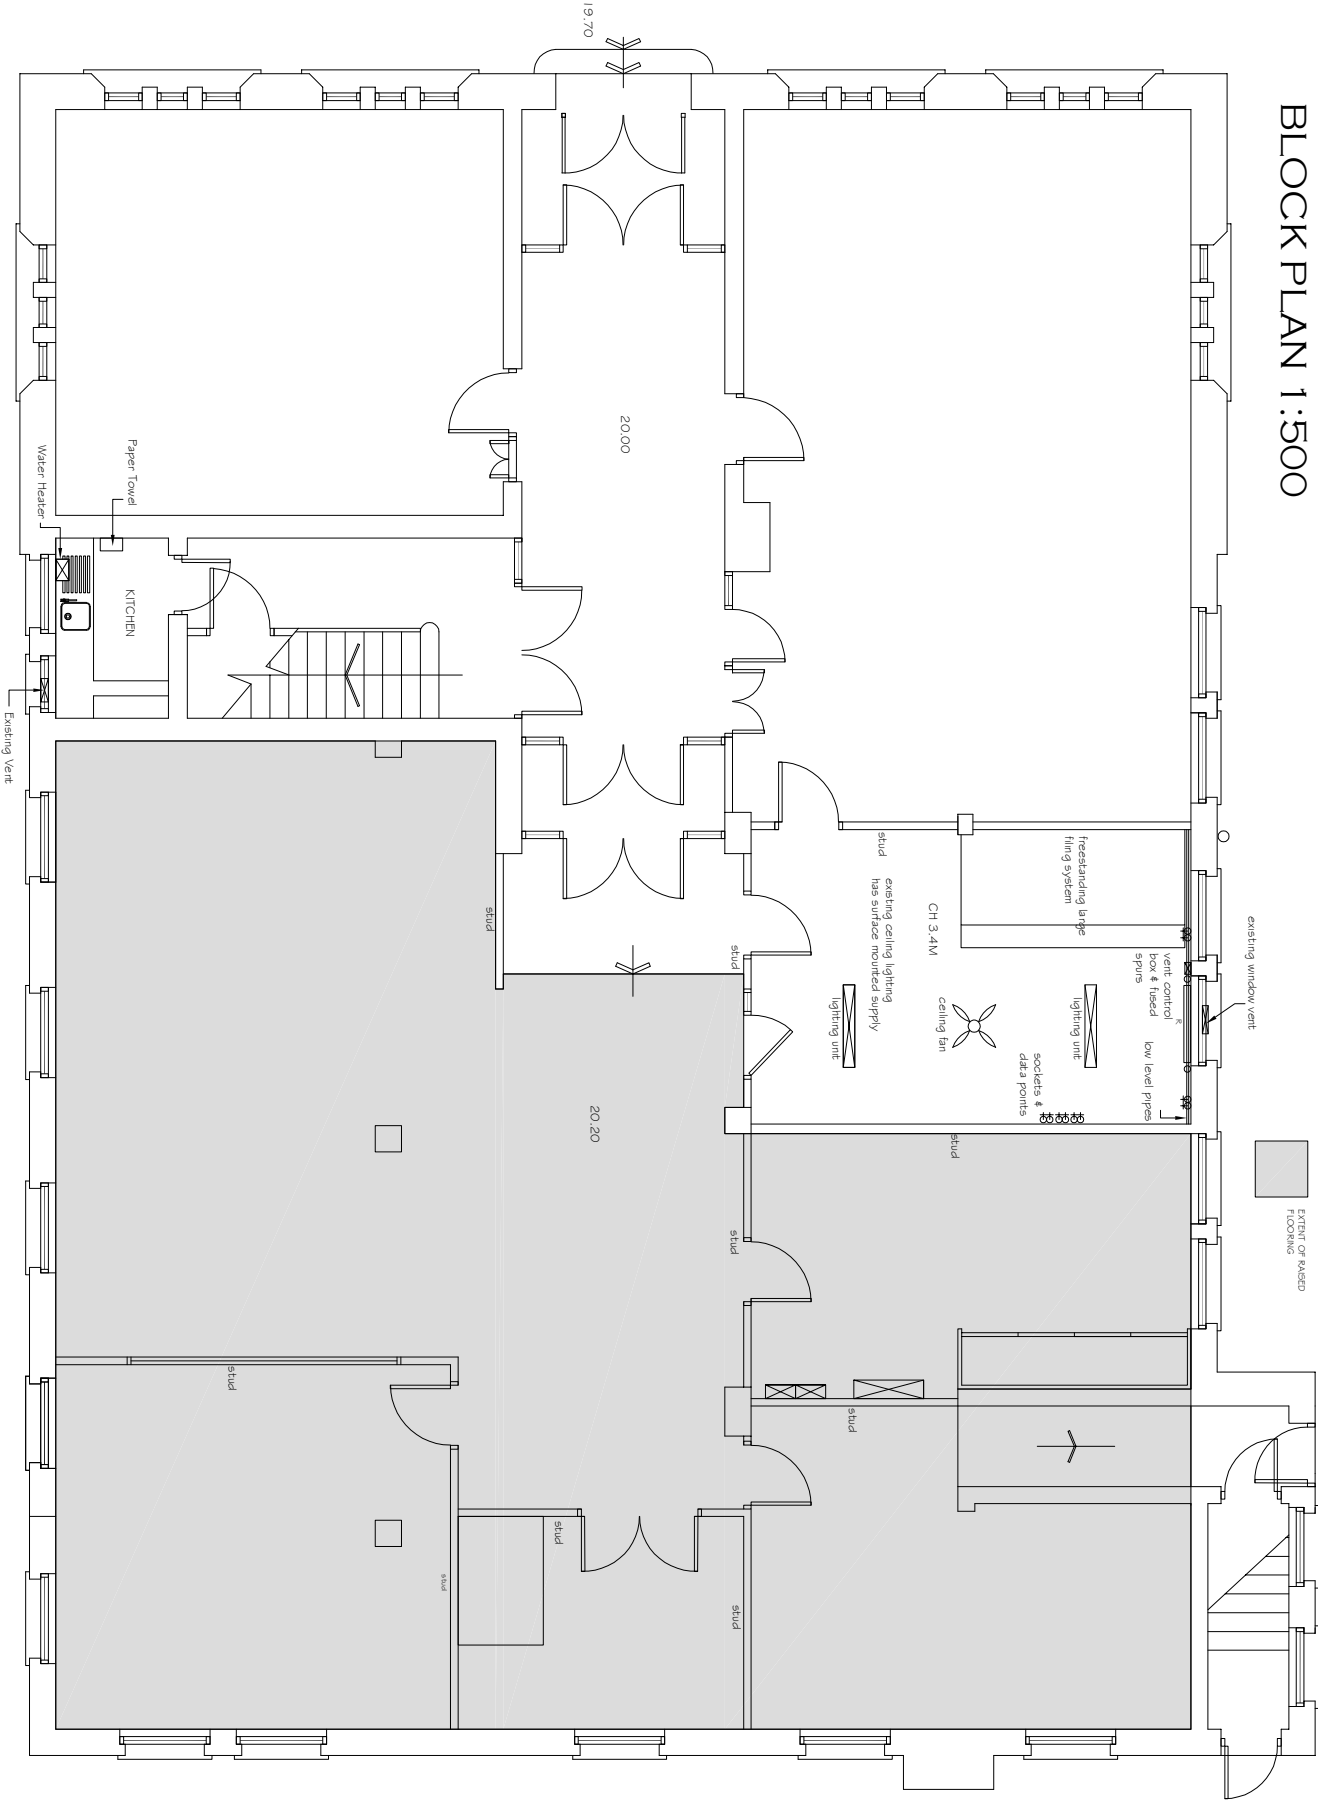

EXISTING GROUND FLOOR PLAN



|   |             |                   |      |
|---|-------------|-------------------|------|
| <b>Wrexham</b><br>WREXHAM COUNTY BOROUGH COUNCIL<br>JULIE M FRANCES<br>PWR SWINDON TAI<br>RHEE INDOOR CLIMATE<br>SOLUTIONS<br>PROBOD RHUFIN, WREXHAM LL13 7TU |             |                   |      |
| Project:<br>OLD LIBRARY   |             |                   |      |
| Detail:<br>EXISTING GROUND FLOOR PLAN   |             |                   |      |
| Drawn / Checked:   | Date:       | AutoCad File Ref: |      |
| Scale:   | Project No: | Dwg No:           | Rev: |
| SCALE BAR   |             |                   |      |
| PD202304/A   |             |                   |      |