

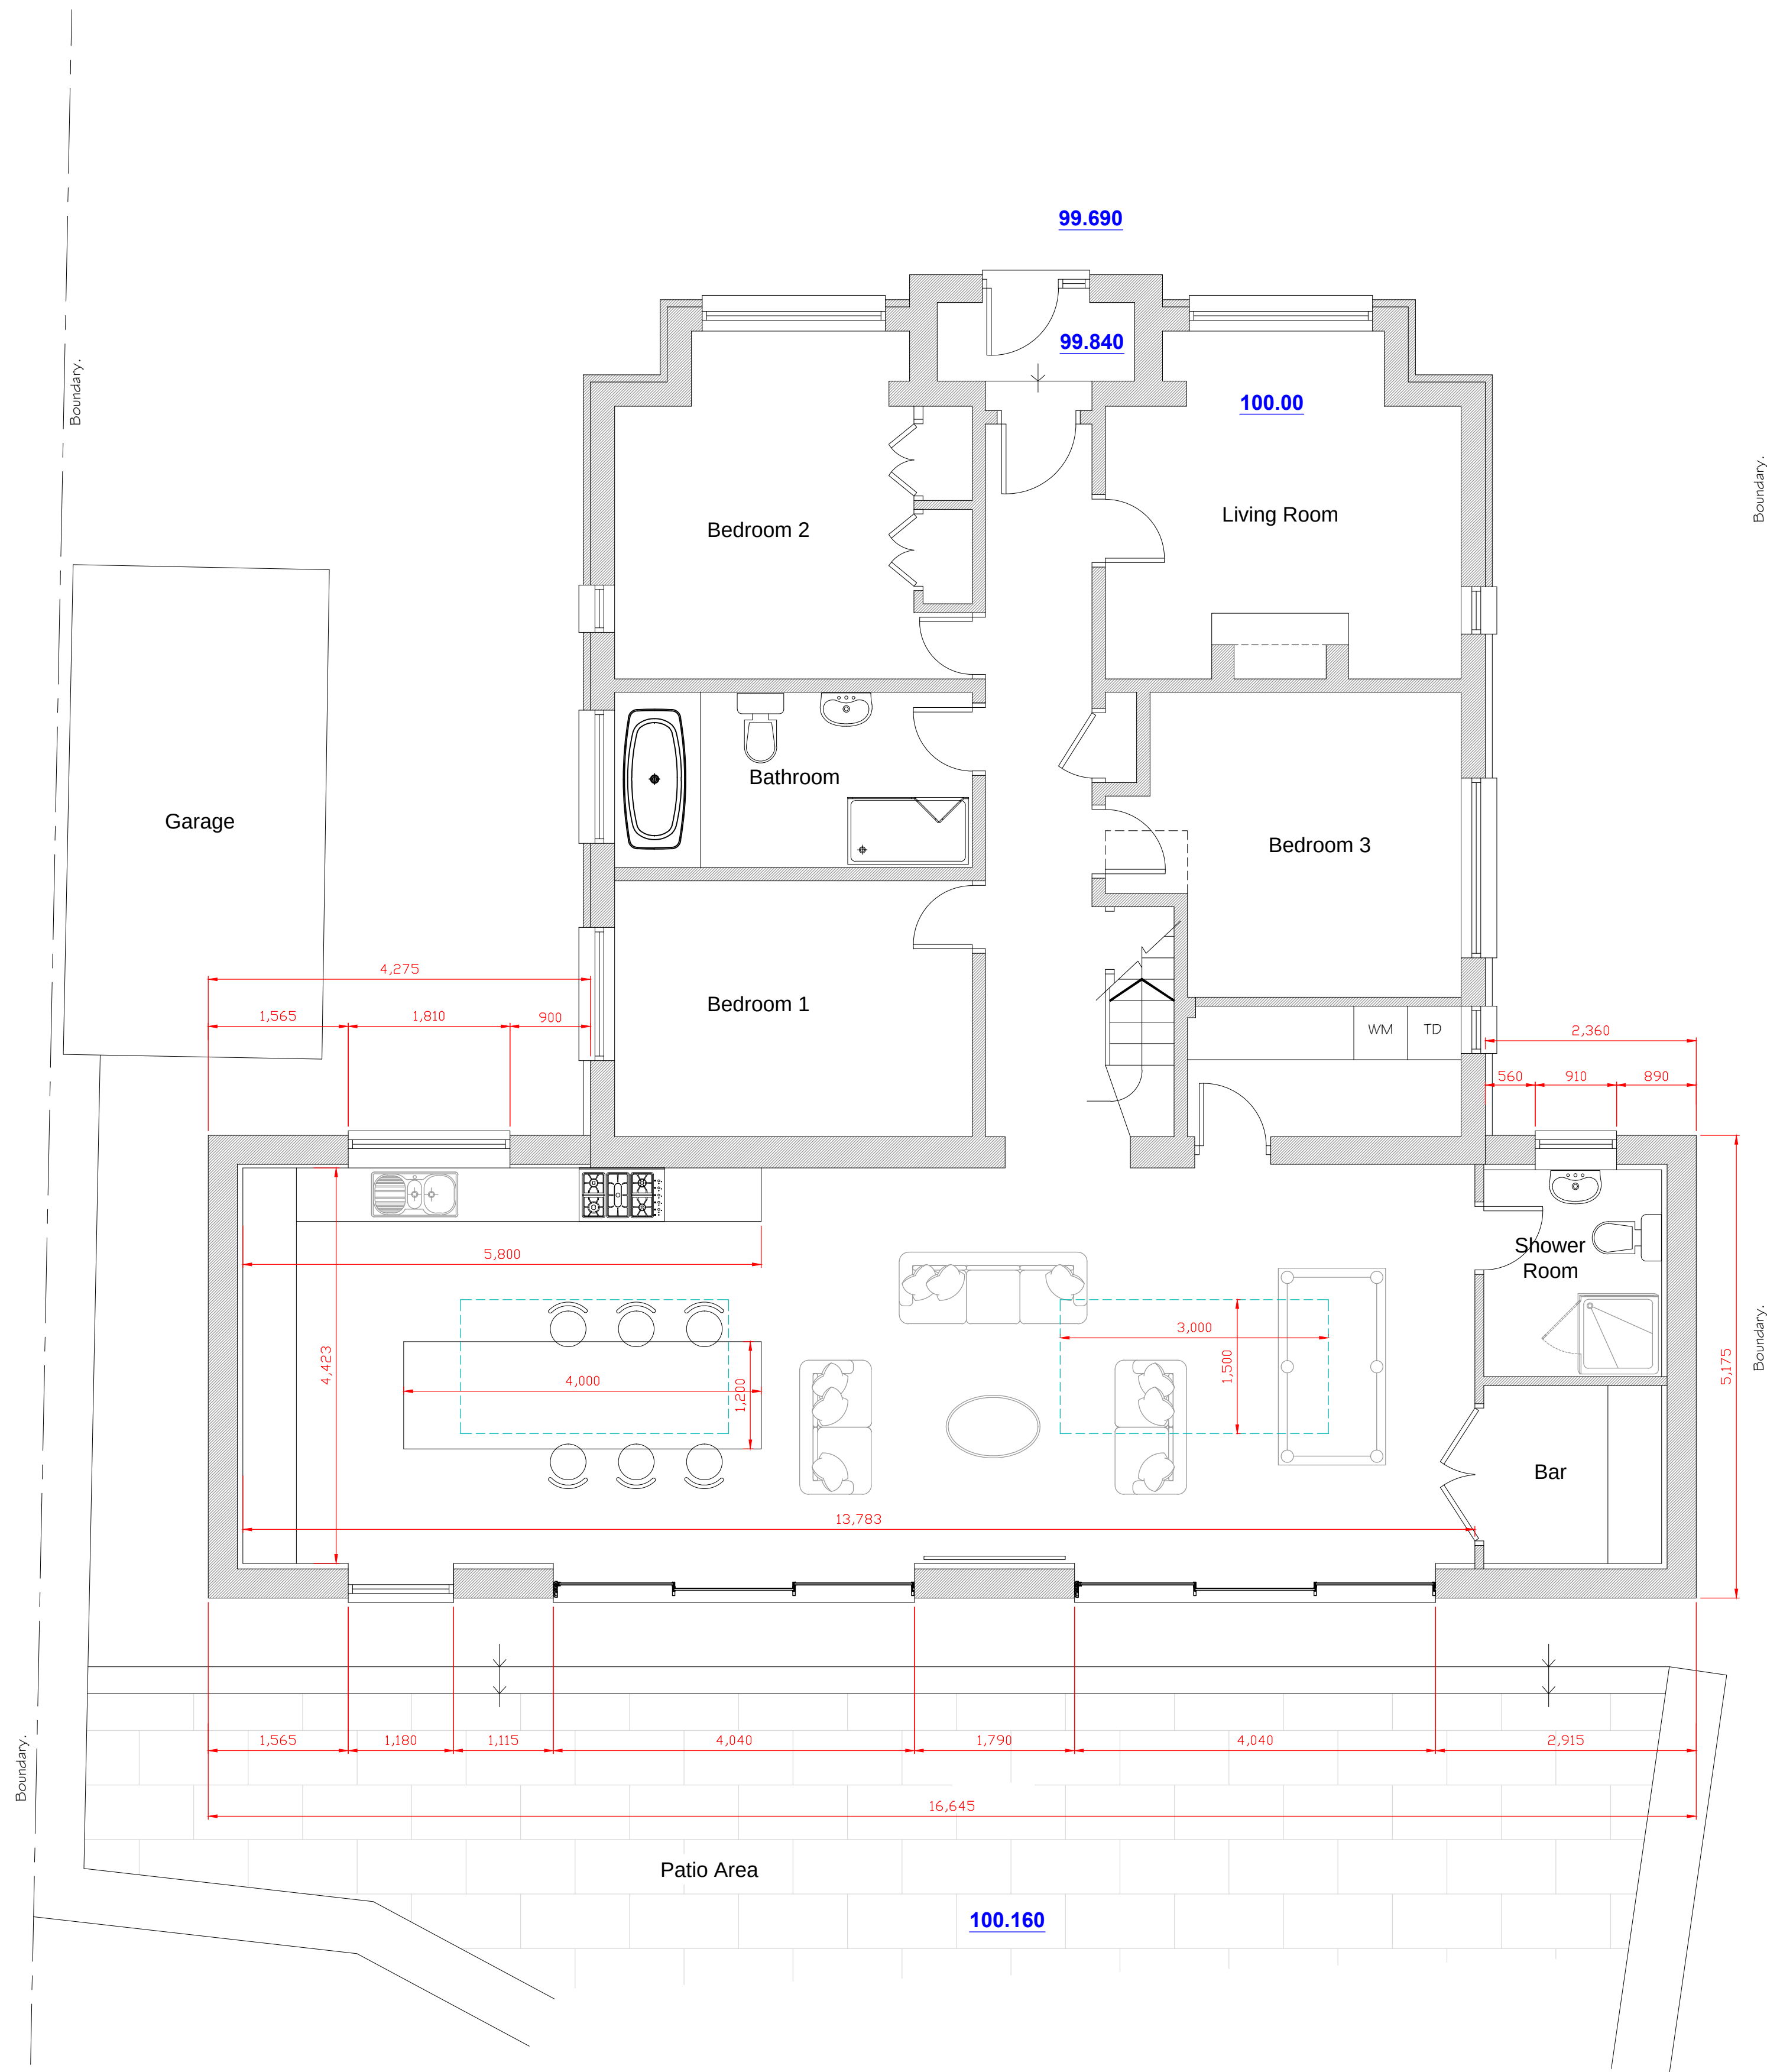


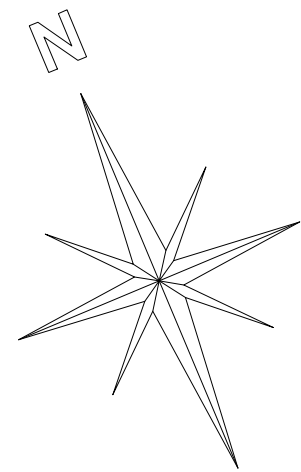

Proposed Ground Floor Plan

1:50

98.860

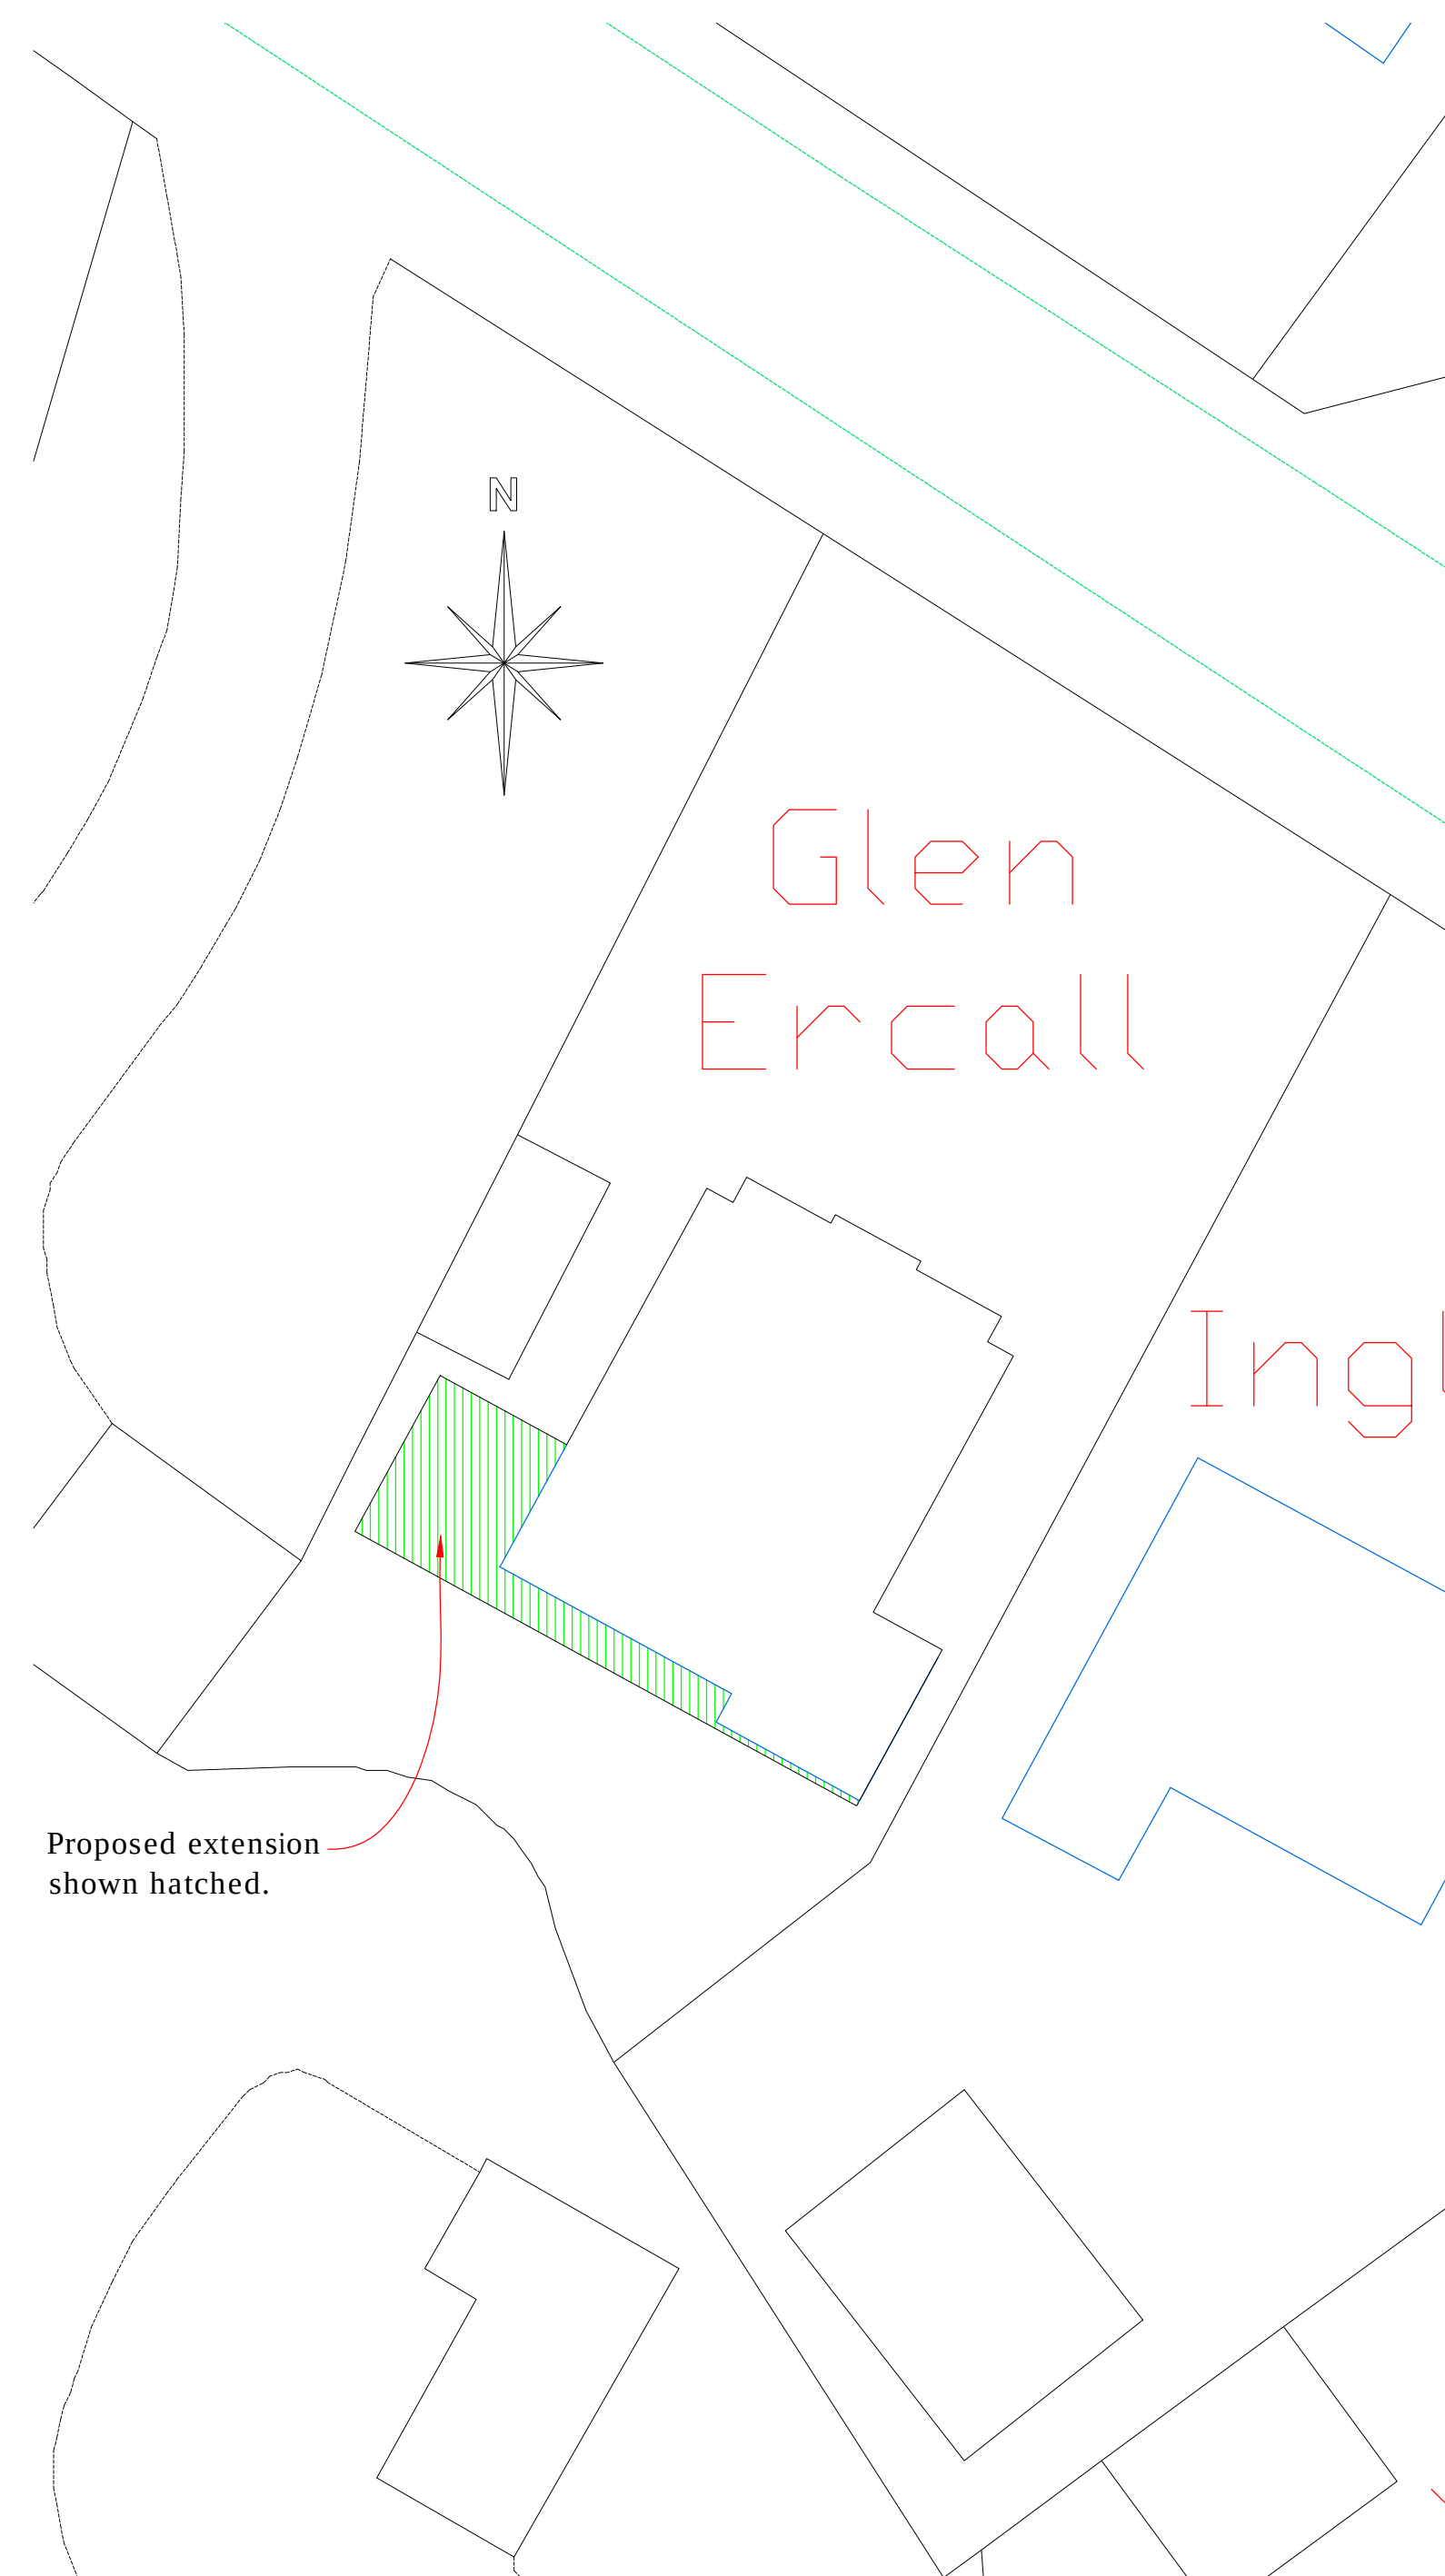

Proposed Site Plan

Scale 1:200

 CULLIS-ARCHITECTURAL-DESIGN 25 Sunningdale Close Wrexham North Wales LL13 9QU T 01978 264376 M 07791 480768 E ajones540@btinternet.com	Client: Mr & Mrs Sheffield.	
	Drawing Title: Proposed Plans & Site Plan.	
	Job Title: Proposed Extension to Glen Ercall, Smithy Lane, Pentrebychan, Wxm.	
	Date: Nov 2023	Scale: 1:50 & 1:200 at A1
Rev: PD/03		Draw No: 01 A1