




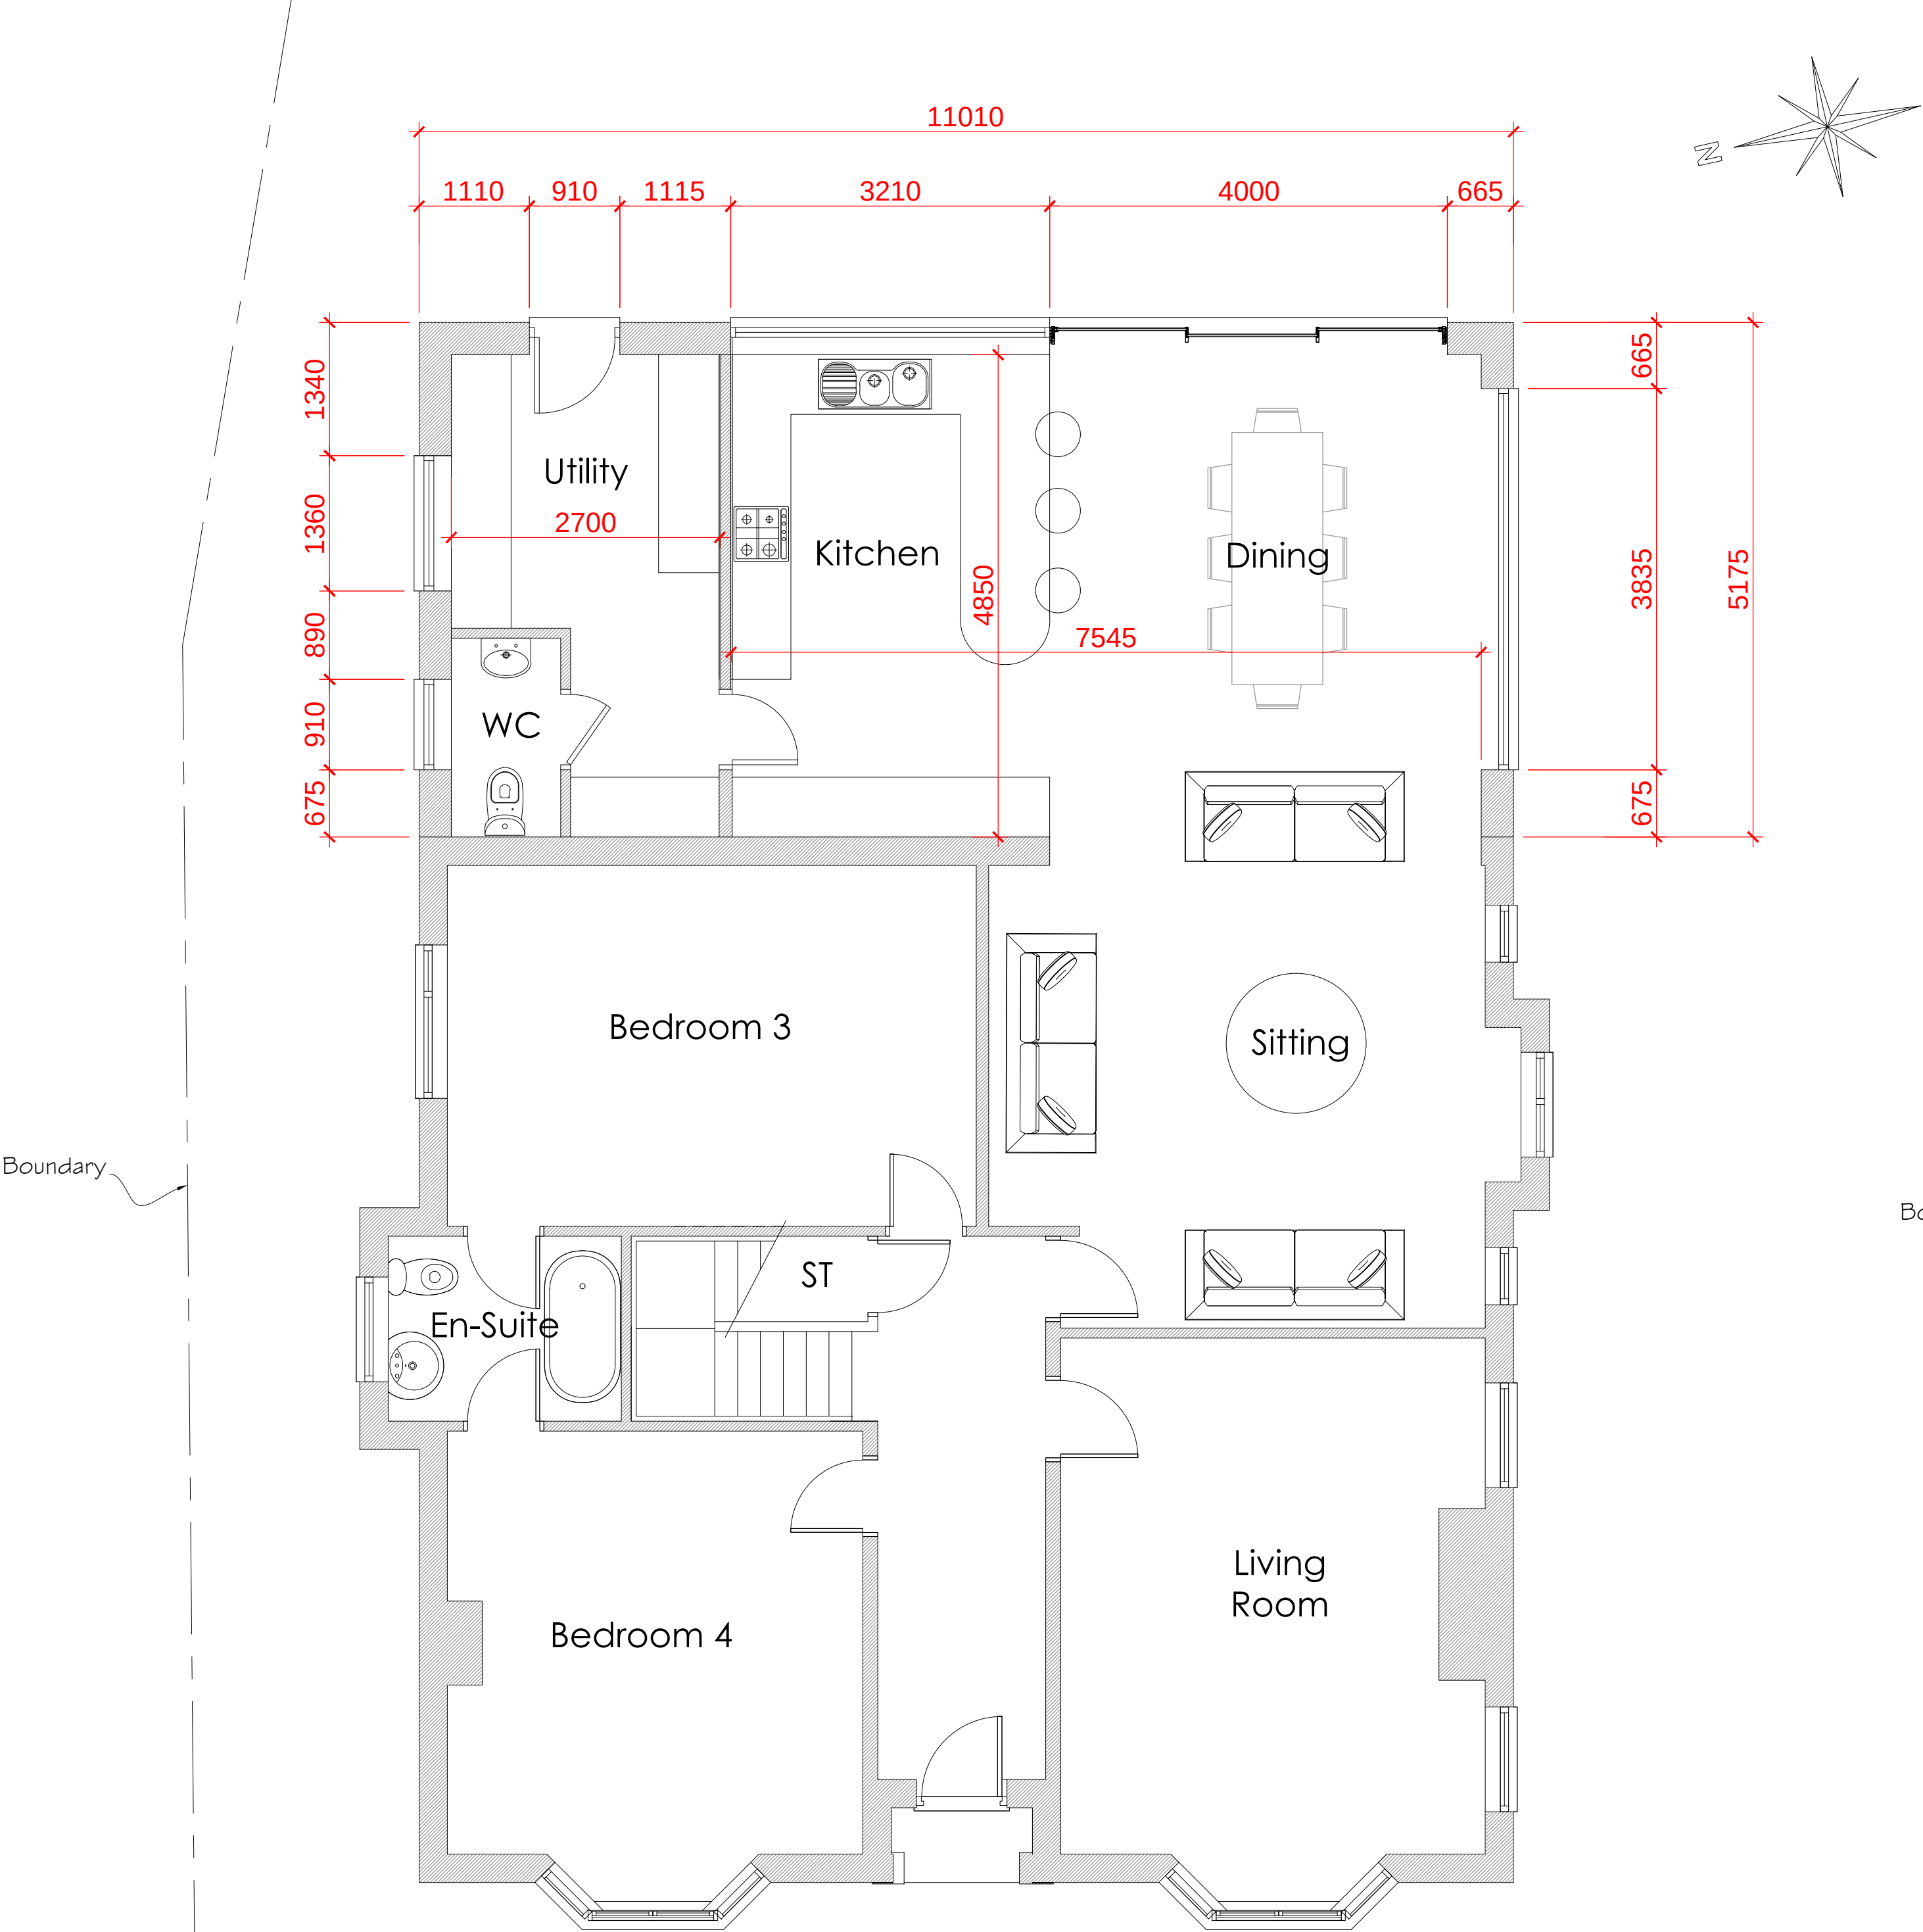

Proposed Ground Floor Plan
1:50

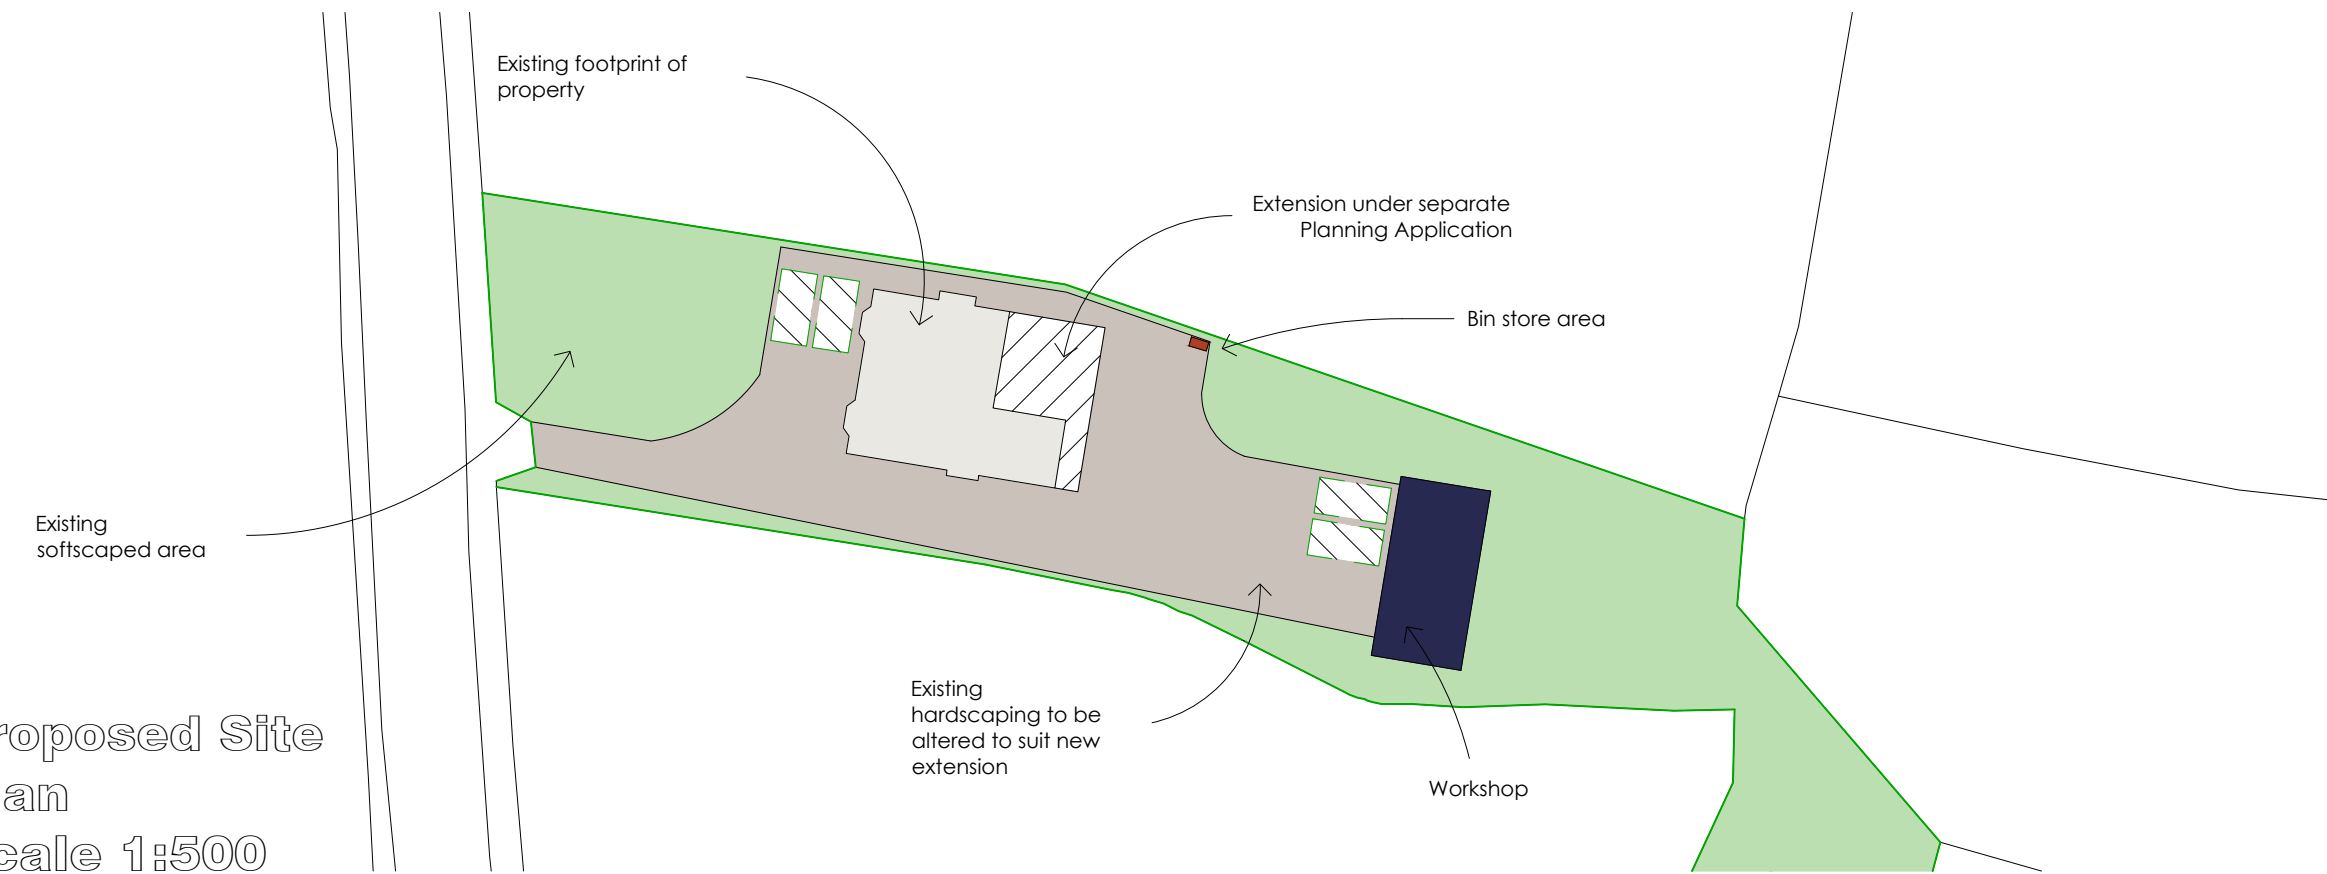

Proposed Site Plan
Scale 1:500

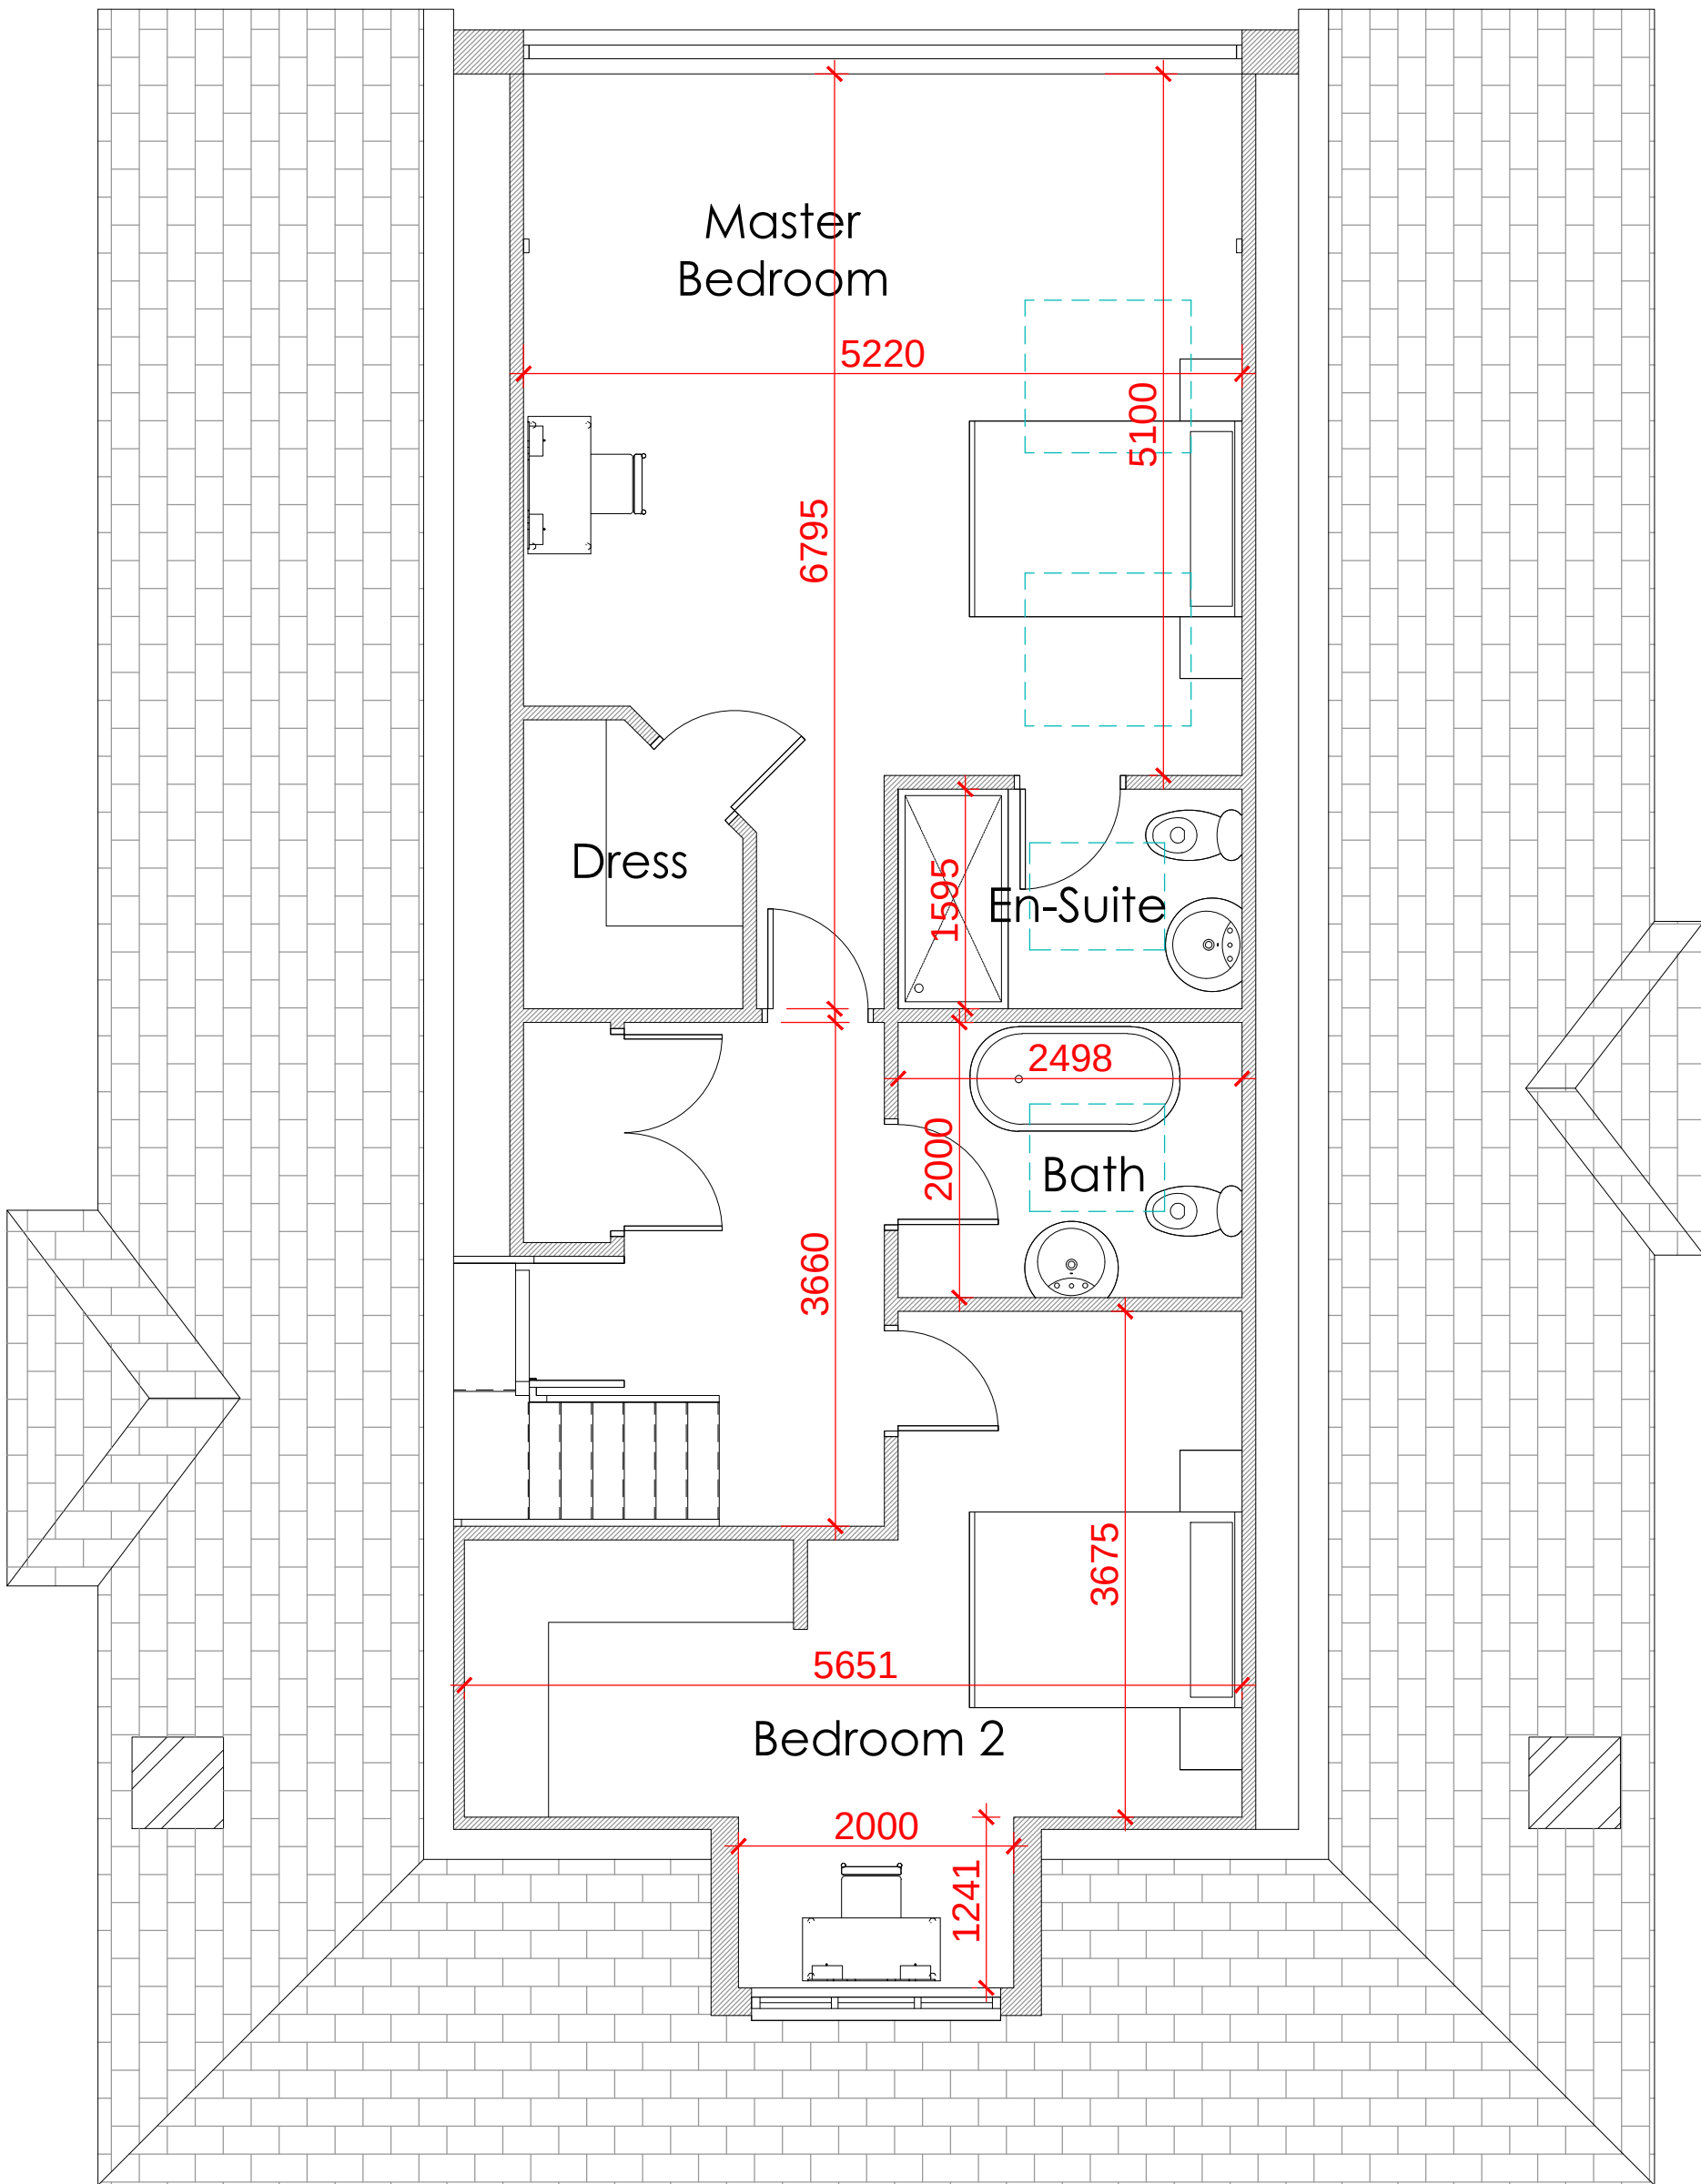

Proposed First Floor Plan
1:50