

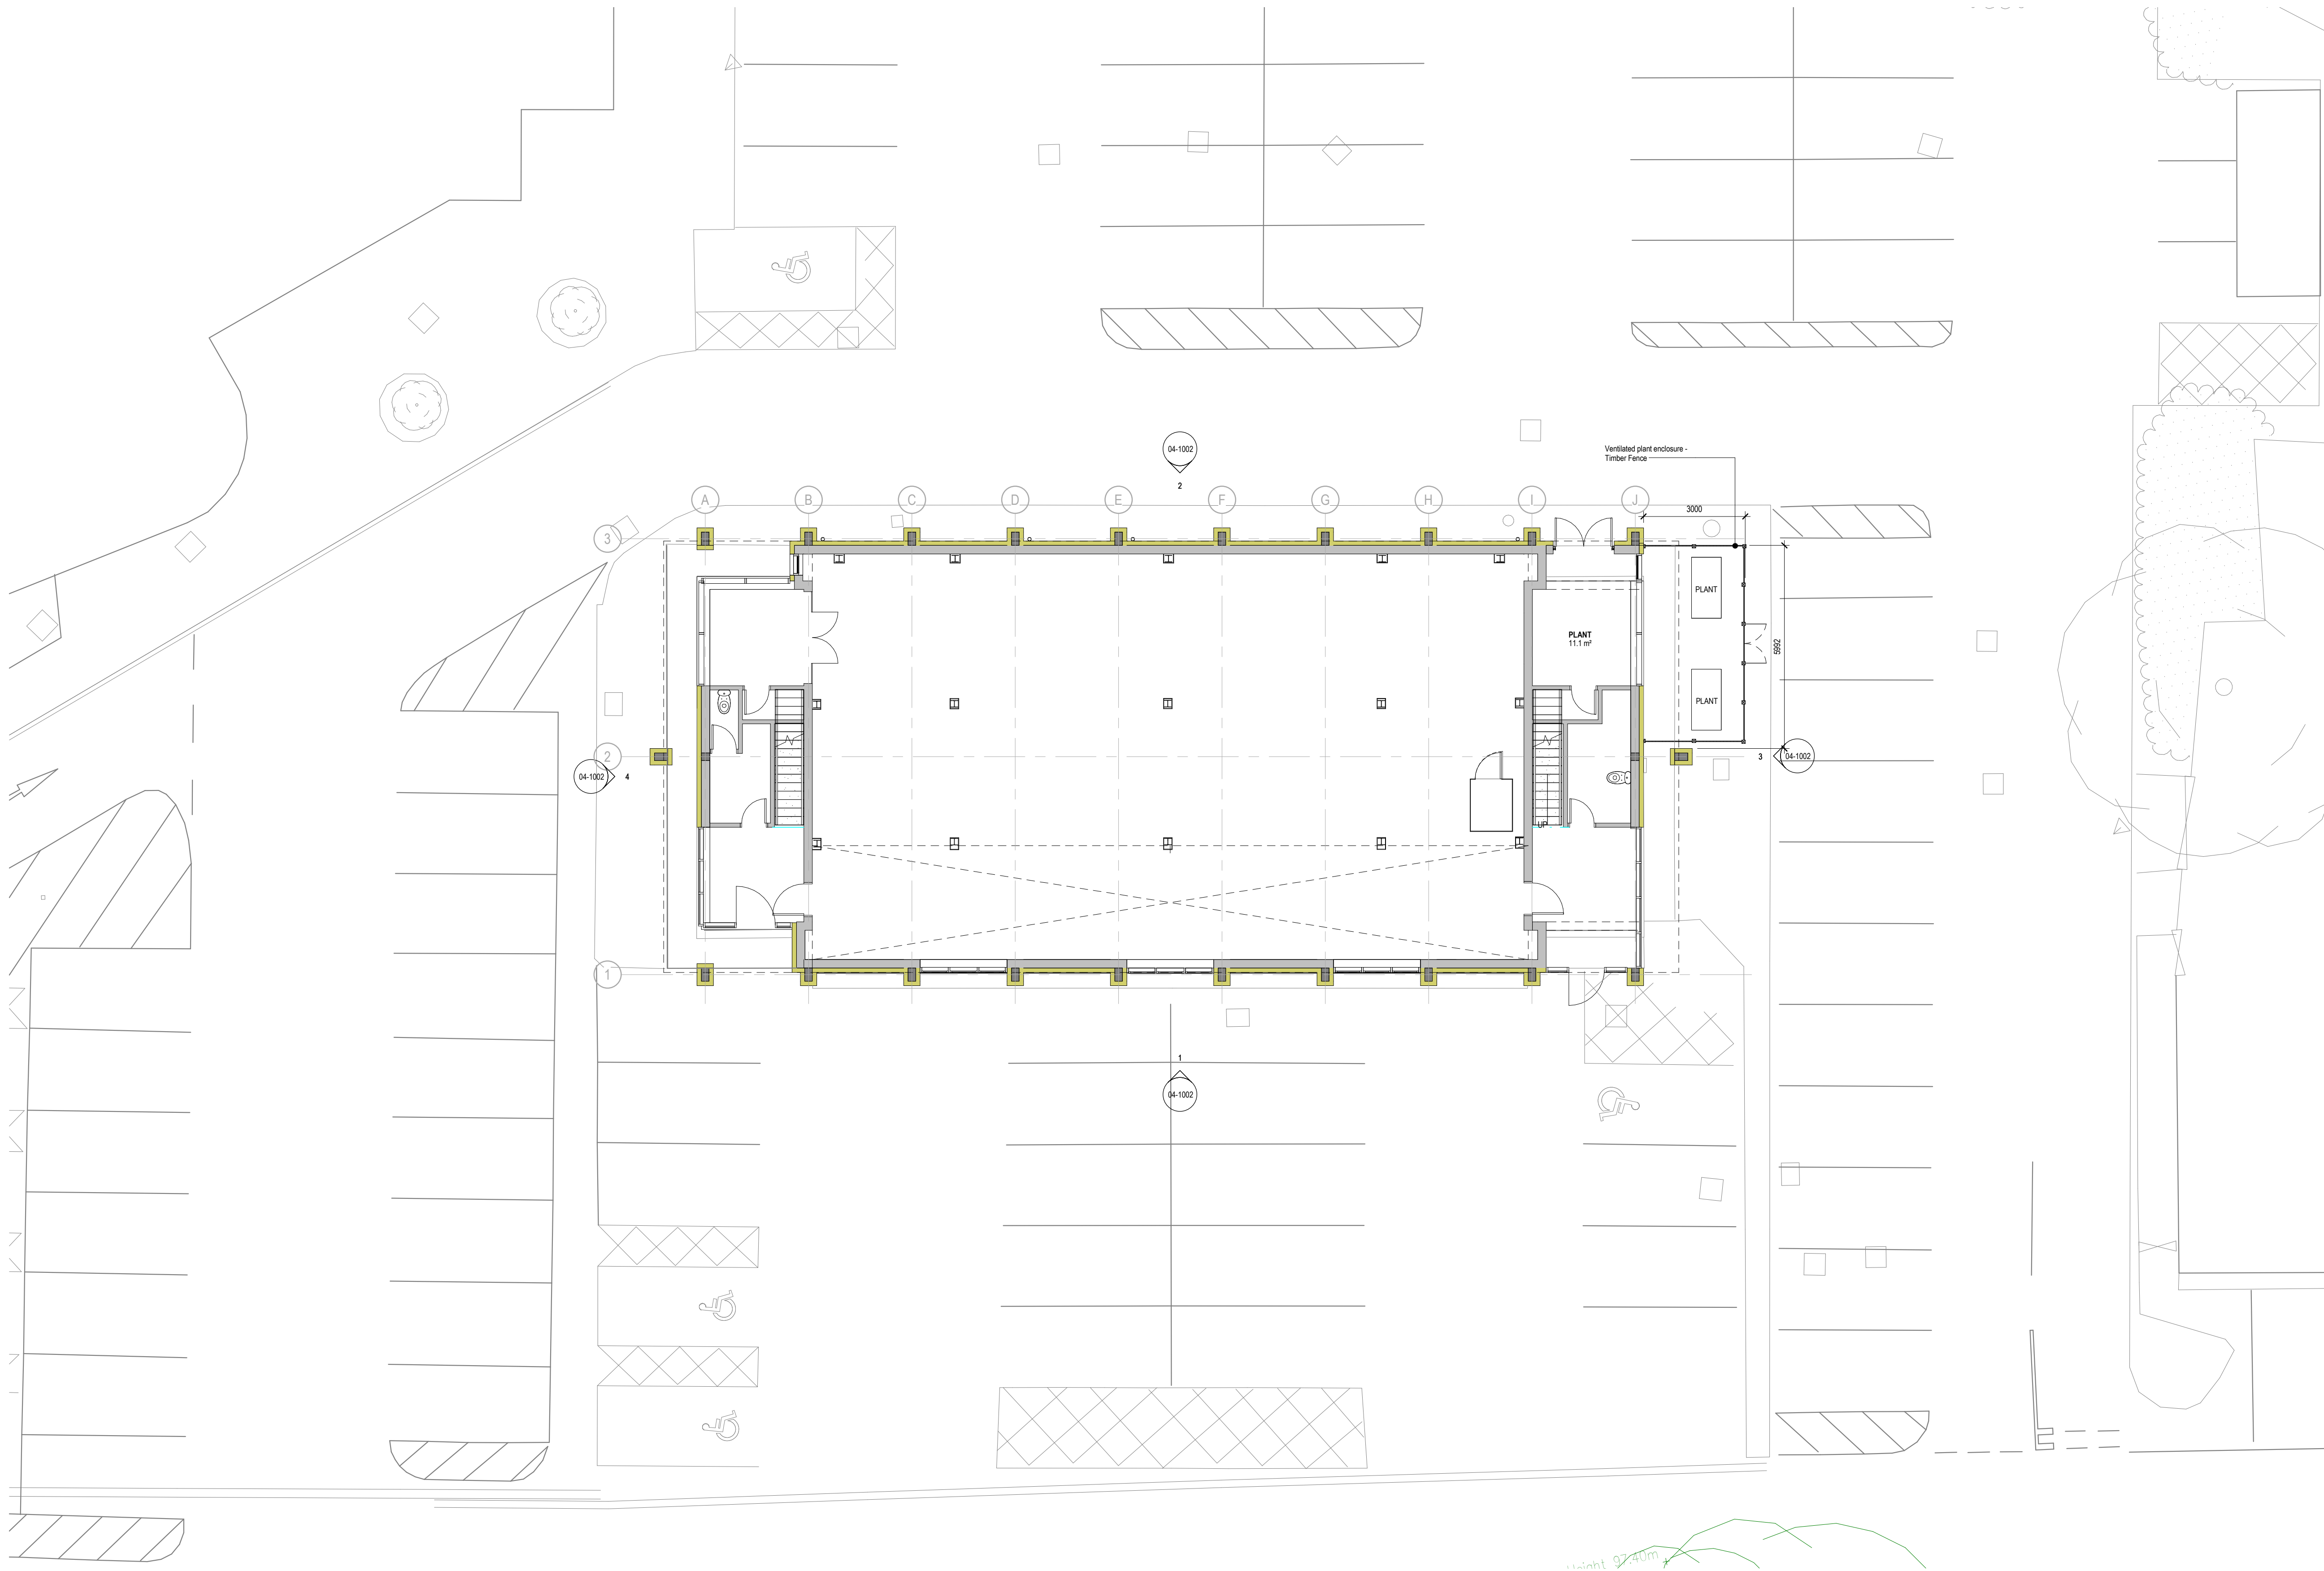


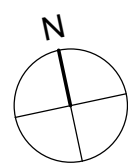

GENERAL NOTES:
DAY Architectural Ltd accepts no responsibility for any costs, losses or claims whatsoever arising from these drawings, specifications and related documents unless there is full compliance with the Client or any unauthorised user of the following:
1 All boundaries, dimensions and levels are to be checked on site before construction and any discrepancies reported to the Architect / Designer.
2 Partial Service: Any discrepancies with site or other information is to be advised to the Architect / Designer and direction and / or approval is to be sought before the implementation of the detail.
3 Block and site plans are reproduced under license from the Ordnance Survey.
4 Do not scale this drawing.
5 For the purpose of coordination, all relevant parties must check this information prior to implementation and report any discrepancies to the Architect / Designer.

 

P1	External Plant Updated	18.01.24	RPB	CB
REV	DESCRIPTION	DATE	REV BY	CHKD BY

CLIENT Wrexham Glyndwr University
PROJECT Alive Hub

DRAWING Proposed Site Plan						
SCALE 1 : 100 @ A1					FIRST ISSUED 07/26/22	
PROJECT 1415-22		DRAWN BY RPB		CHECKED BY MB		
ORIGIN DAY	VOLUME XX	LEVEL XX	TYPE DR	ROLE A	NUMBER 04-0003	REVISION P1
DRAWING STATUS				PLANNING		

DAY

DAY Architectural Ltd.
Studio 1, Lancaster Buildings
77 Deansgate, Manchester, M3
2BW
T: 0161 834 9703
W: www.day-architectural.com

Information contained on this drawing is the sole copyright of DAY Architectural Ltd. and is not to be reproduced without their permission.